




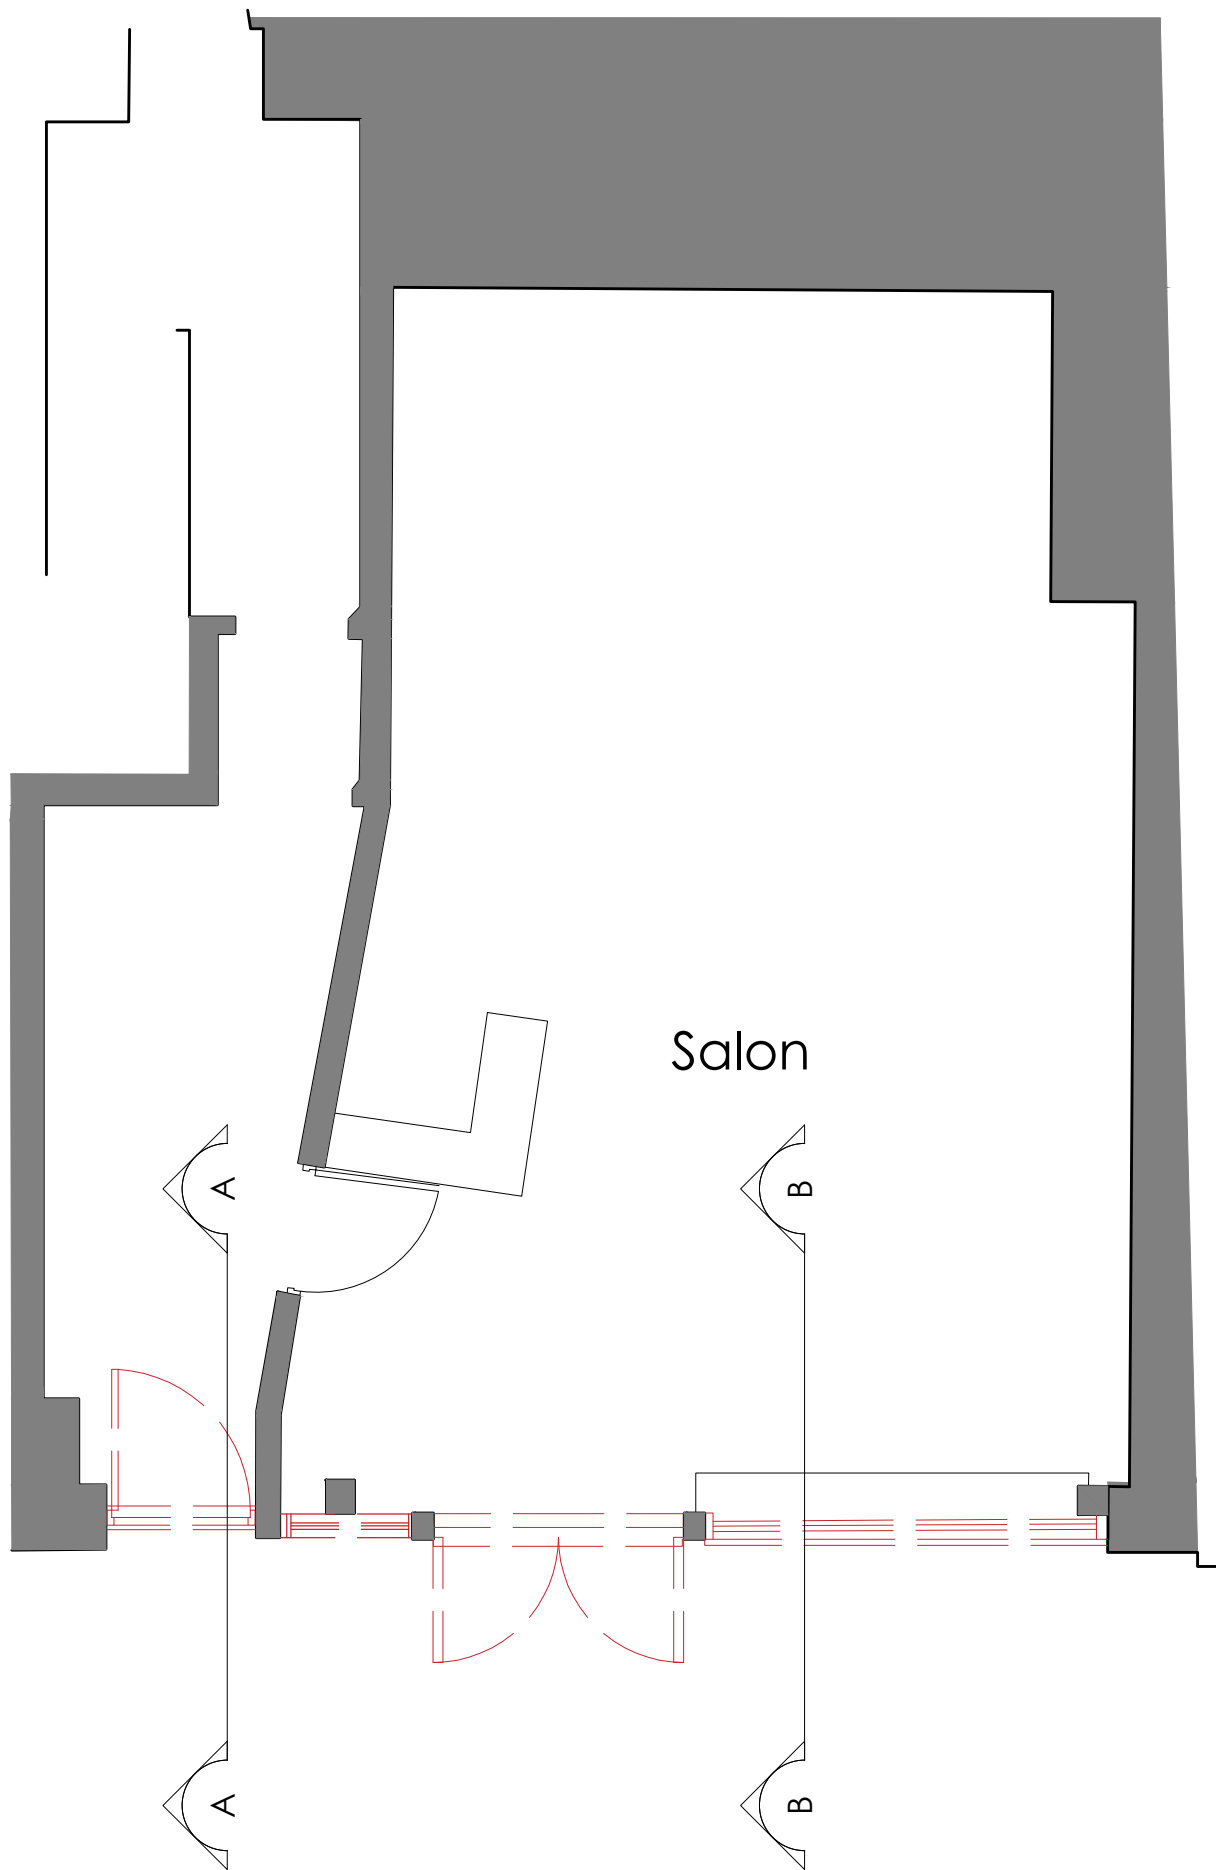

1
1155 **Demolition Ground Floor Plan**
1:50

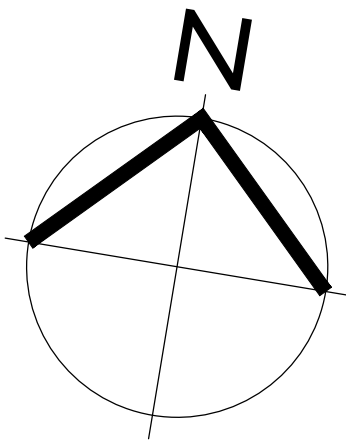

2
1155 **Demolition Mezzanine Plan**
1:50

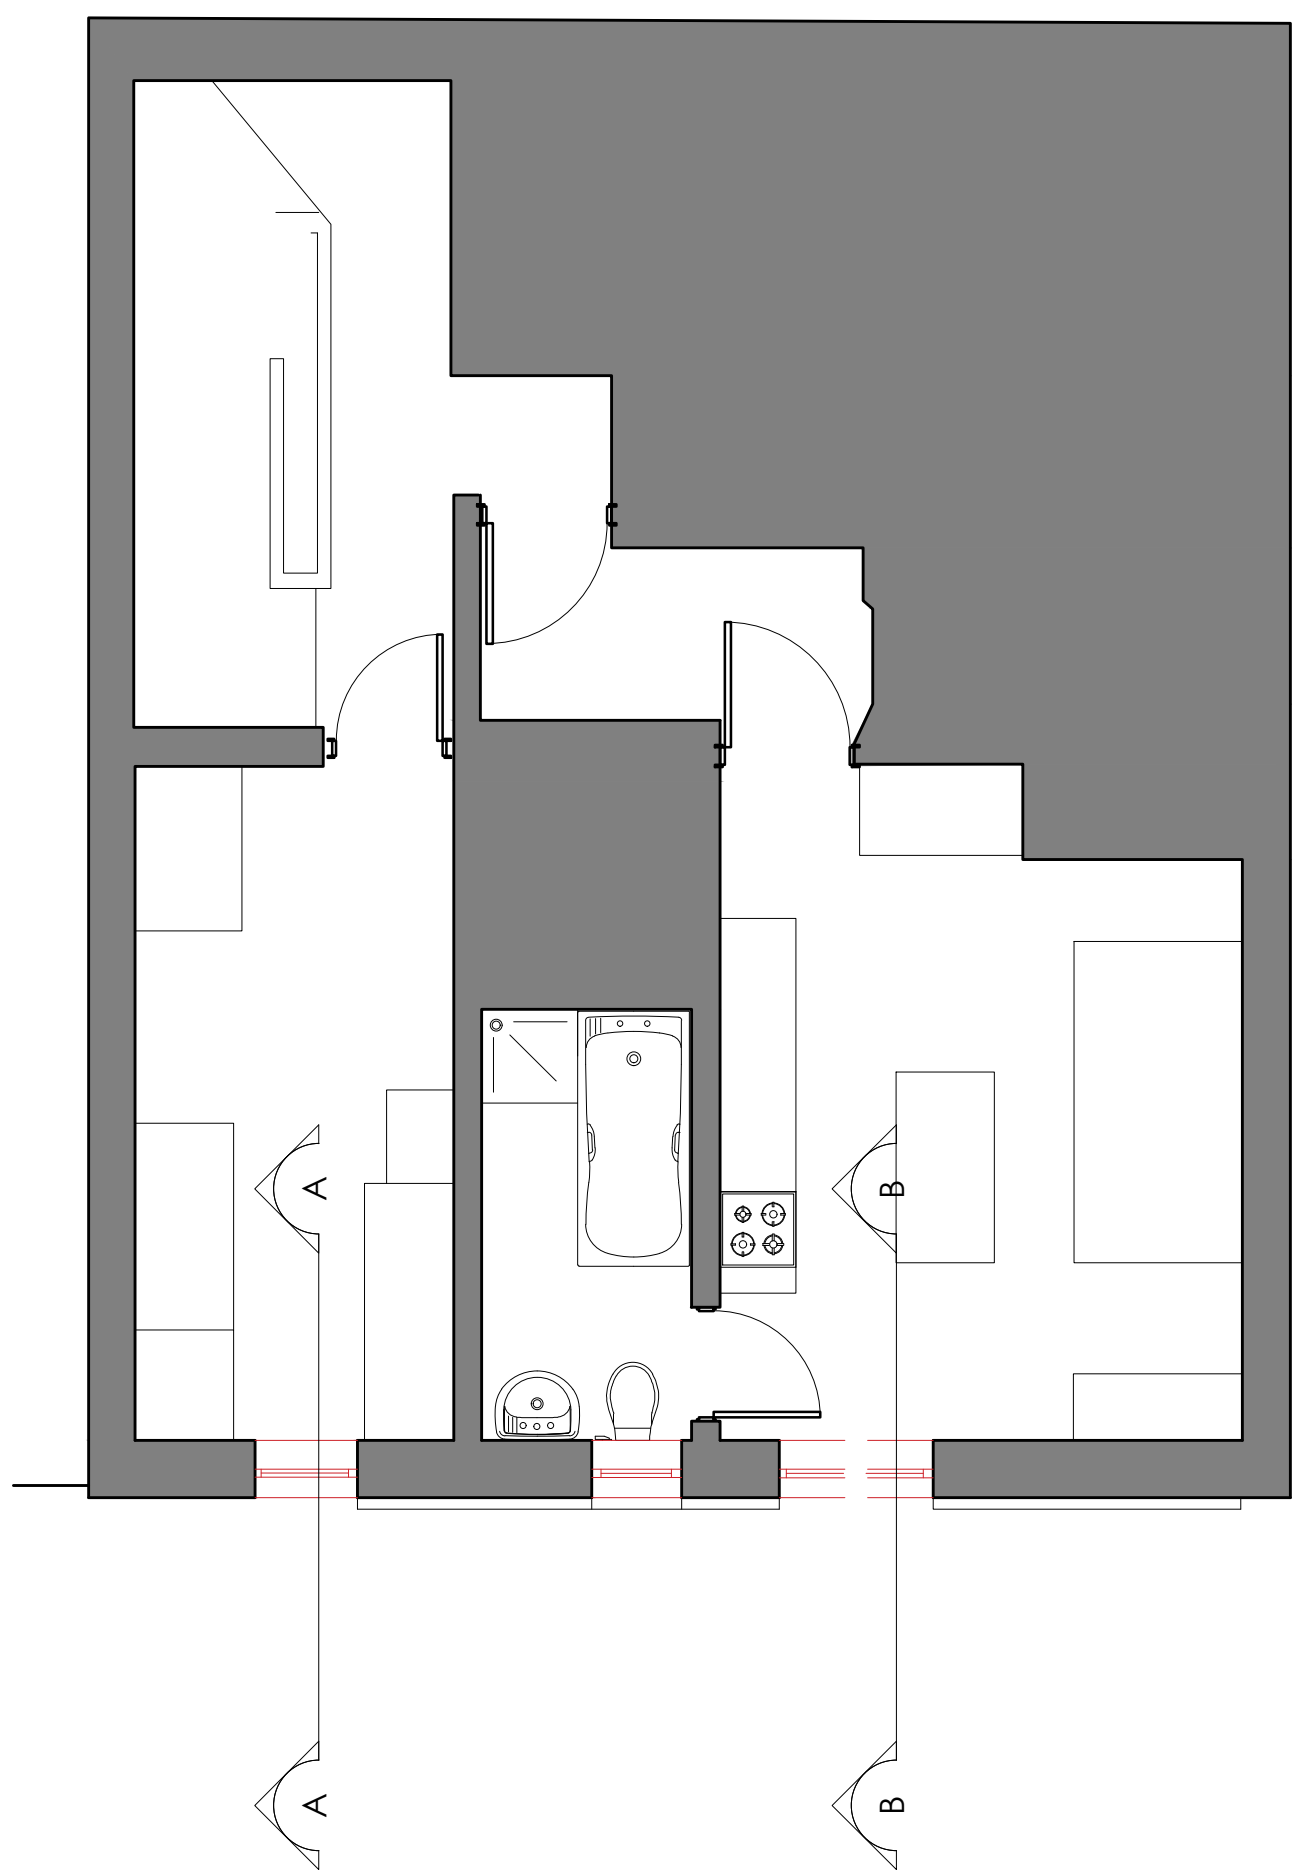

Notes: 04/01/2023 11:43:11

Drawings are based on survey data and may not accurately represent what is physically present.

Do not scale from this drawing. All dimensions are to be verified on site before proceeding with the work.

All dimensions are in millimeters unless noted otherwise.

Purcell shall be notified in writing of any discrepancies.


Key Plan
not to scale

REV	DATE	BY	CHK	DESCRIPTION
P01	22/12/2022	RS	RS	WIP
P01	22/12/2022	RS	RS	WIP
P01	04/01/2023	RS	RS	WIP

CLIENT
Reading Borough Council

PROJECT
Reading HSHAZ Feasibility Study

JOB NUMBER
241175

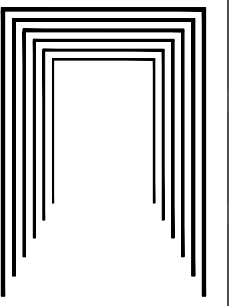
PURCELL

TITLE
Demolition Plan
183A Oxford Road (Red Carpet)

SIZE	SCALE	LAST REVISED	DRAWN	CHECKED
A1L		04/01/2023	RS	RS

REV	SUITABILITY/REASON FOR ISSUE
P01	S2 - For Information

DRAWING NAME
241175-PUR-01-ZZ-DR-A-1155