


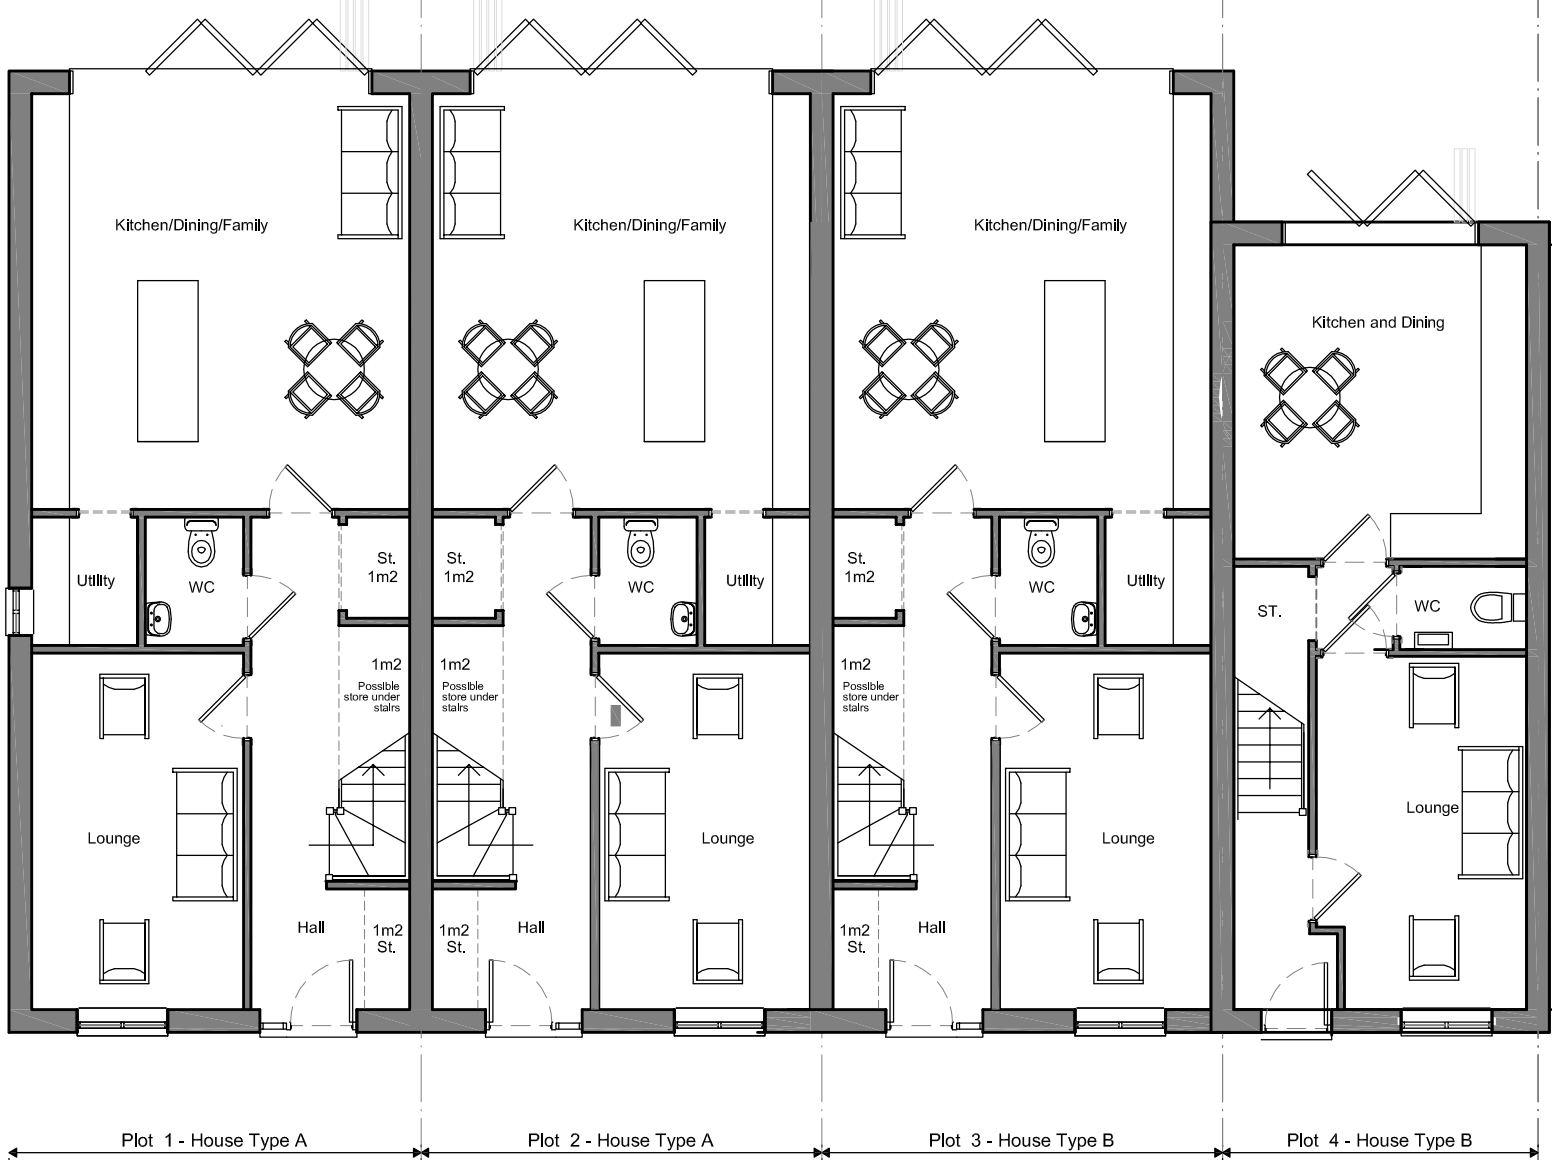
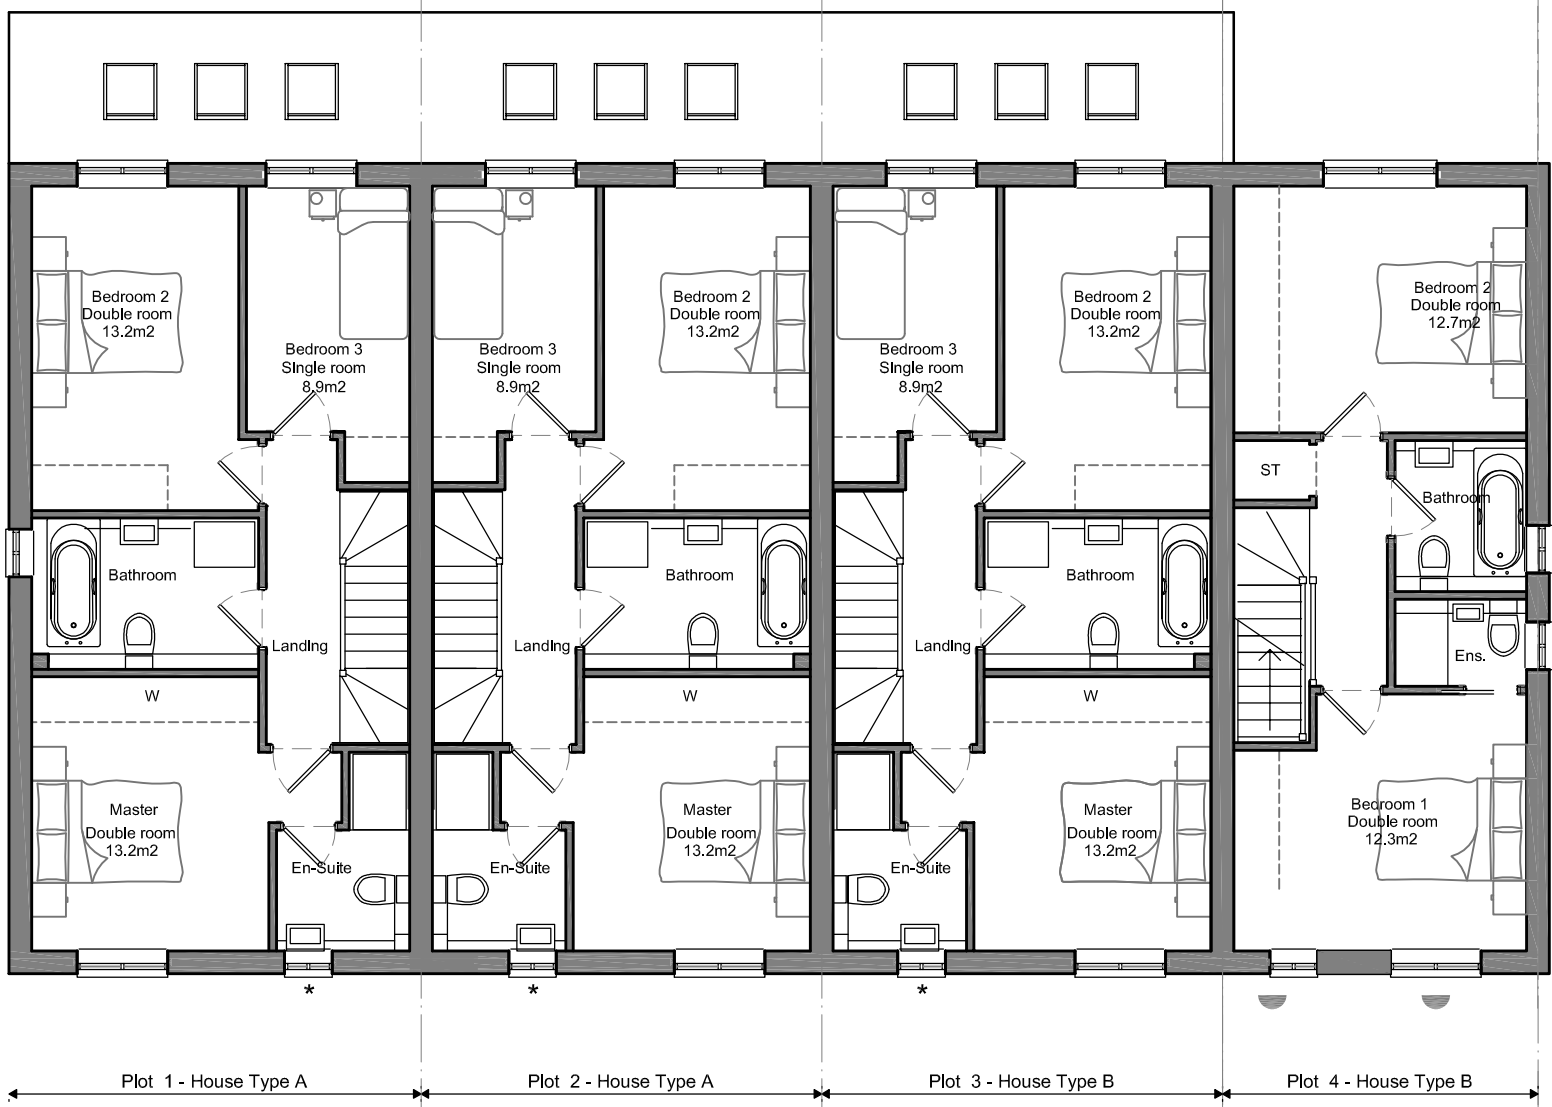


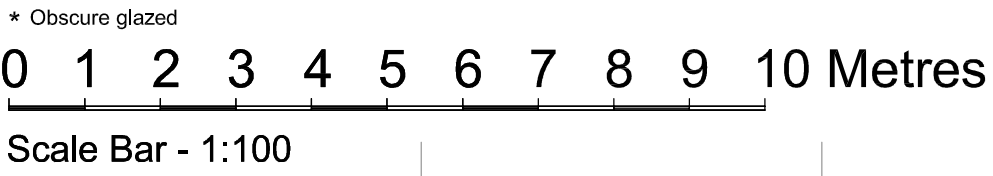





Plots 1 to 9 as shown
Ground Floor Layouts

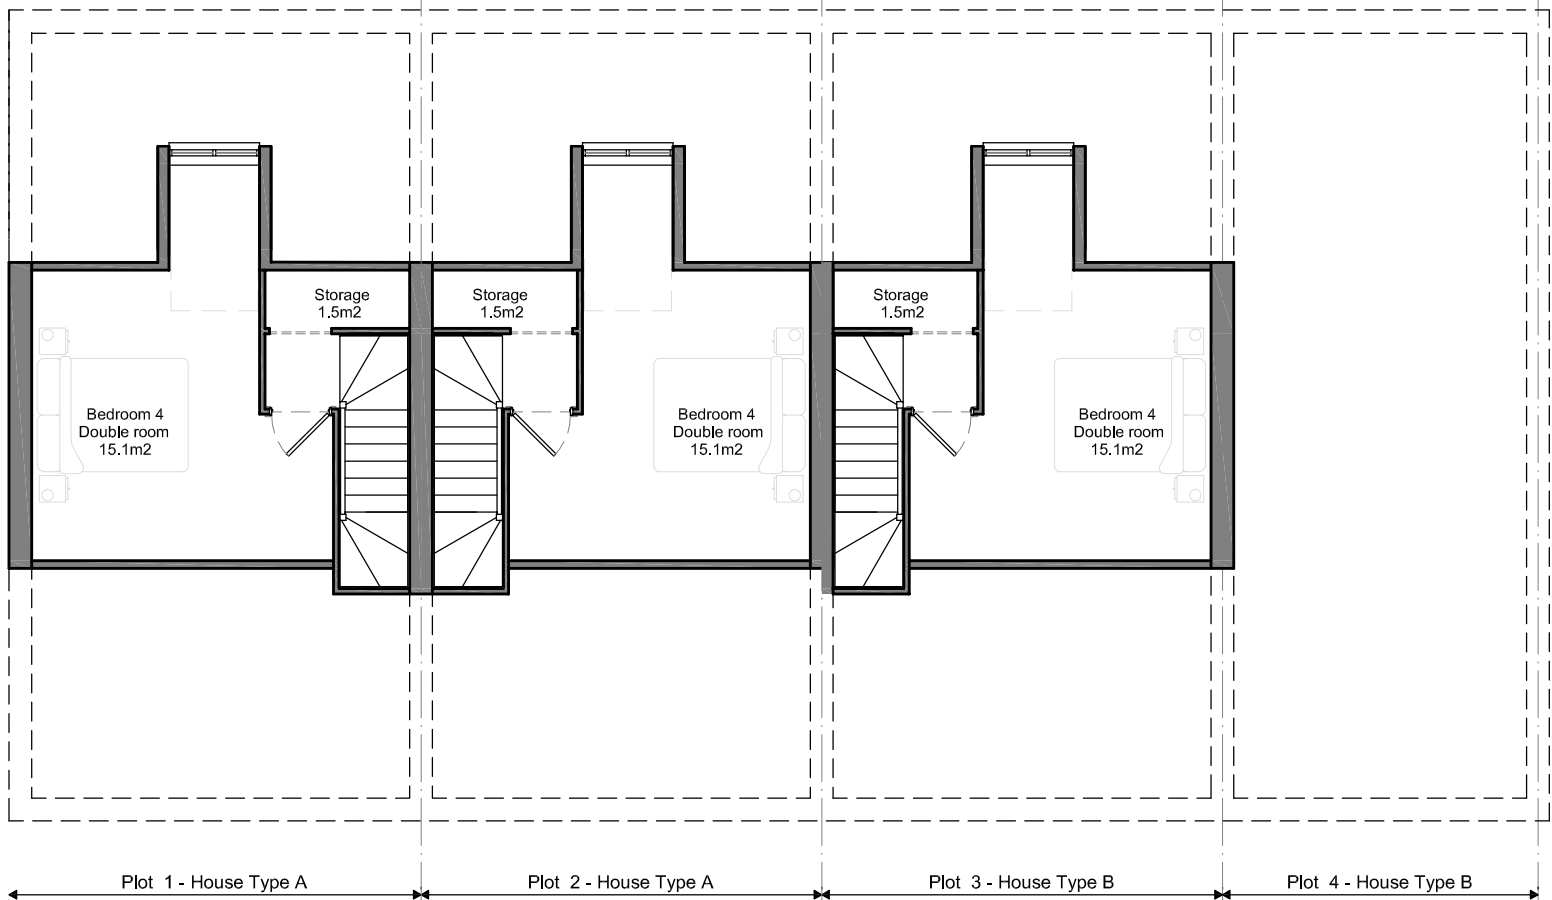

Plots 1 to 9 as shown
First Floor Layouts

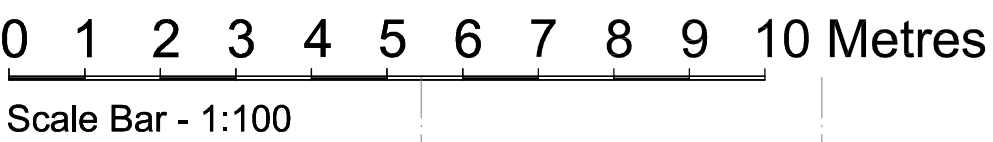

Plots 1 to 9 as shown
Second Floor Layouts

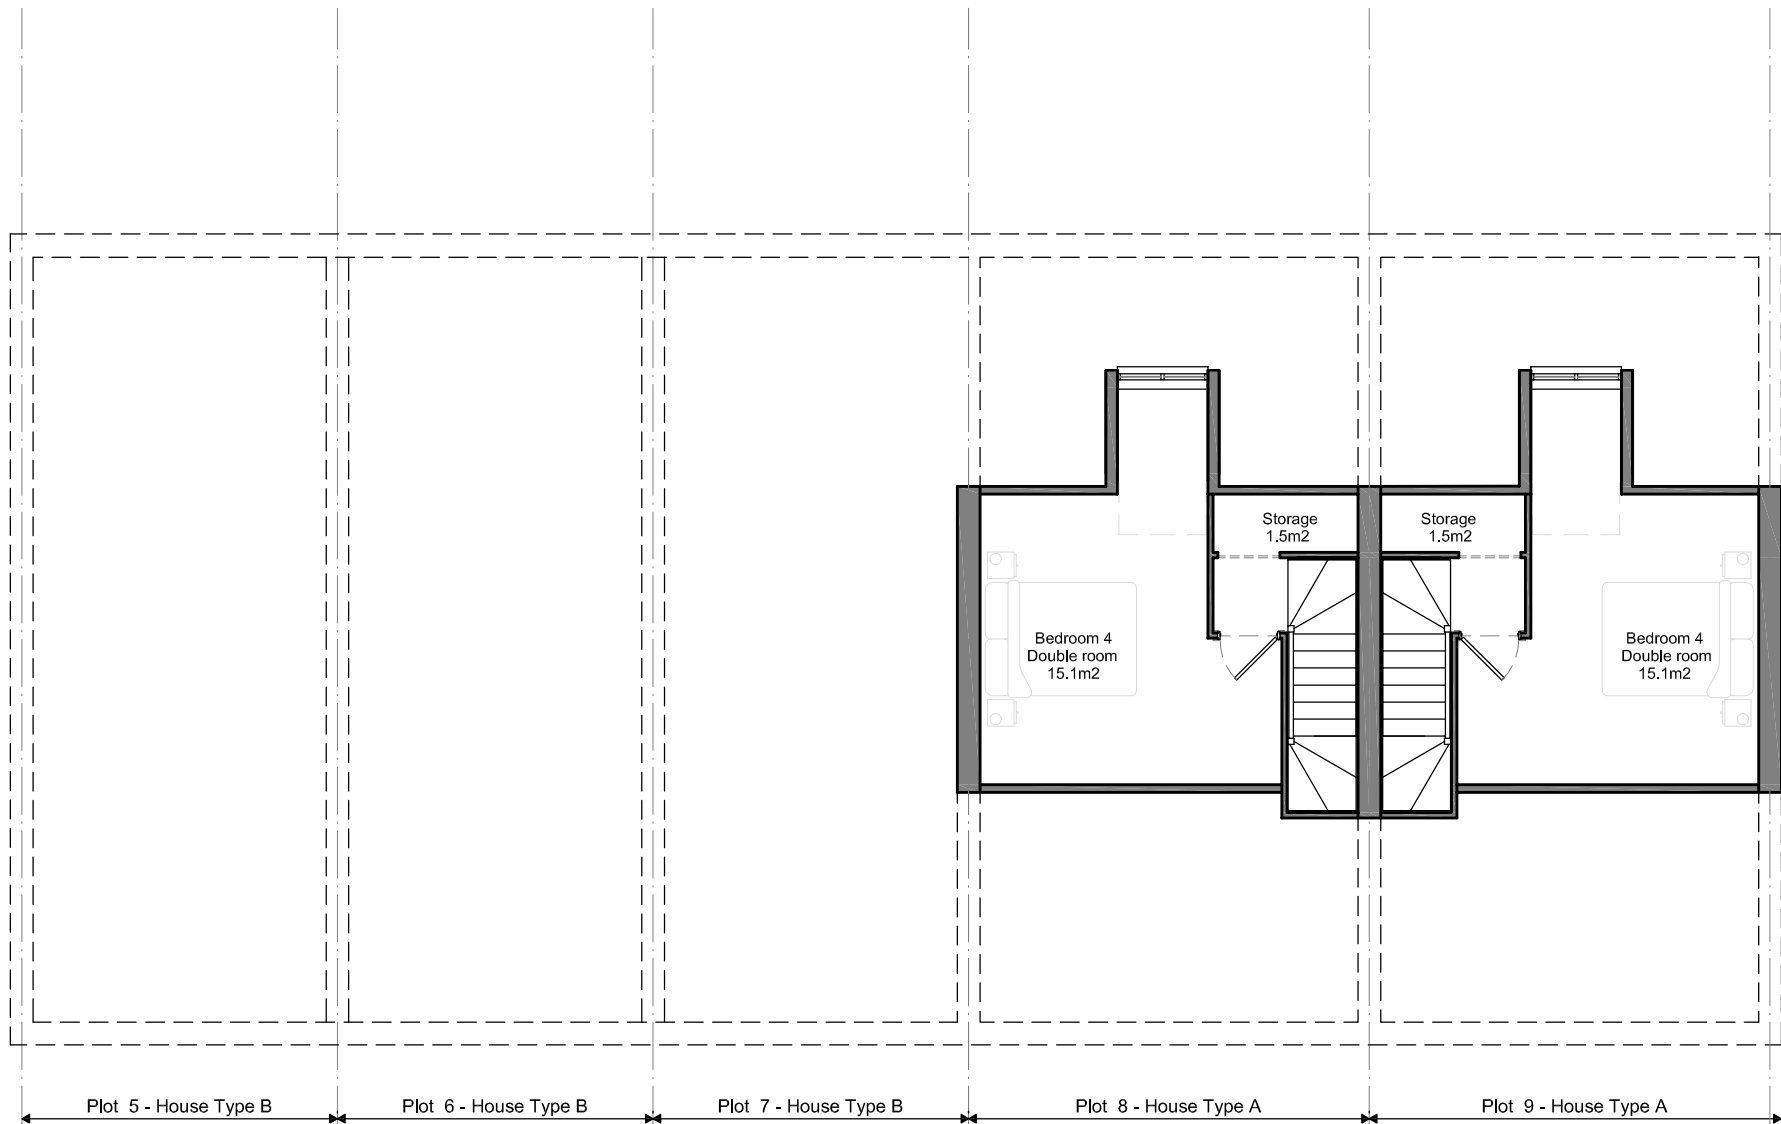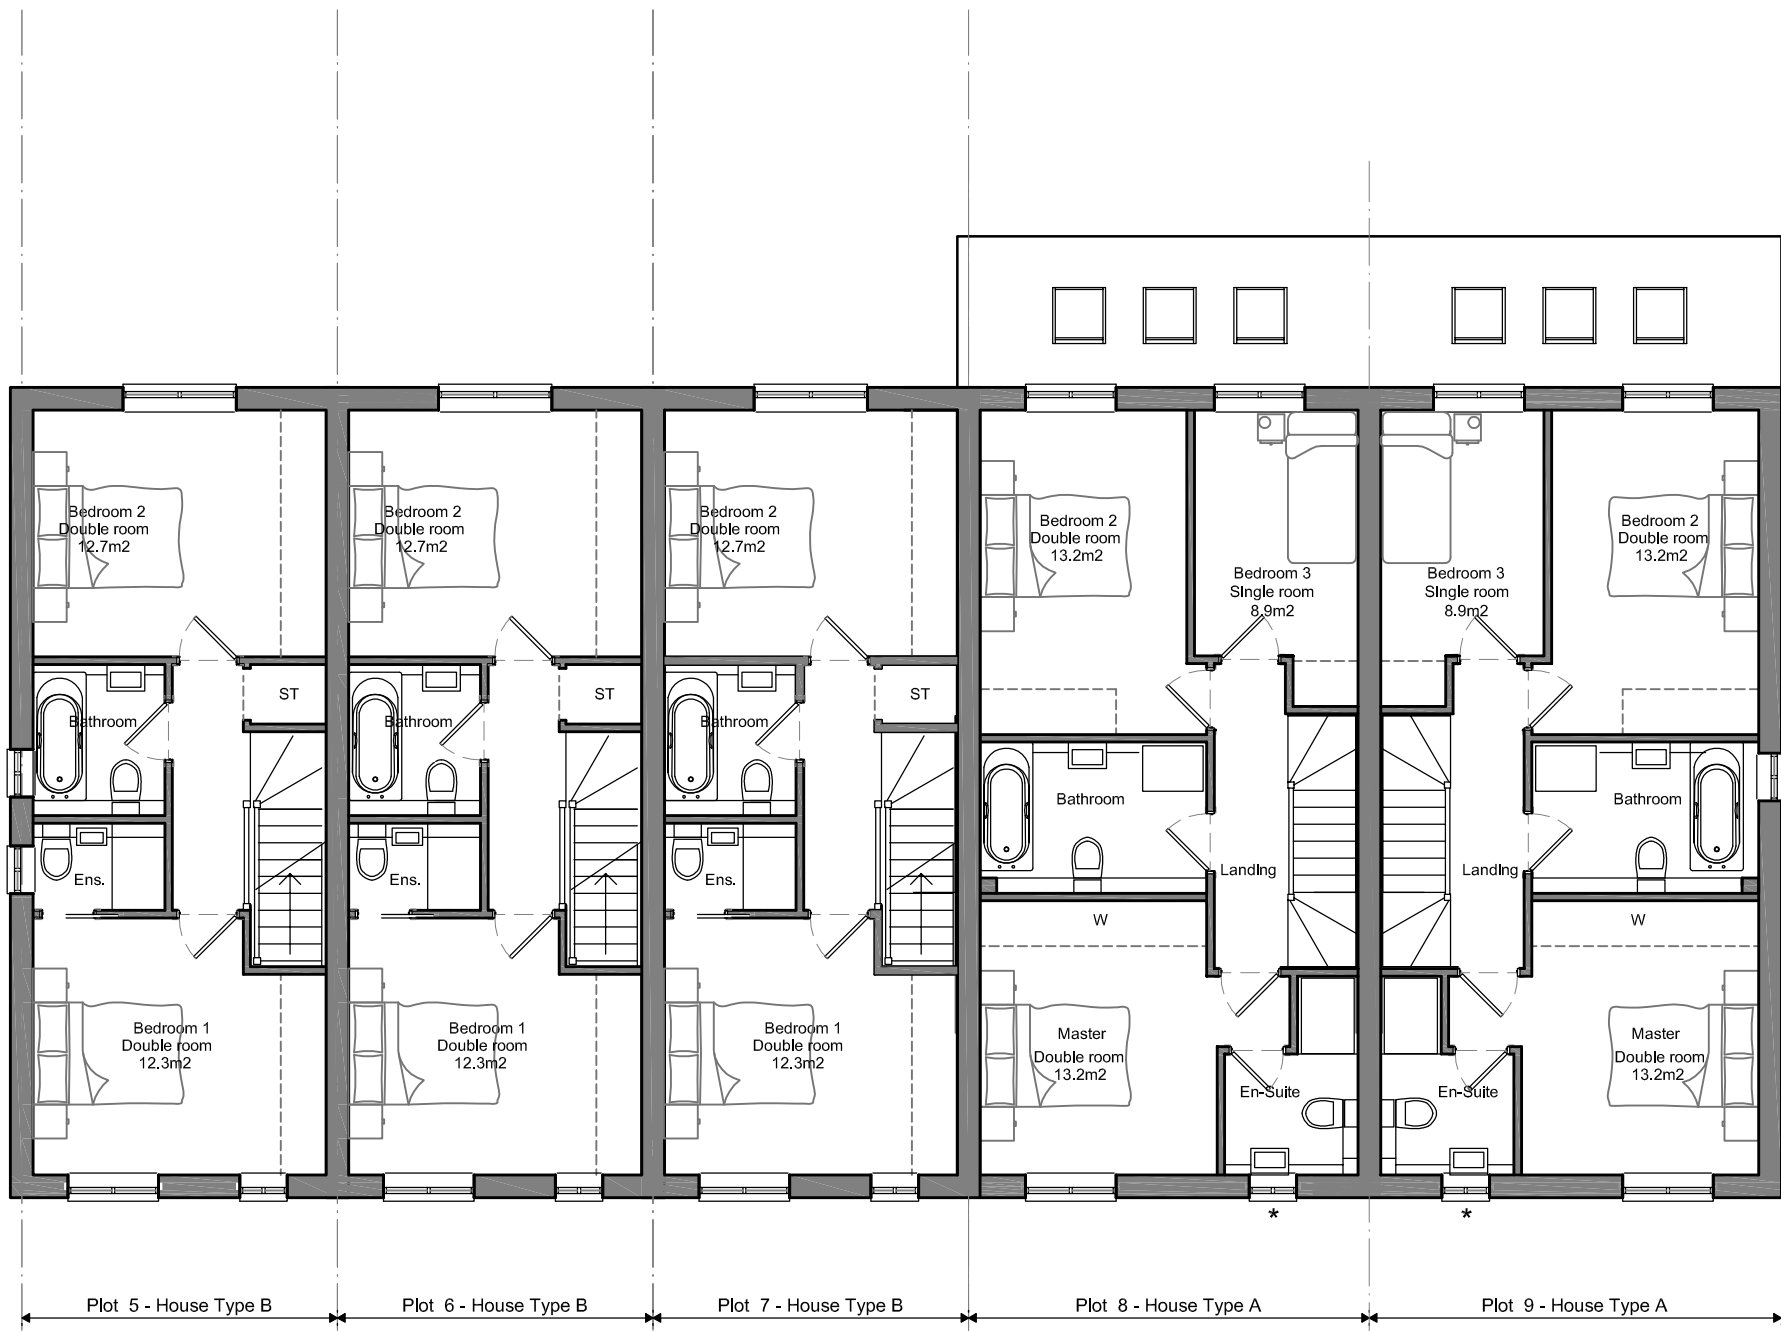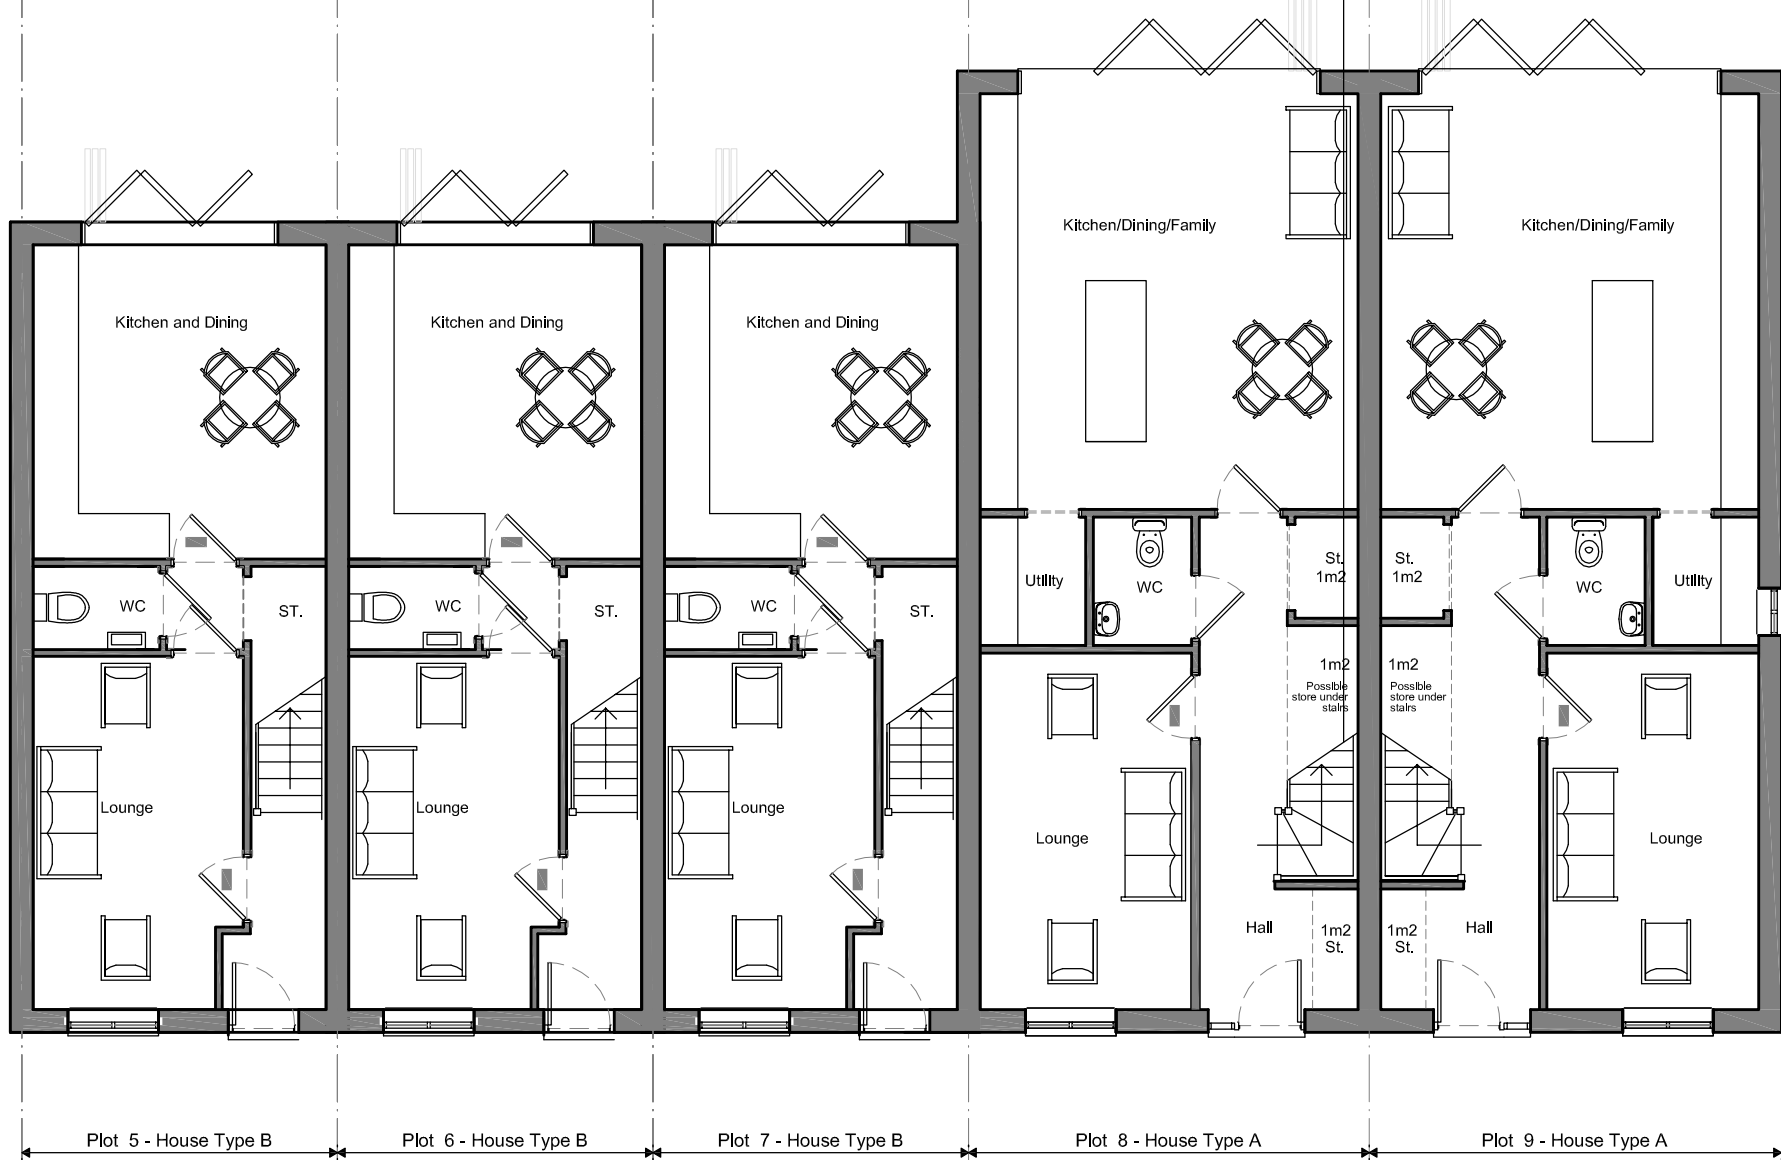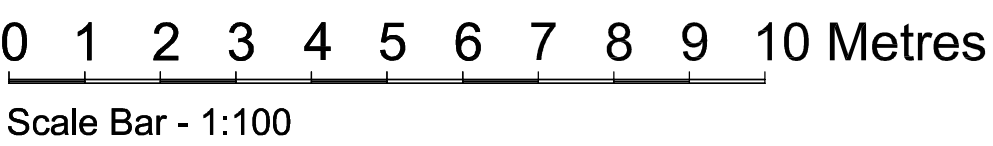


PRIOR TO THE COMMENCEMENT OF ANY WORKS.
THE BUILDER IS TO CHECK AND/OR DETERMINE
ALL CONSTRUCTION DETAILS, INCLUDING CHECKING
EXISTING SITE LEVELS AND DIMENSIONS.

Rev.	Date	Details	Drawn

Accommodation Schedule			
Plot	Plot	Description	Housetype
Plot 1	132.72sqm / 1429sqft	4 bedroom end terrace house	House Type A
Plot 2	132.72sqm / 1429sqft	4 bedroom mid terrace house	House Type A
Plot 3	132.72sqm / 1429sqft	4 bedroom mid terrace house	House Type A
Plot 4	78.4sqm / 842sqft	2 bedroom end terrace house	House Type B
Plot 5	78.4sqm / 842sqft	2 bedroom end terrace house	House Type B
Plot 6	78.4sqm / 842sqft	2 bedroom mid terrace house	House Type B
Plot 7	78.4sqm / 842sqft	2 bedroom mid terrace house	House Type B
Plot 8	132.72sqm / 1429sqft	4 bedroom mid terrace house	House Type A
Plot 9	132.72sqm / 1429sqft	4 bedroom end terrace house	House Type A
Total		977.20sqm / 10,513 sqft	

Housetype Schedule			
Type	Floor	sqm	sqft
A	Ground Floor	60.9sqm	656sqft
A	First Floor	50.9sqm	545sqft
A	Second Floor	21.54sqm	232sqft
Total		132.72sqm	1429sqft
B	Ground Floor	39.2sqm	421sqft
B	First Floor	39.2sqm	421sqft
Total		78.4sqm	842sqft

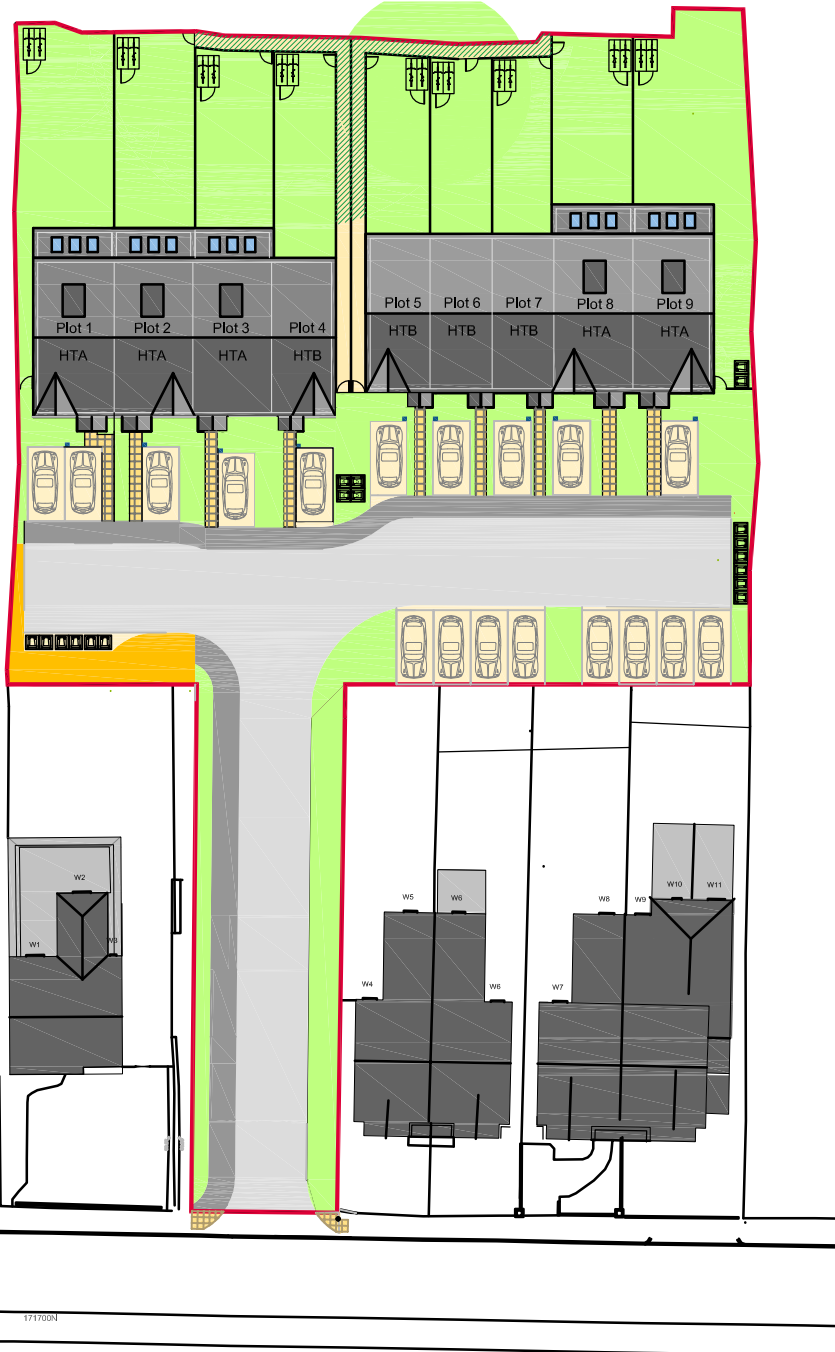

Client:
Brett Property Developments Ltd

Site Address:
Land to Rear of 17 - 29
Newcastle Road
Reading

Description:
Floor Plans
Plots 1 - 9

Drawing Number: 22-Newcastlerd-003 Revised v1
Date: Jan 2023
Scale: As shown @A1

Status: **PLANNING APPLICATION**

AutoCAD Reference: 000

PSD Architectural
Services

189 Lynchford Road, Farnborough
Hampshire, GU14 9RF
Tel / Fax 01252 372 100
E-mail: admin@psd-arch.co.uk

THIS DRAWING IS THE COPYRIGHT OF PSD ARCHITECTURAL SERVICES
AND MUST NOT BE USED IN CONJUNCTION WITH ANY OTHER
PROJECT WITHOUT PSD ARCHITECTURAL SERVICES WRITTEN CONSENT