



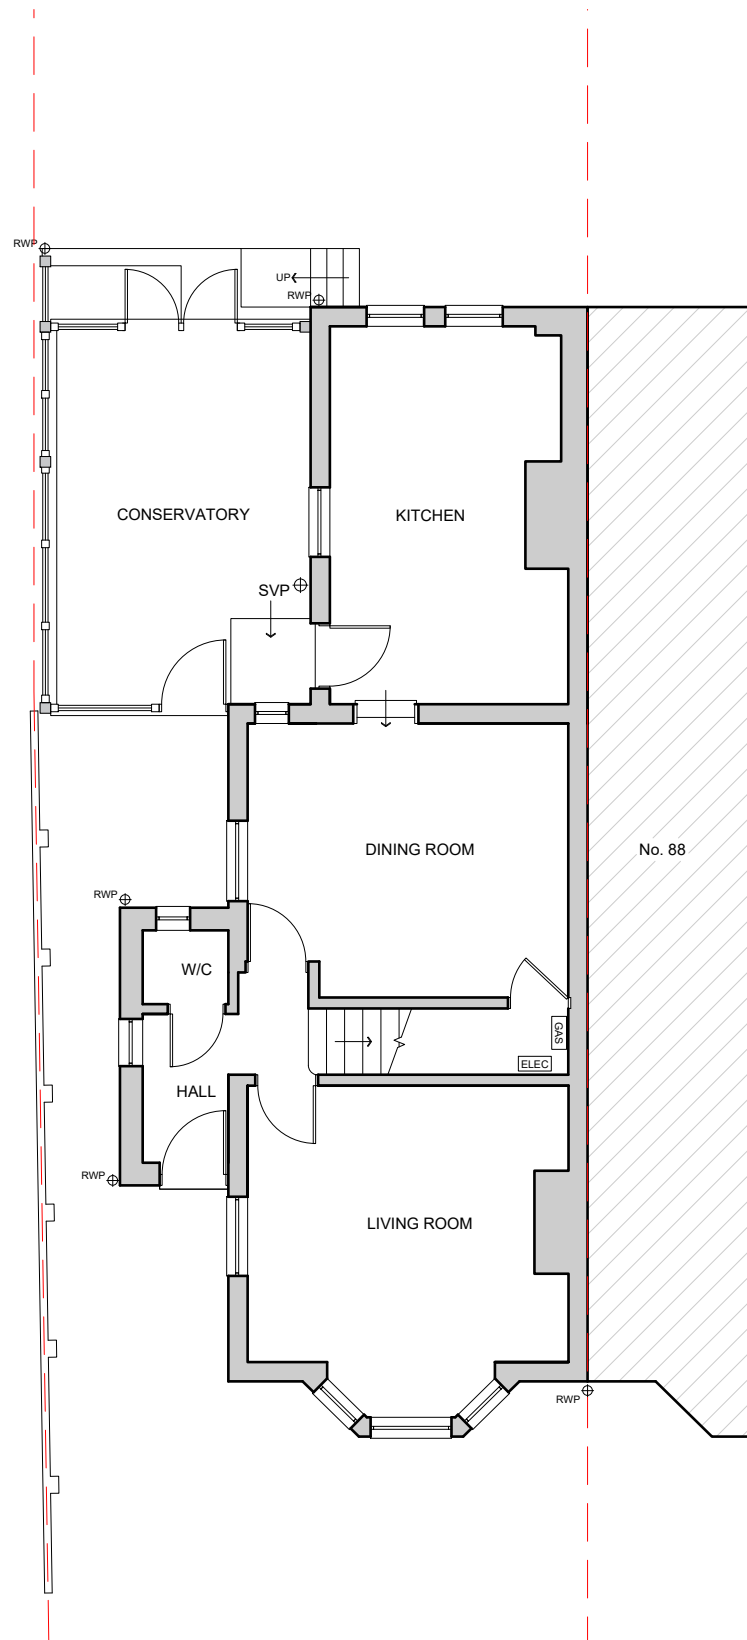

Existing Ground Floor Plan - 1:100

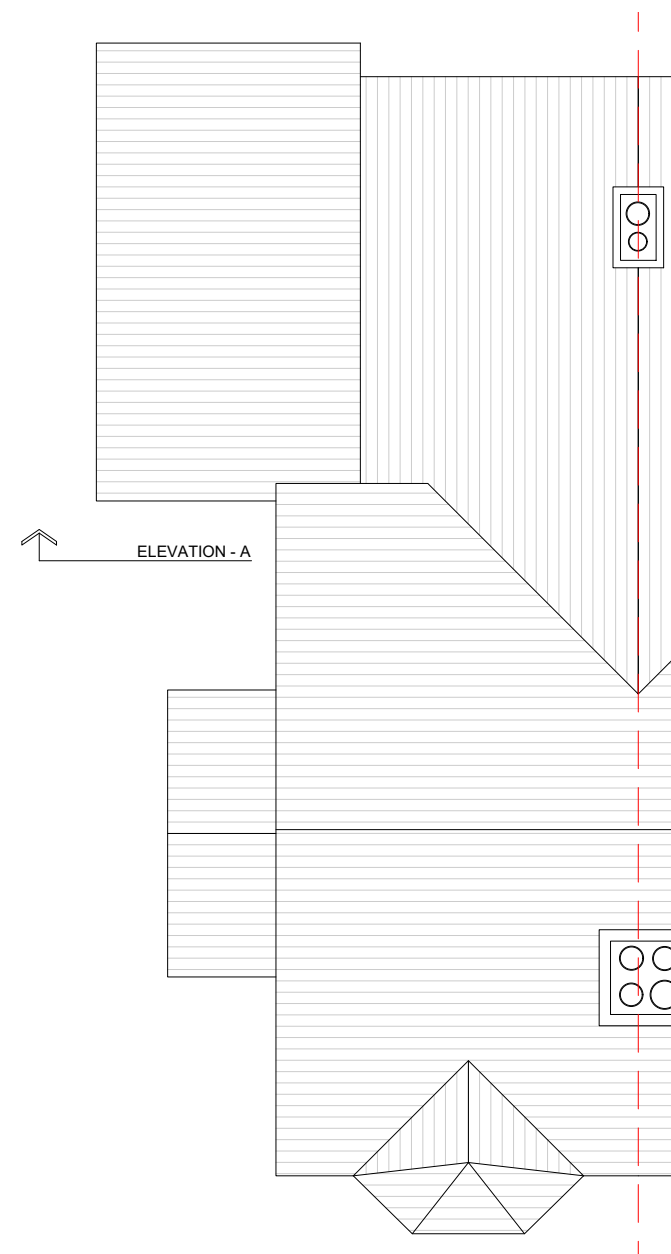

Existing Roof Plan - 1:100

PLANNING APP

NOTES

This drawing is the property and copyright of artichoke: architectural consultancy and written consent must be obtained before divulging to a third party or copying whole or part of the drawing by any method whatsoever. All dimensions are in millimeters. Do not scale dimensions.

Project
90 BLENHEIM ROAD
CAVERSHAM, READING
RG4 7RR


Date Drawn Scale Paper
MAR' 23 SW STATED A3

Drawing Number
23A013/PL02

Title
**EXISTING FLOOR PLANS
GROUND + ROOF PLAN**

Revision
A

REV	Date	By	Note
A	18/07/23	AC	Planning Issue

 

artichoke: Architectural Consultancy
71 Clewer Hill Road - Windsor - SL4 4DE
office@artichoke-design.co.uk
www.artichoke-design.co.uk
t: 01753 830422

