


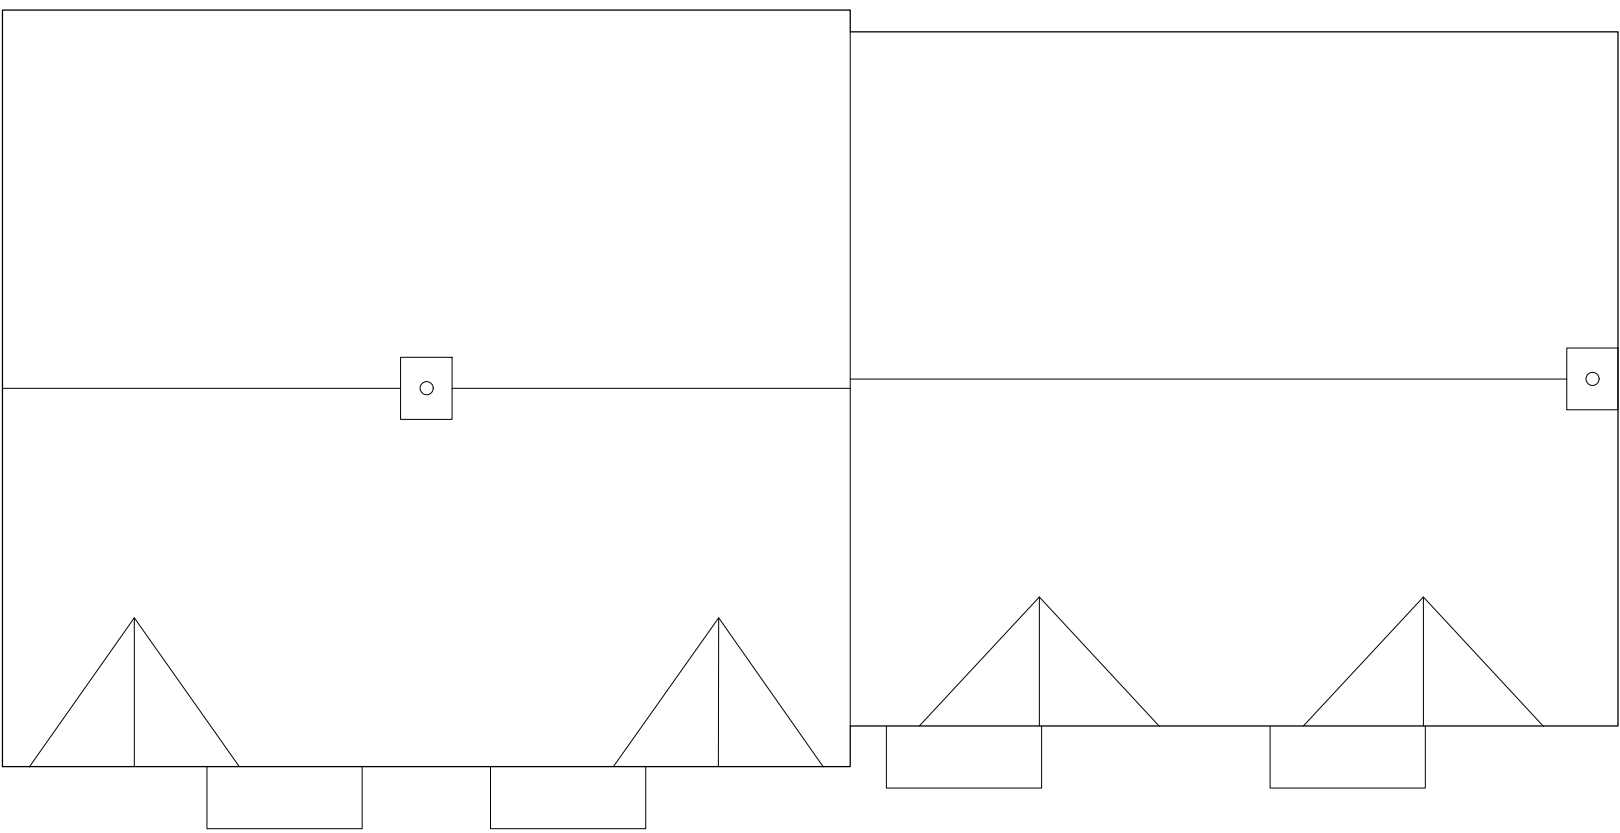
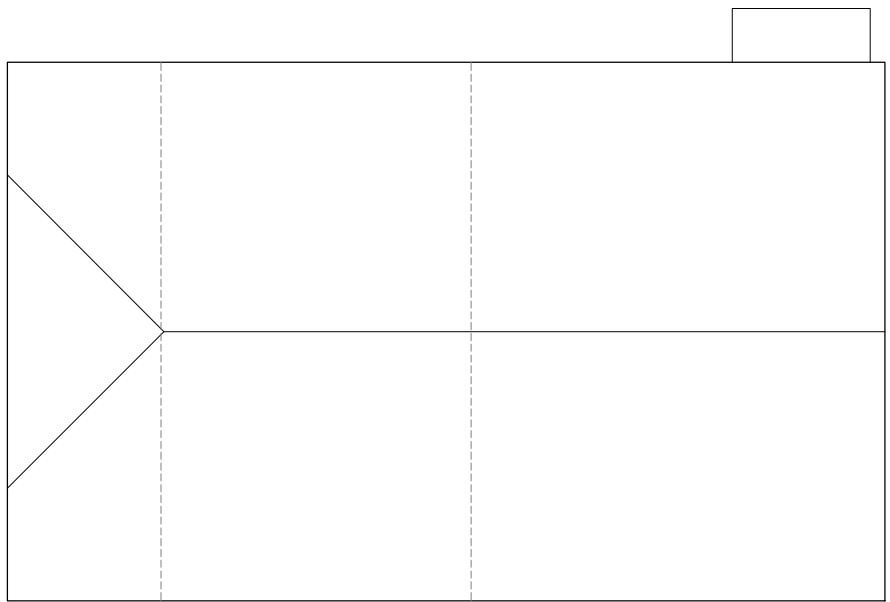
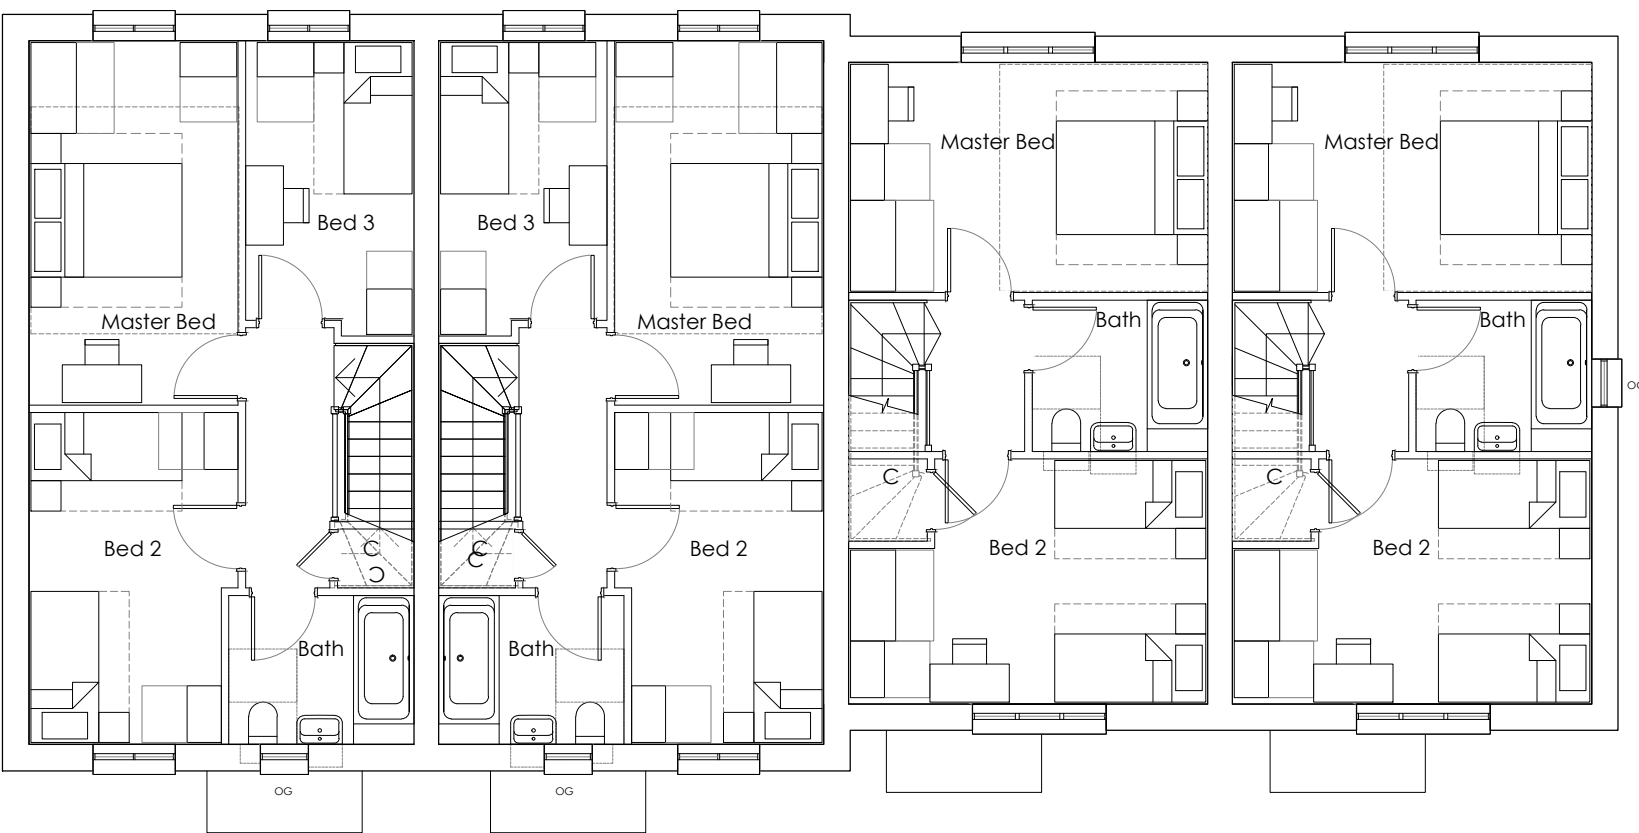


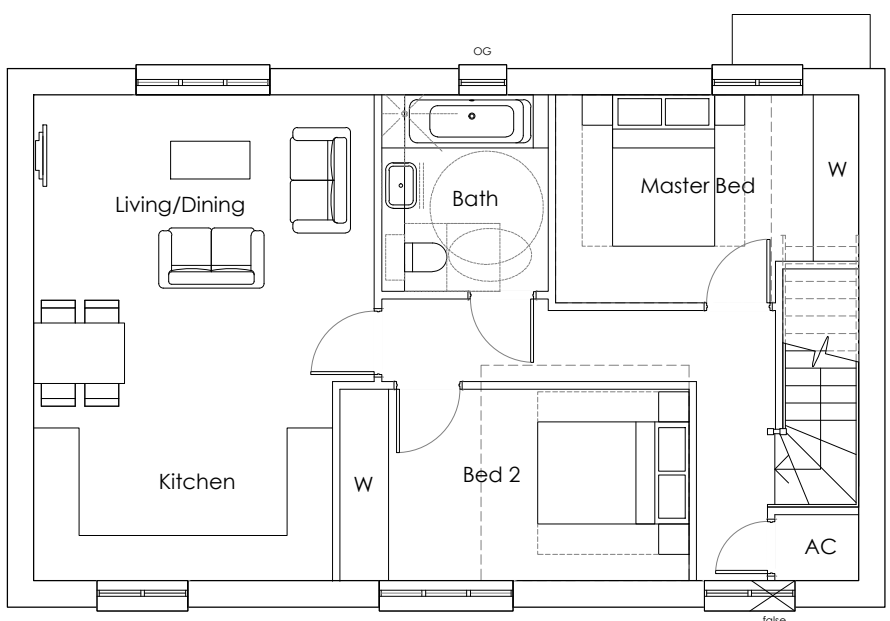

Roof Plan

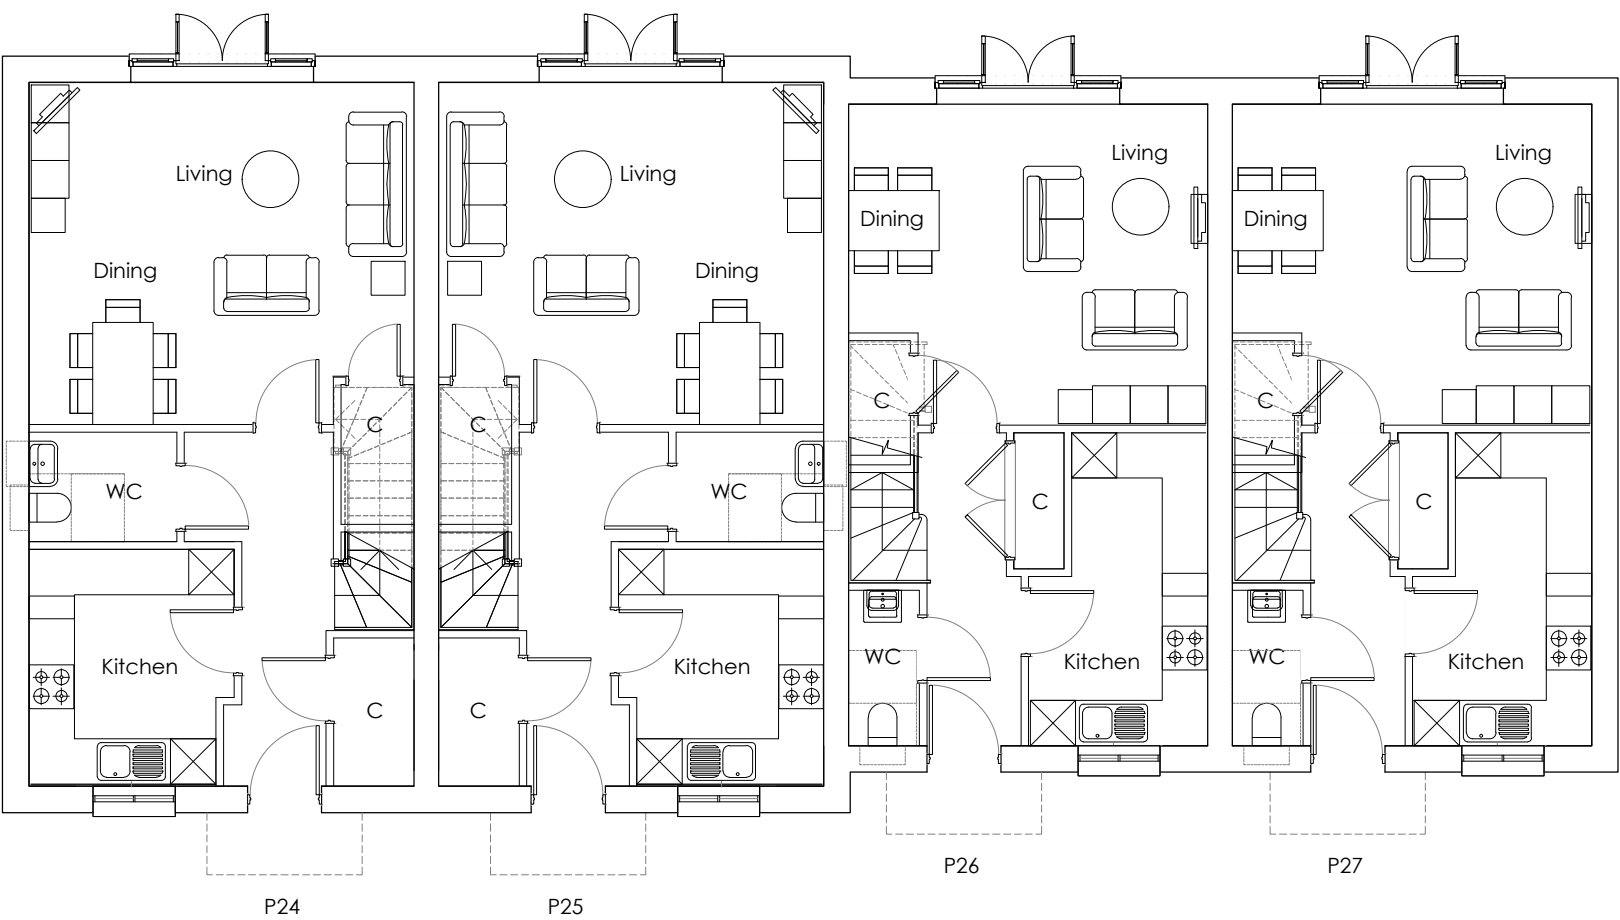

First Floor Plan

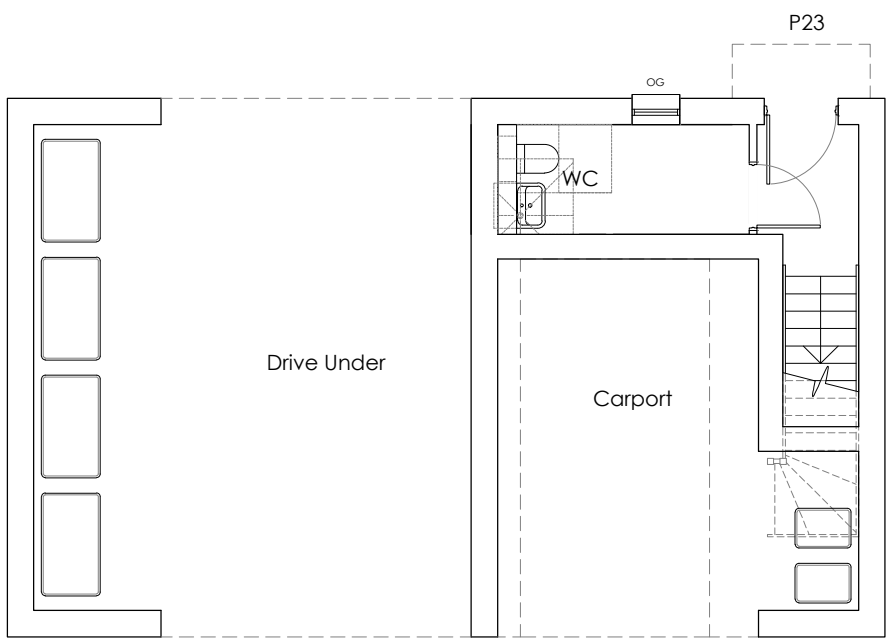

Ground Floor Plan



Front Elevation


P23

P24


P25

P26

P27

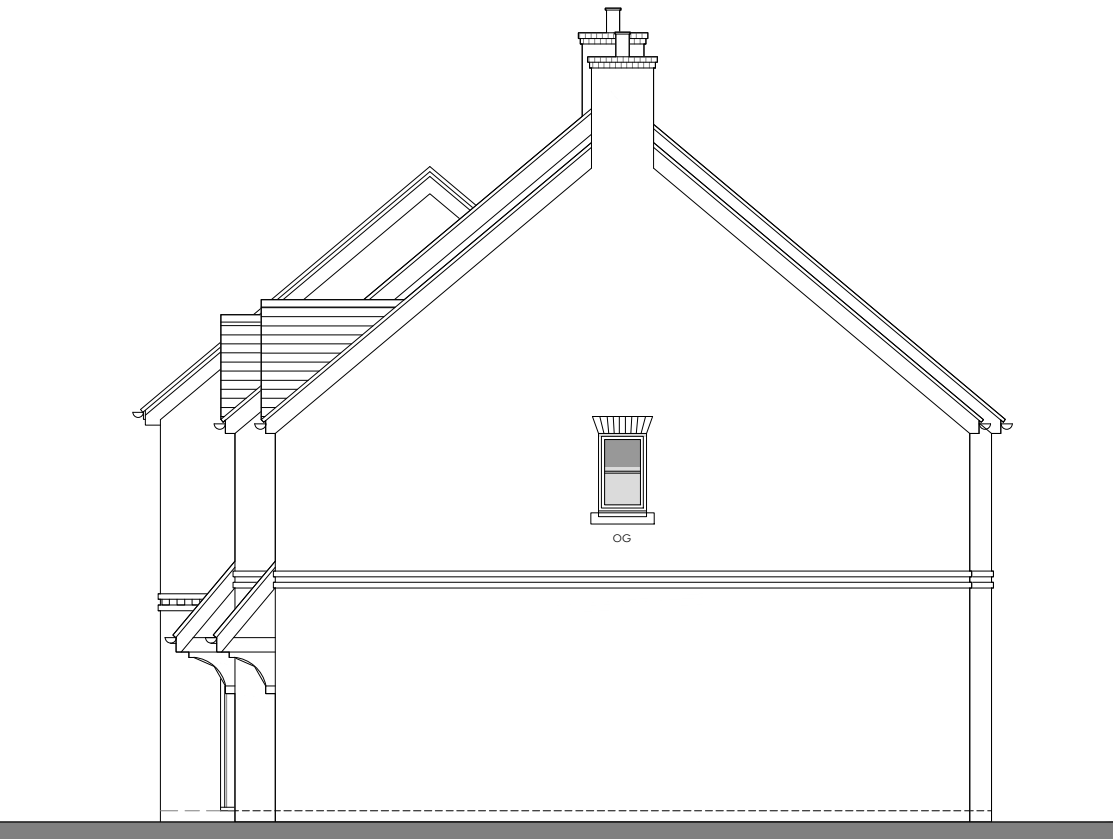

Side Elevation

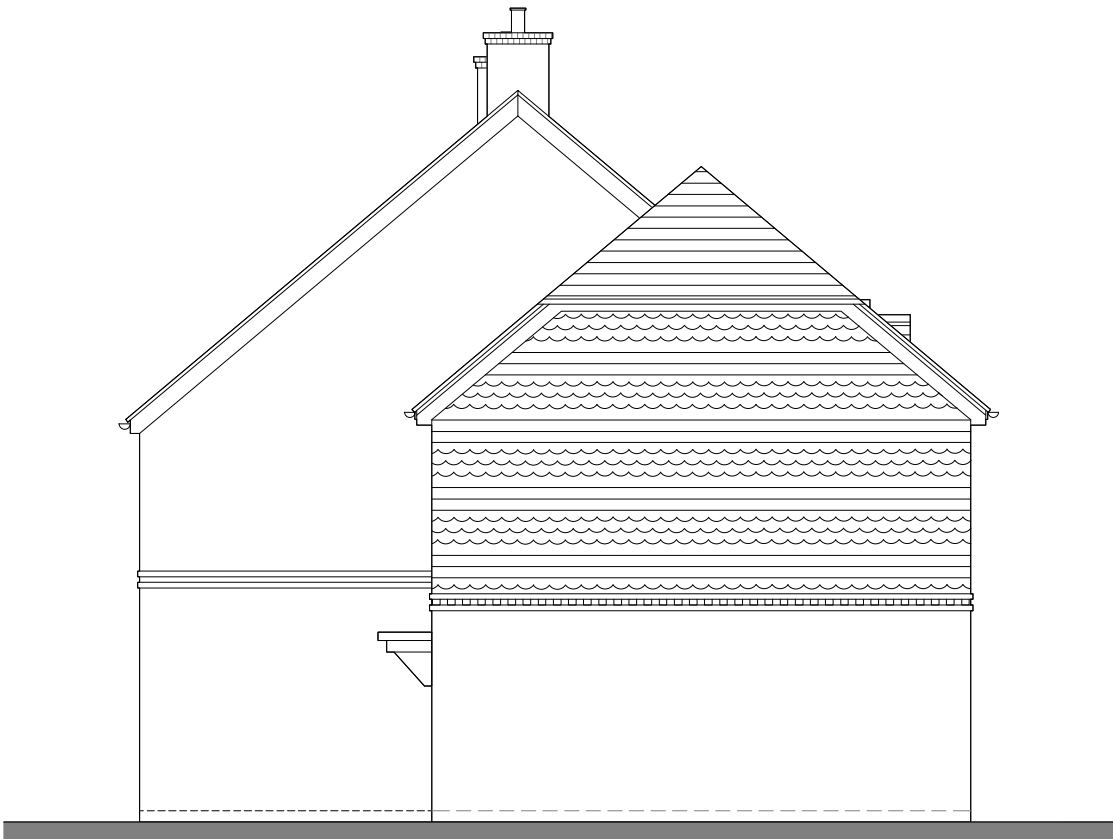

Side Elevation



Rear Elevation

NOTES:
DIMENSIONS ARE NOT TO BE SCALED FROM THIS DRAWING
ALL DIMENSIONS ARE TO BE CHECKED AGAINST ACTUAL SITE
DIMENSIONS BEFORE ANY WORK IS FABRICATED

COPYRIGHT RESERVED
THIS DRAWING IS THE PROPERTY OF BHP HARWOOD
ARCHITECTS AND MAY NOT BE COPIED, REPRODUCED, LENT OR
DISCLOSED WITHOUT THEIR EXPRESS PERMISSION IN WRITING.

REVISIONS		
Rev.	Date	Description
A	02.06.23	Updated
B	07.06.23	Updated

Client :
**Beechcroft
Developments Ltd**

Job :
**Caversham Park
Reading**

Drawing Title:
**Land to the West
Plots 23-27
Plans and Elevations**

Scale:
1:100 @ A1
Date: May 23 Drawn By: AK Checked: RN

Drawing No: 3251.P.308 Revision: B

PLANNING

The White Barn, Manor Farm, Manor Road
Wantage, Oxfordshire, OX12 8NE
T: 01235 765322 F: 01235 765373

The Mansion House, Hartham Park, Corsham,
Wiltshire, SN13 0RP
T: 01249 700489 F: 01249 470077

info@bpharwood.co.uk - www.bpharwood.co.uk

BHP HARWOOD
ARCHITECTS