



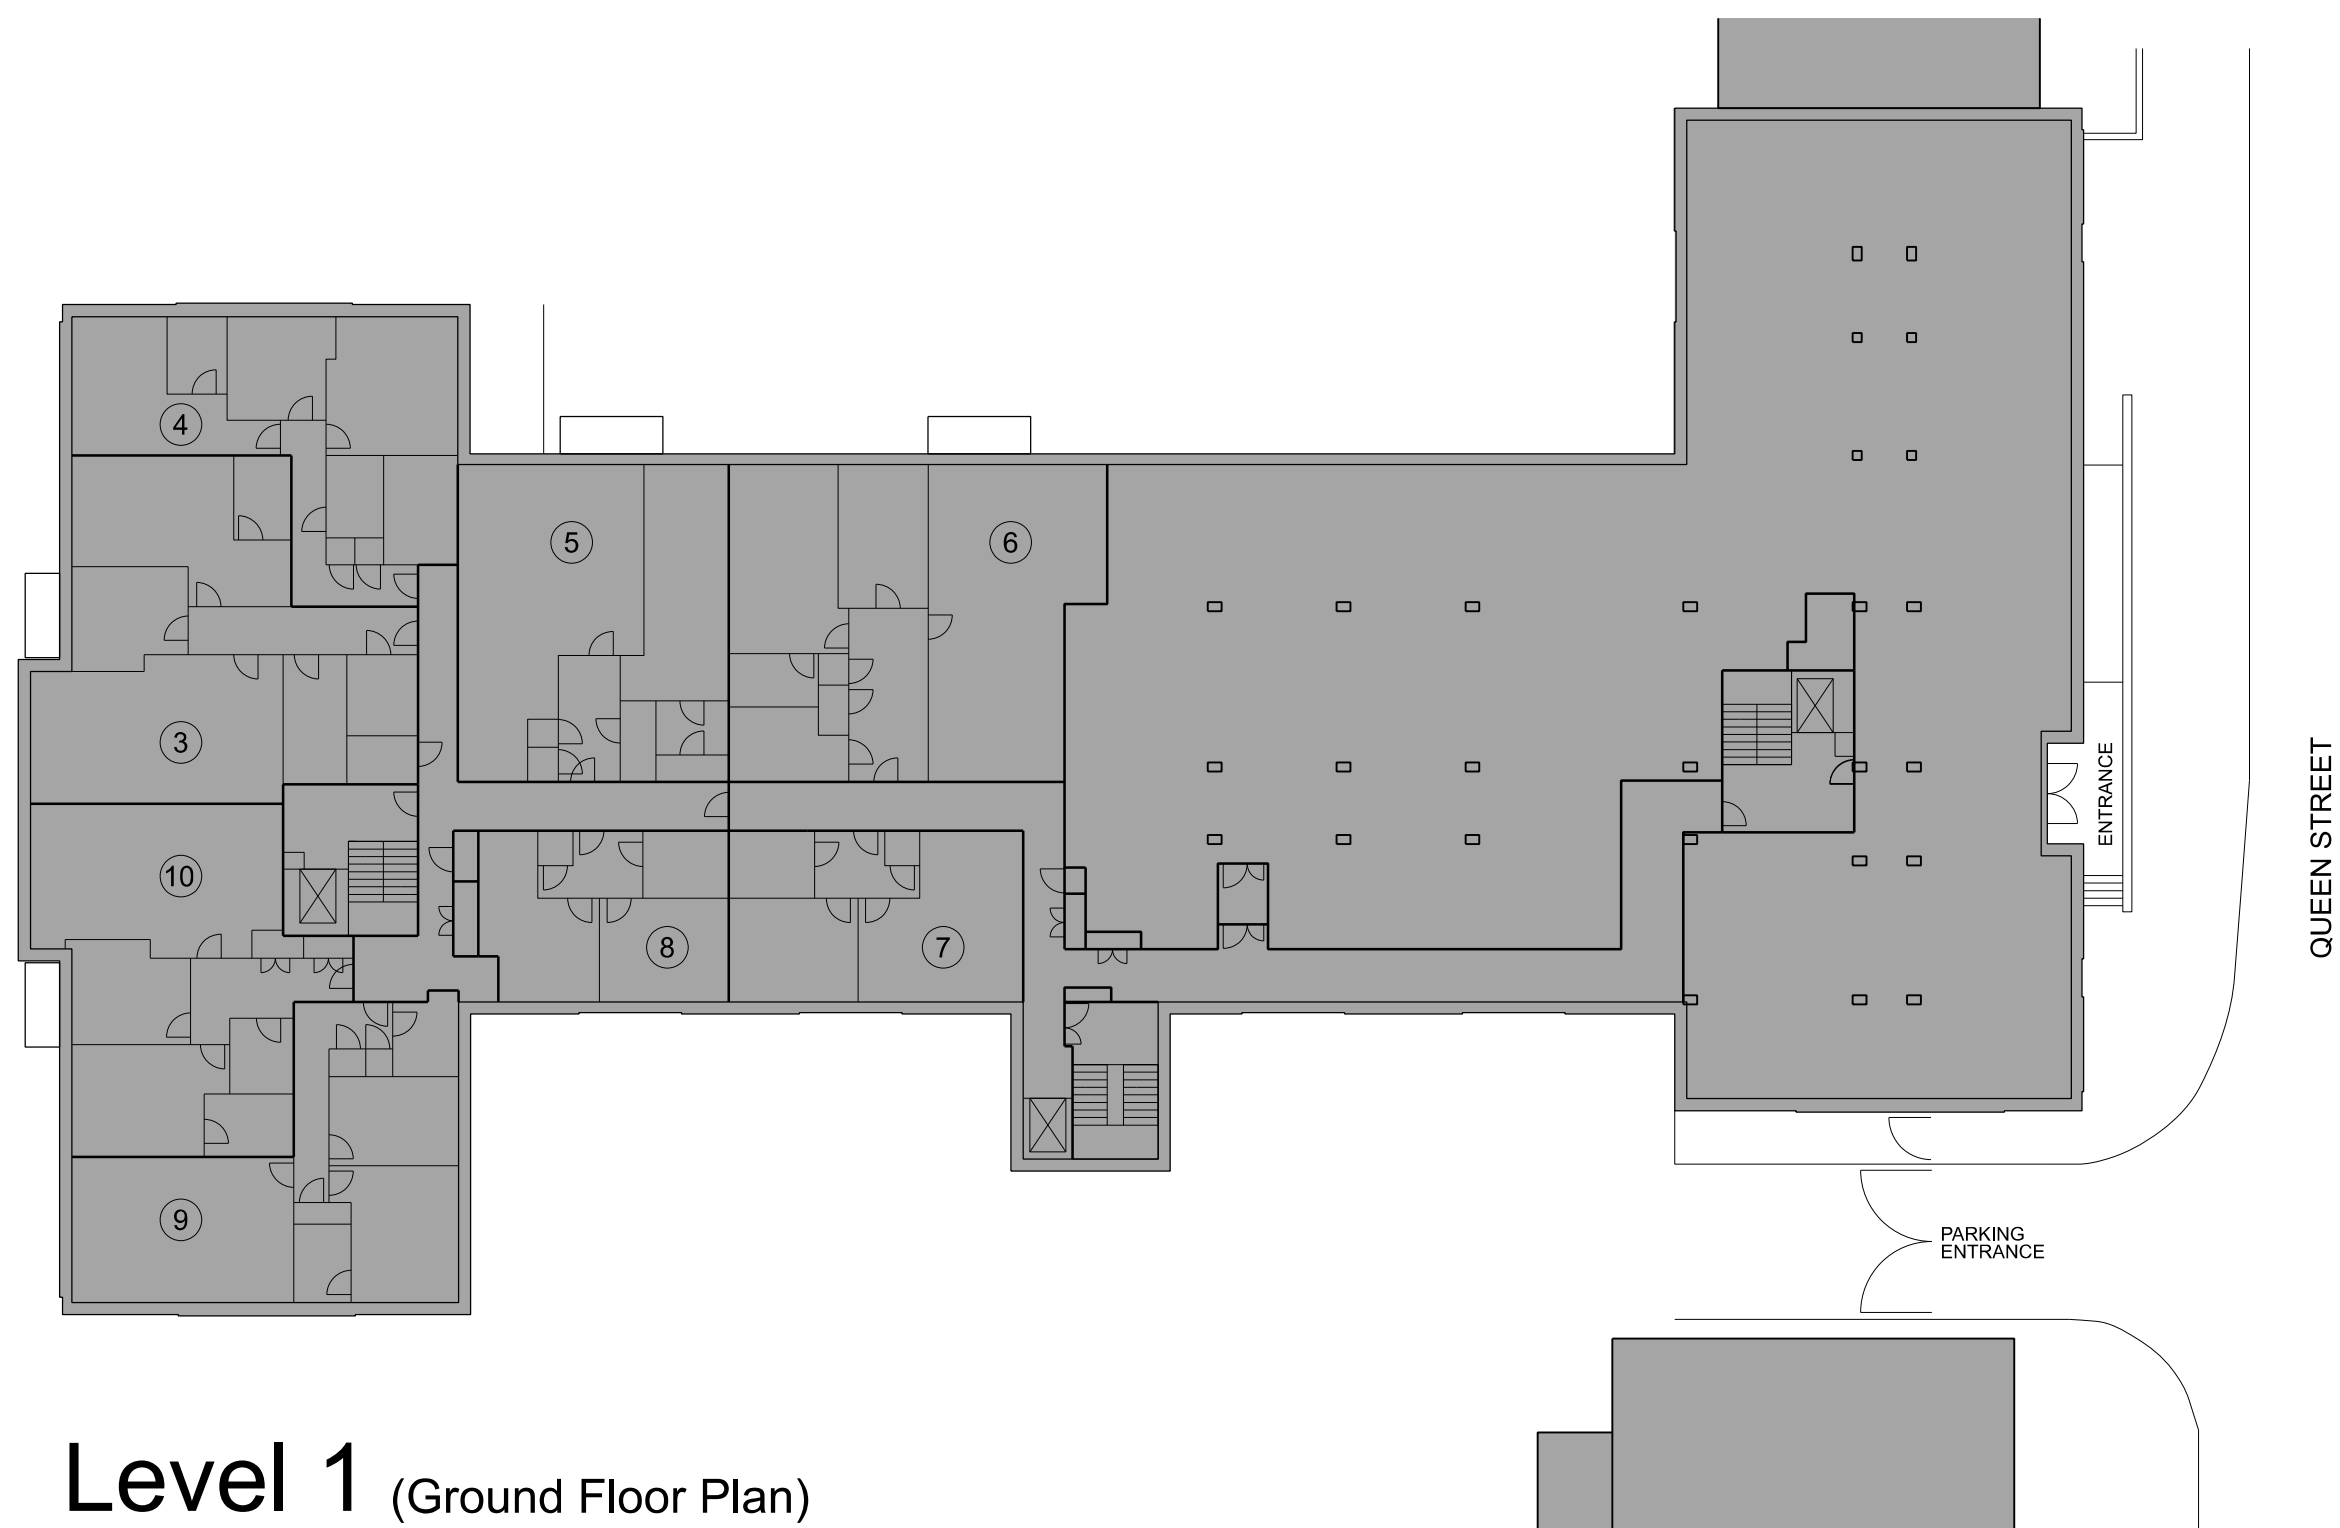


Level 1 (Ground Floor Plan)

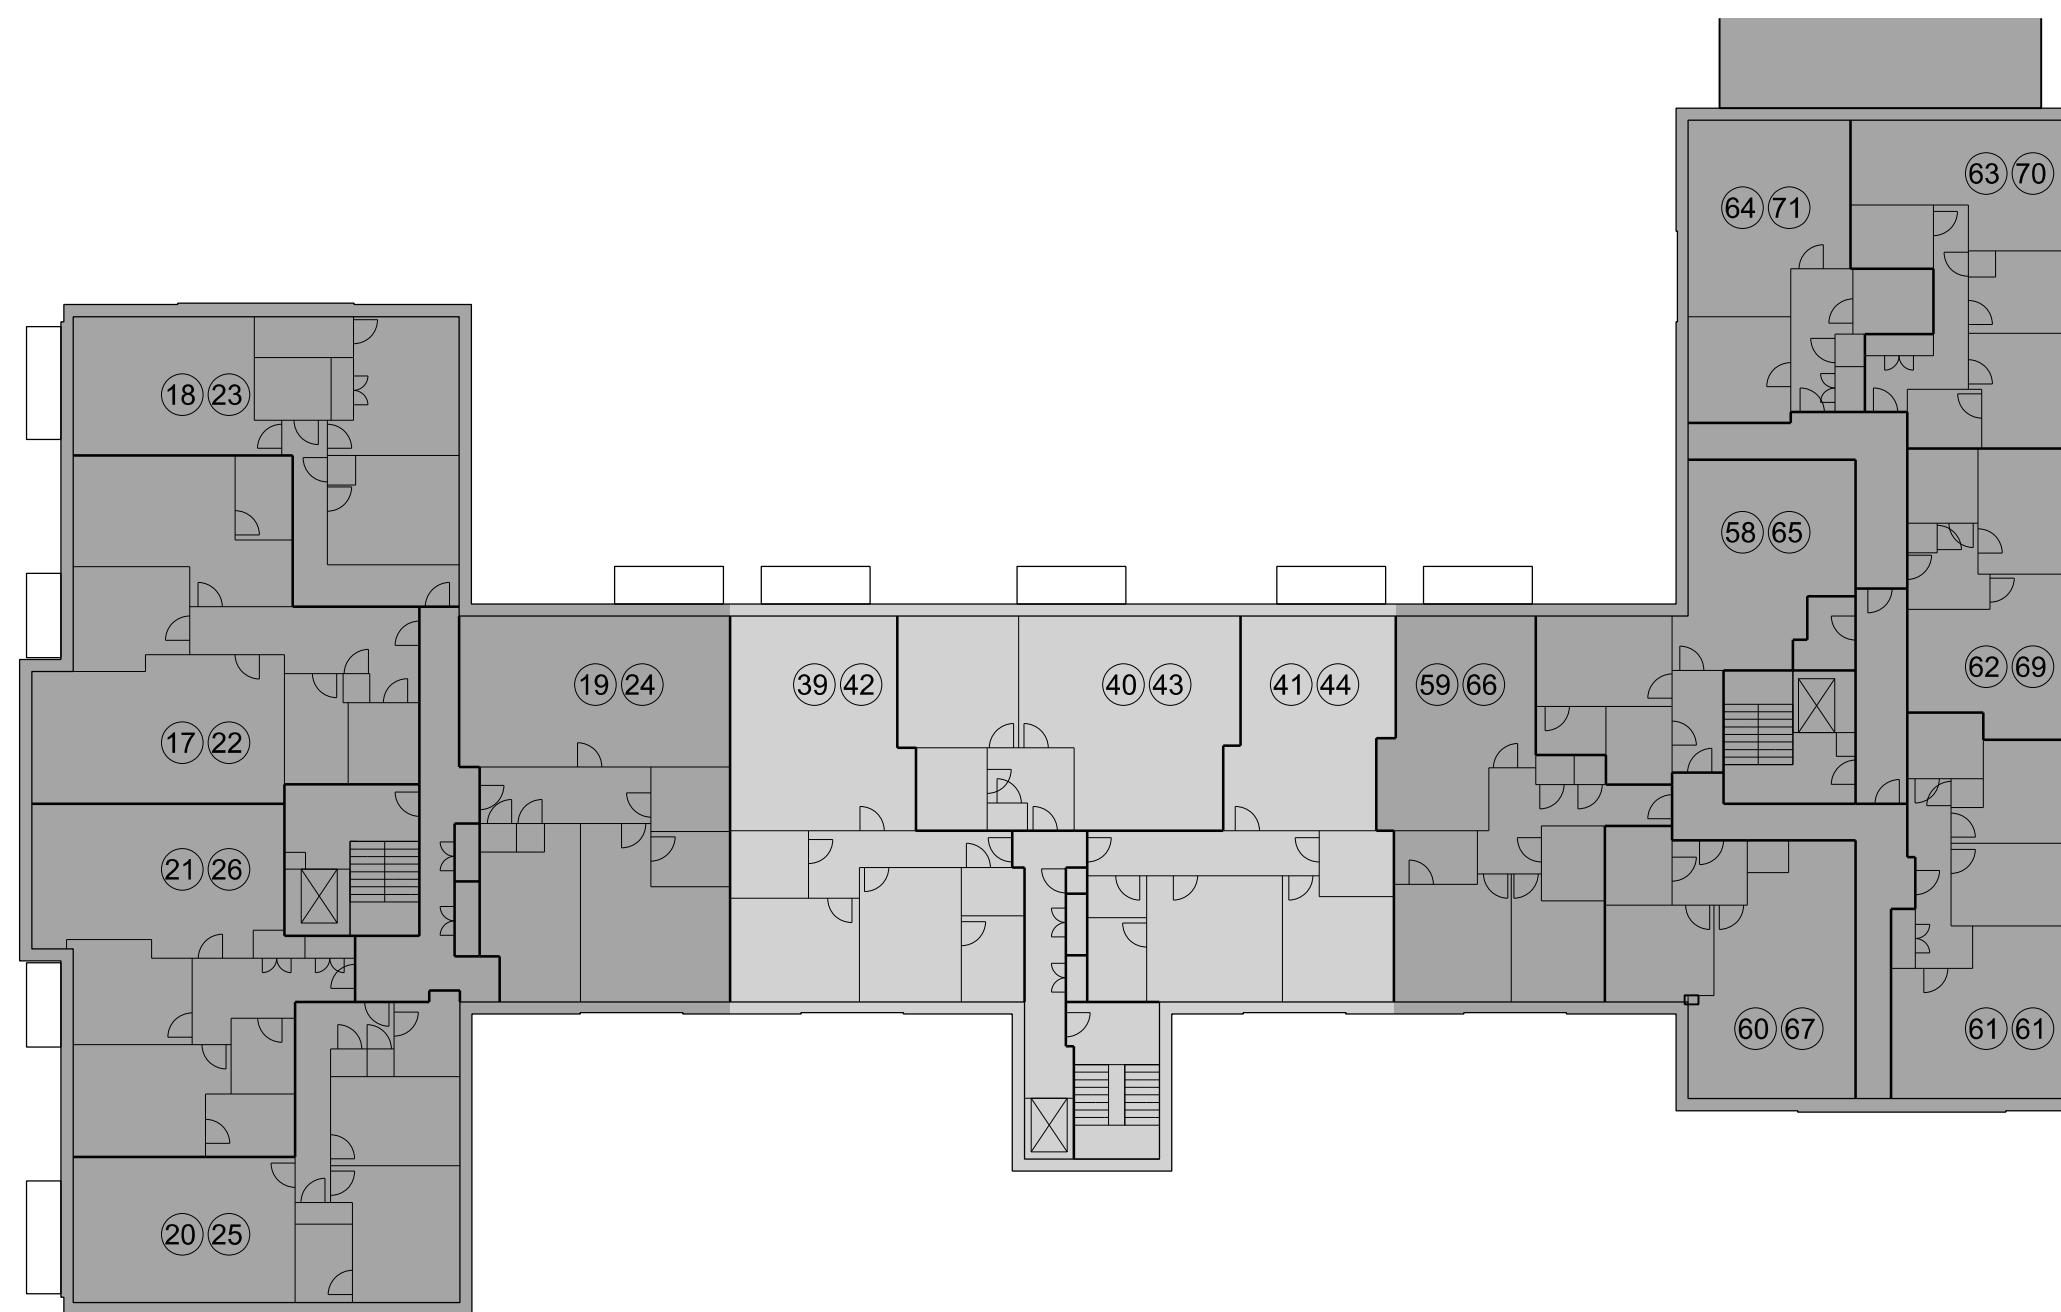

Level 3 & 4 (Second/Third Floor Plans)



Level 0 (Lower Ground Floor Plan)

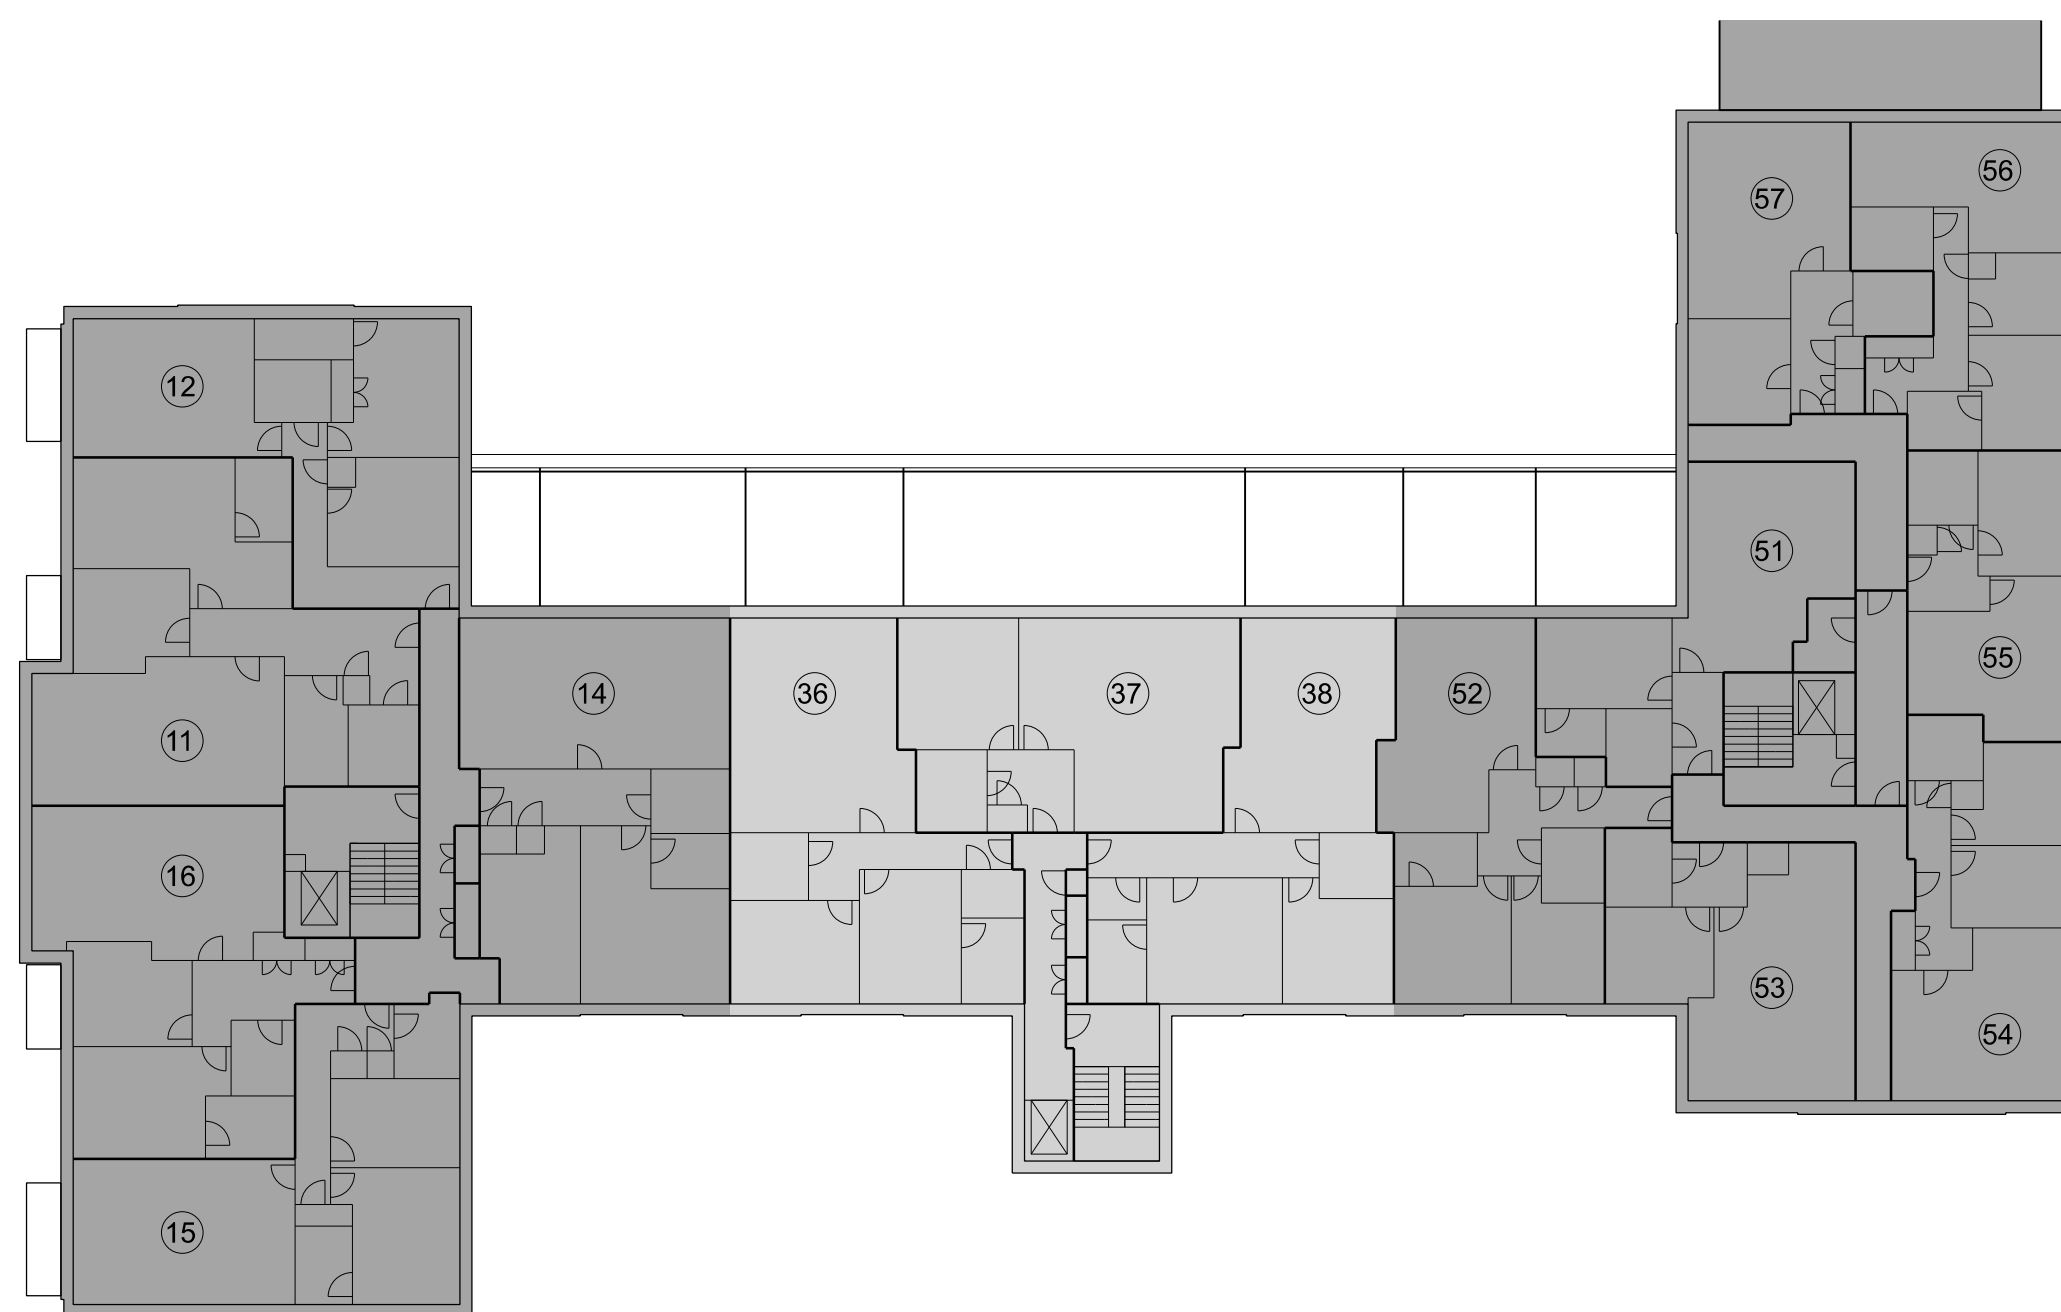

Level 2 (First Floor Plan)

Revision		Description	Date
Partner	Drawn		Date Created
CW	BRM		June 23

Project
Queens Wharf, Reading
Cladding Remediation

Title
Plans - Levels 0 - 4
Existing

Drawing Reference			
23048-OA-B1-ZZ-DR-A-0090			
Proj Ref	Origin	Volume	Level - Type - Role - Drawing No
Drawing No	Revision	Status	
090	P2	SO	

Scale
1:250 @ A1 & 1:500 @ A3