




Notes:

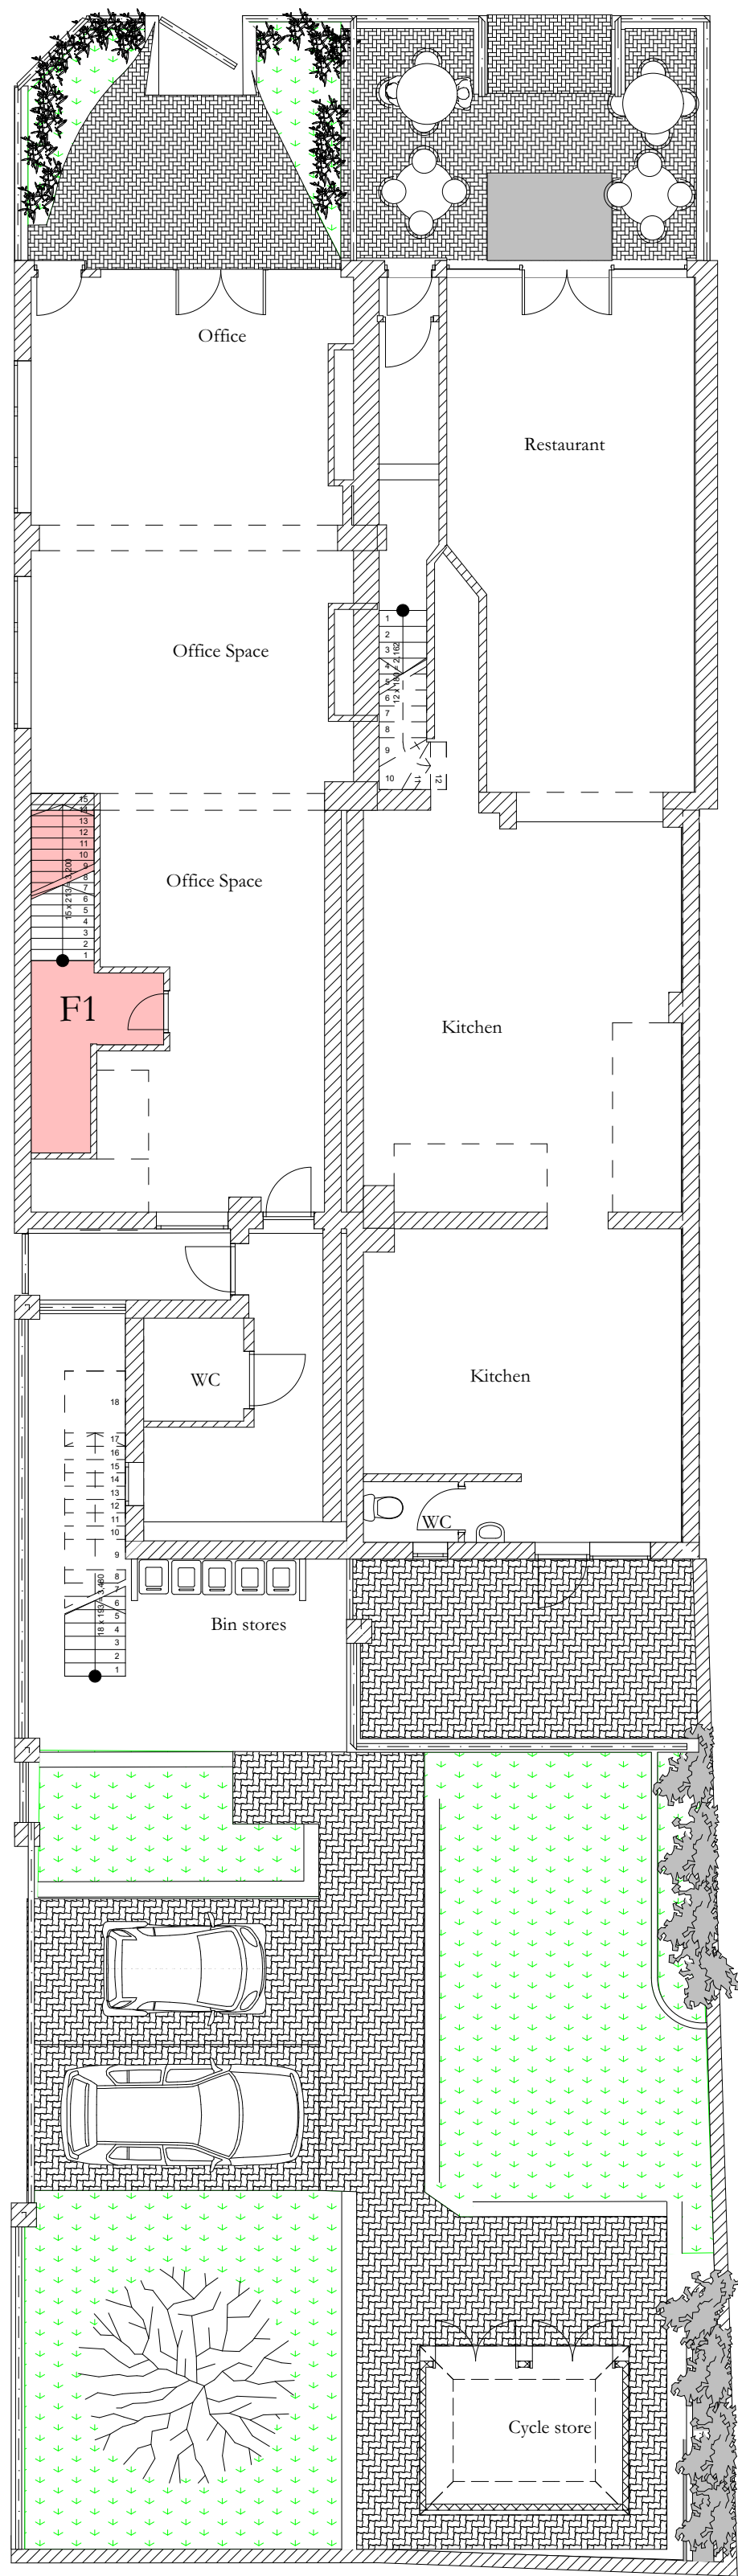


Proposed Ground Floor 1:100

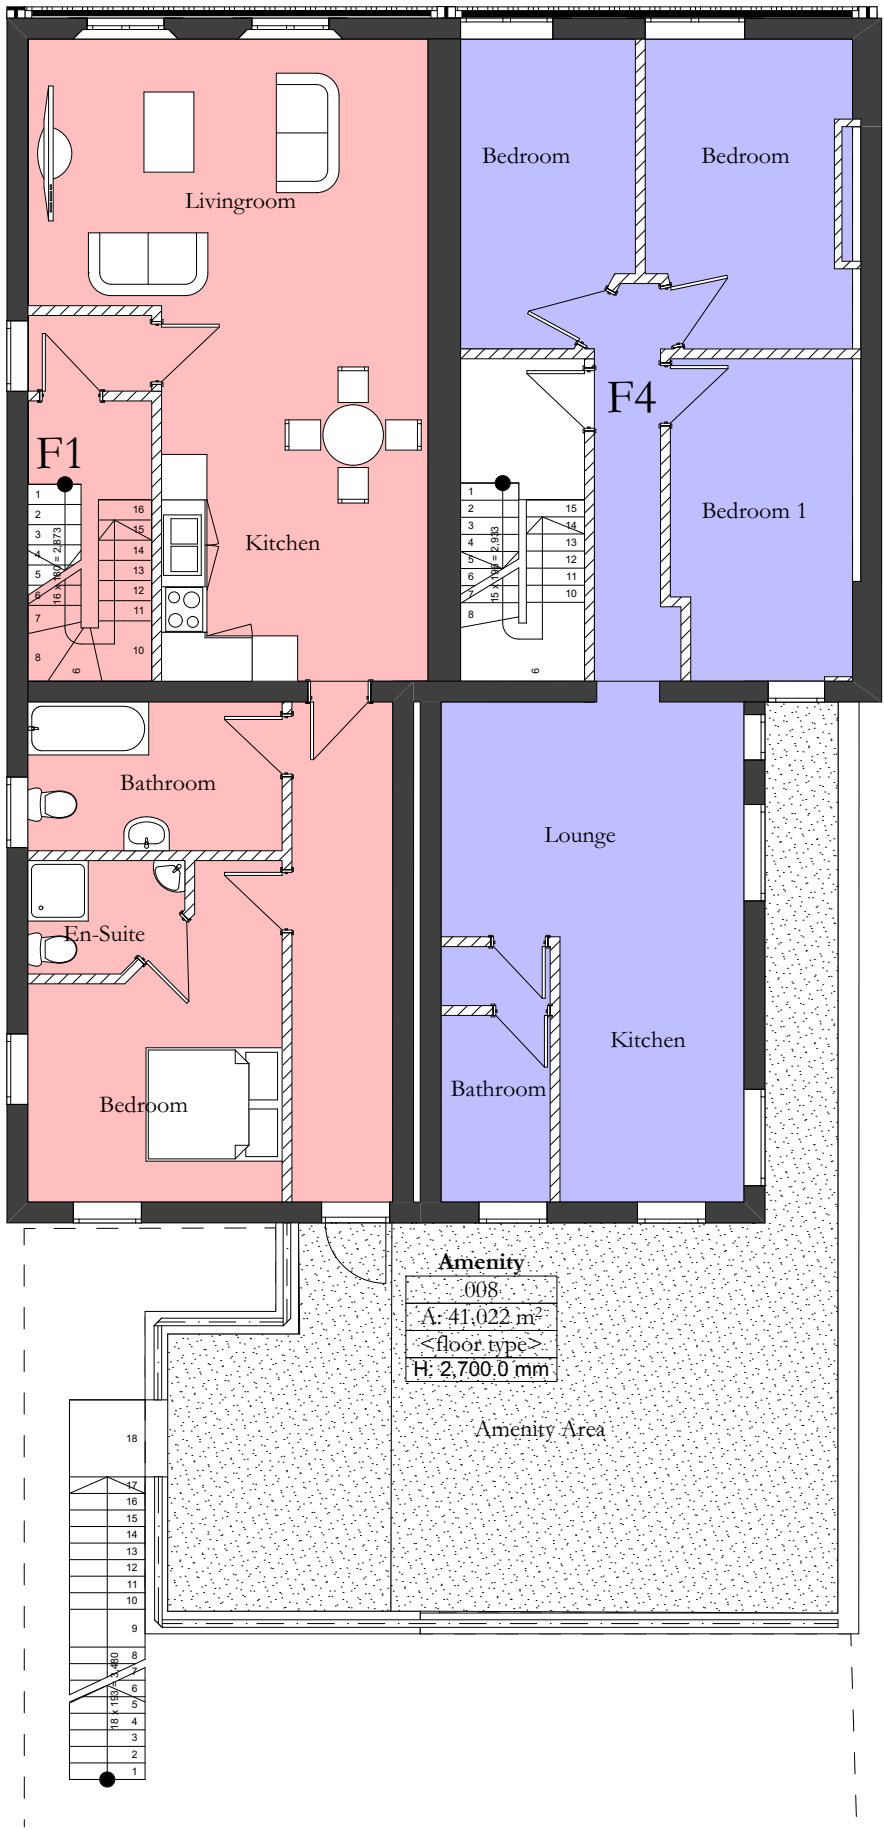


Proposed First Floor 1:100

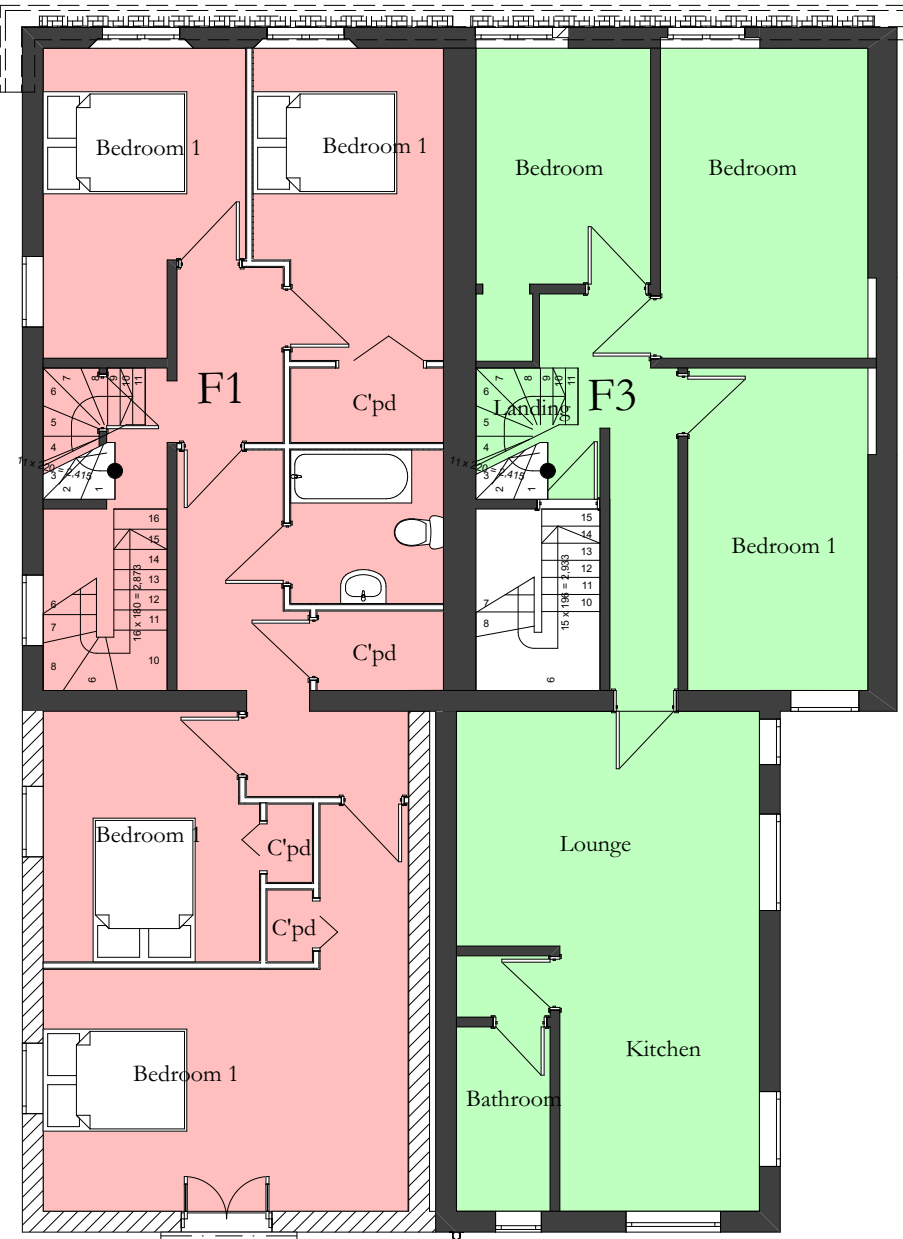

Proposed Second Floor 1:100

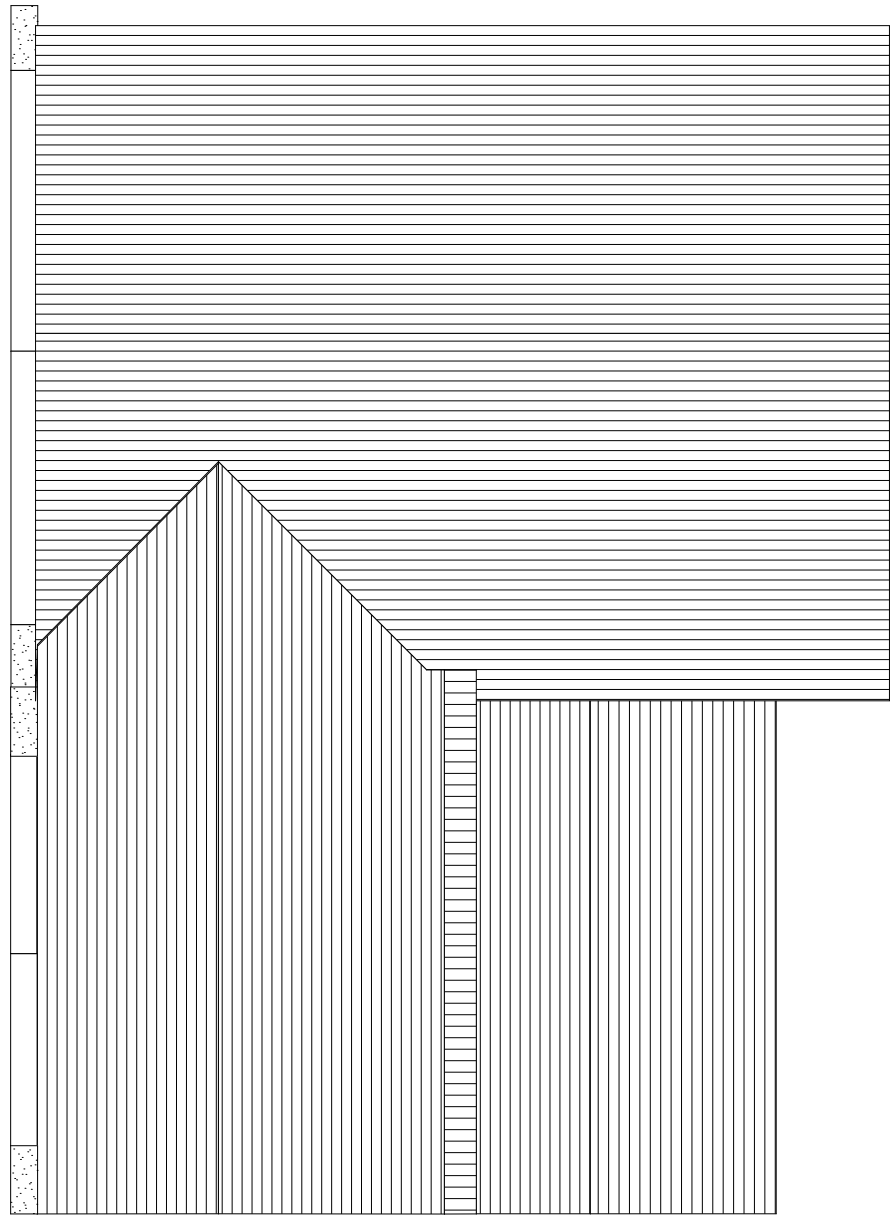

Proposed Roof 1:100

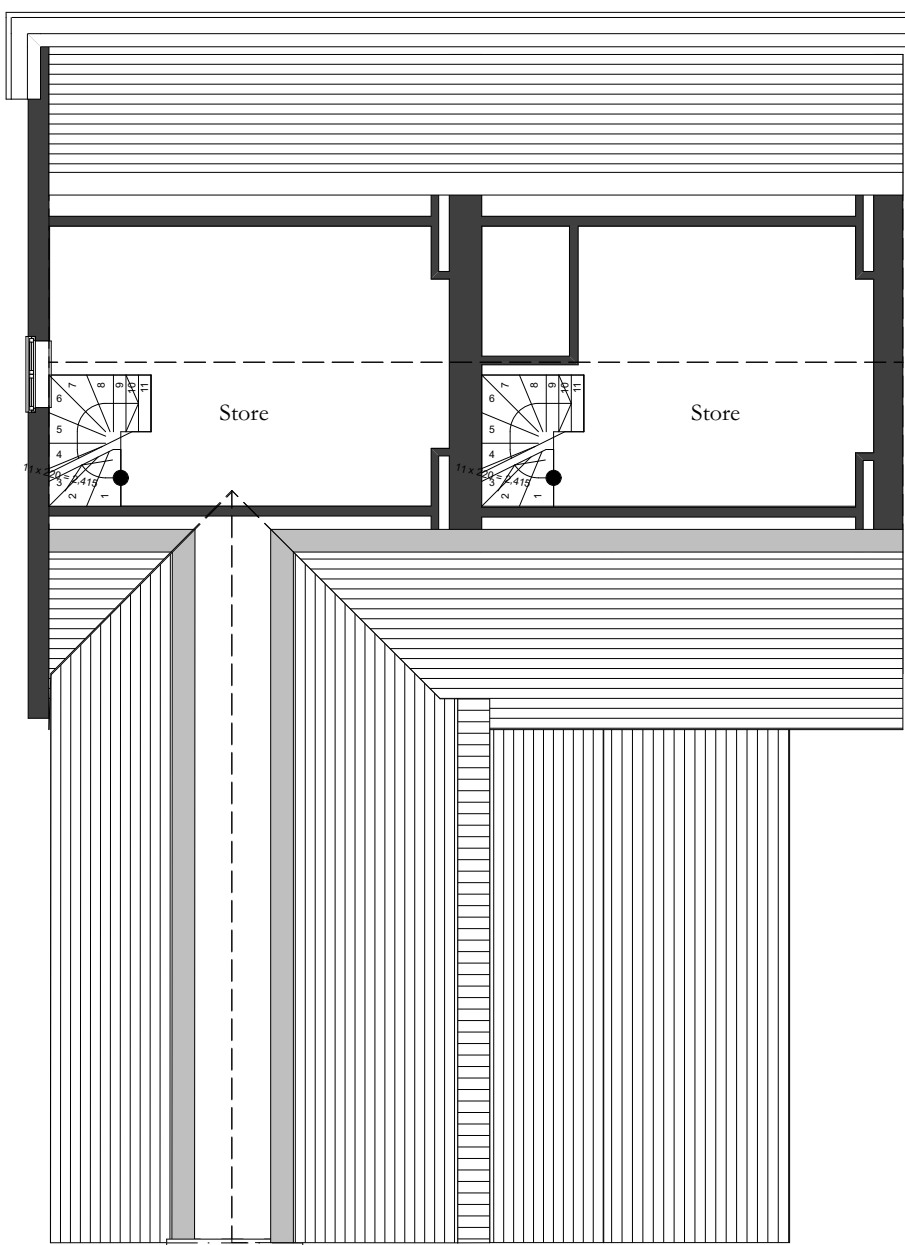

Proposed Third Floor Plan 1:100

(As Approved 140959)

Rev	Comment	By	Date
THE KEEN PARTNERSHIP			
The Courtyard Edinburgh Road Reading RG30 2UA Tel: 0118 9510 855 Fax: 0118 9510 866 Email: chriskeen@keenpartnership.co.uk www.keenpartnership.co.uk			
Client: Mr M Gulfraz			
Job Title: 109a Oxford Road Reading Berkshire RG1			
Drawing Title: Approved Floor Plans			
Status: Planning			
Date Drawn: 29.11.22	Drawn By: MW	Scale: 1:100@A1	
Job No: 9191	Dwg No: AP-9191	Rev: -	