




Existing Front Elevation

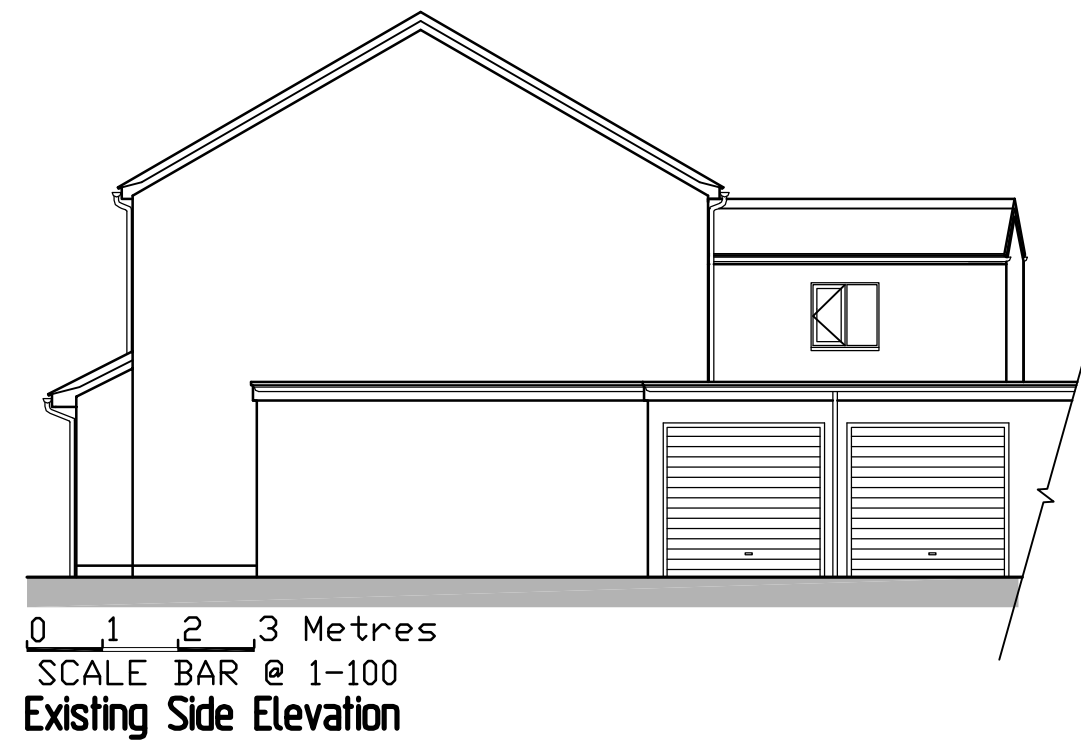


Existing Side Elevation



Existing Rear Elevation



Existing Ground Floor Plan

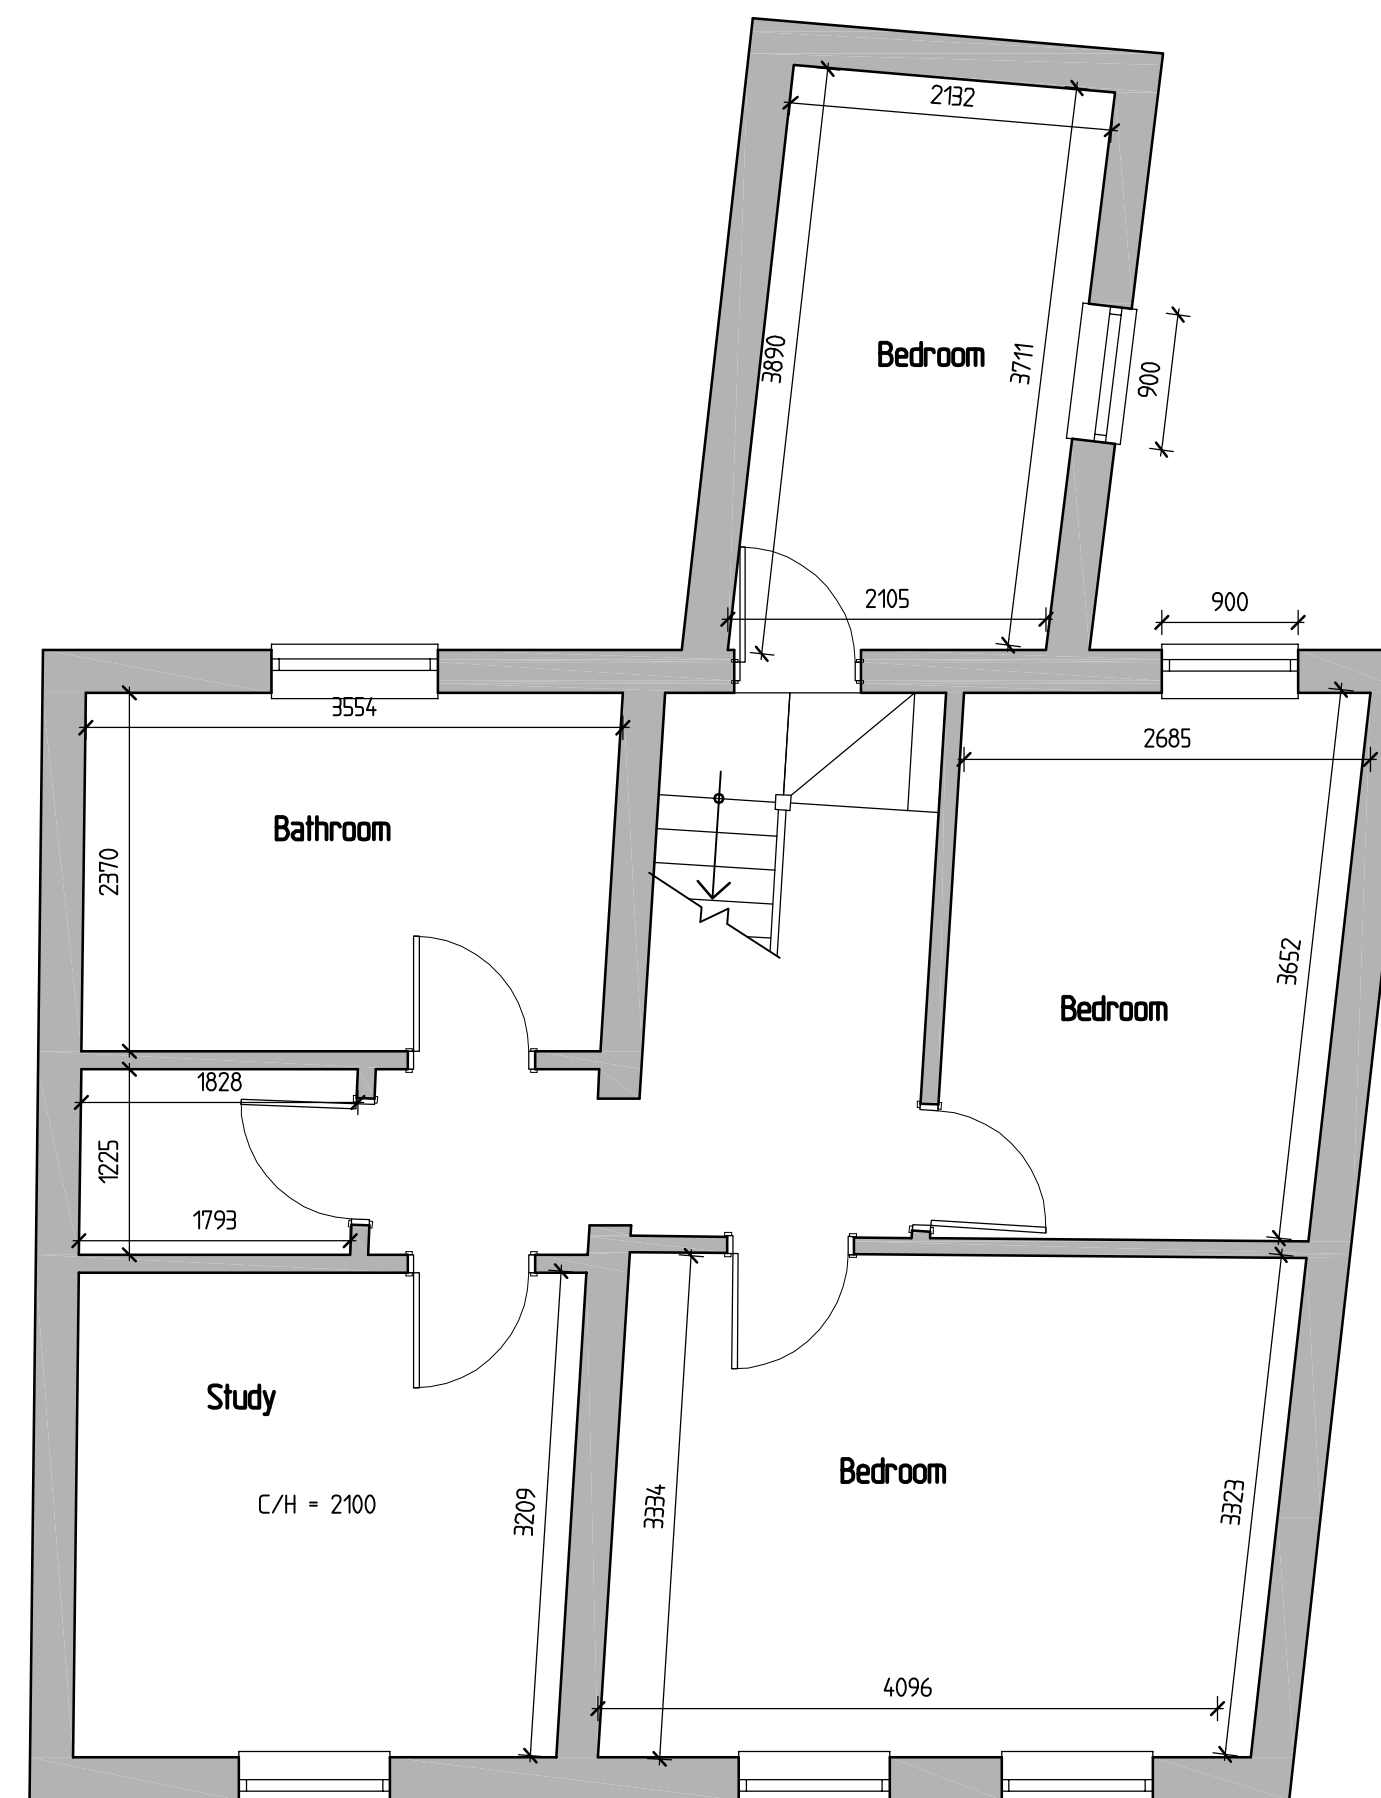

Existing First Floor Plan



Location Plan 1-1250



GREG Farrell
Building & Design Consultant
Planning, Building Regulations & Structural Design

43 Wendover Way,
Tilehurst, Reading,
Berkshire RG30 4RU
Tel & Fax: 0118 941 6249
Mobile: 07967 009842
greg@gregfarrell.co.uk

REVISIONS		
Rev.	Description	Date

JOB TITLE
**1 Short Street
Caversham**

TITLE
Existing Plans & Elevations

SCALE 1:50 1:100	DATE March 2019	DRAWING No. 01
---------------------	--------------------	-------------------