


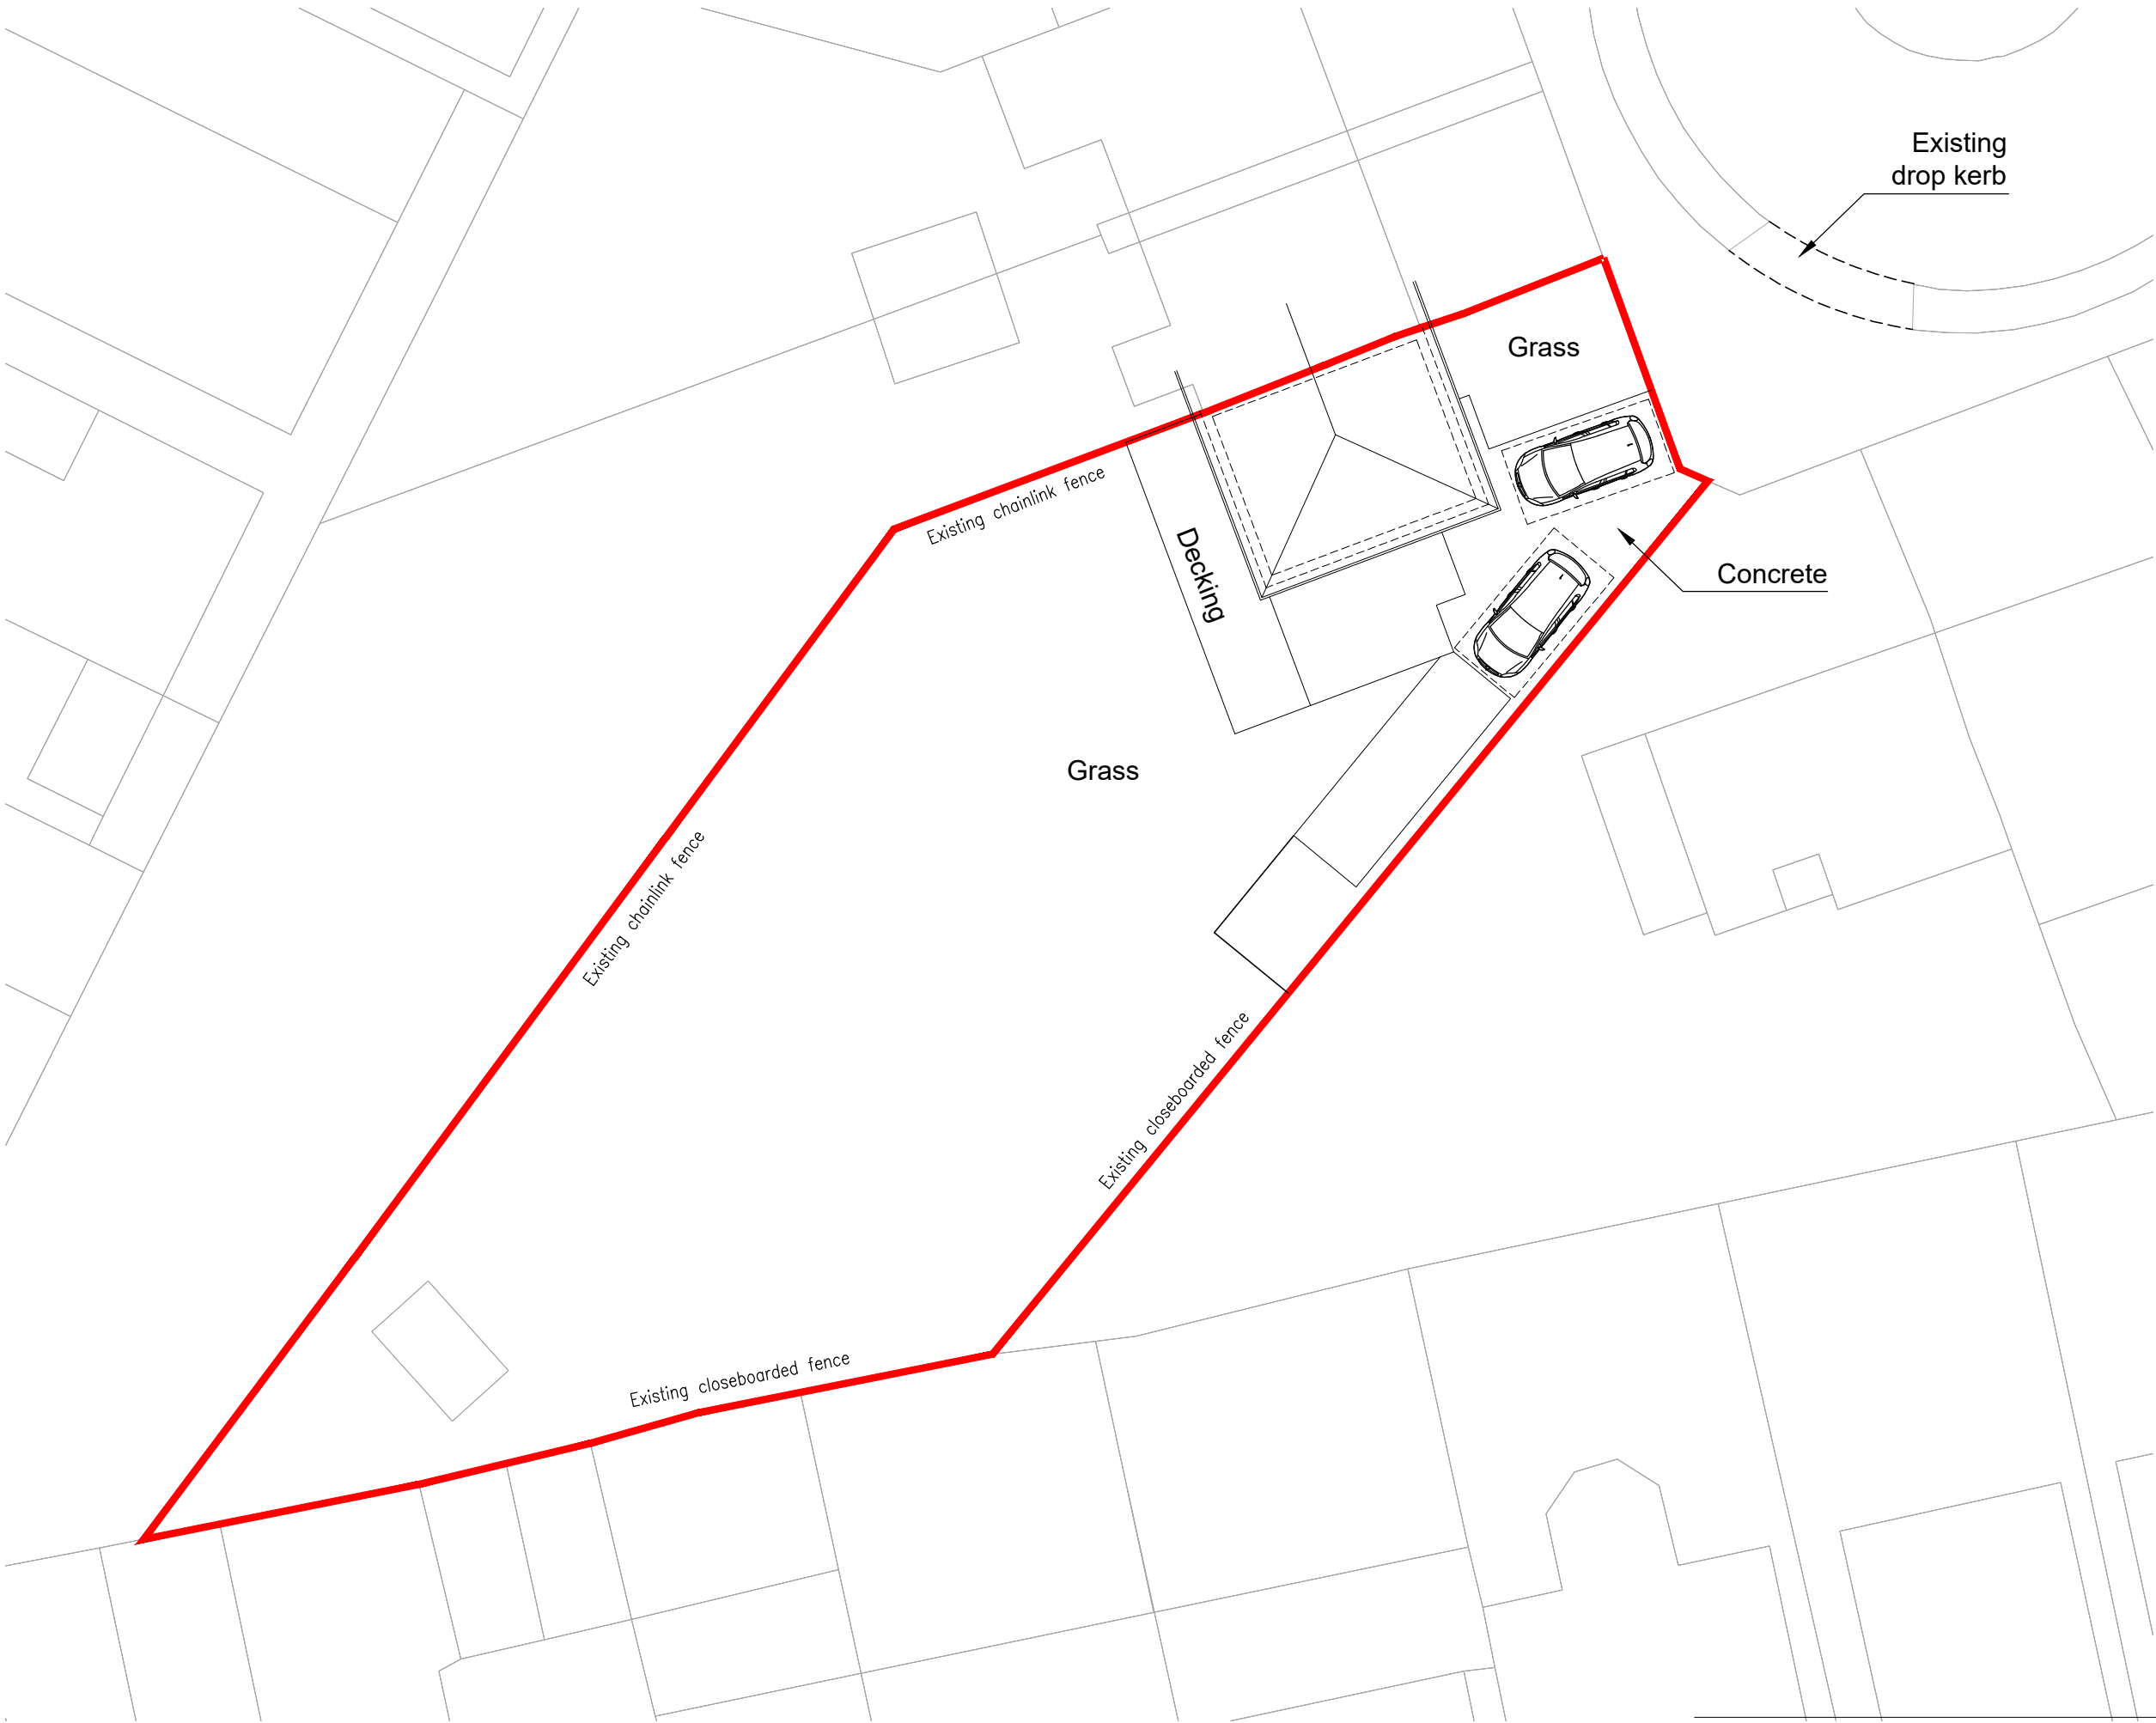

01 - Existing Site Plan
1:200



Rev	Date
GjA Gavin Jones Architecture	
Project Details	
Mr & Mrs Simonds	
16 Portland Gardens	
RG30 4QH	
Drawing Details	
Title: Existing Site Plan	
Job no. 012	Drawing no. 002
Scale: 1:200 @ A3	Date: June '23
Status: Planning	Rev: PL00