



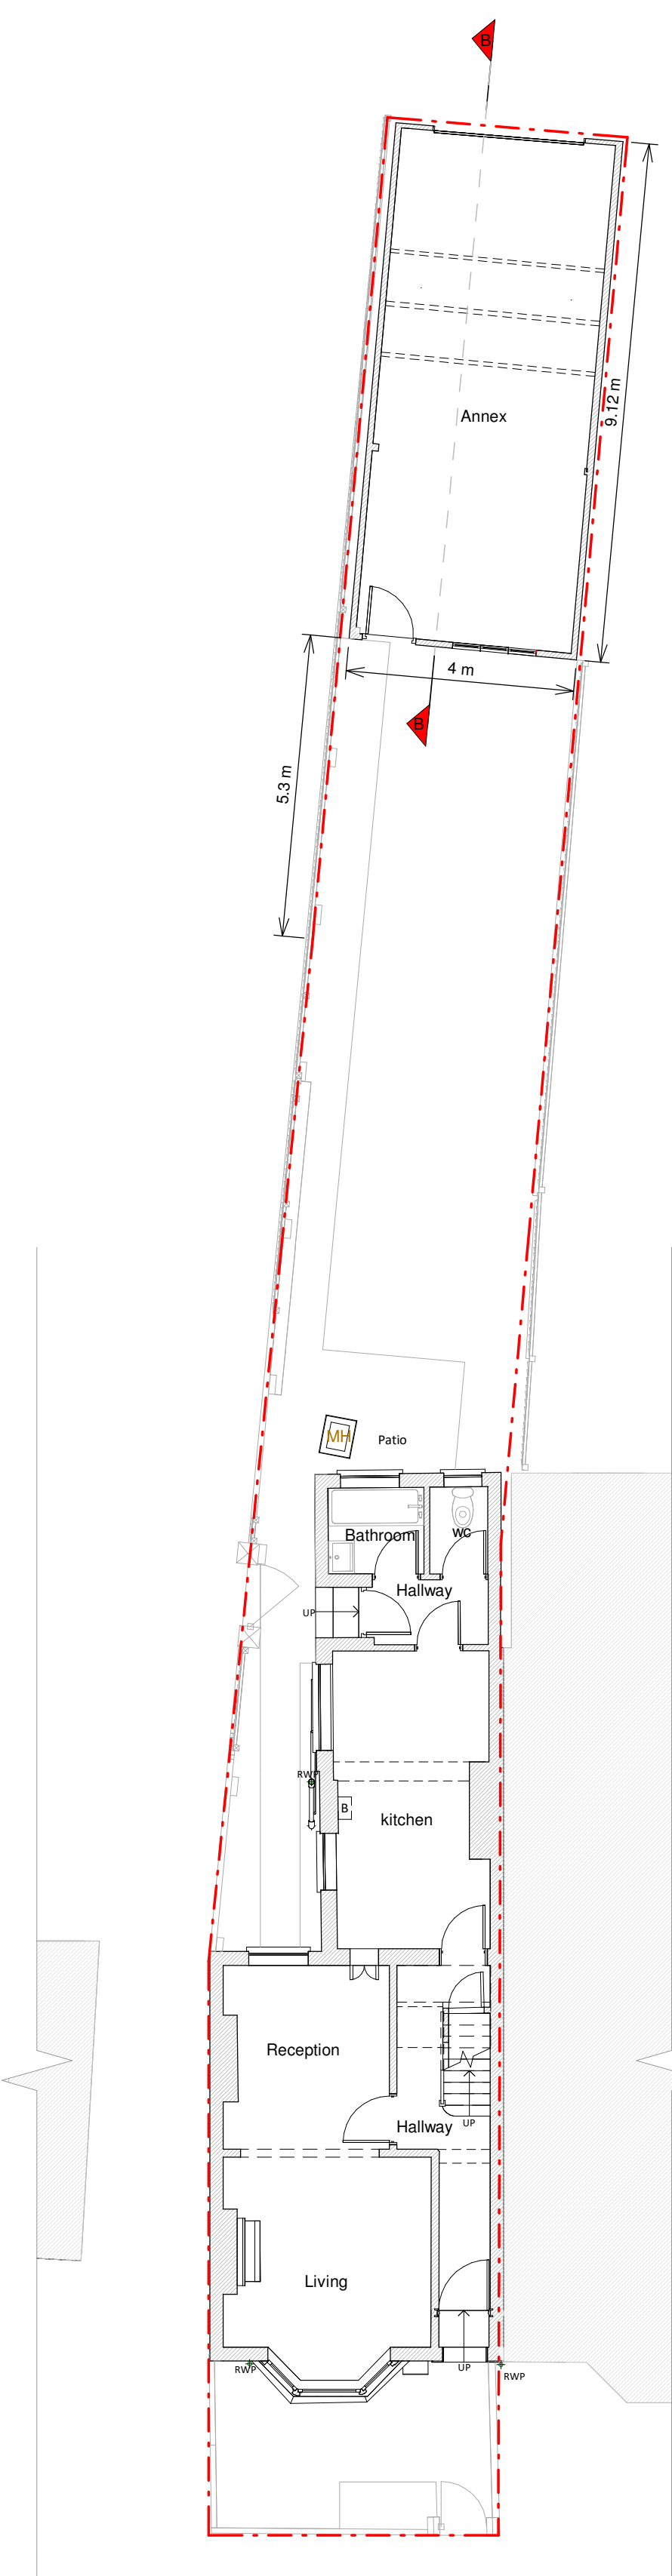


Annex Ground Floor Plan




Annex Roof Plan

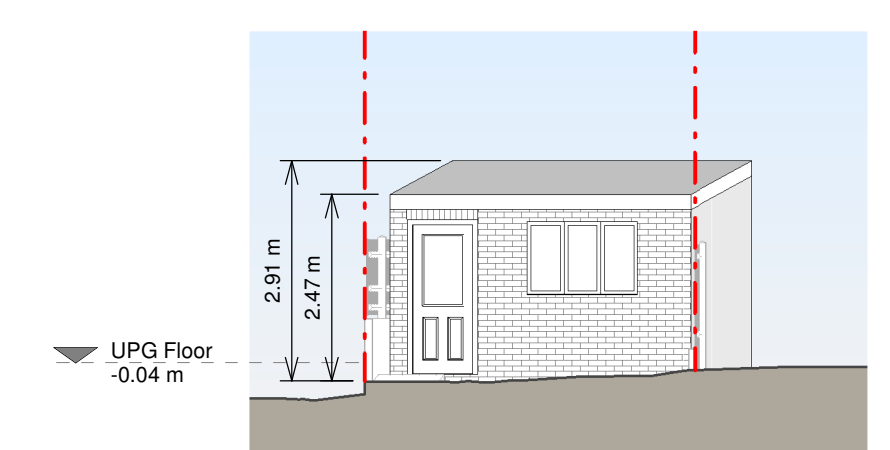


Annex Front Elevation

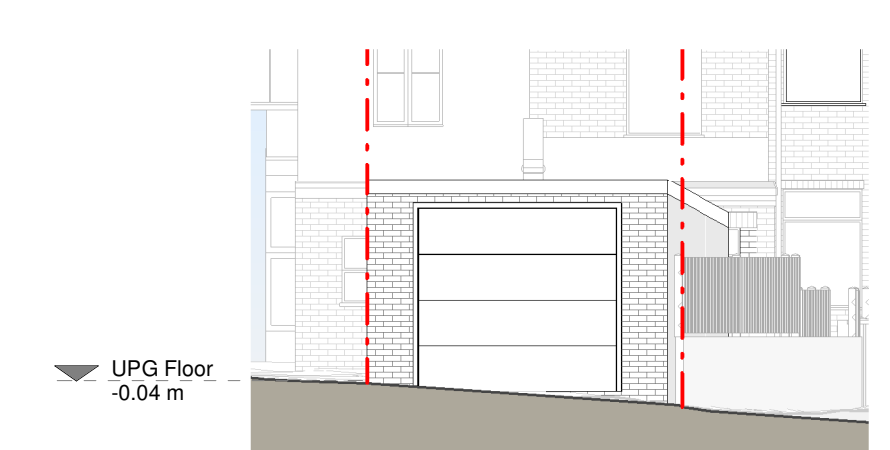


Annex Rear Elevation

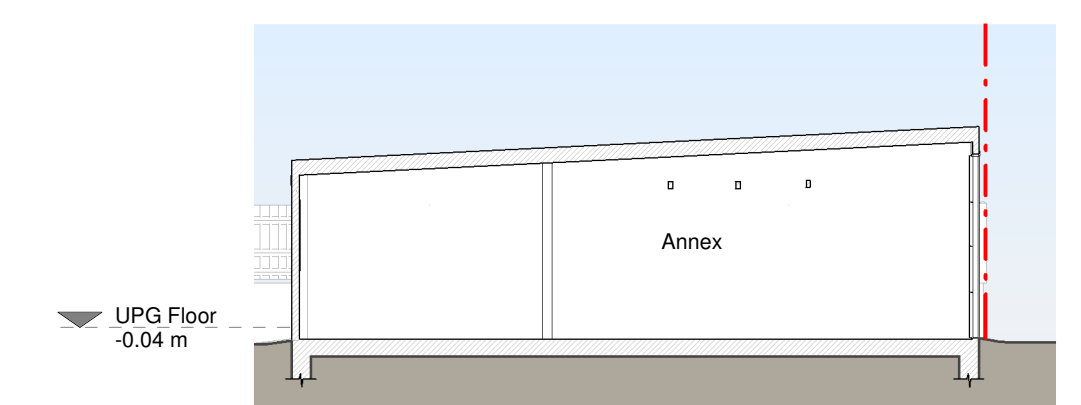

Section B-B

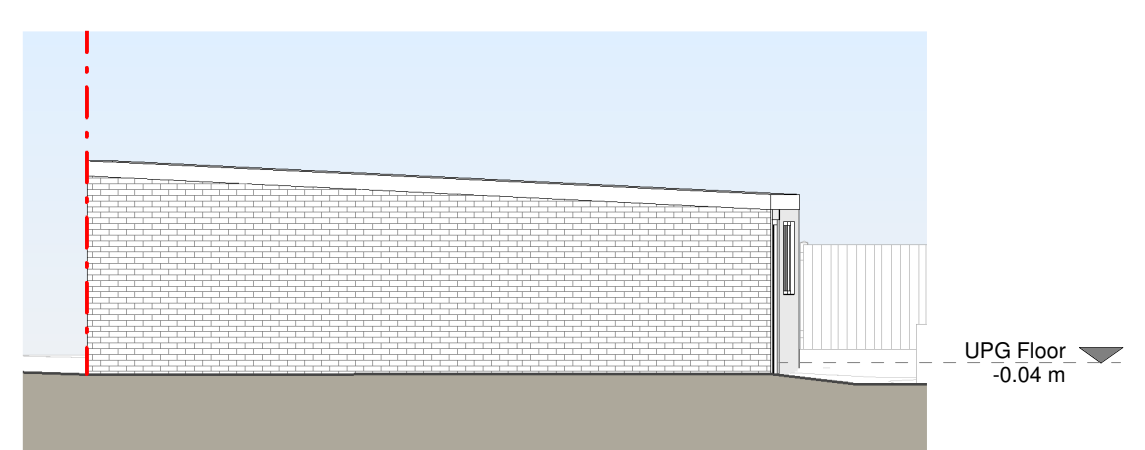

Annex Left Elevation

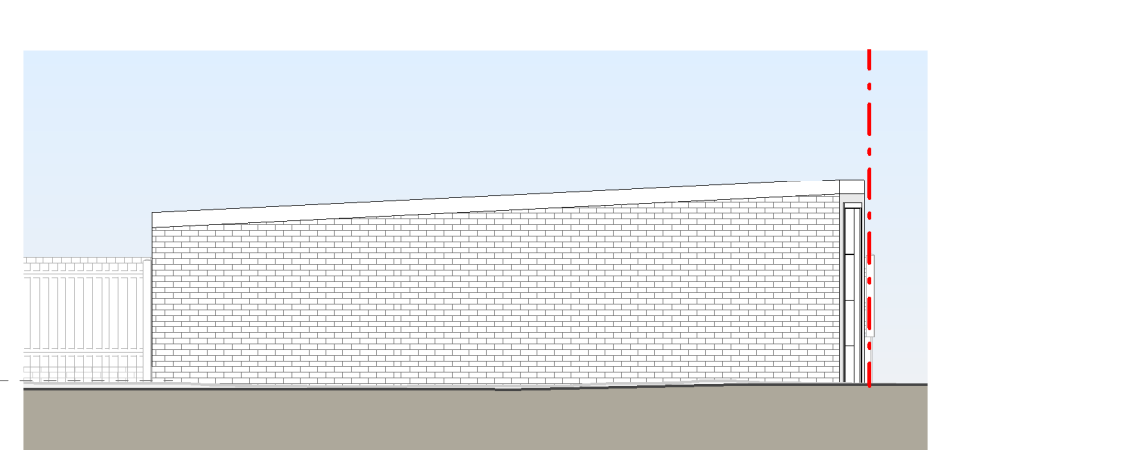

Annex Right Elevation

Copyright in the design and this drawing is the property of RESI. Reproduction in whole or in part is prohibited without the written consent of RESI. This drawing must be read in conjunction with all other relevant documentation and drawings.

RESI accepts no liability for any expense, loss or damage of whatsoever nature and however arising from any variations which have not been referred to them and their approval is required.

Print not to actual scale. Do not scale, except where for Planning purposes. All dimensions to be cross checked on site prior to construction and construction. Any discrepancies to be reported to RESI immediately.

Existing Materials:

Brickwork / Walls - Red brick

Pitched roof - Slate tiles

Flat roof - Felt or similar

Windows - Aluminium and white uPVC framed glazed windows

Doors - Aluminium / white uPVC framed glazed doors and metal garage door

Roofs / Gutters / Fascias - Black uPVC/black painted cast iron downpipes, guttering and black painted timber fascias

KEY

	Existing walls		Boundary line
	Existing furniture		Level line
			1.5m head height
			1.8m head height

Revision		
Rev	Notes	Date
A	Planning Issue	06/07/2023

RESI
Grow your home

200 Tons
Proposed garage conversion
complete with new roof, floor
plan redesign and all associated
works at 2 Hemdean Hill, RG4
75B

Drawing Status	
Planning	
Client	
Juliana Espin Dawson	
Drawing Title	
Existing Drawings	
Scale	Drawn
1:100 @ A1	AR
Date	Checked
July 2023	BN
Drawing No.	Rev
8168472-02 - 1100	A

