

Dark brown plain tile
roofing to match existing

Oak weatherboarding
or similar cladding to gable

New oak framed porch
on existing brick plinth

White UPVC windows
to match existing

Red facing brickwork
to match existing



Dark brown plain tile
roofing to match existing
at 40° pitch

Oak weatherboarding
or similar cladding to gable

Existing garage to be
removed shown dotted

White roughcast render
finish

Red facing brickwork
to match existing

SOUTH WEST ELEVATION


New VELUX roof windows

Dark brown plain tile
roofing to match existing
at 40° pitch


Proposed new Porch

White roughcast render
finish

Red facing brickwork
to match existing

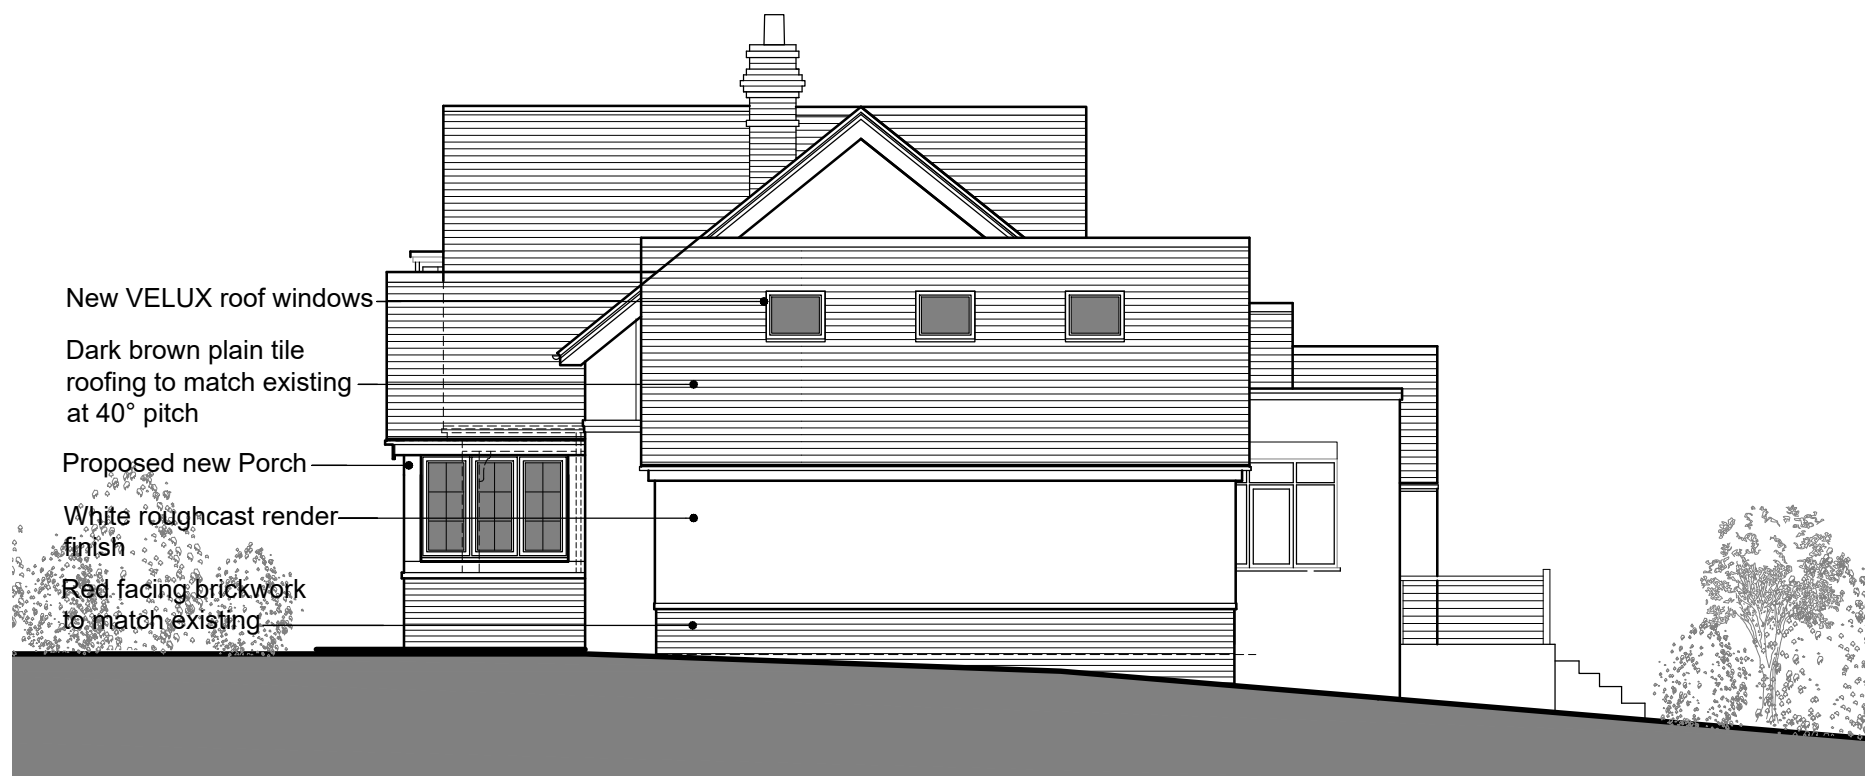

SOUTH EAST ELEVATION

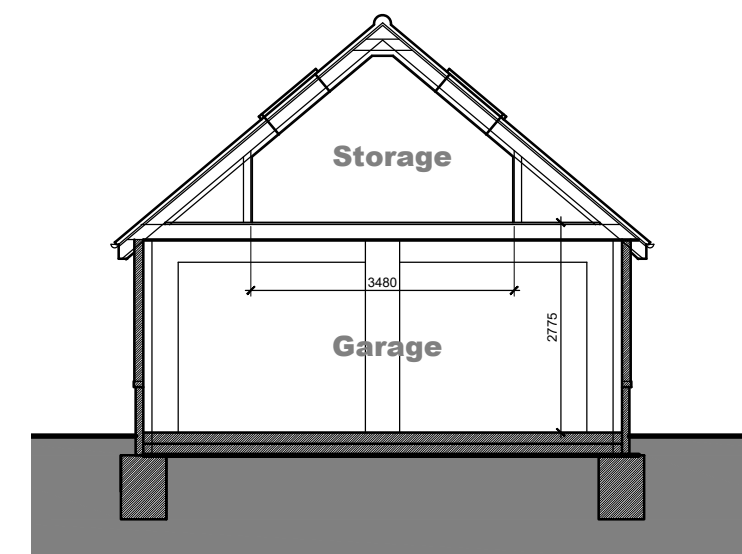

TYPICAL SECTION



1:100 SCALE

IAN HUNT ASSOCIATES



Oakwood House
14 High Tree Drive Earley
Reading Berkshire RG6 1EU
0118 935 3655
info@ihaltld.co.uk

Project Proposed Extension & Alterations
at 20 Clevedon Road, Tilehurst,
Reading RG31 6RL

Client Mr & Mrs R Goodwin

Title Proposed Elevations: Sheet 1

Revision

Drawn IRH **Scale** 1:100 @ A3 **Date** Feb 2023

Drawing No

1525.08

Rev

All dimensions to be checked on site prior
to the commencement of any construction.
This drawing may not be reproduced in
any part or form without the written
consent of Ian Hunt Associates Ltd.

ALL COPYRIGHTS RESERVED