



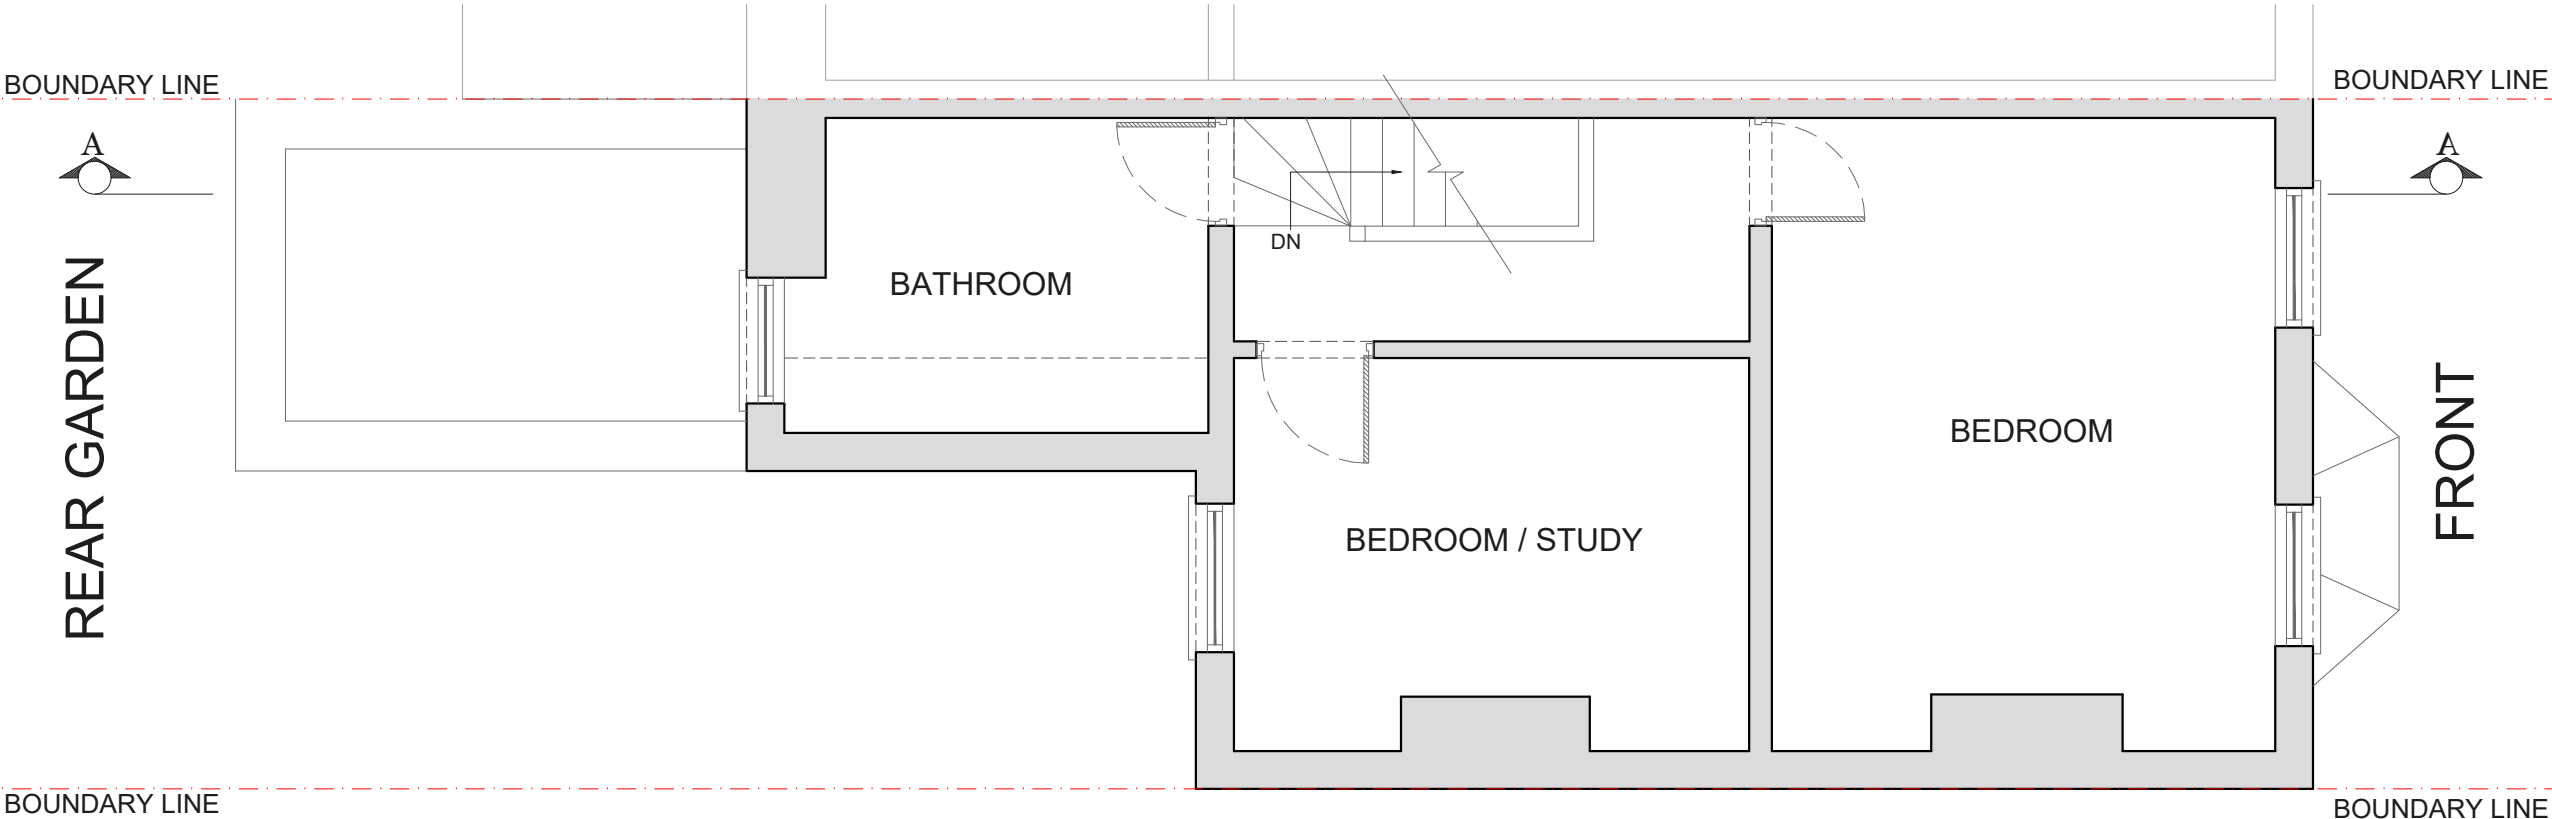

EXISTING FIRST FLOOR PLAN
SCALE 1:50

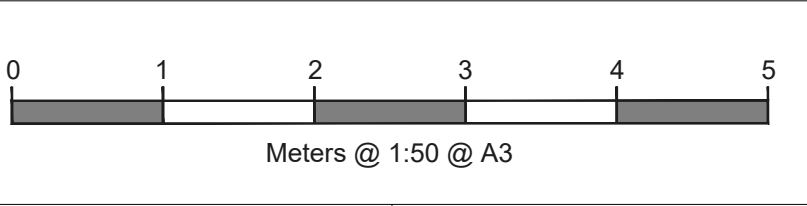

NOTES		

REV	DATE	NOTES
-----	------	-------

CLIENT
MS NICHOLA BORAMAN


PROJECT
20 BELLE VUE ROAD, READING, RG1 7TX

DRAWING TITLE
EXISTING FIRST FLOOR PLAN

SCALE
1:50@A3

DATE	DRAWN
25-02-23	SM

DRAWING NO.	REV.
PP-02	

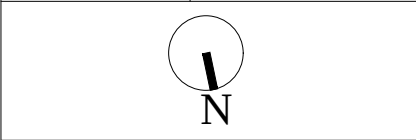

LOFTPLAN DESIGNS LIMITED
1 Saturn House, Calleva Park
Aldermaston, Reading RG7 8HA
Telephone: (01256) 881041
Email: customerservices@loftplan.co.uk
www.loftplan.co.uk