


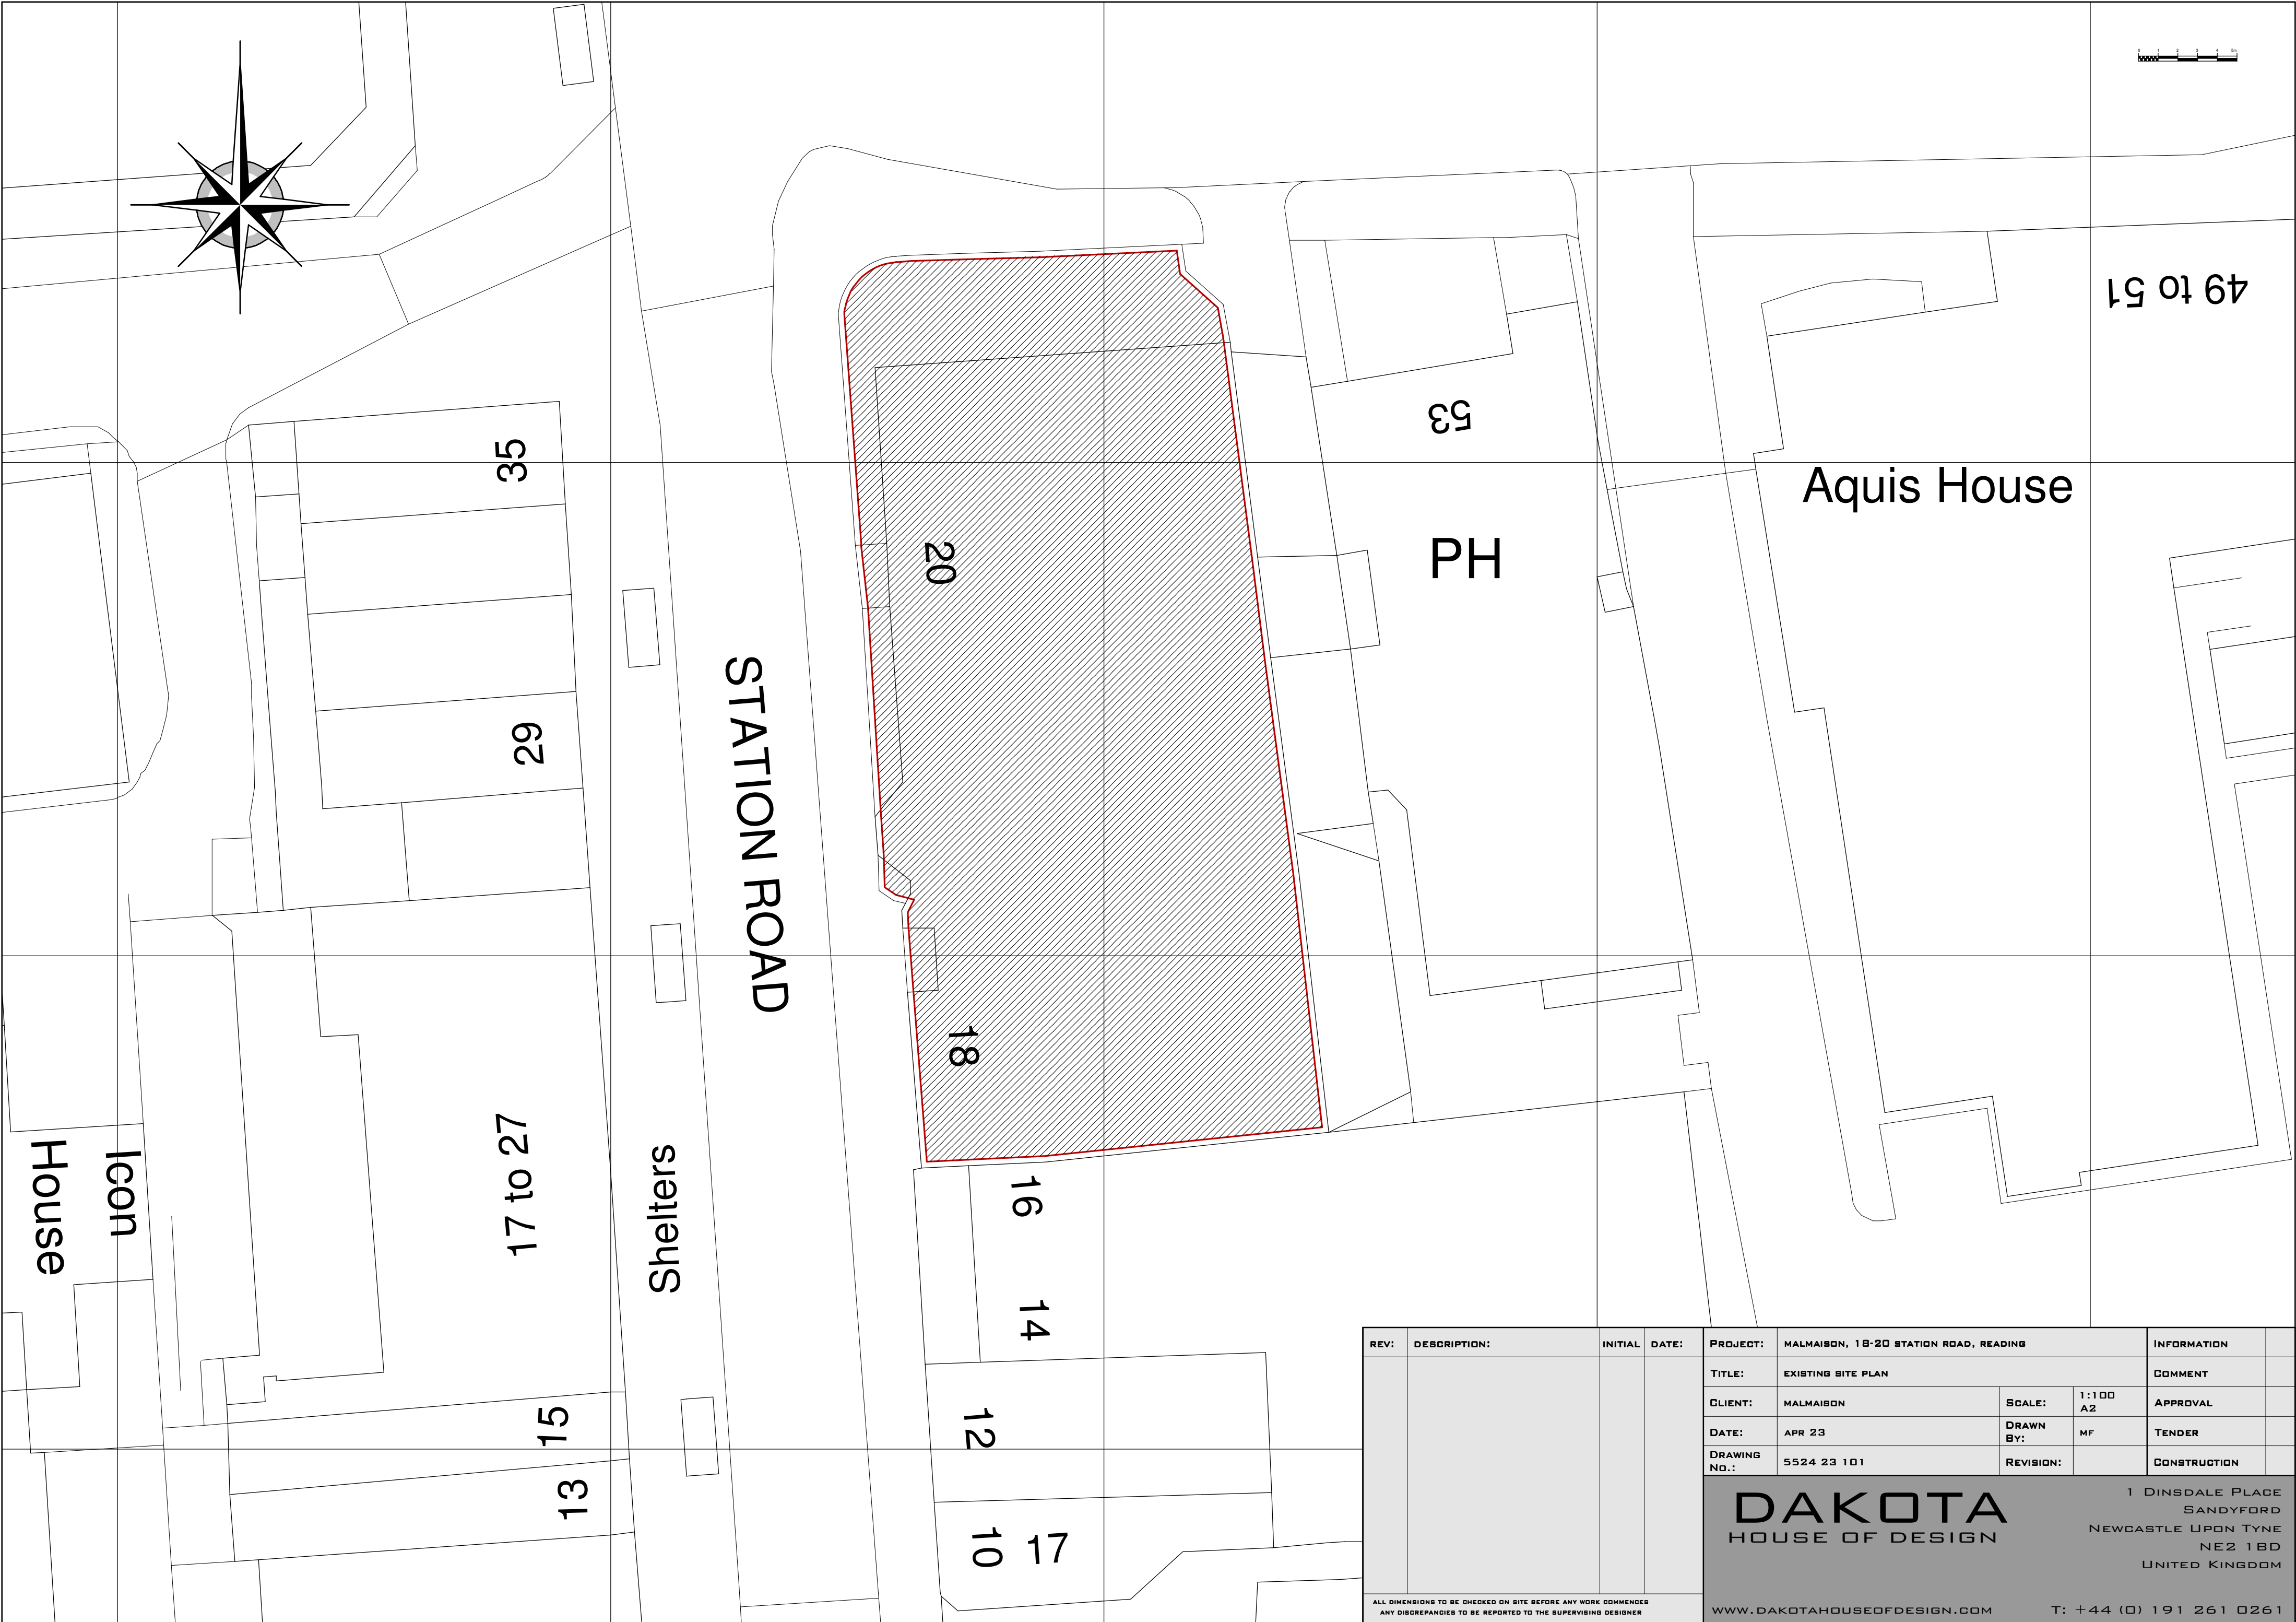

REV:	DESCRIPTION:	INITIAL	DATE:	PROJECT:	MALMAISON, 18-20 STATION ROAD, READING			INFORMATION		
				TITLE:	EXISTING SITE PLAN			COMMENT		
				CLIENT:	MALMAISON	SCALE:	1:100 A2	APPROVAL		
				DATE:	APR 23	DRAWN BY:	MF	TENDER		
				DRAWING NO.:	5524 23 101	REVISION:		CONSTRUCTION		
ALL DIMENSIONS TO BE CHECKED ON SITE BEFORE ANY WORK COMMENCES ANY DISCREPANCIES TO BE REPORTED TO THE SUPERVISING DESIGNER				DAKOTA HOUSE OF DESIGN					1 DINSDALE PLACE SANDYFORD NEWCASTLE UPON TYNE NE2 1BD UNITED KINGDOM	
				WWW.DAKOTAHOUSEOFDESIGN.COM				T: +44 (0) 191 261 0261		