



Existing GA
South Elevation
Scale 1 : 100




Existing GA
West Elevation
Scale 1 : 100



Existing GA
North Elevation
Scale 1 : 100



Existing GA
East Elevation
Scale 1 : 100

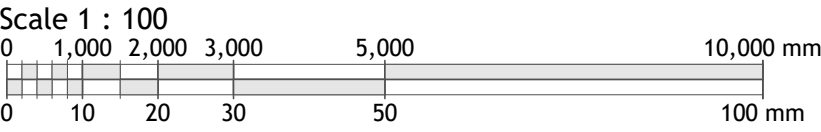

Copyright © 2020 Michael Aubrey Partnership Ltd. (MAPL)

- Sheet Notes
- a. the drawing is copyright protected and may not be used, reproduced or relied upon by any third party except as explicitly agreed by MAPL
 - b. all dimensions are in millimetres unless noted otherwise
 - c. all measurements must be obtained from stated dimensions only and not be scaled off except for Local Authority Planning application purposes
 - d. all drawings must be read in conjunction with all other project drawings and any discrepancies reported immediately for clarification
 - e. full schedules, specification notes and legends are located on drawings numbered '900' to '999' (900 series)

A	19.06.2023	FM	Project description amended
0	09.06.2023	FM	First issue
Rev	Date	By	Description



michael aubrey

partnership

• 0118 962 9666 • www.mapl.co.uk

Client

Reading Borough Council

Project Address

56-90 Bamburgh Close, Reading.
RG2 7UD

Project Description

18No. Air Source Heat Pumps

Sheet Title

Elevations - Existing GA

Sheet Ref.	MAP/C3977/190	Rev.	A
Project Ref.	C3977	Date	19.06.2023
Drawn by	FM	Checked by	JMR
Scale	1 : 100	Sheet Size	A1