




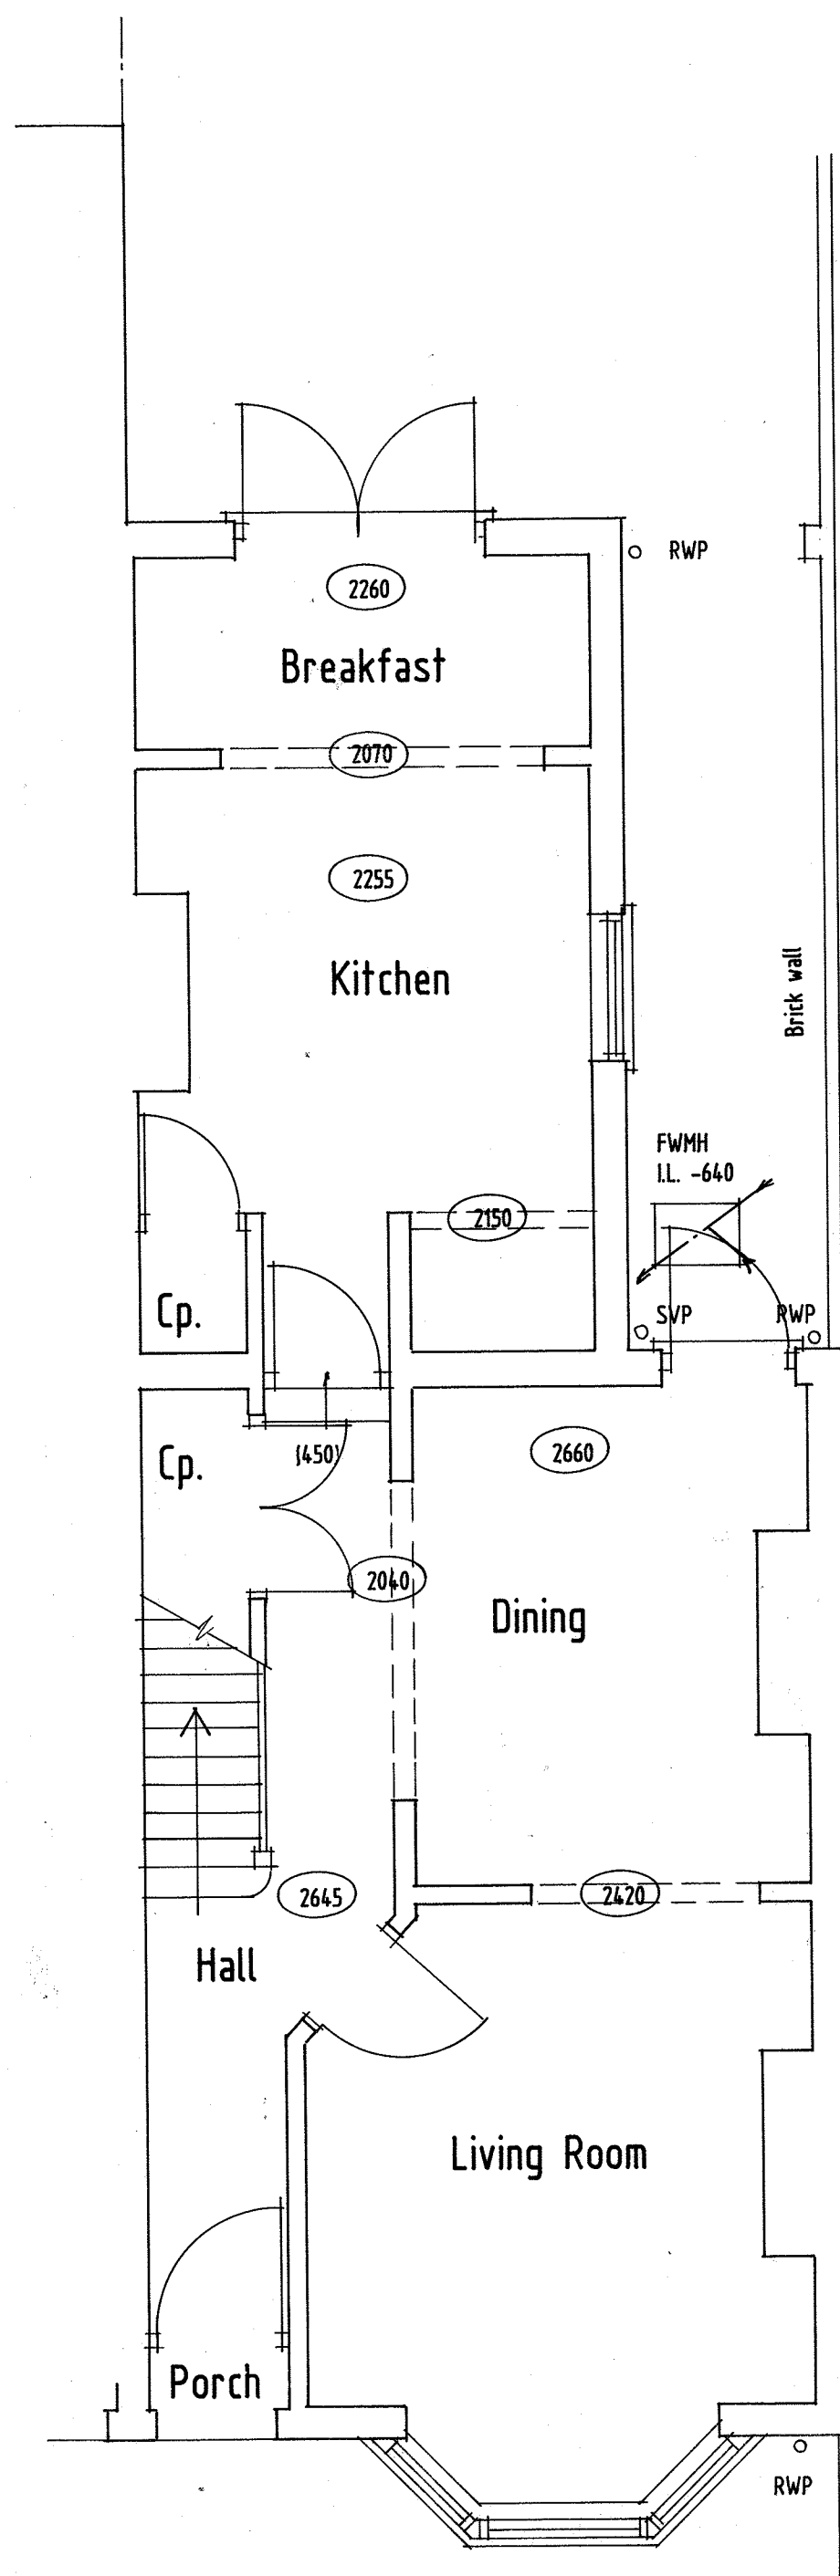

Ground Floor Plan Scale 1:50

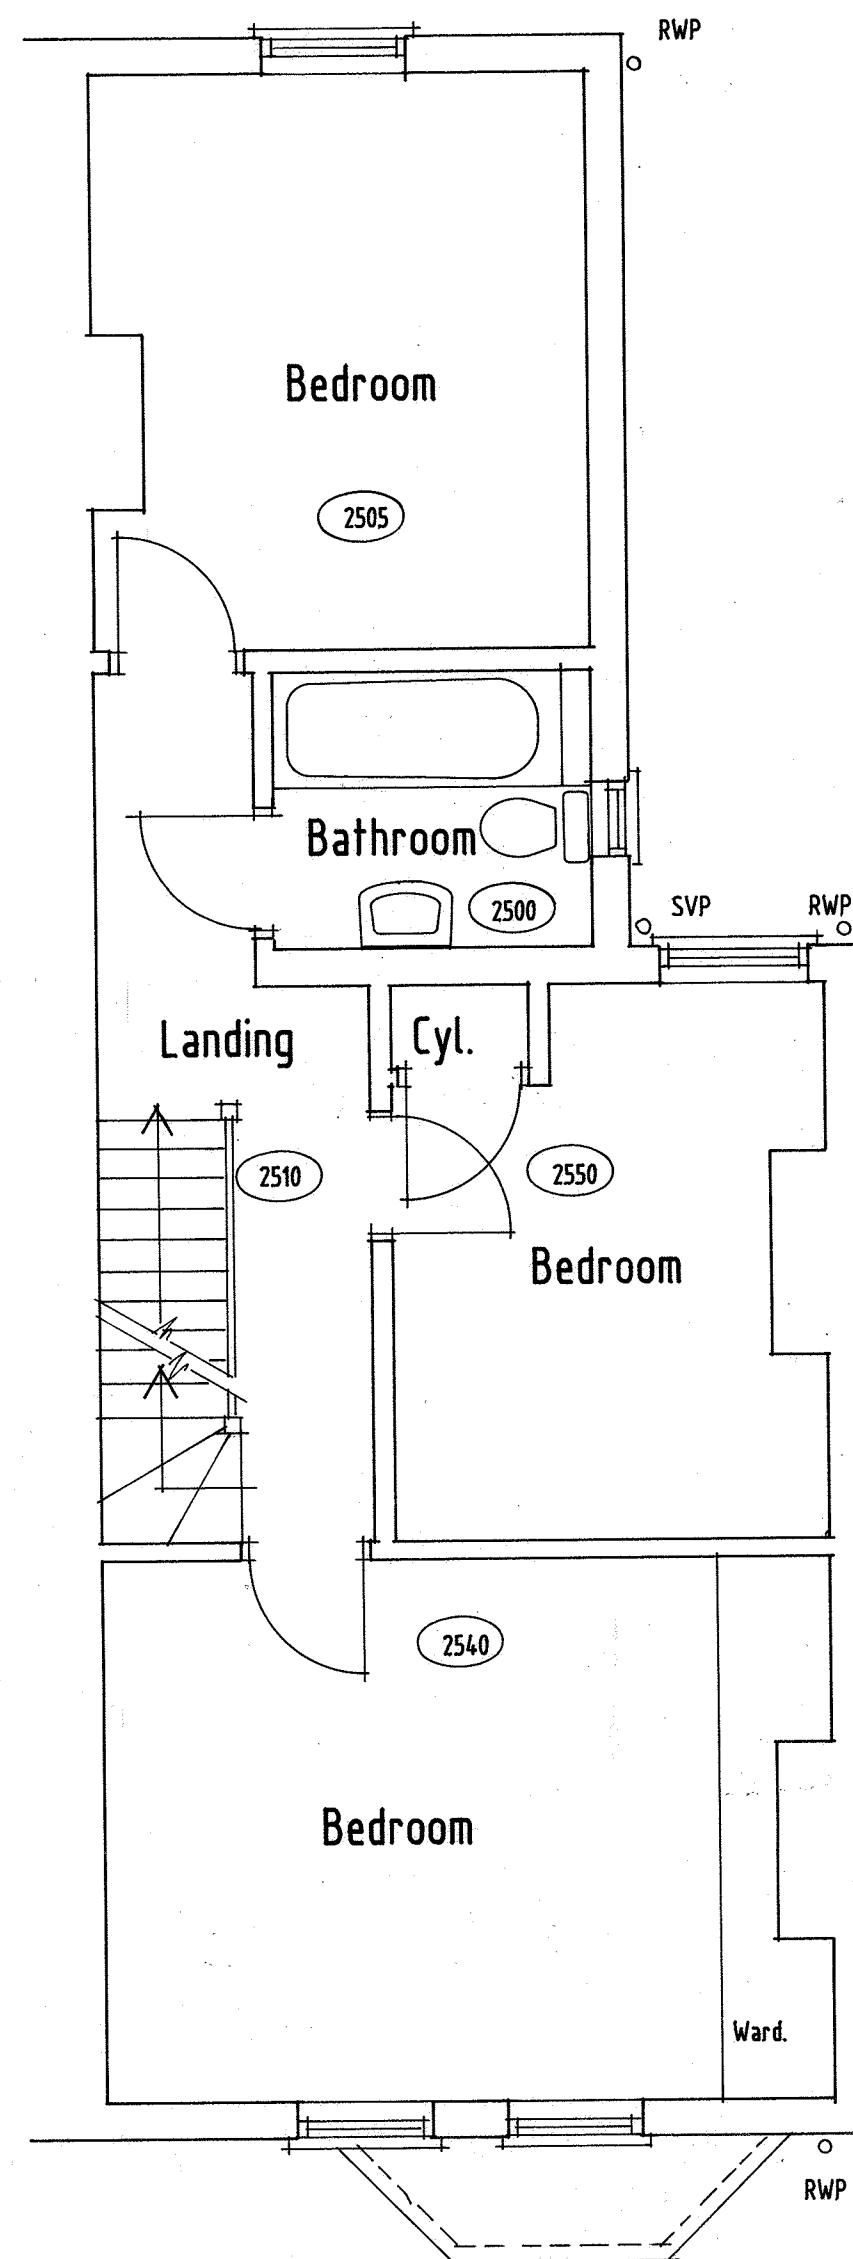

First Floor Plan

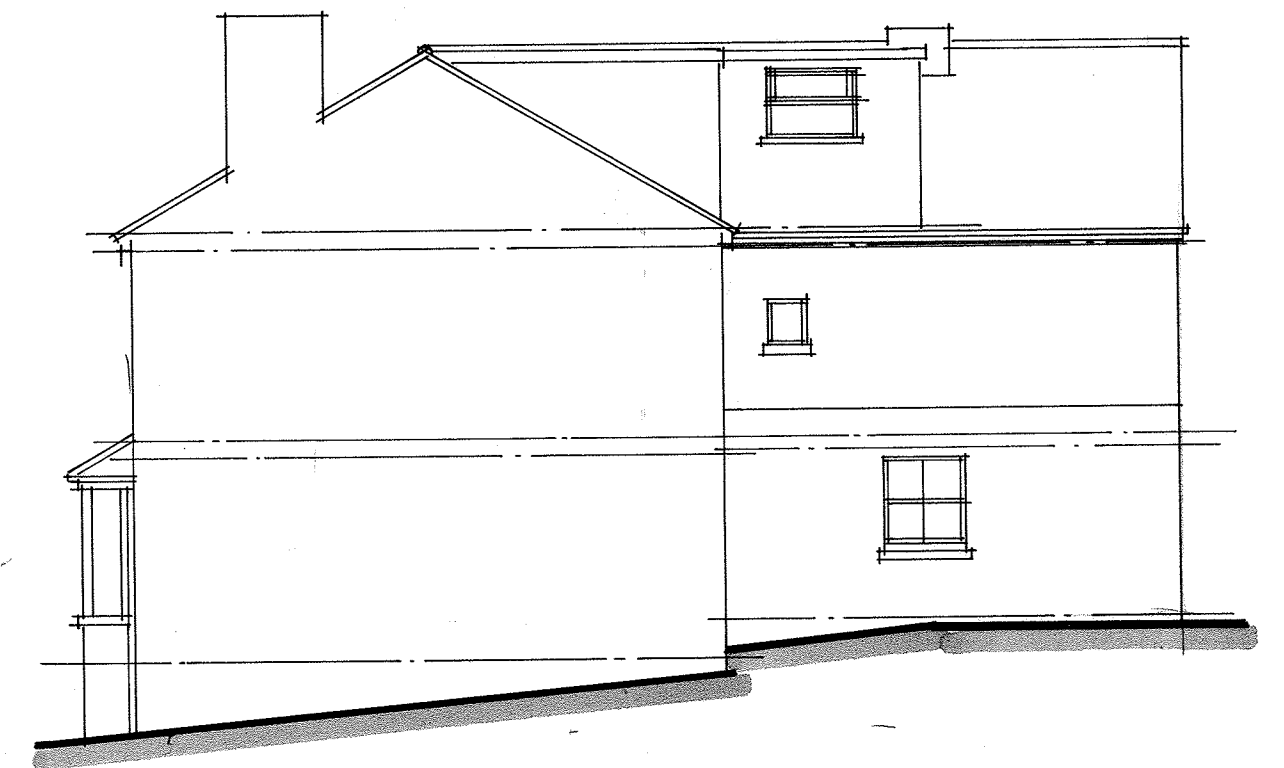

Side Elevation Scale 1:100



Rear Elevation

PROPOSED ALTERATIONS TO
No. 35 BLENHEIM ROAD CAVERSHAM
READING BERKS. RG4 7RT
Scale as shown May 2023 Drg. 01
For: Ms. E. FOUNTAIN
SURVEY - Plans & Elevations

SKD design

Architectural & Building Consultancy

Unit 2 Howe Lane Farm, Howe Lane Maidenhead SL6 3JP
Tel 01628 436827 Email stuart@skddesign.co.uk

