


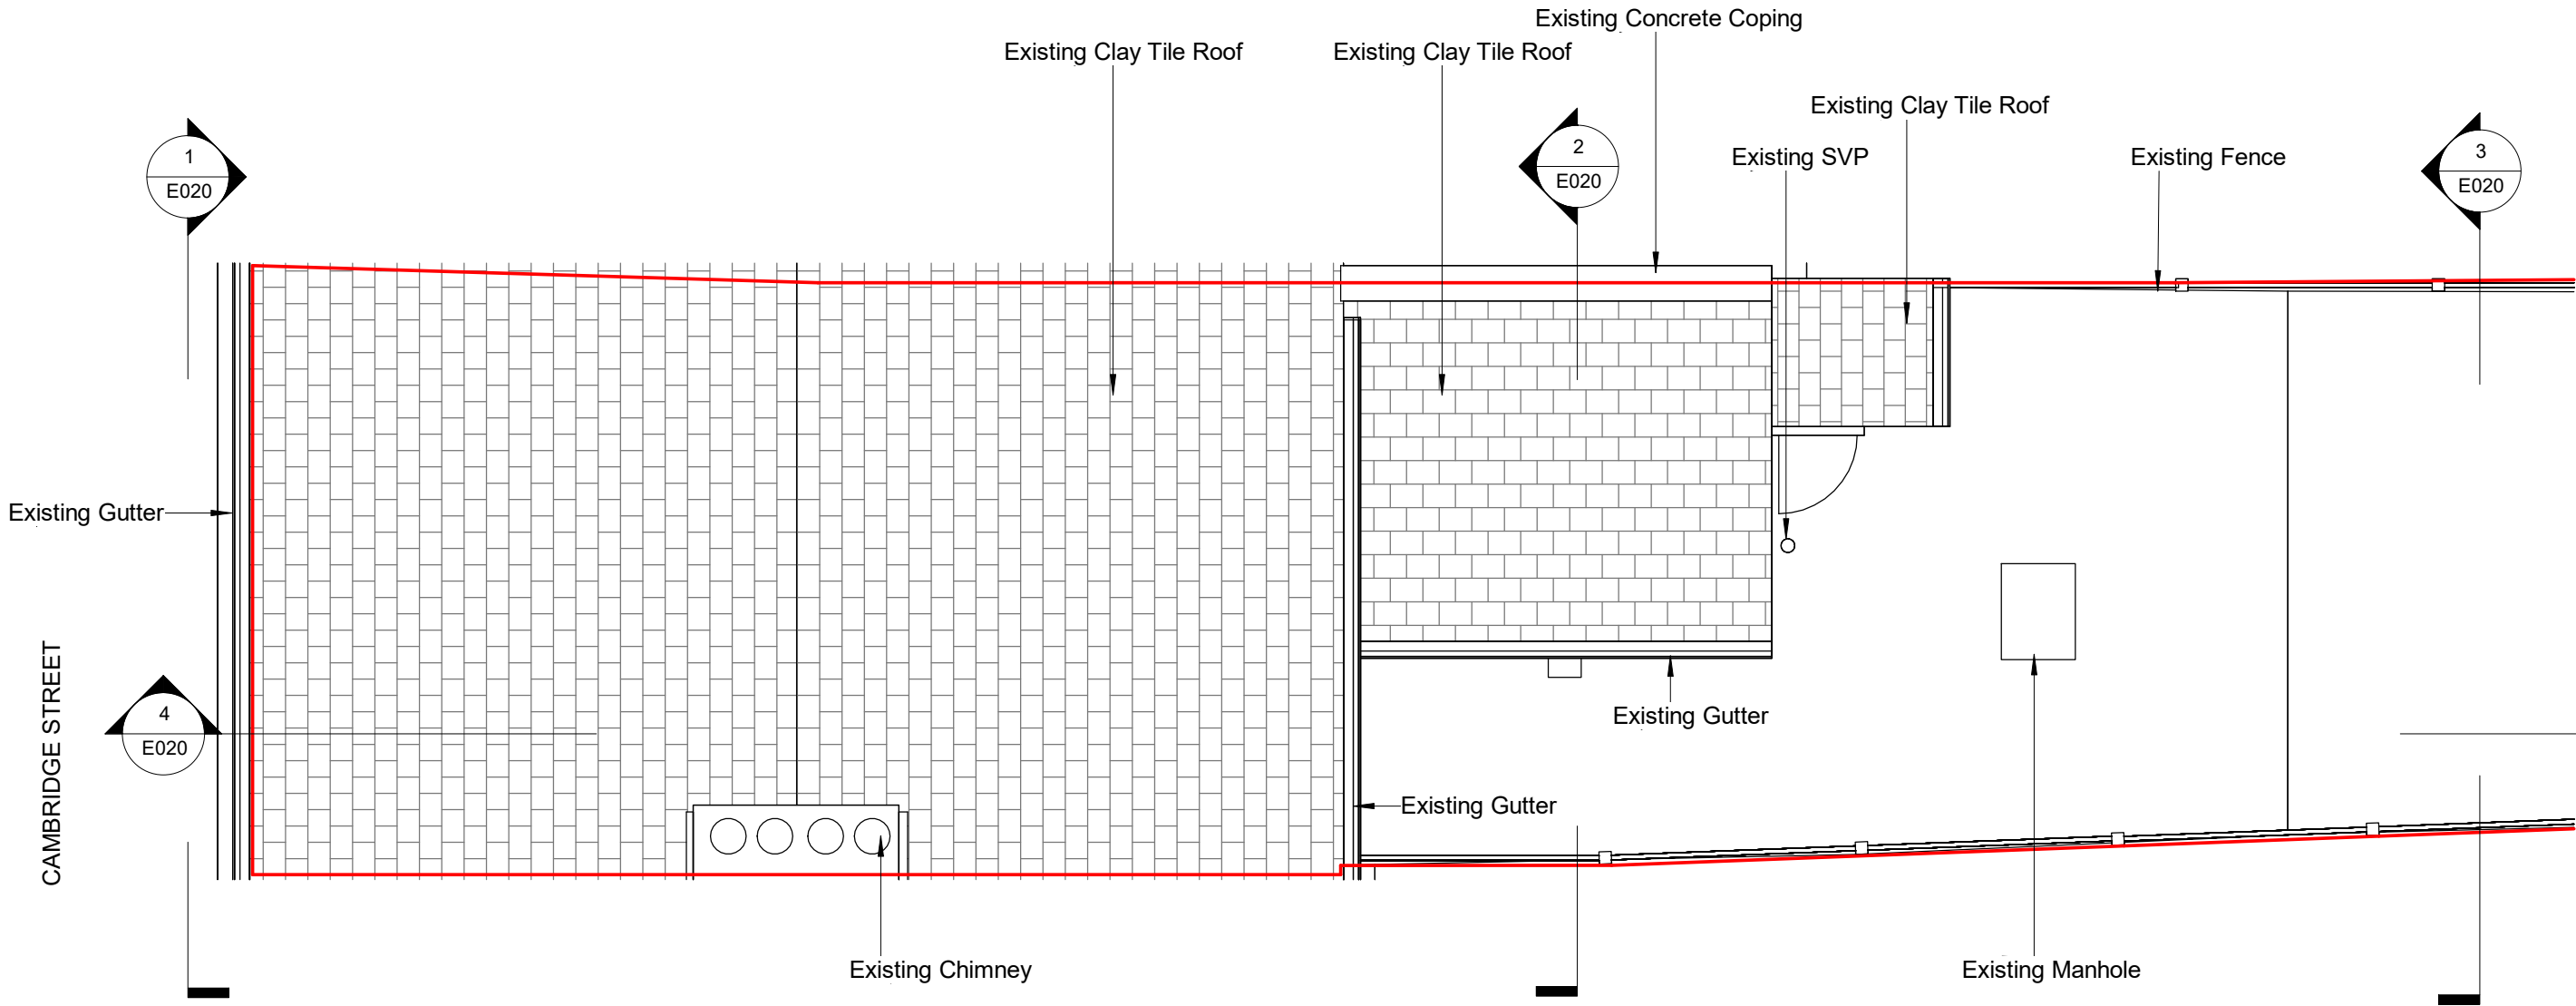

Revision	Date	Description	Issued	Checked

Notes

THIS DRAWING IS PREPARED SOLELY FOR DESIGN AND PLANNING SUBMISSION PURPOSES. IT IS NOT INTENDED OR SUITABLE FOR OTHER BUILDING REGULATIONS OR CONSTRUCTION PURPOSES AND SHOULD NOT BE USED FOR SUCH TO BE READ IN CONJUNCTION WITH ALL OTHER RELEVANT DOCUMENTATION AND DRAWINGS. DAVID REES ARCHITECTS (DRA) TO BE IMMEDIATELY NOTIFIED OF DISCREPANCIES.

ALL DIMENSIONS TO BE CROSS-CHECKED ON SITE PRIOR TO MANUFACTURE AND CONSTRUCTION. DRA ACCEPTS NO LIABILITY FOR ANY EXPENSE, LOSS OR DAMAGE ARISING FROM ANY VARIATION MADE TO THIS DRAWING OR IN THE EXECUTION OF THE WORK. COPYRIGHT BELONGS TO DRA LTD.


Notes

DO NOT SCALE DRAWINGS. ALL DIMENSIONS SHOULD BE CHECKED ON SITE. ERRORS TO BE REPORTED TO ARCHITECT. TO BE READ IN CONJUNCTION WITH ALL RELEVANT ARCHITECTS SERVICES AND ENGINEERS DRAWINGS.

CONTRACTORS, SUB-CONTRACTORS AND SUPPLIERS MUST VERIFY ANY CRITICAL DIMENSIONS ON SITE PRIOR TO FABRICATION OF ANY BUILDING ELEMENT. ANY DISCREPANCIES ARE TO BE REPORTED TO THE ARCHITECT.

THIS DRAWING SHOULD BE READ IN CONJUNCTION WITH ALL RELEVANT SPECIFICATIONS. ENGINEERS AND SPECIALISTS CONSULTANTS INFORMATION. ANY DISCREPANCIES MUST BE REPORTED PRIOR TO INSTALLATION.

© ANY DISTRIBUTION, COPYING, OR OTHER USE OF THIS DRAWING OR THE INFORMATION IT CONTAINS IS STRICTLY PROHIBITED AND REMAINS THE INTELLECTUAL PROPERTY OF DAVID REES ARCHITECTS LTD.

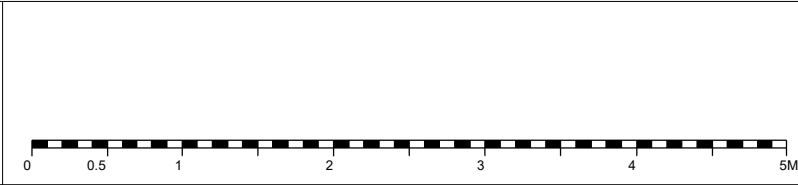

DAVID REES ARCHITECTS LTD

David Rees Architects Ltd

DAVID REES ARCHITECTS LTD

DAVID REES ARCHITECTS LTD

Project: House Extension and Refurbishment

Client: Mr Gowda

Location: 34 Cambridge Street, Reading, RG1 7PA

Title: Existing Roof Plan

Current Issue Date: 24/03/2023

Scale: 1 : 50 @ A3

Project	Originator	Volume	Level	Type	Role	Reference	Revision	Suitability
0030	DRA	00	00	DR	A	E013	S2	