

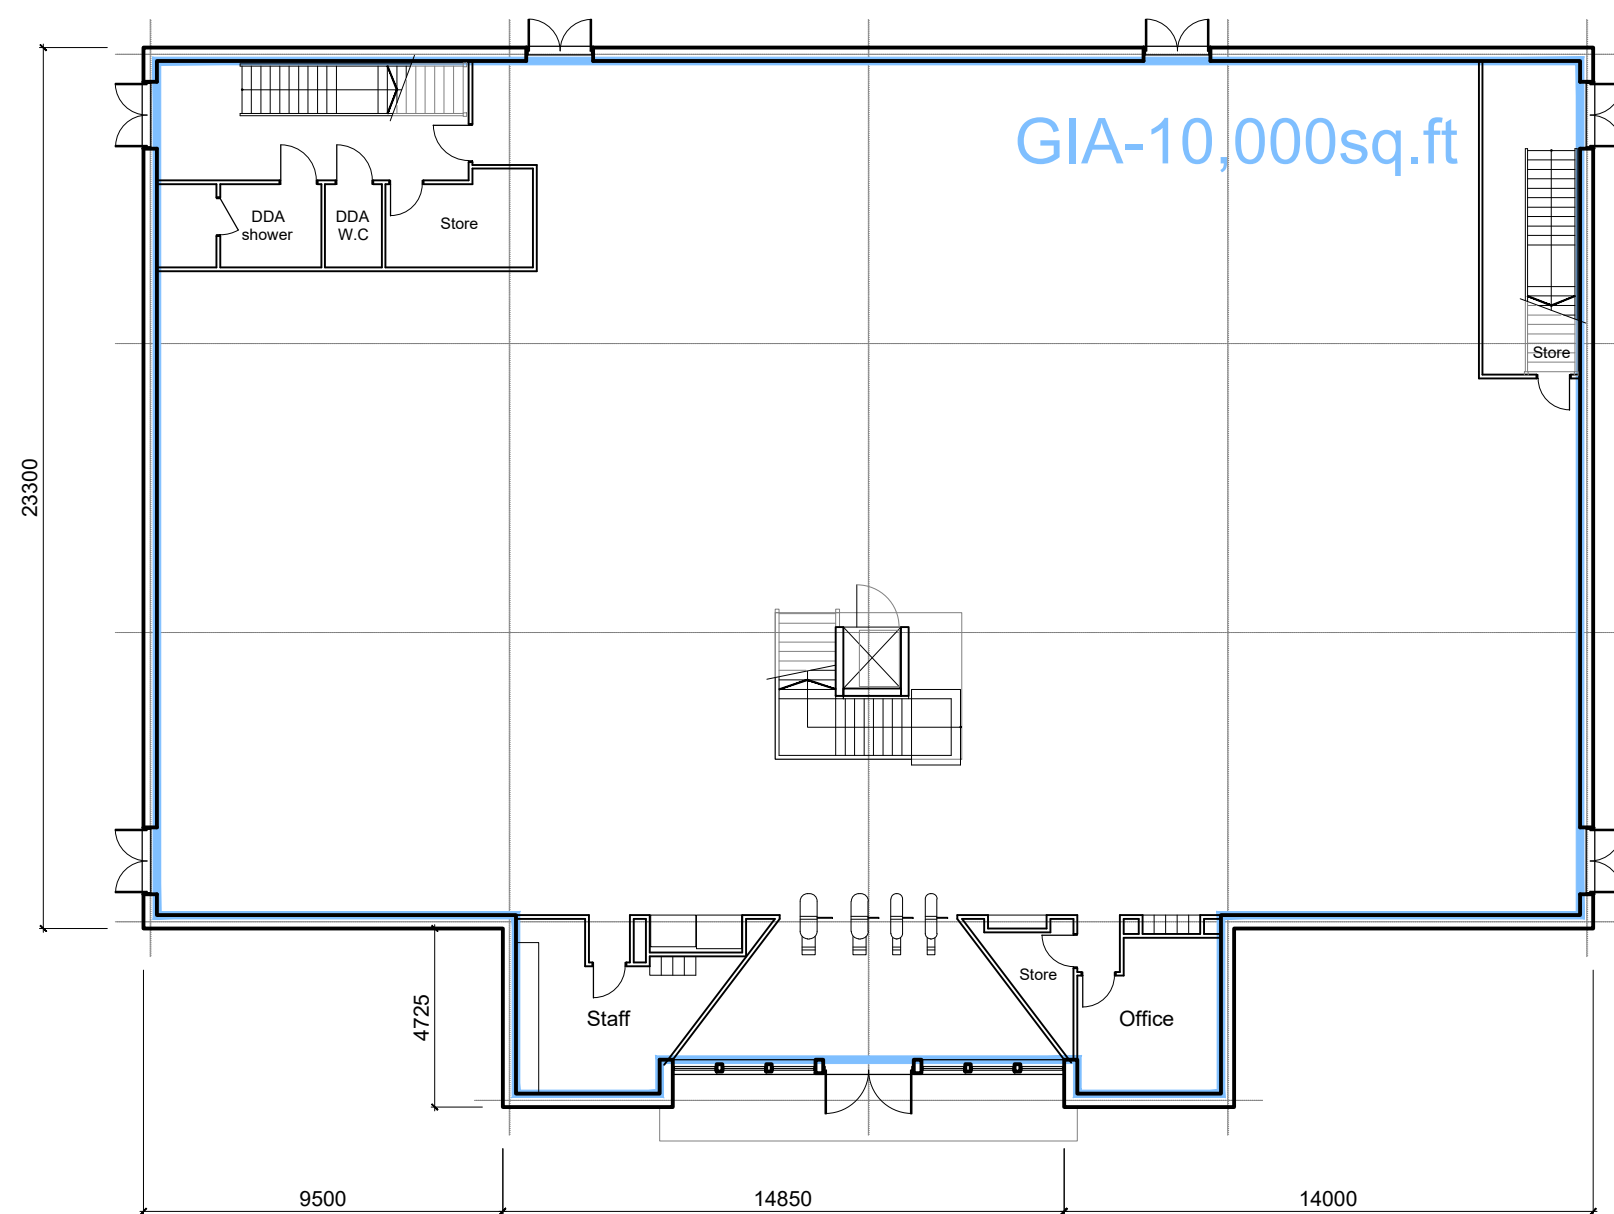
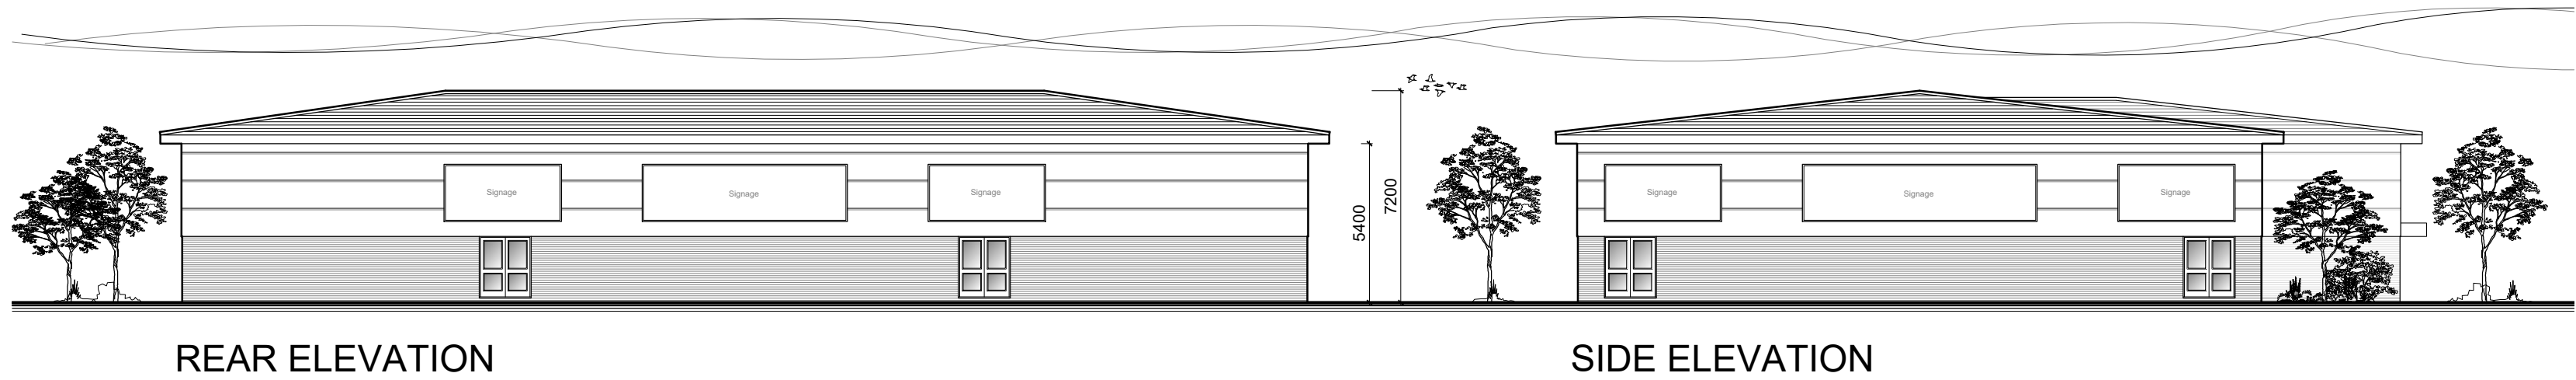


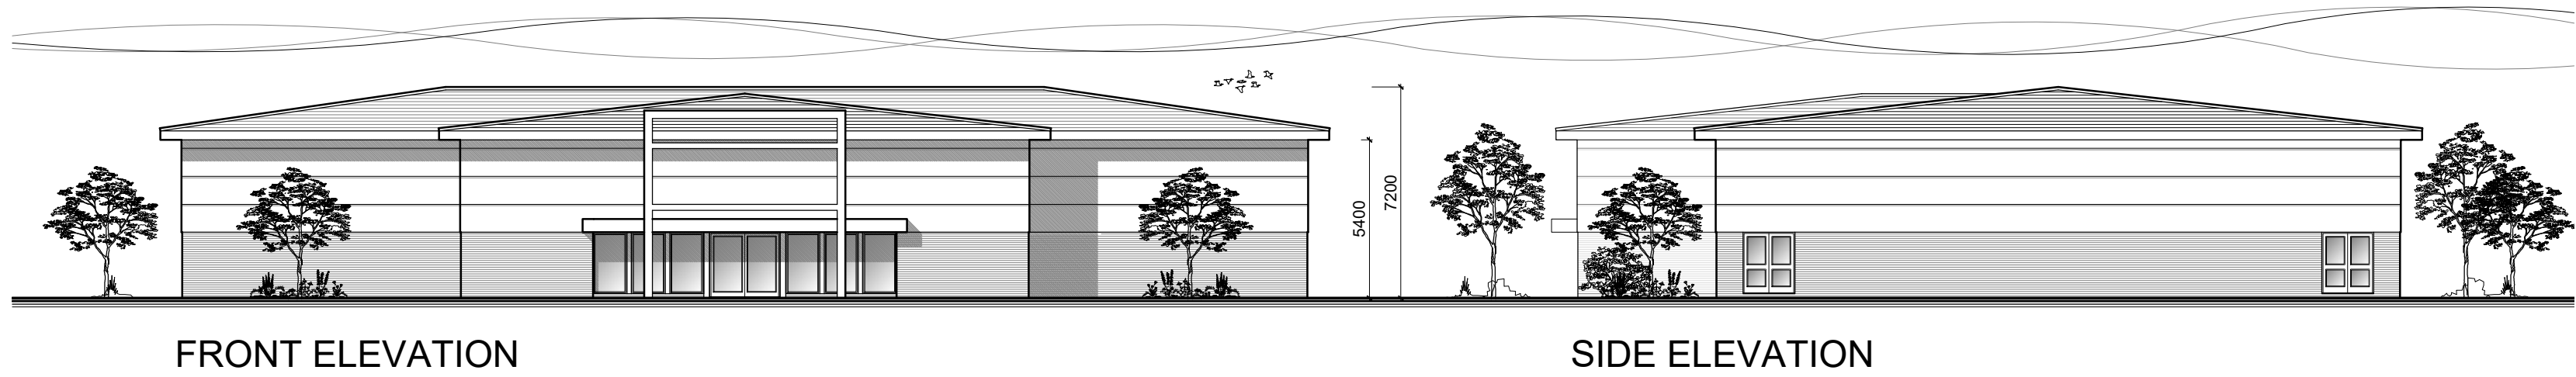

GROUND FLOOR PLAN

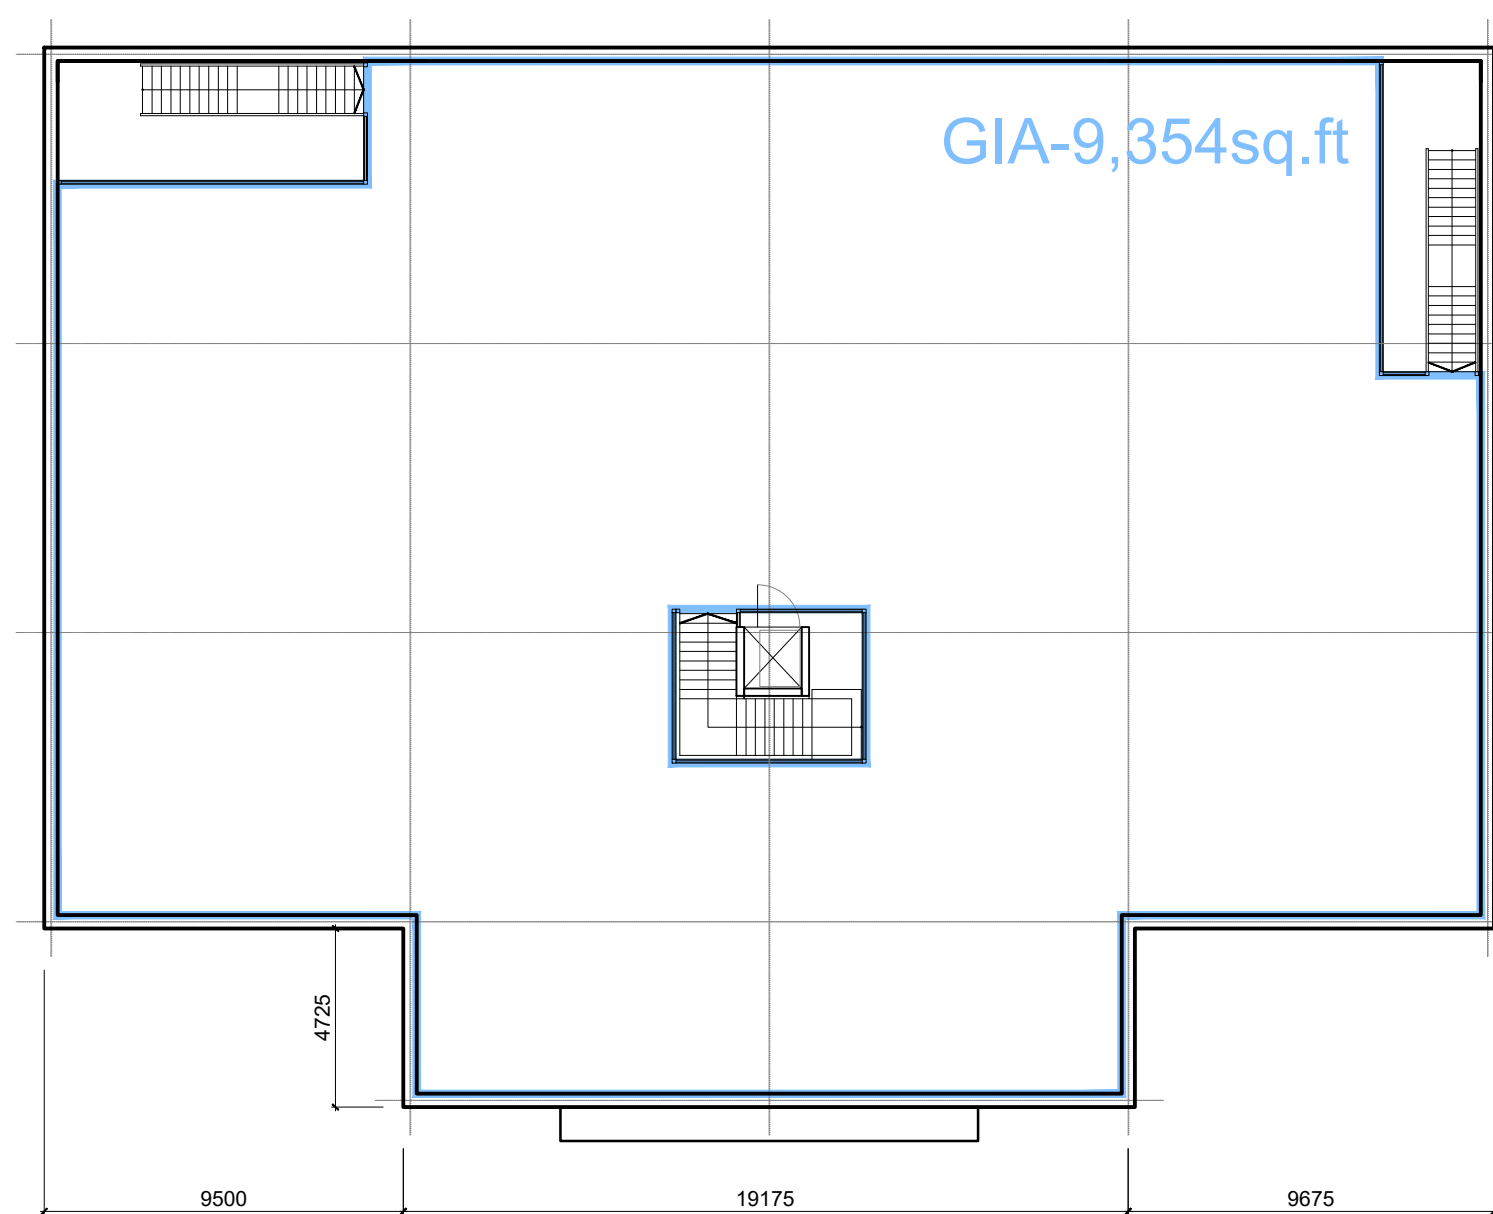

MEZZANINE FLOOR PLAN

| B   | 23.08.23 | Internal stair changes. |
|-----|----------|-------------------------|
| Rev | Date     | Description             |

**SORBON**  
ESTATES

Proposed Development at  
Reading Link Retail Park, Rose Kiln Lane,  
Reading.

Planning

Drawing

Proposed Floor Plans  
and Elevations

|            |            |       |
|------------|------------|-------|
| Date       | Scale @ A2 | Drawn |
| 02.02.2023 | 1:200      | jd    |

|                |          |
|----------------|----------|
| Drawing number | Revision |
|----------------|----------|

RLRPRKL\_PLN-GM\_003 B