


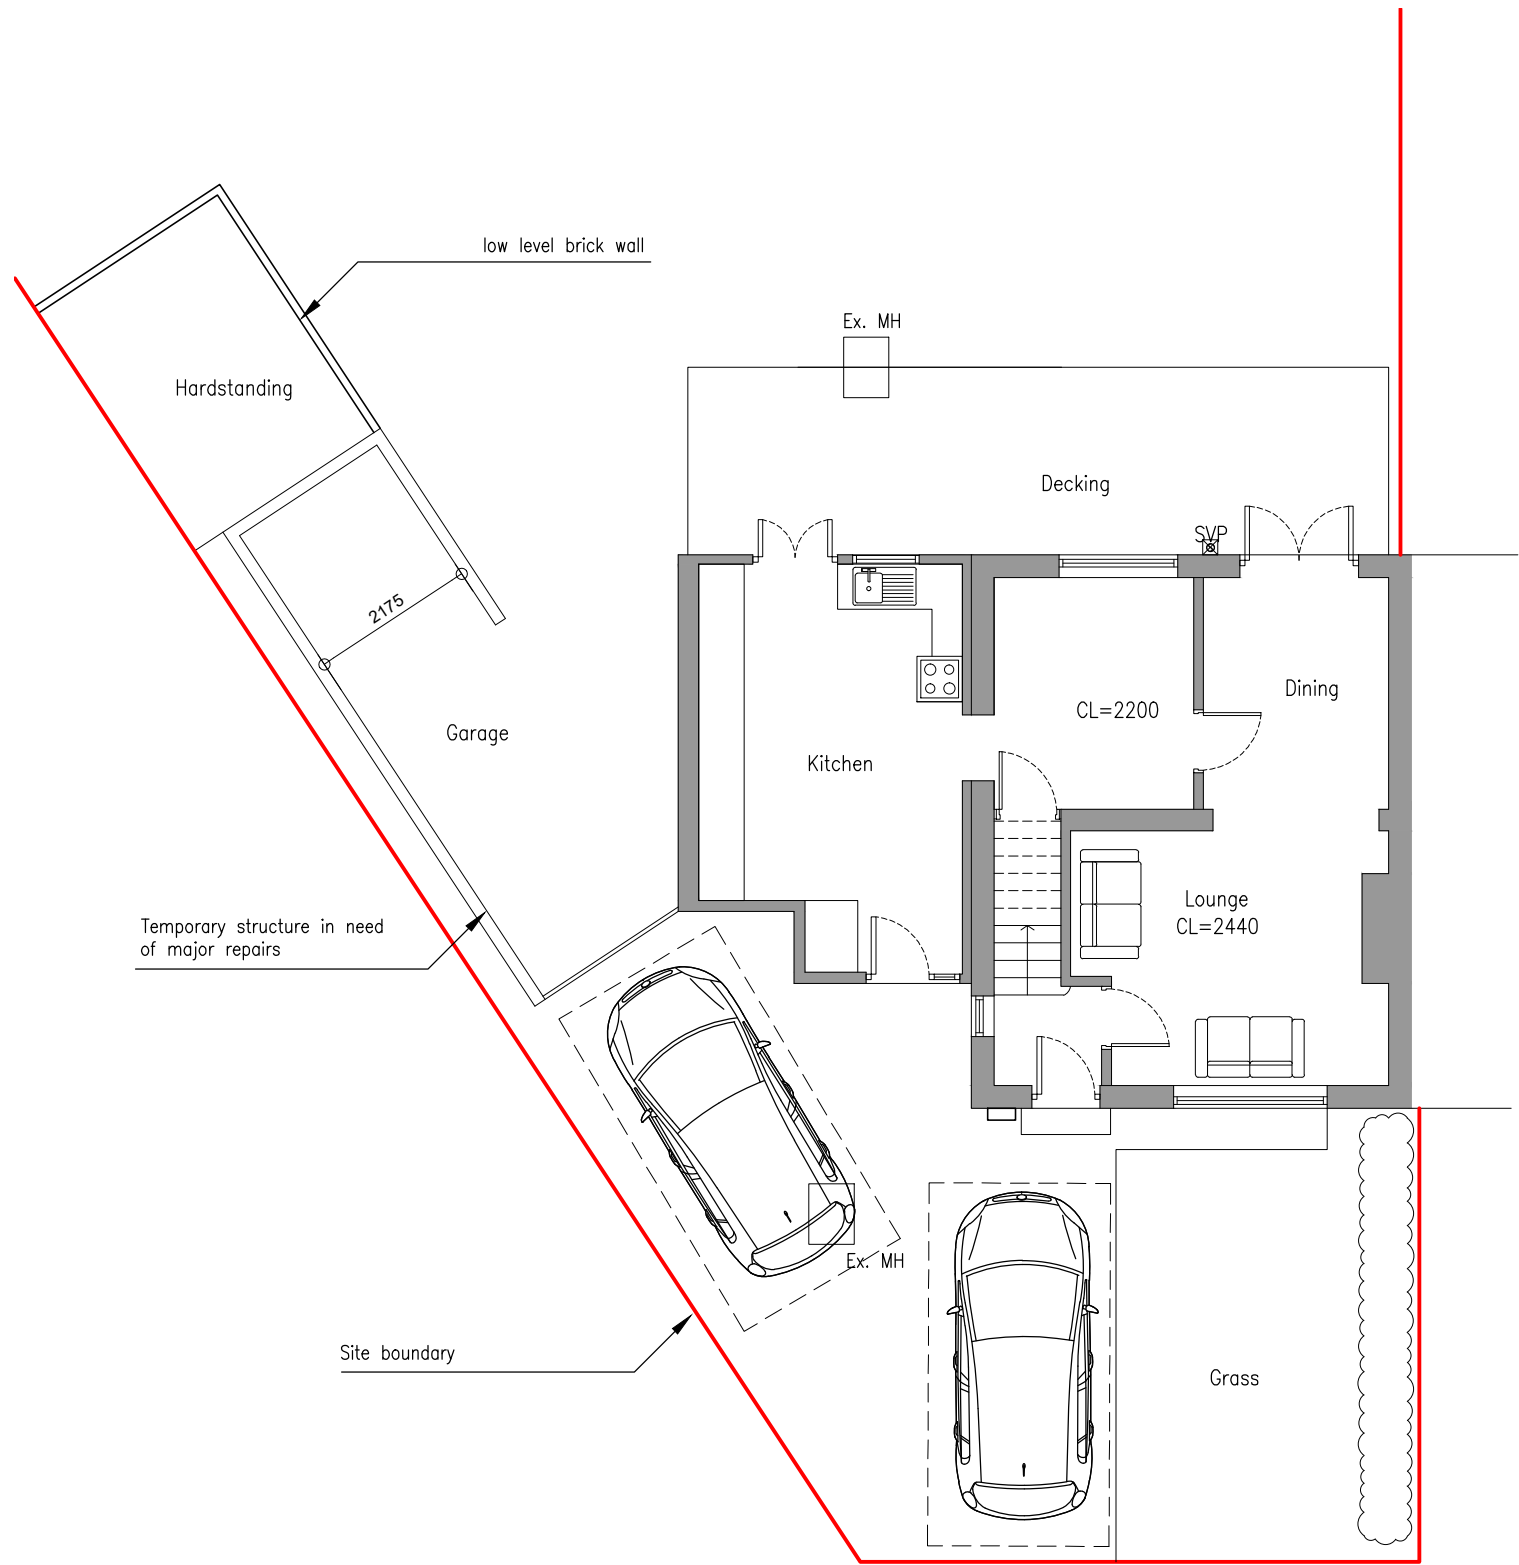

01 - Existing Ground Floor Plan
1:100

Notes	
	Structural support over
	Proposed Walls
	Existing Walls
	Demolished

Rev	Date
 Gavin Jones Architecture	
Project Details	
Mr & Mrs Simonds 16 Portland Gardens RG30 4QH	
Drawing Details	
Title: Existing Ground Floor Plan	
Job no. 012	Drawing no. 010
Scale: 1: 100 @ A3	Date: June '23
Status: Planning	Rev: PL00

