



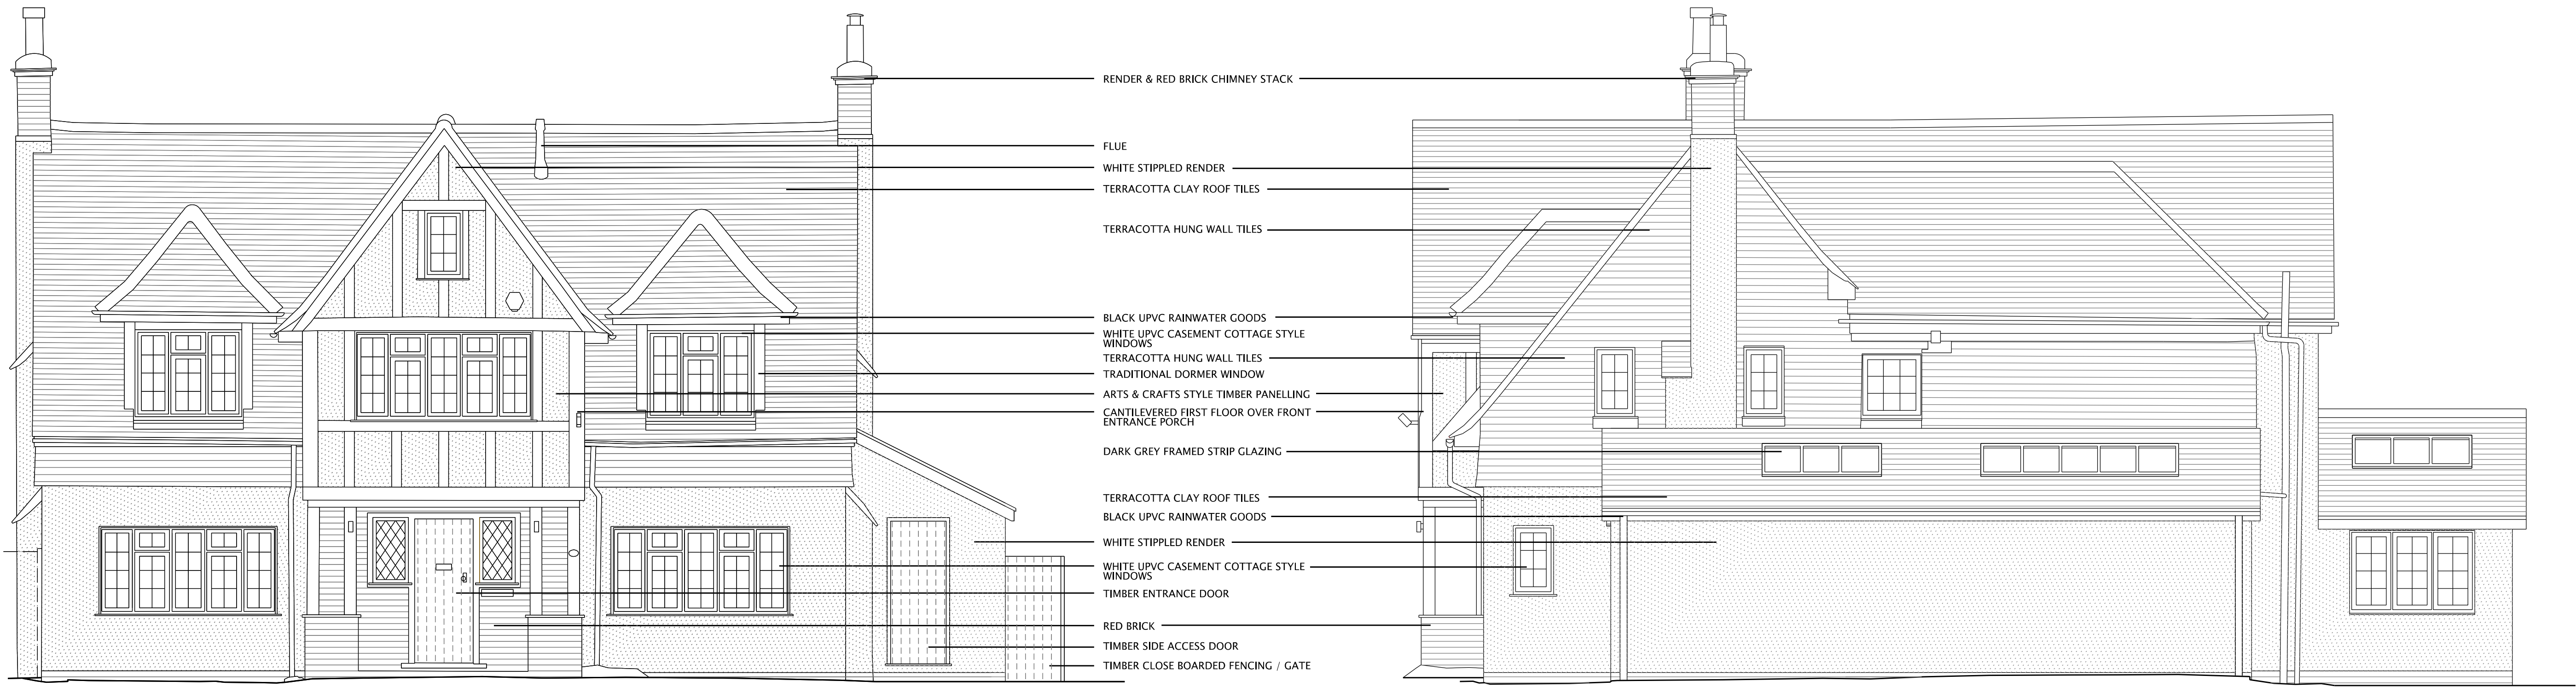

PROPOSED FRONT ELEVATION (SOUTH FACING)

PROPOSED SIDE ELEVATION (EAST FACING)

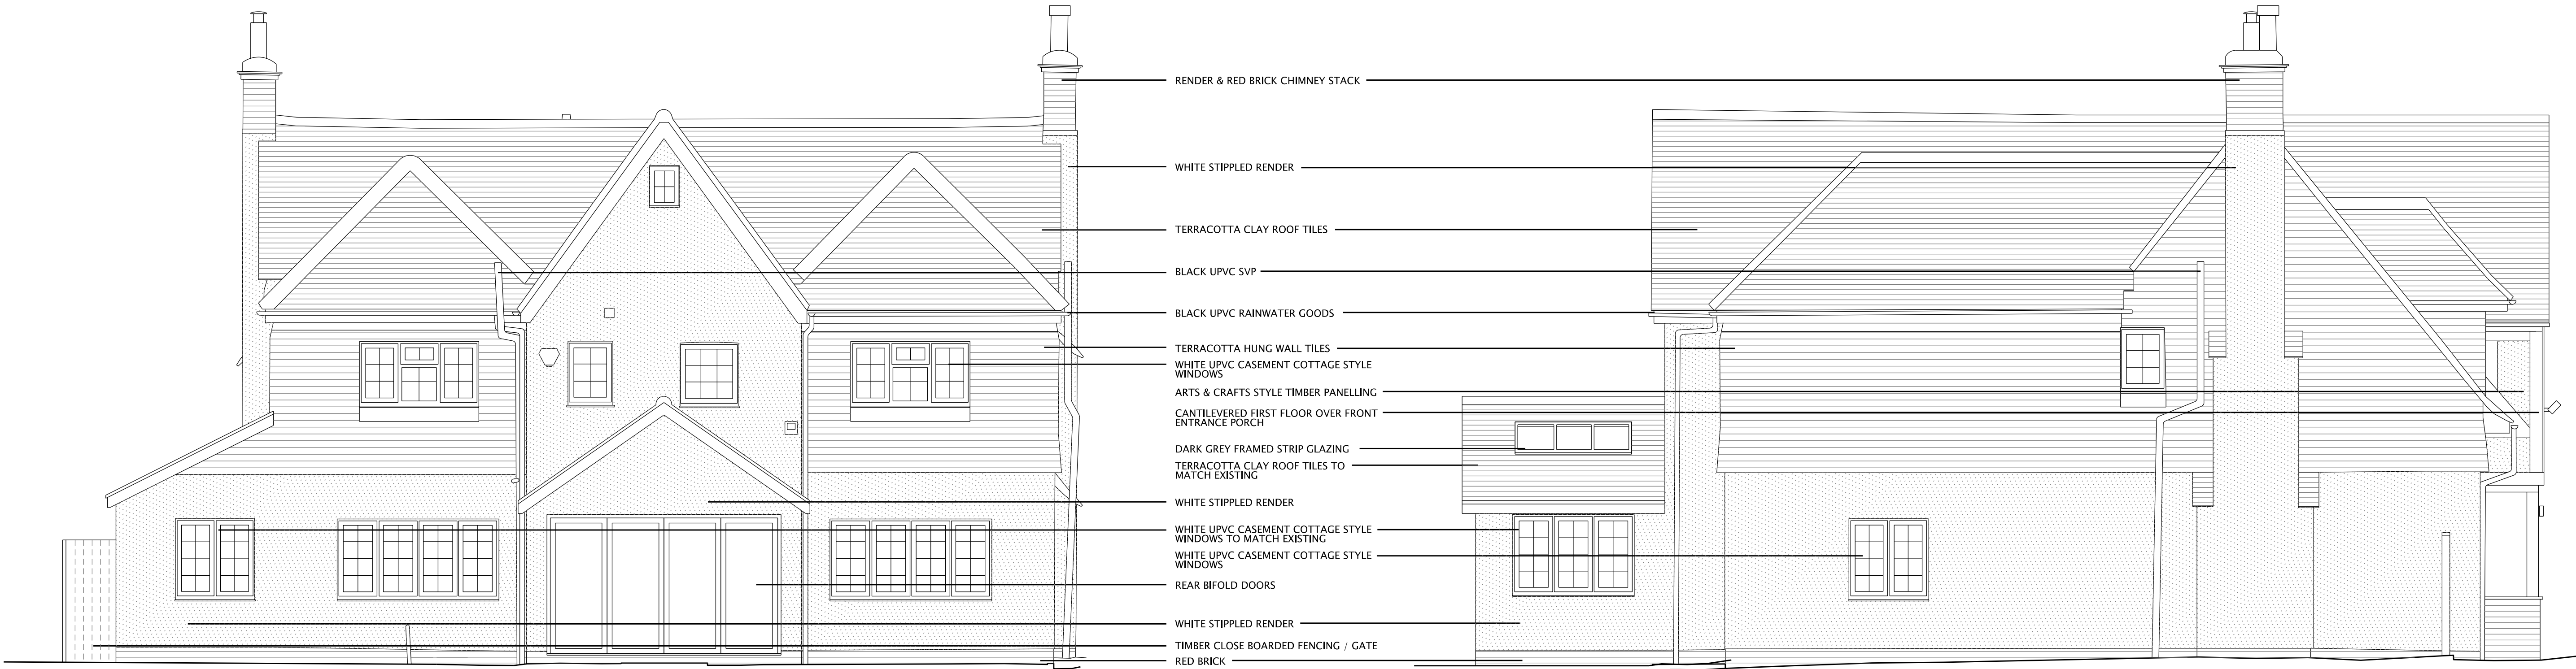

PROPOSED REAR ELEVATION (NORTH FACING)

PROPOSED SIDE ELEVATION (WEST FACING)

SCALE BAR: 1m 2m

REVISION NOTES:
REV A 26-04-2023 Amendments made to reflect changes to the extent of the side extension and roof and window changes to the rear extension.

PROJECT: 50 SHEPHERDS LANE, CAVERSHAM READING			
DRAWING REFERENCE: P-E202_PROPOSED ELEVATIONS			REVISION: A
DRAWING NOTES:			
JOB REFERENCE: RNG01	SCALE: 1:50 @ A1	DATE: MAR 2023	DRAWN: AM
 DARRINGTON ARCHITECTS info@darringtonarchitects.com 07764488800 www.darringtonarchitects.com			