
 
 


Notes
This drawing is prepared solely for design and planning submission purposes. It is not intended or suitable for either Building Regulations or Construction purposes and should not be used for such.
To be be read in conjunction with all other relevant documentation and drawings.
Express Planning to be immediately notified of discrepancies.
All dimensions to be cross-checked on-site prior to manufacture and construction.
Express Planning accepts no liability for any expense, loss or damage arising from any variation made to this drawing or in the execution of the work.
Copyright belongs to Express Planning Ltd.

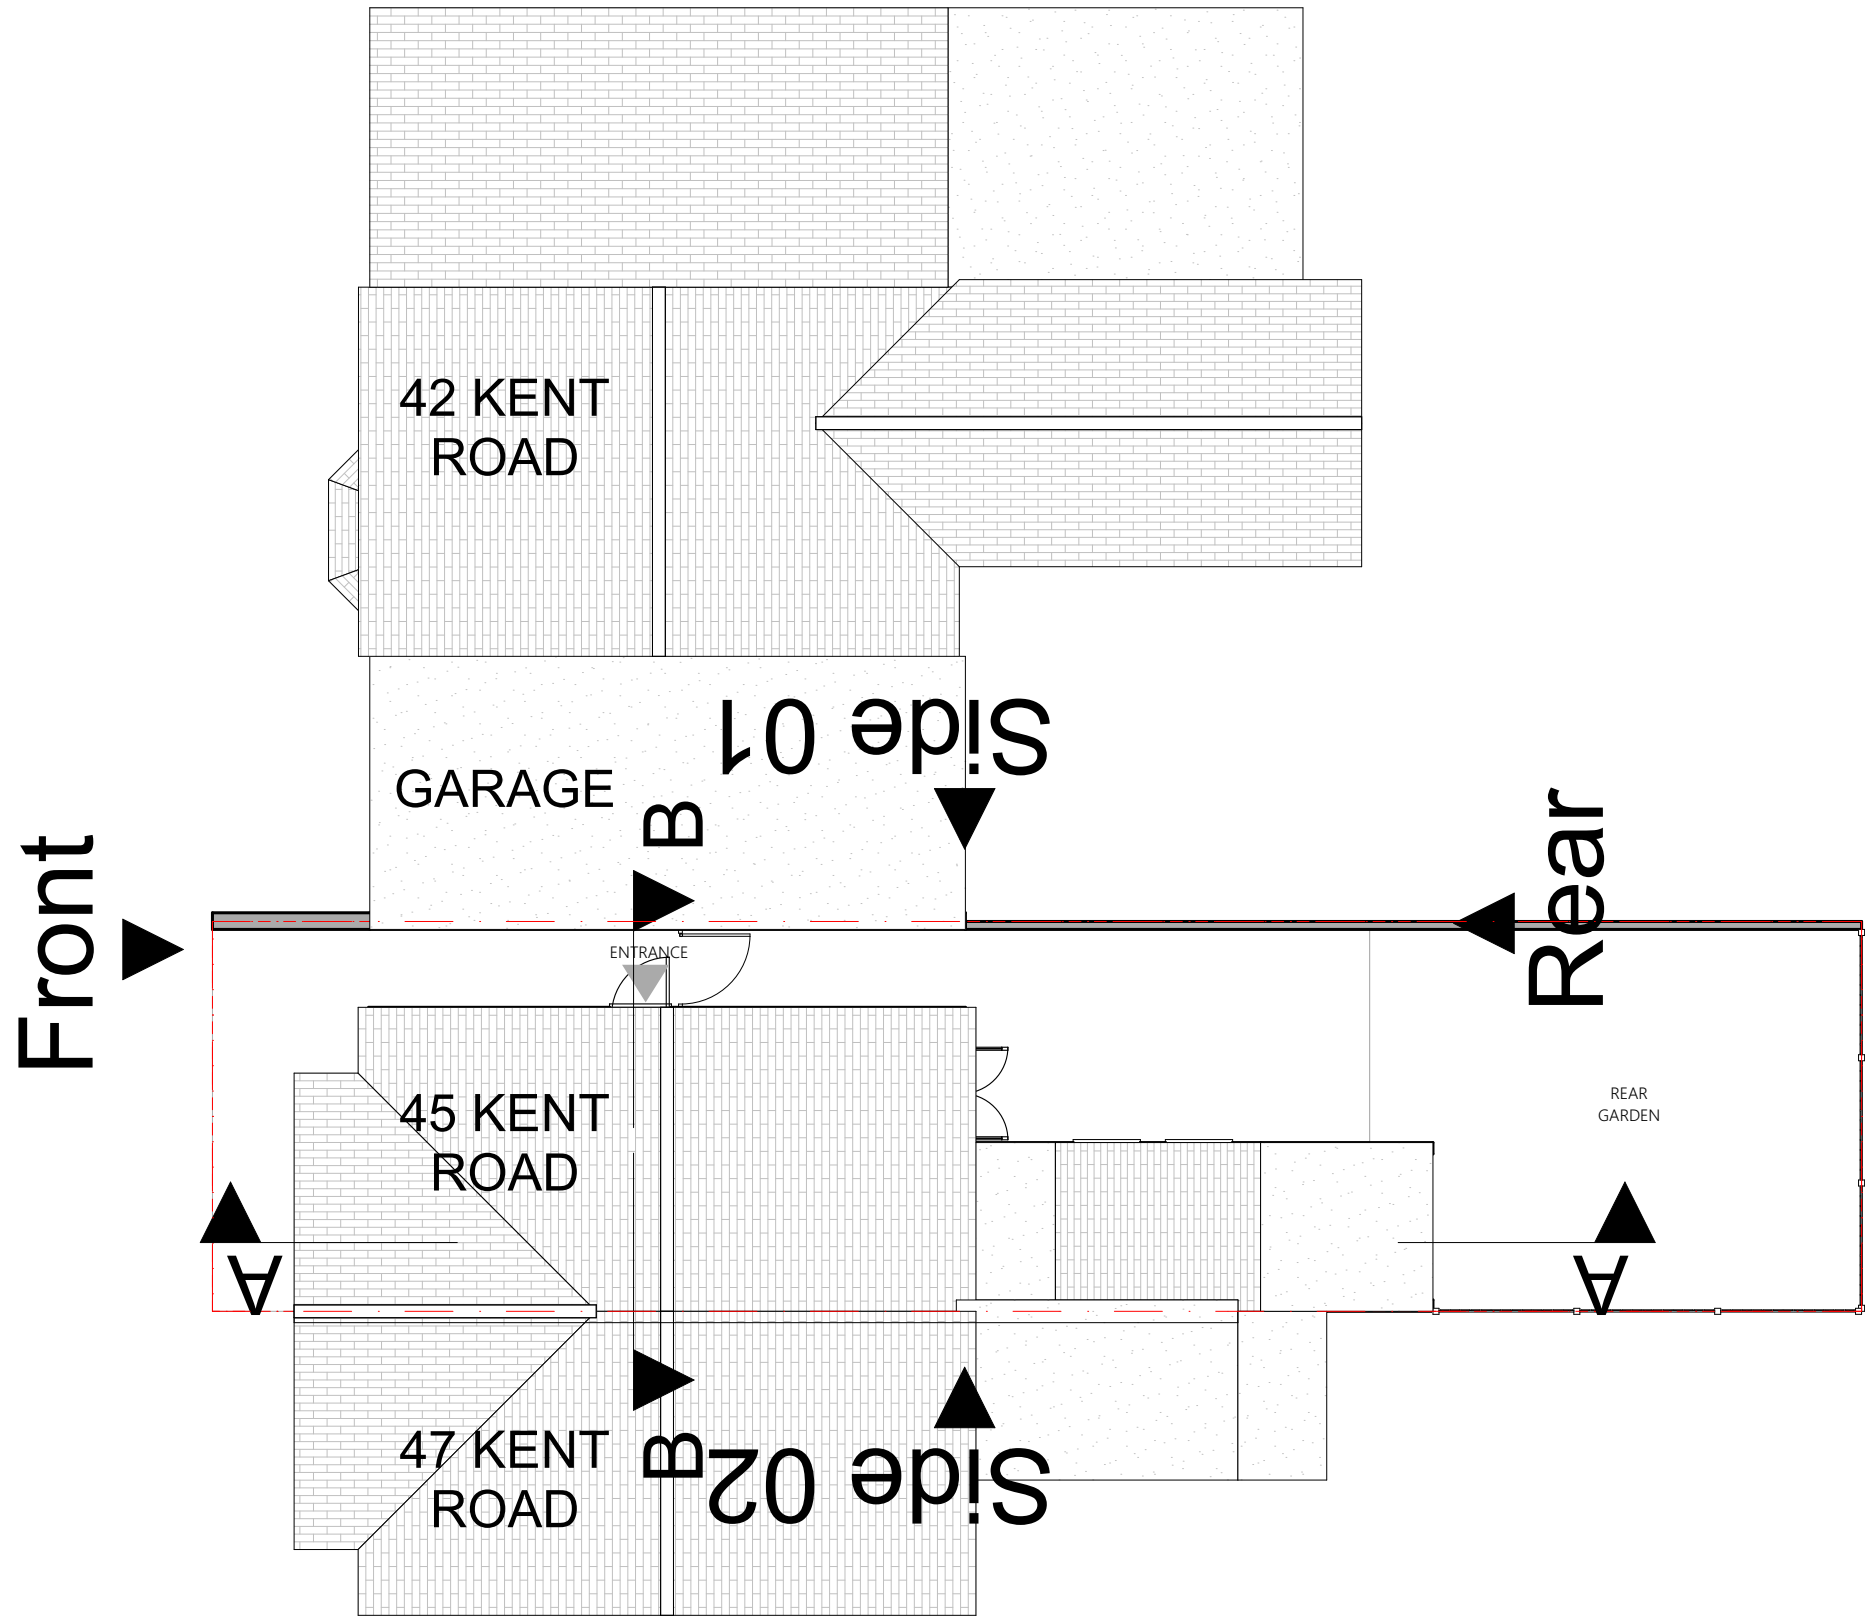

Existing Site Plan
Scale: 1:100

	Status	Scale @ A3	Purpose of Issue	Originator	Project Address	Project Description	Layout Title	Drawing Number			
	S0	1:100	Planning	Express Planning	45 Kent Road, Reading, RG30 2EJ	Certificate of lawfulness for the construction of a 3.0 m deep-2.85m high single storey rear extension	Existing Site Existing Site Plan	project	originator	zone	level
		Project No: 159-RG30	Date 24 July 2023	Checked by MA				type	role	number	rev
								159-RG30 - GA - ZZ - XX - DR -N/A -	100100	Revision-02	