






SCALE 1:50 @ A1

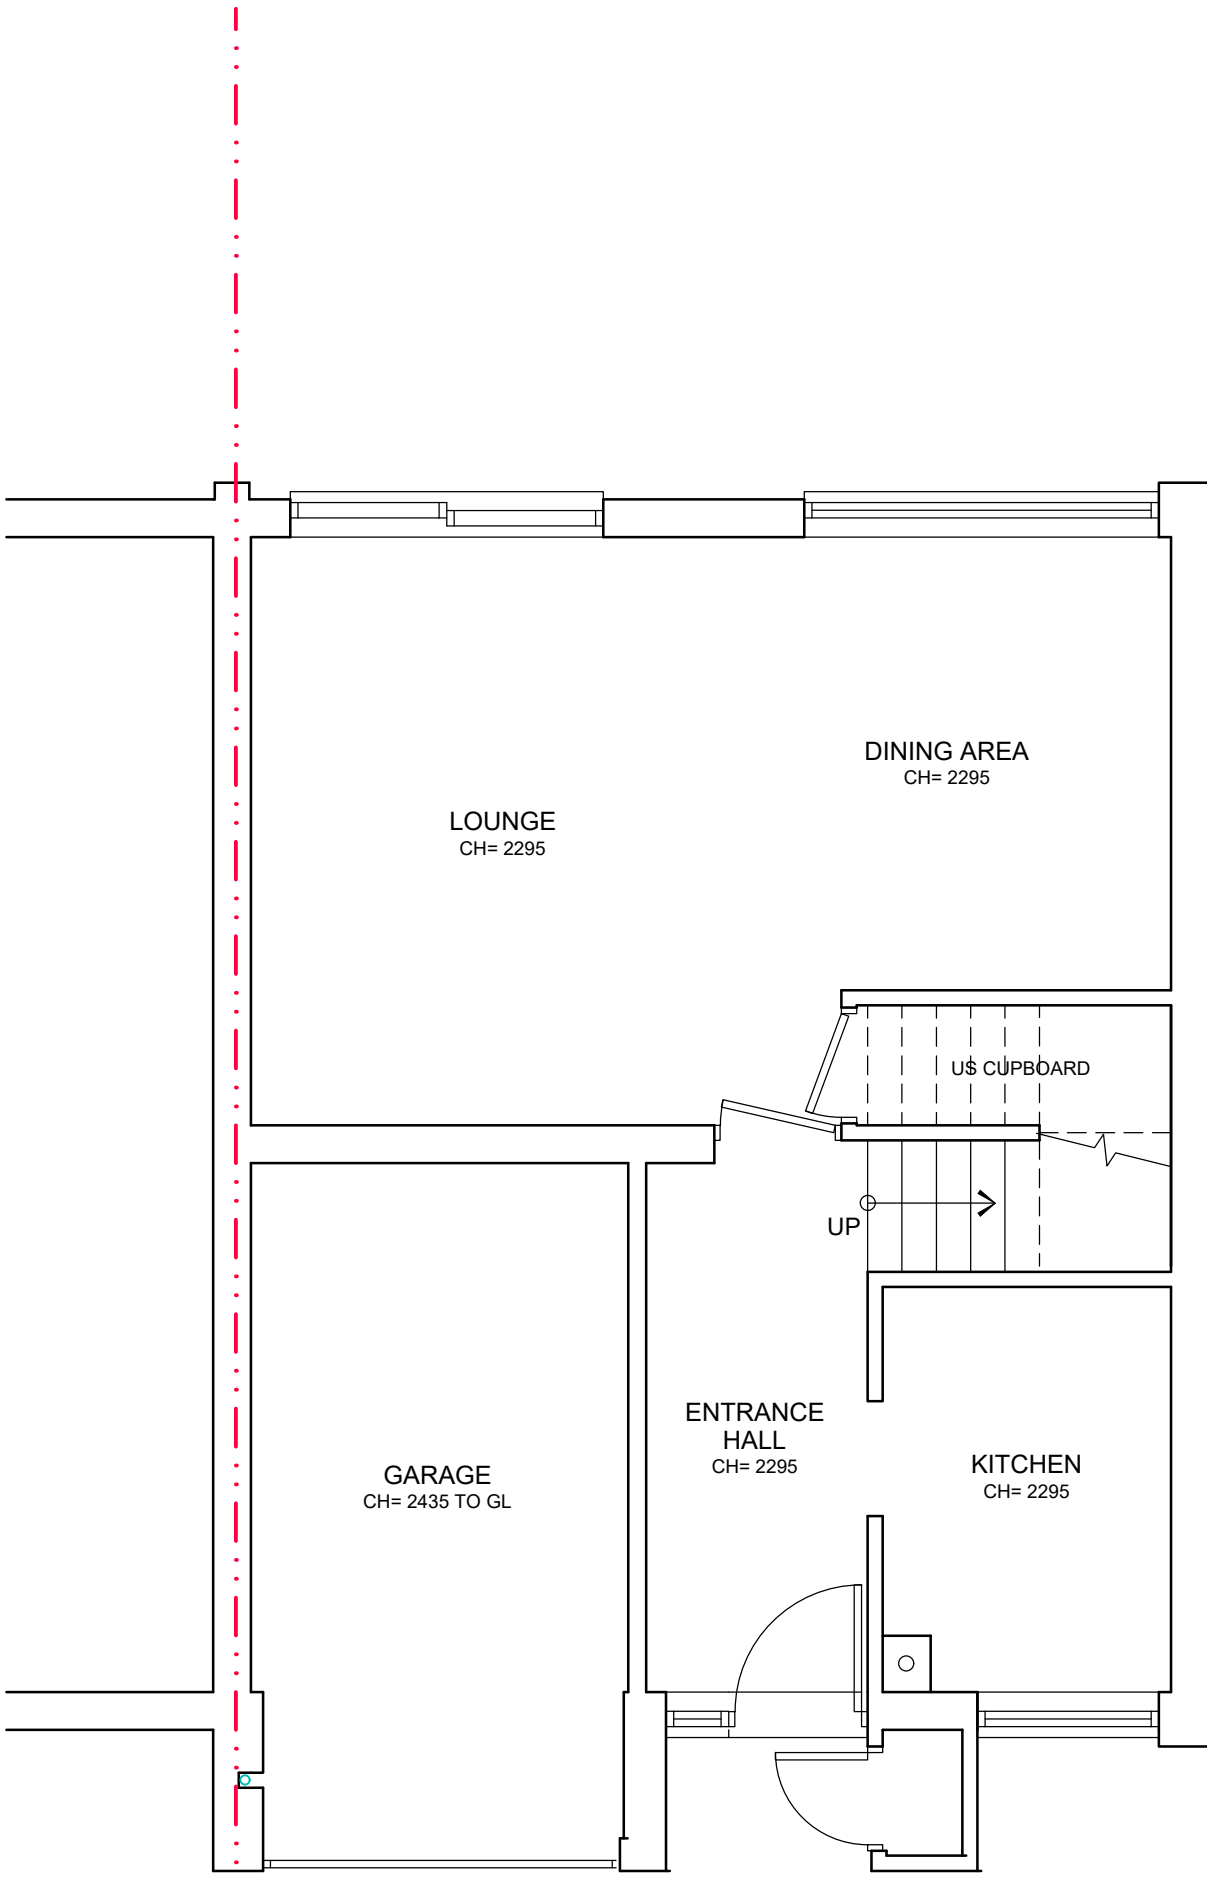


EXISTING GROUND FLOOR PLAN

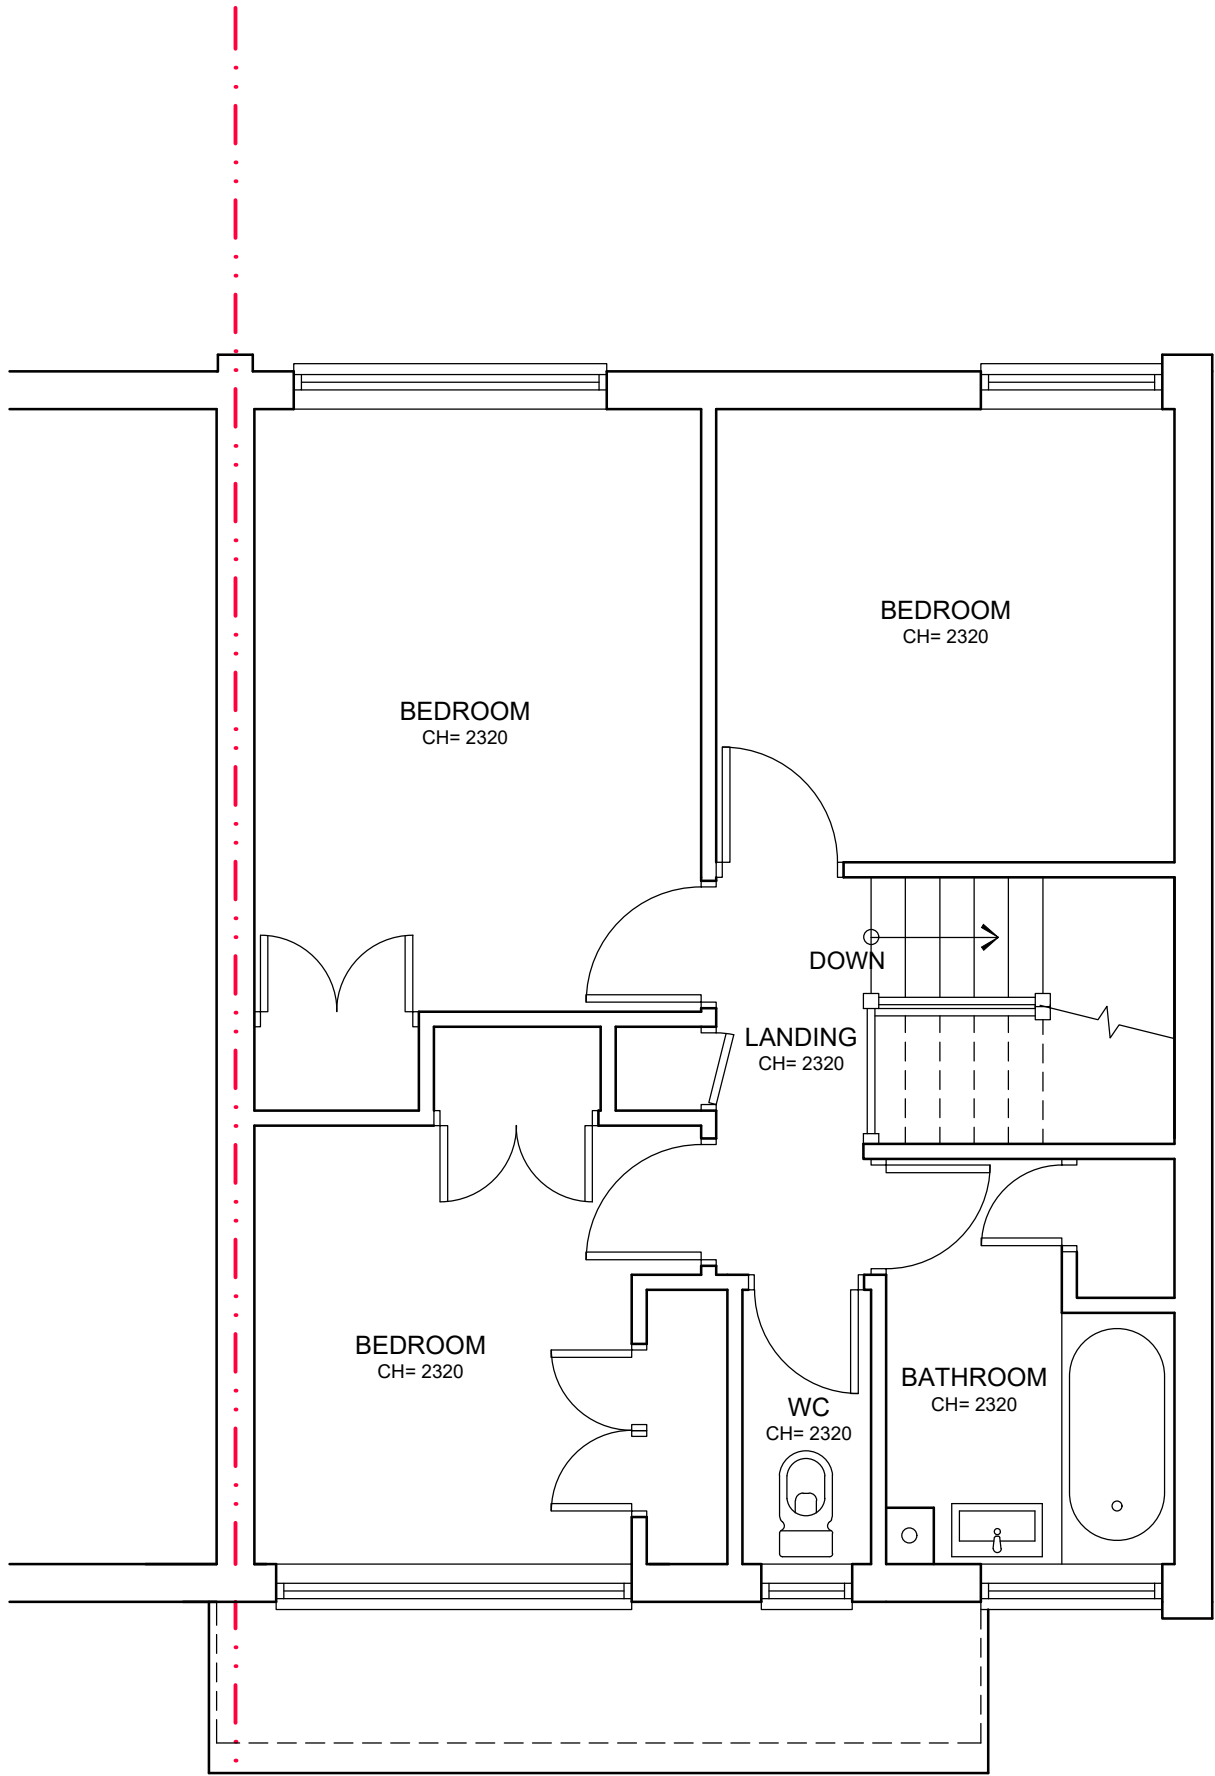

EXISTING FIRST FLOOR PLAN

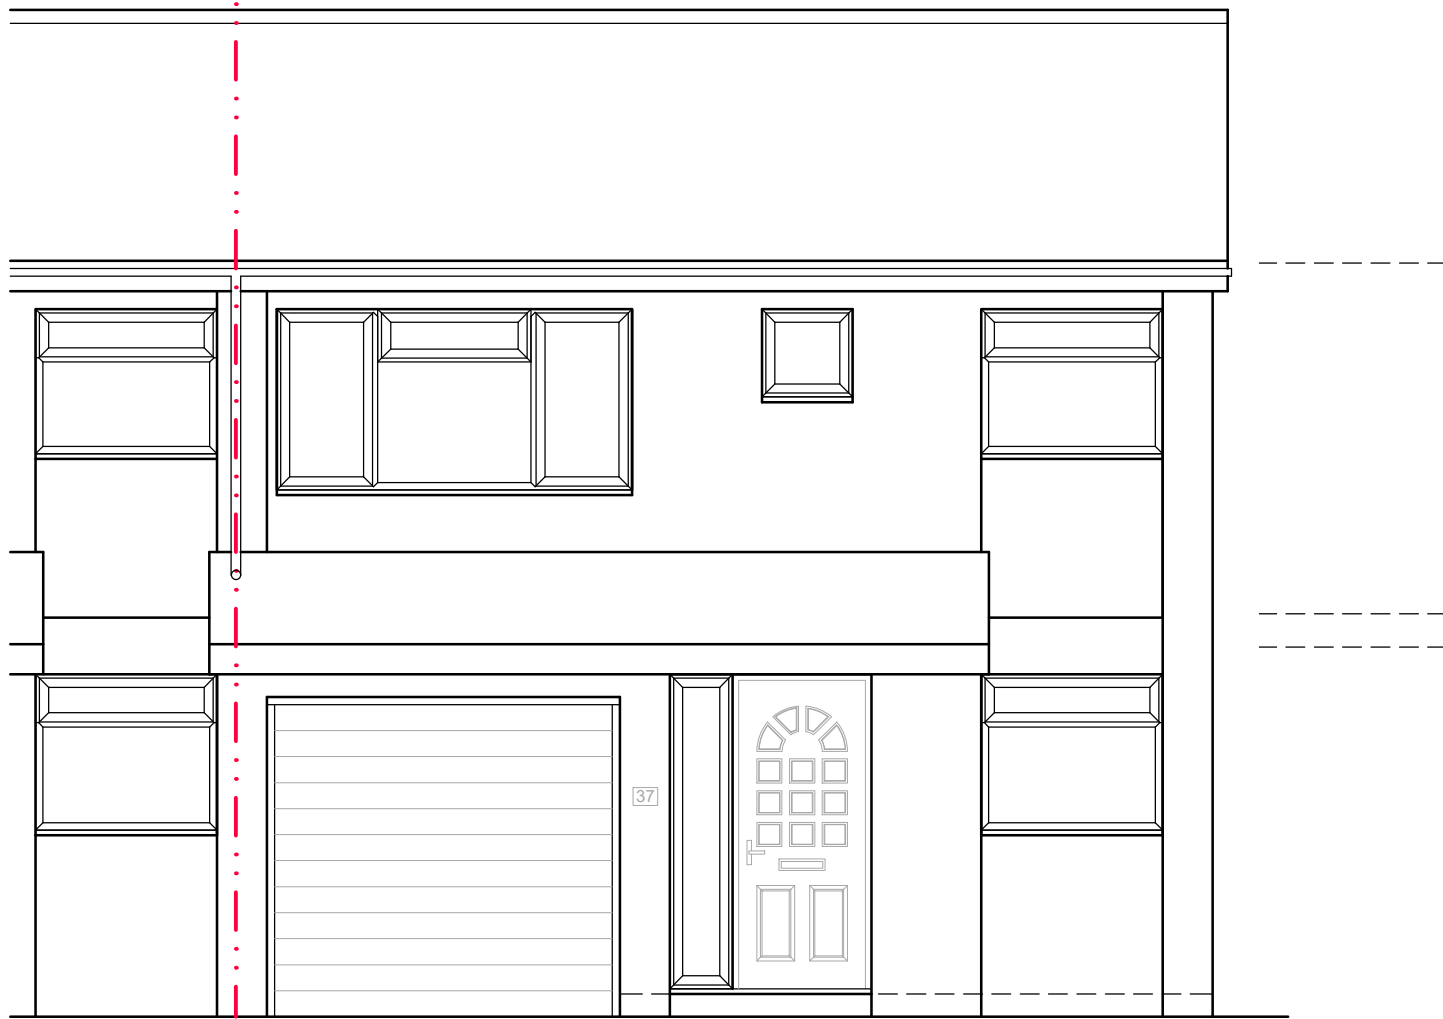

EXISTING FRONT ELEVATION

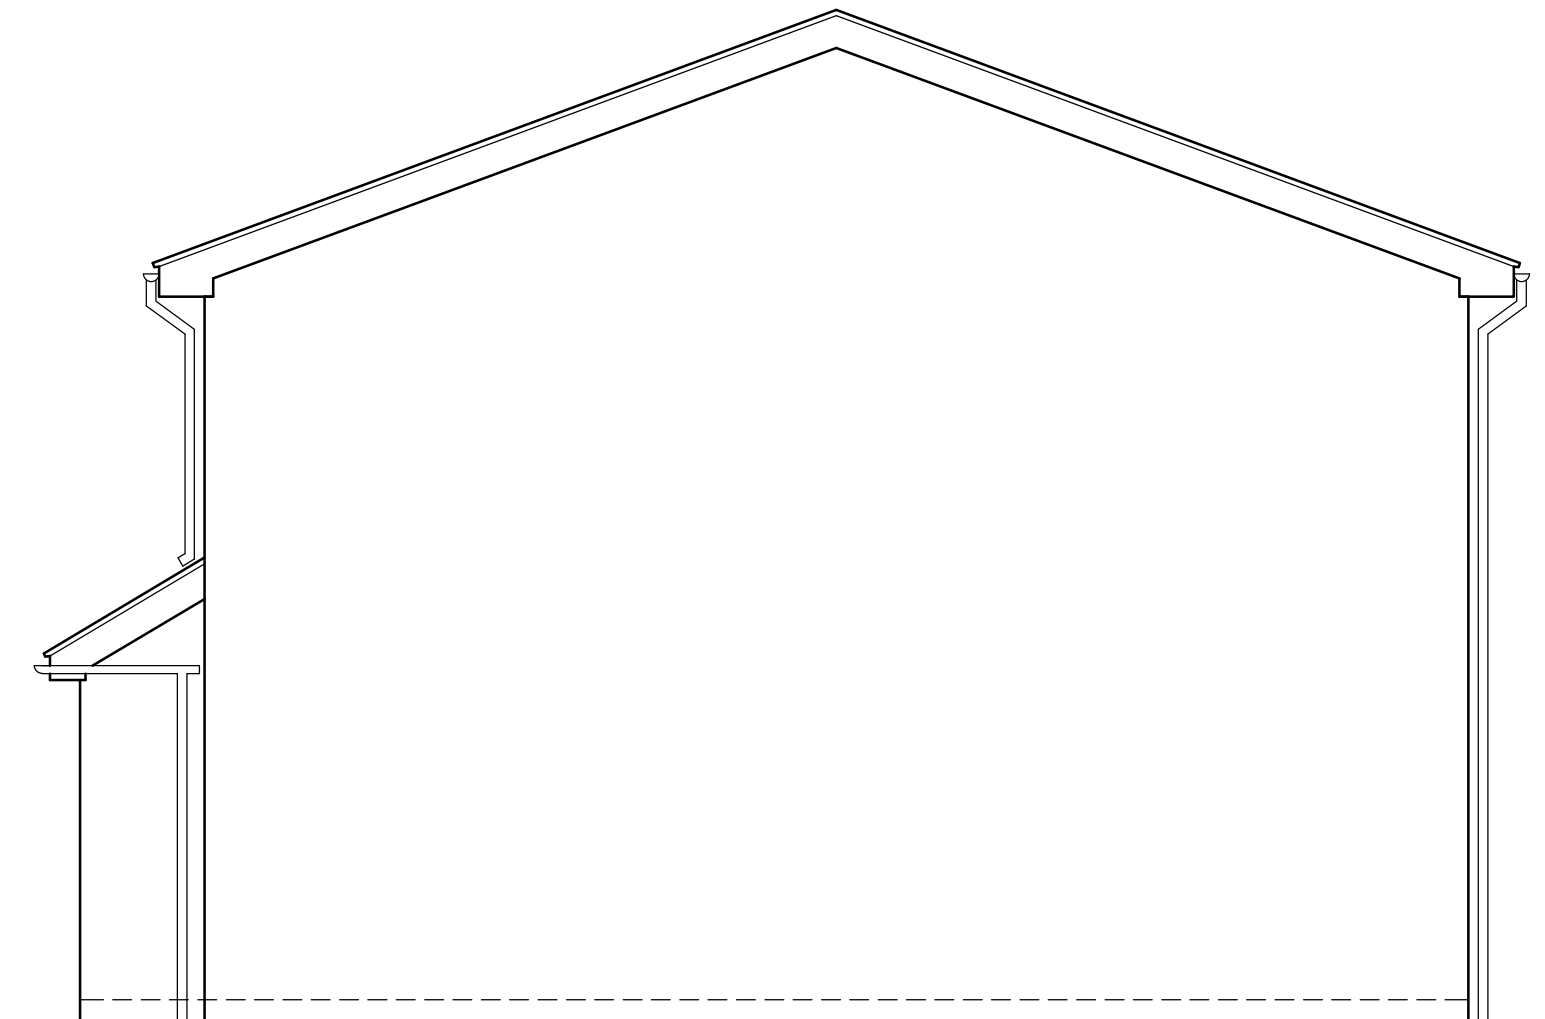

EXISTING SIDE ELEVATION

GENERAL NOTES:
Check and verify all dimensions prior to commencement of work.
This drawing should be read in conjunction with all other contract documents including those by other consultants.
The survey information shown this drawing is based on a survey prepared by a third party and CDS Ltd accepts no responsibility for the accuracy or completeness of the survey. Any discrepancies to be reported to CDS Ltd immediately.
This drawing is copyright of and shall remain the property of: Creative Design and Structure Ltd

KEY:
- - - - - SITE BOUNDARY LINE
- - - - - EXISTING FOOTPRINT / DEMOLISHED WALLS

Status PLANNING

Project 37 KINGSWAY
CAVERSHAM PARK
RG4 6RA

Drawing Title
EXISTING PLANS

 CREATIVE DESIGN
& STRUCTURE LTD
Henson House, Newbarn Rd, Henley-on-Thames, RG9 1HG
T:01491 411922 W: www.creativedesignandstructure.co.uk

Drawn N.J	Scale 1:50@A1; 1:100@A3
Date JUNE 2023	Rev.
Drawing No. 13523-01	