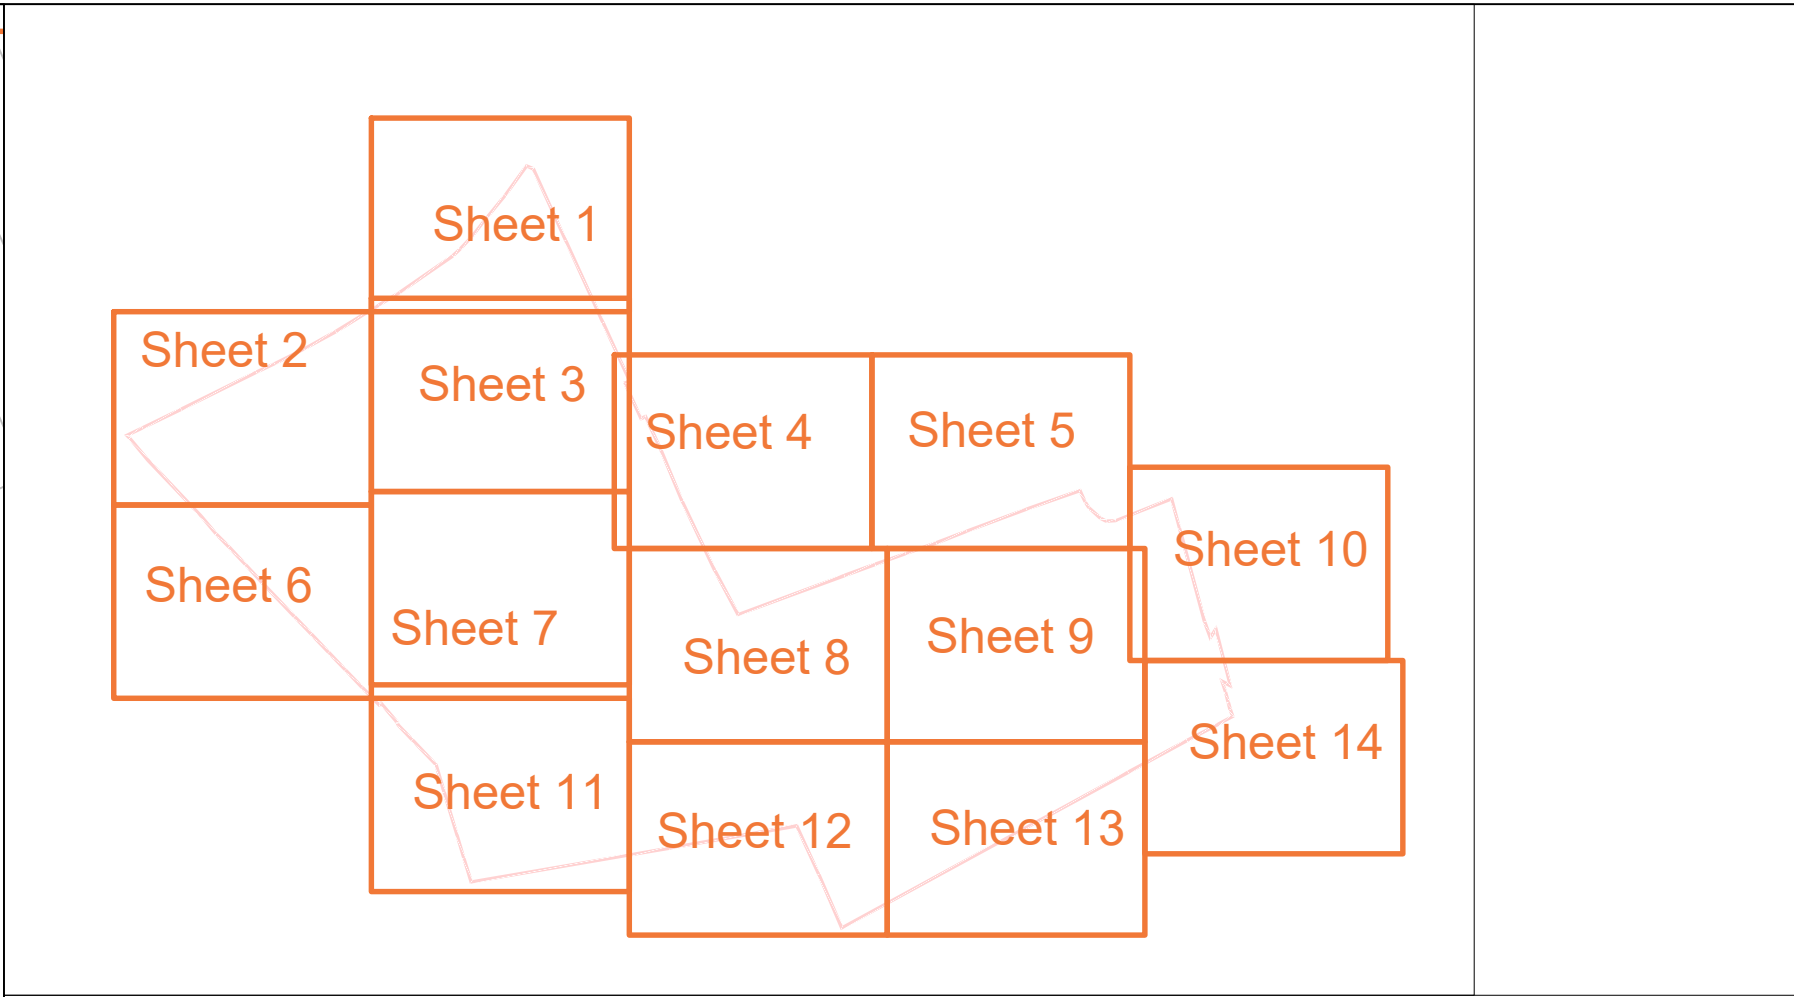


[illegible]

Planting Schedule						
Trees						
Species Name	Birth	Height	Density	Specification		No
<i>Carpinus betulus</i>	12-14cm	300-350cm	counted	Heavy Standard	Clear Stem 150-175	RB 18
<i>Fagus sylvatica</i>	12-14cm	300-350cm	counted	Xtra Heavy Standard	Clear Stem min. 200	RB 18
<i>Quercus robur</i>	12-14cm	300-350cm	counted	Xtra Heavy Standard	Clear Stem min. 200	RB 18
<i>Pinus celtica</i>	12-14cm	300-350cm	counted	Xtra Heavy Standard	Clear Stem min. 200	RB 18
<i>Pinus sylvestris</i>	12-14cm	300-350cm	counted	Xtra Heavy Standard	Clear Stem min. 200	RB 18
<i>Corylus avellana</i>	12-14cm	300-350cm	counted	Xtra Heavy Standard	Clear Stem 150-175	RB 18
<i>Ilex aquifolium</i>	14-16cm	300-350cm	counted	Xtra Heavy Standard	Clear Stem 150-175	RB 18
<i>Sorbus aucuparia</i>	12-14cm	300-350cm	counted	Xtra Heavy Standard	Clear Stem min. 200	RB 18
<i>Prunella laevigata</i>	12-14cm	300-350cm	counted	Heavy Standard	Clear Stem 150-175	RB 18
<i>Betula nigra</i>	18-20cm	350-400cm	counted	Xtra Heavy Standard	Clear Stem min. 200	RB 18
<i>Acer campestre</i>	18-20cm	350-400cm	counted	Xtra Heavy Standard	Clear Stem 150-175	RB 18
<i>Betula pubescens</i>	18-20cm	350-400cm	counted	Xtra Heavy Standard	Clear Stem min. 200	RB 18
<i>Acer campestre</i>	20-25cm	450-500cm	counted	Xtra Heavy Standard	Clear Stem min. 200	RB 18
<i>Betula pendula</i>	20-25cm	450-500cm	counted	Semi-Mature	Clear Stem min. 200	RB 18
<i>Alnus glutinosa</i>	20-25cm	450-500cm	counted	Semi-Mature	Clear Stem min. 200	RB 18
<i>Sorbus torminalis</i>	20-25cm	450-500cm	counted	Semi-Mature	Clear Stem min. 200	RB 18
<i>Lilium cordata</i>	20-25cm	450-500cm	counted	Semi-Mature	Clear Stem min. 200	RB 18
Conifers						
Species Name	Height	Pot Size	Specification	Density	No	
<i>Calocedrus decurrens</i>	450-500cm		Semi-Mature	RB	counted	4
<i>Juniperus squamata</i> 'Blue Carpet'		4"m	Sunny			800
<i>Juniperus virginiana</i> 'Grey Owl'		4"m	Sunny			800
<i>Pinus sylvestris</i>	350-400cm		Semi-Mature	RB	counted	8

[illegible]

<i>Cistus Graywood Pink</i>	30-40cm	SL	Bushy C	4/m	35	-
<i>Cistus salicifolius</i>	30-100cm	SL	Branched 2 brks BR	2/m	94	-
<i>Corylus avellana</i>	30-40cm	SL	Bushy BR	Counted	11	-
<i>Corylus avellana</i>	30-100cm	SL	Branched 2 brks BR	2/m	165	-
<i>Cytisus monophylla</i>	30-100cm	SL	Transplant 2 stems BR	2/m	221	-
<i>Escallonia Aspie Blossom</i>	30-40cm	SL	Bushy	2/m	236	-
<i>Strombos fortunei Emerald 'N' Gold'</i>	30-40cm	SL	Bushy C	4/m	240	-
<i>Strombos fortunei Emerald Candy</i>	30-40cm	SL	Bushy C	4/m	242	-
<i>Strombos japonicus Bravo'</i>	30-40cm	SL	Bushy C	4/m	230	-
<i>Ulmus Margot</i>	30-40cm	SL	Bushy	2/m	138	-
<i>Griselinia littoralis</i>	30-40cm	SL	Bushy	4/m	45	-
<i>Hydrangea macrophylla Zebra'</i>	30-40cm	SL	Bushy C	4/m	56	-
<i>Hypericum moserianum</i>	30-40cm	SL	Bushy C	4/m	56	-
<i>Ilex aquifolium</i>	30-100cm	SL	Branched 2 brks BR	2/m	110	-
<i>Leersia officinale</i>	30-100cm	SL	Several Shoots 1 framed	Counted	10	-
<i>Lonicera pileata</i>	30-60cm	SL	Bushy C	4/m	26	-
<i>Malpighia aquiculium Apollio</i>	30-60cm	SL	Bushy C	4/m	141	-
<i>Malpighia aquiculium Apollio</i>	30-60cm	SL	ender With Lateralis	4/m	141	-
<i>Oeanthus burkwoodii</i>	30-40cm	SL	Bushy	4/m	176	-
<i>Philadelphus Bella Etoile</i>	30-40cm	SL	Bushy	4/m	42	-
<i>Philadelphus 'Manteau d'Hermine'</i>	30-60cm	SL	Bushy	4/m	162	-
<i>Phodina Fraseri</i>	30-40cm	SL	Bushy	2/m	13	-
<i>Phodina Fraseri Nana</i>	30-40cm	SL	Bushy	4/m	74	-
<i>Philosporum tenuifolium 'Gold Ball'</i>	30-40cm	SL	Bushy C	4/m	34	-
<i>Philosporum tenuifolium 'Irish Fatserson'</i>	30-40cm	SL	Bushy	4/m	135	-
<i>Philosporum tenuifolium 'Tom Thumb'</i>	30-40cm	SL	Bushy	4/m	223	-
<i>Potentilla fruticosa 'Tom Thumb'</i>	30-40cm	SL	Bushy C	4/m	52	-
<i>Potentilla fruticosa 'Abbe's Blue'</i>	30-40cm	SL	Bushy	4/m	42	-
<i>Potentilla fruticosa Elizabeth</i>	30-60cm	SL	Bushy	4/m	200	-
<i>Thuus spontanea</i>	30-100cm	SL	Branched 2 brks BR	2/m	165	-
<i>Rosa Galiana</i>	30-40cm	SL	Bushy	4/m	49	-
<i>Rosa Bambino'</i>	30-100cm	SL	Bushy	4/m	29	-
<i>Salix cinerea</i>	30-100cm	SL	Branched 2 brks BR	2/m	84	-
<i>Salix cinerea</i>	30-30cm	SL	Bushy	Counted	3	-
<i>Salvia argentea 'Peach'</i>	30-40cm	SL	Bushy	4/m	56	-
<i>Salvia officinalis 'Pergarten'</i>	30-40cm	SL	Bushy	4/m	14	-
<i>Salvia officinalis 'Iternia'</i>	30-40cm	SL	Bushy C	4/m	74	-
<i>Sambucus nigra</i>	30-100cm	SL	Branched BR	2/m	221	-
<i>Sarcococca confusa</i>	30-40cm	SL	Bushy	4/m	89	-
<i>Sarcococca hookeriana div. 'Purple Stem'</i>	30-40cm	SL	Bushy	4/m	345	-
<i>Skimmia japonica 'Snow White'</i>	30-40cm	SL	Bushy	4/m	162	-
<i>Skimmia japonica Rubella</i>	30-40cm	SL	Bushy	4/m	43	-
<i>Skimmia japonica revessiana</i>	30-40cm	SL	Bushy	4/m	170	-
<i>Soraea japonica 'Little Princess'</i>	30-40cm	SL	Bushy	4/m	271	-
<i>Viburnum davidii</i>	30-40cm	SL	Bushy	4/m	84	-
<i>Viburnum davidii</i>	30-60cm	SL	Bushy C	4/m	8	-
<i>Viburnum opulus</i>	30-60cm	SL	Bushy	4/m	8	-
<i>Viburnum opulus</i>	30-100cm	SL	Branched 2 brks BR	2/m	110	-
<i>Viburnum opulus</i>	30-40cm	SL	Bushy C	4/m	8	-
<i>Viburnum opulus 'Compactum'</i>	30-40cm	SL	Bushy	4/m	74	-
<i>Viburnum tinus</i>	30-60cm	SL	Bushy C	4/m	13	-
<i>Vinca minor Bowles' Variety</i>	30-40cm	SL	Bushy	4/m	203	-
<i>Weigela 'Mont-Blanc'</i>	30-40cm	SL	Bushy	4/m	311	-

Species Name	Height	Pot Size	Specification	Density	No.
Acer campestre	20-30cm		Transplant BR, Planted and maintained as hedge	2.0	Double Staged at 0.5m offset/77
Acer campestre	20-30cm		Staged	2.0	Double Staged at 0.5m offset/77
Carpinus betulus	80-100cm		Transplant Bushy BR	0.3	Double Staged at 0.4m offset/1155
Carpinus betulus	40-50cm	SL	Bushy C	0.3	Double Staged at 0.3m offset/659
Cornus sanguinea	20-30cm		Transplant BR, Planted and maintained as hedge	2.0	Double Staged at 0.5m offset/77
Corylus avellana	20-30cm		Transplant BR, Planted and maintained as hedge	2.0	Double Staged at 0.5m offset/77
Corylus avellana	20-30cm		Branched	0.4	Double Staged at 0.3m offset/66
Crataegus monogyna	20-30cm		Transplant BR, Planted and maintained as hedge	2.0	Double Staged at 0.5m offset/77
Crataegus monogyna	100-125cm		Transplant	0.4	Double Staged at 0.3m offset/22
Escalonia 'Adele Bosson'	20-30cm	SL	Bushy C	0.3	Double Staged at 0.3m offset/658
Escalonia 'Adele Bosson'	20-30cm		Bushy C	0.3	Double Staged at 0.3m offset/658
Eurotium europaeum	20-30cm		Transplant BR, Planted and maintained as hedge	2.0	Double Staged at 0.5m offset/77
Eurotium japonicum Green Spire	20-30cm		Transplant Bushy BR	0.3	Double Staged at 0.3m offset/66
Hypericum calycinum	20-30cm	10L	Bushy C	0.3	Double Staged at 0.3m offset/71
Hypericum monoglossum	20-30cm	10L	Bushy C	0.3	Double Staged at 0.3m offset/108
Ligustrum ovalifolium	20-30cm		Bushy 5/7 brks: Native	0.4	Double Staged at 0.5m offset/121
Ligustrum vulgare	20-30cm	SL	Bushy 5/7 brks: Native	0.4	Double Staged at 0.5m offset/157
Osmanthus burkwoodii	20-30cm	SL	Bushy 5/7 brks: Native	0.4	Double Staged at 0.5m offset/72
Pinus avium	20-30cm		Branched BR	0.4	Double Staged at 0.3m offset/66
Pinus sibirica	20-30cm		Branched BR, Planted and maintained as hedge	0.2	Double Staged at 0.5m offset/77
Pinus strobus	80-100cm		Branched	0.4	Double Staged at 0.3m offset/66
Salix caprea	70-100cm		Bushy	0.4	Double Staged at 0.3m offset/66
Sambucus nigra	20-30cm		Bushy	0.4	Double Staged at 0.3m offset/66
Viburnum opulus 'Compactum'	20-30cm	SL	Bushy 5/7 brks: Native	0.4	Double Staged at 0.5m offset/58
Viburnum tinus 'Eve Price'	20-30cm	SL	Bushy	0.4	Double Staged at 0.3m offset/10

Climbers						
Species Name	Height	Pot Size	Specification	Density	No.	
<i>Lonicera periclymenum</i>	80-100cm	10L	Several Shoots	Framed	Counted	24 -

Herbaceous	Height	Pot Size	Specification	Density	No
Geranium Johnson's Blue	3L	Full Pot		0.5Cl	43
Geranium renardi Brookside	3L	Full Pot		0.5Cl	6

Species Name	Specification	Density/No.
<i>Galanthus nivalis</i>	1opsize	20/m ² 607 -
<i>Hyacinthoides non-scripta</i>	1opsize	20/m ² 302 -
<i>Narcissus pseudonarcissus</i>	1opsize	20/m ² 607 -

Grasses					
Species Name	Height	Pot Size	Specification	Density	No.
Carex pendula			Full Pot	Counted	21

SPECIFICATION
All works generally, to comply with the written Soft Landscape Specification.

NOTES:
DO NOT SCALE FROM DRAWING
NOT FOR CONSTRUCTION, FOR PLANNING PURPOSES ONLY

Legend

- Existing trees to be retained and protected during construction

Proposed tree planting within soft landscape

See detail on sheet 13.1 it is recommended that hessian is placed around the tree stems after planting to prevent the over-exposure of the trunks. Wire supports should be put back to ensure they do not restrict trunk growth

Proposed specimen shrub planting to receive short angular staking on half standards with expandable tree ties. (Refer to table to root system)

Ametancher, Laurus and Osmanthus specimens as required.

Proposed climbing plants to be trained up adjacent wall/ fence/pergola with galvanised wires and hooks set 200mm apart with support cables removed prior to planting

Proposed hedge planting to be planted in a single row at 300mm centres

Proposed shrub planting to receive 75mm bark mulch after planting operations

Proposed mixed native hedge planting to be planted in double staggered row at 300mm apart and at 500mm centres in each row. To be maintained at 1m height and 1.5m height adjacent to area boundaries

Existing trees to be retained and protected during construction

Proposed tree planting within soft landscape.
See detail on sheet 13. It is recommended that hessian is placed around the tree stems after planting to prevent the overheating of the trunks. Wire supports should be cut back to ensure they do not restrict trunk growth.

Proposed specimen shrub planting to receive short angular staking on half standards with expandable tree ties. Irrigation tubing to root system of *Artemisia*, *Laurus* and *Osmanthus* specimens as required

Proposed climbing plants to be trained up adjacent wall/ fence/ pergola with galvanised wires and hook set 250mm apart with support canes removed prior to planting

Proposed hedge planting to be planted in a

 single row at 300mm centres

 Proposed shrub planting to receive 75mm bark mulch after planting operations

 Proposed mixed native hedge planting to be planted in a double staggered row 300mm apart and at 500mm centres in each row. To be maintained at 1m height and 1.8m height adjacent to site boundaries

 Native scrub mix

Hoggin path to be no-dig - refer to detail on sheet 8. Gravel board edges secured with wooden pegs

Existing grassland to be retained where possible.
Any bare patches to be seeded with EM6 Chalk Meadow mix as supplied by Emorsgate and sown at 4 grams per msq, or similar and approved.

Proposed amenity grass verges to be seeded with amenity seed mix in line with good horticultural practices

 Proposed tussocky grass areas, to be seeded with EM10 supplied by Emorsgate and sown at 4 grams

 Proposed SuDs to be SuDs-WFT-SUD-37
Wildflower turf or similar and approved

 Proposed EM5 seed mix as supplied by Emersgate Seeds and sown at 4 grams per msq, or similar and approved

 Proposed hulk planting in grass. Hulks to be planted in

 Public art piece from Green steel sculptures

 Mown grass path

 0.45m High Timber Trip Rail to protect veteran oak

 Proposed light columns
Refer to lighting layout for details

Proposed Drainage
Refer to drainage layout for details

Proposed root barrier see tree pit detail on Sheet 13

 Cut lines
 Planting Schedule on Sheet 4

G	21.07.23	Topo Added	JH
F	18.07.23	Comments	LS
E	12.05.23	Comments	LS
D	16.07.23	Topo class amended	LS

D	16.03.23	Tree sizes amended	LS
C	15.03.23	Trees added	LS
B	08.03.23	New layout	ACG
A	30.11.22	Layout update and addition of drainage and lighting	RK

Rev	Date	Details	Drawn
			

ACD

HEAD OFFICE
Redbourne Rail Business Centre, Grange Lane

4 & 5 The Old Mill, Fry's Yard, Bridge Street,

Suite 6, Crescent House, Yonge Close,
Eastleigh, SO50 9SY

email: mail@acdenv.co.uk
www.acdenvironmental.co.uk

Vistry Homes

scheme: Reading Golf Club, Reading

client: Vistry Homes
drawing: Soft Landscape Proposals

date: June 22
scale: 1:200@A1 Sheet 4 of 14

drawing no: VYH23781 11
drawn: LS/RK checked: DKM

Copyright of ACD Environmental Ltd. All rights described in Chapter IV of the Copyright, Designs and Patents Act 1988 have been generally asserted: 2011. Copyright of this plan remains with ACD until all fees have been paid in full.

--	--