




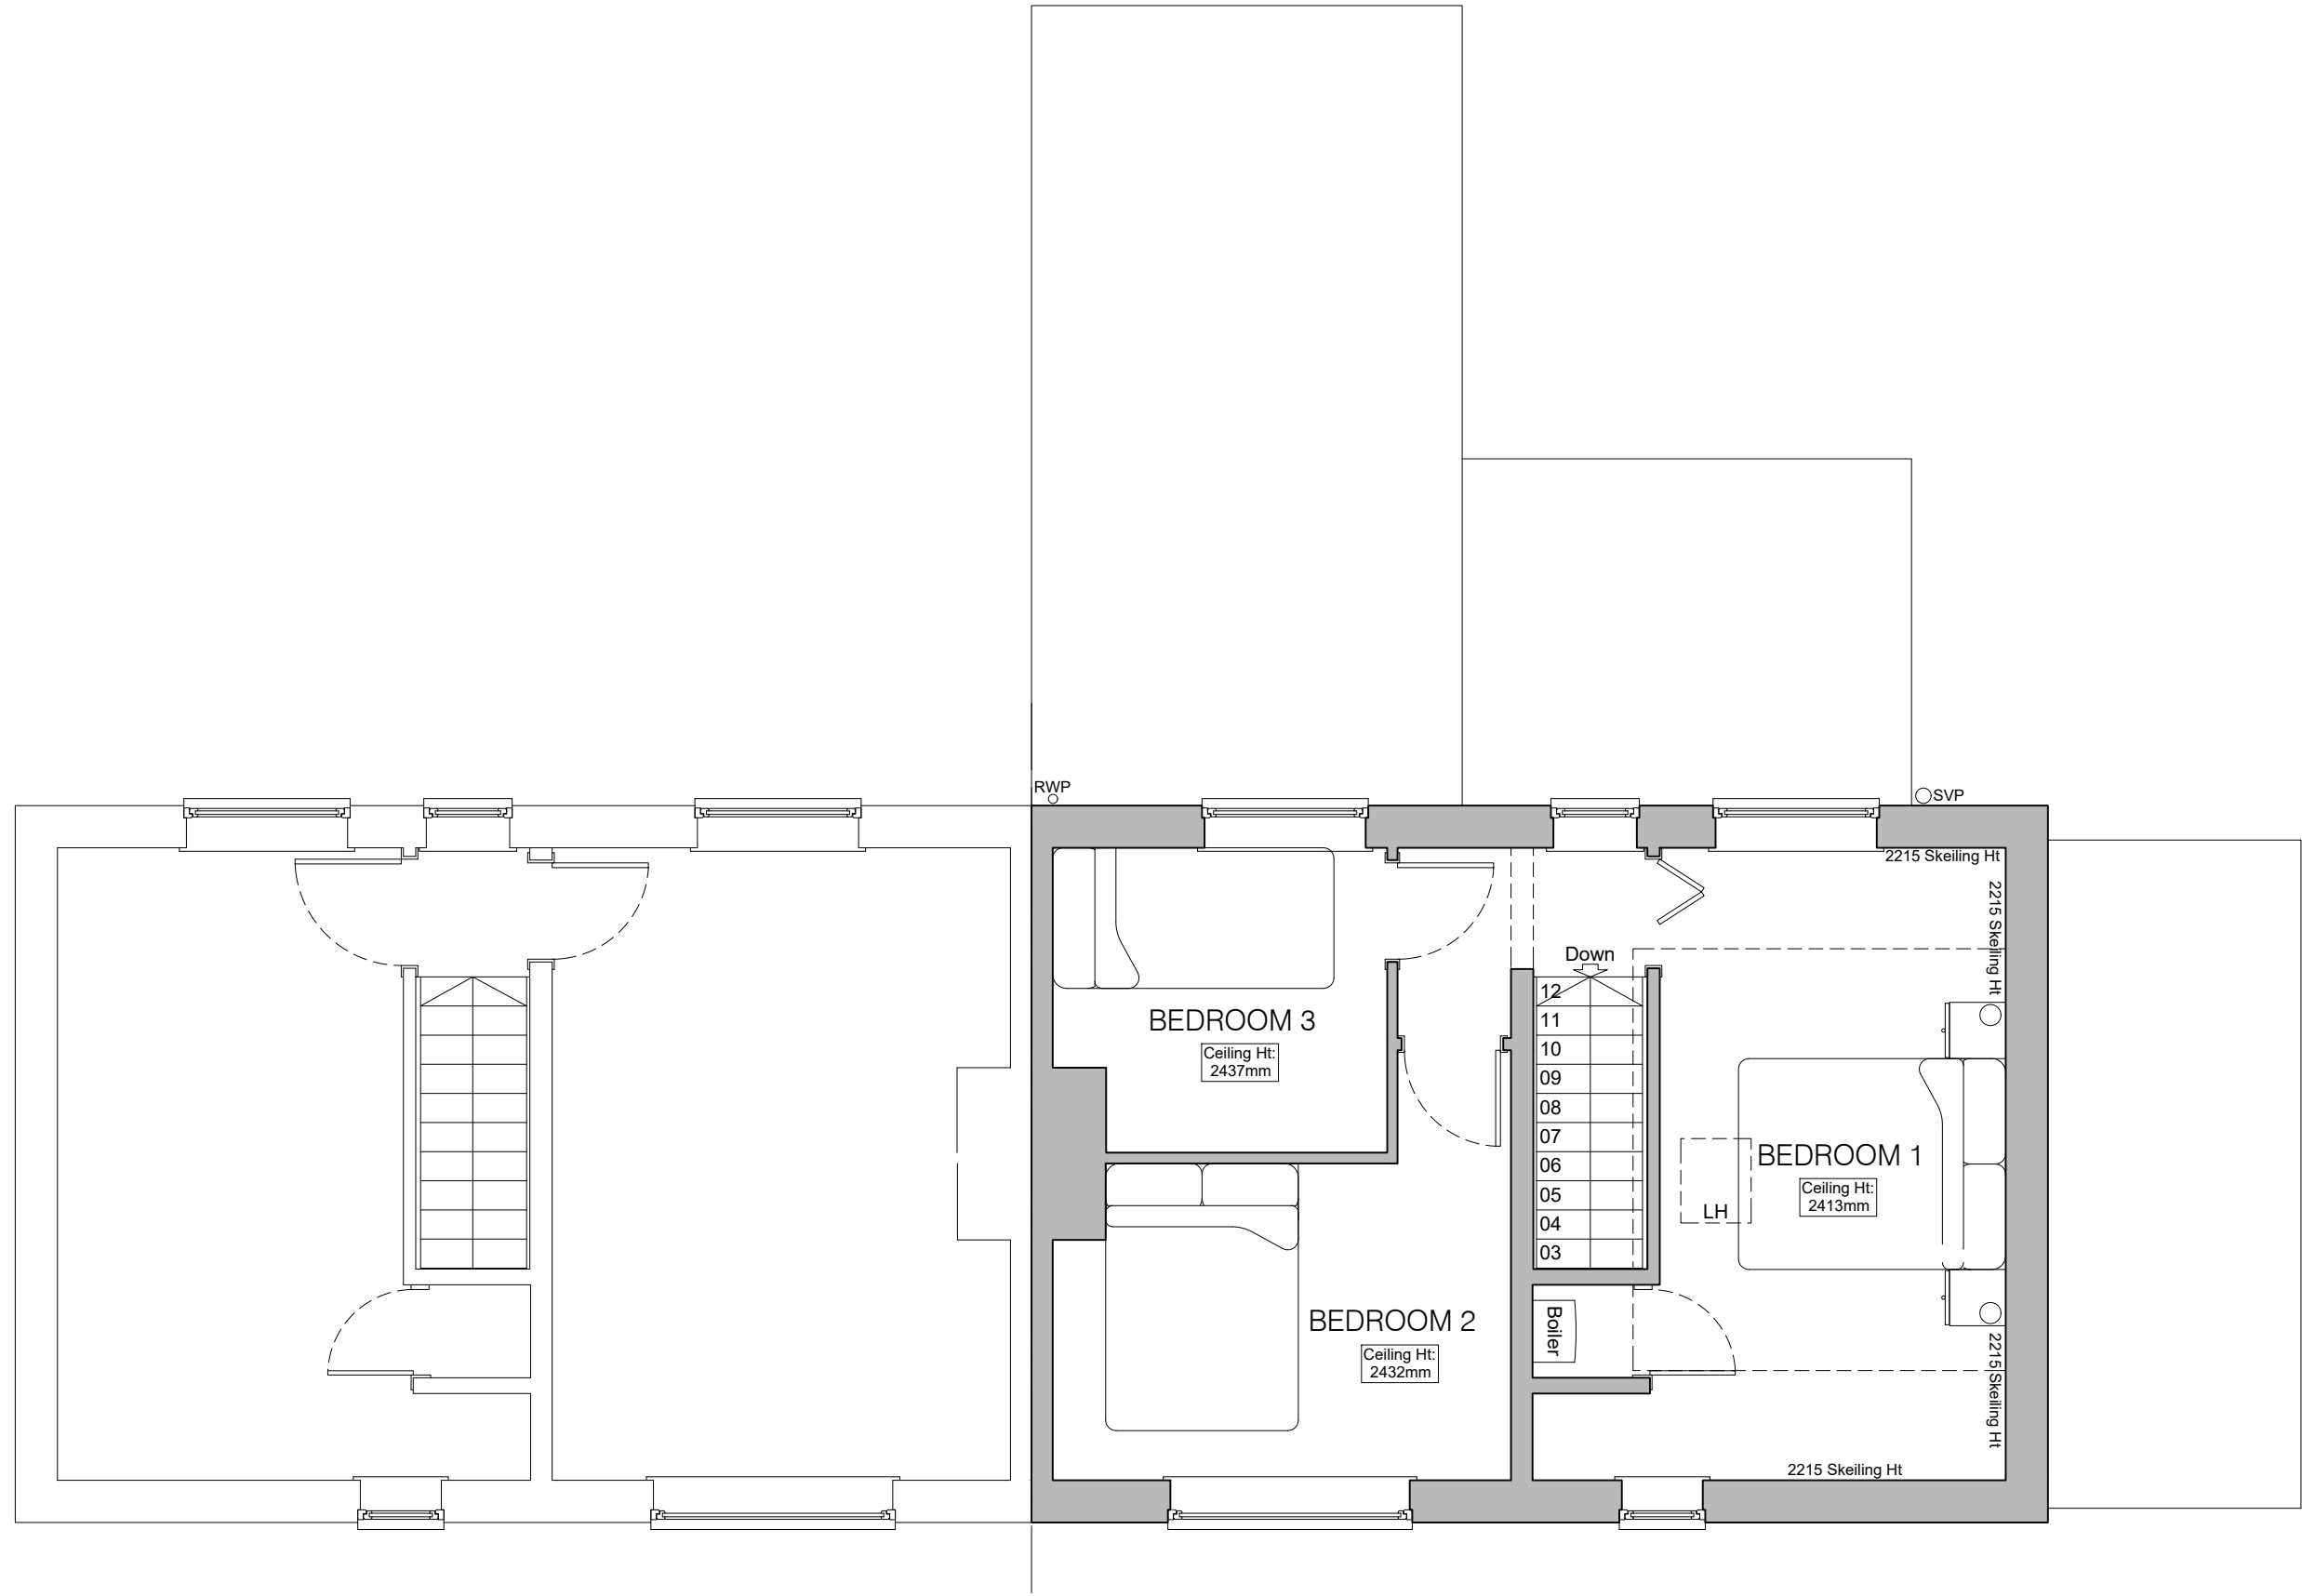


FIRST FLOOR PLAN As Existing
Scale 1:50

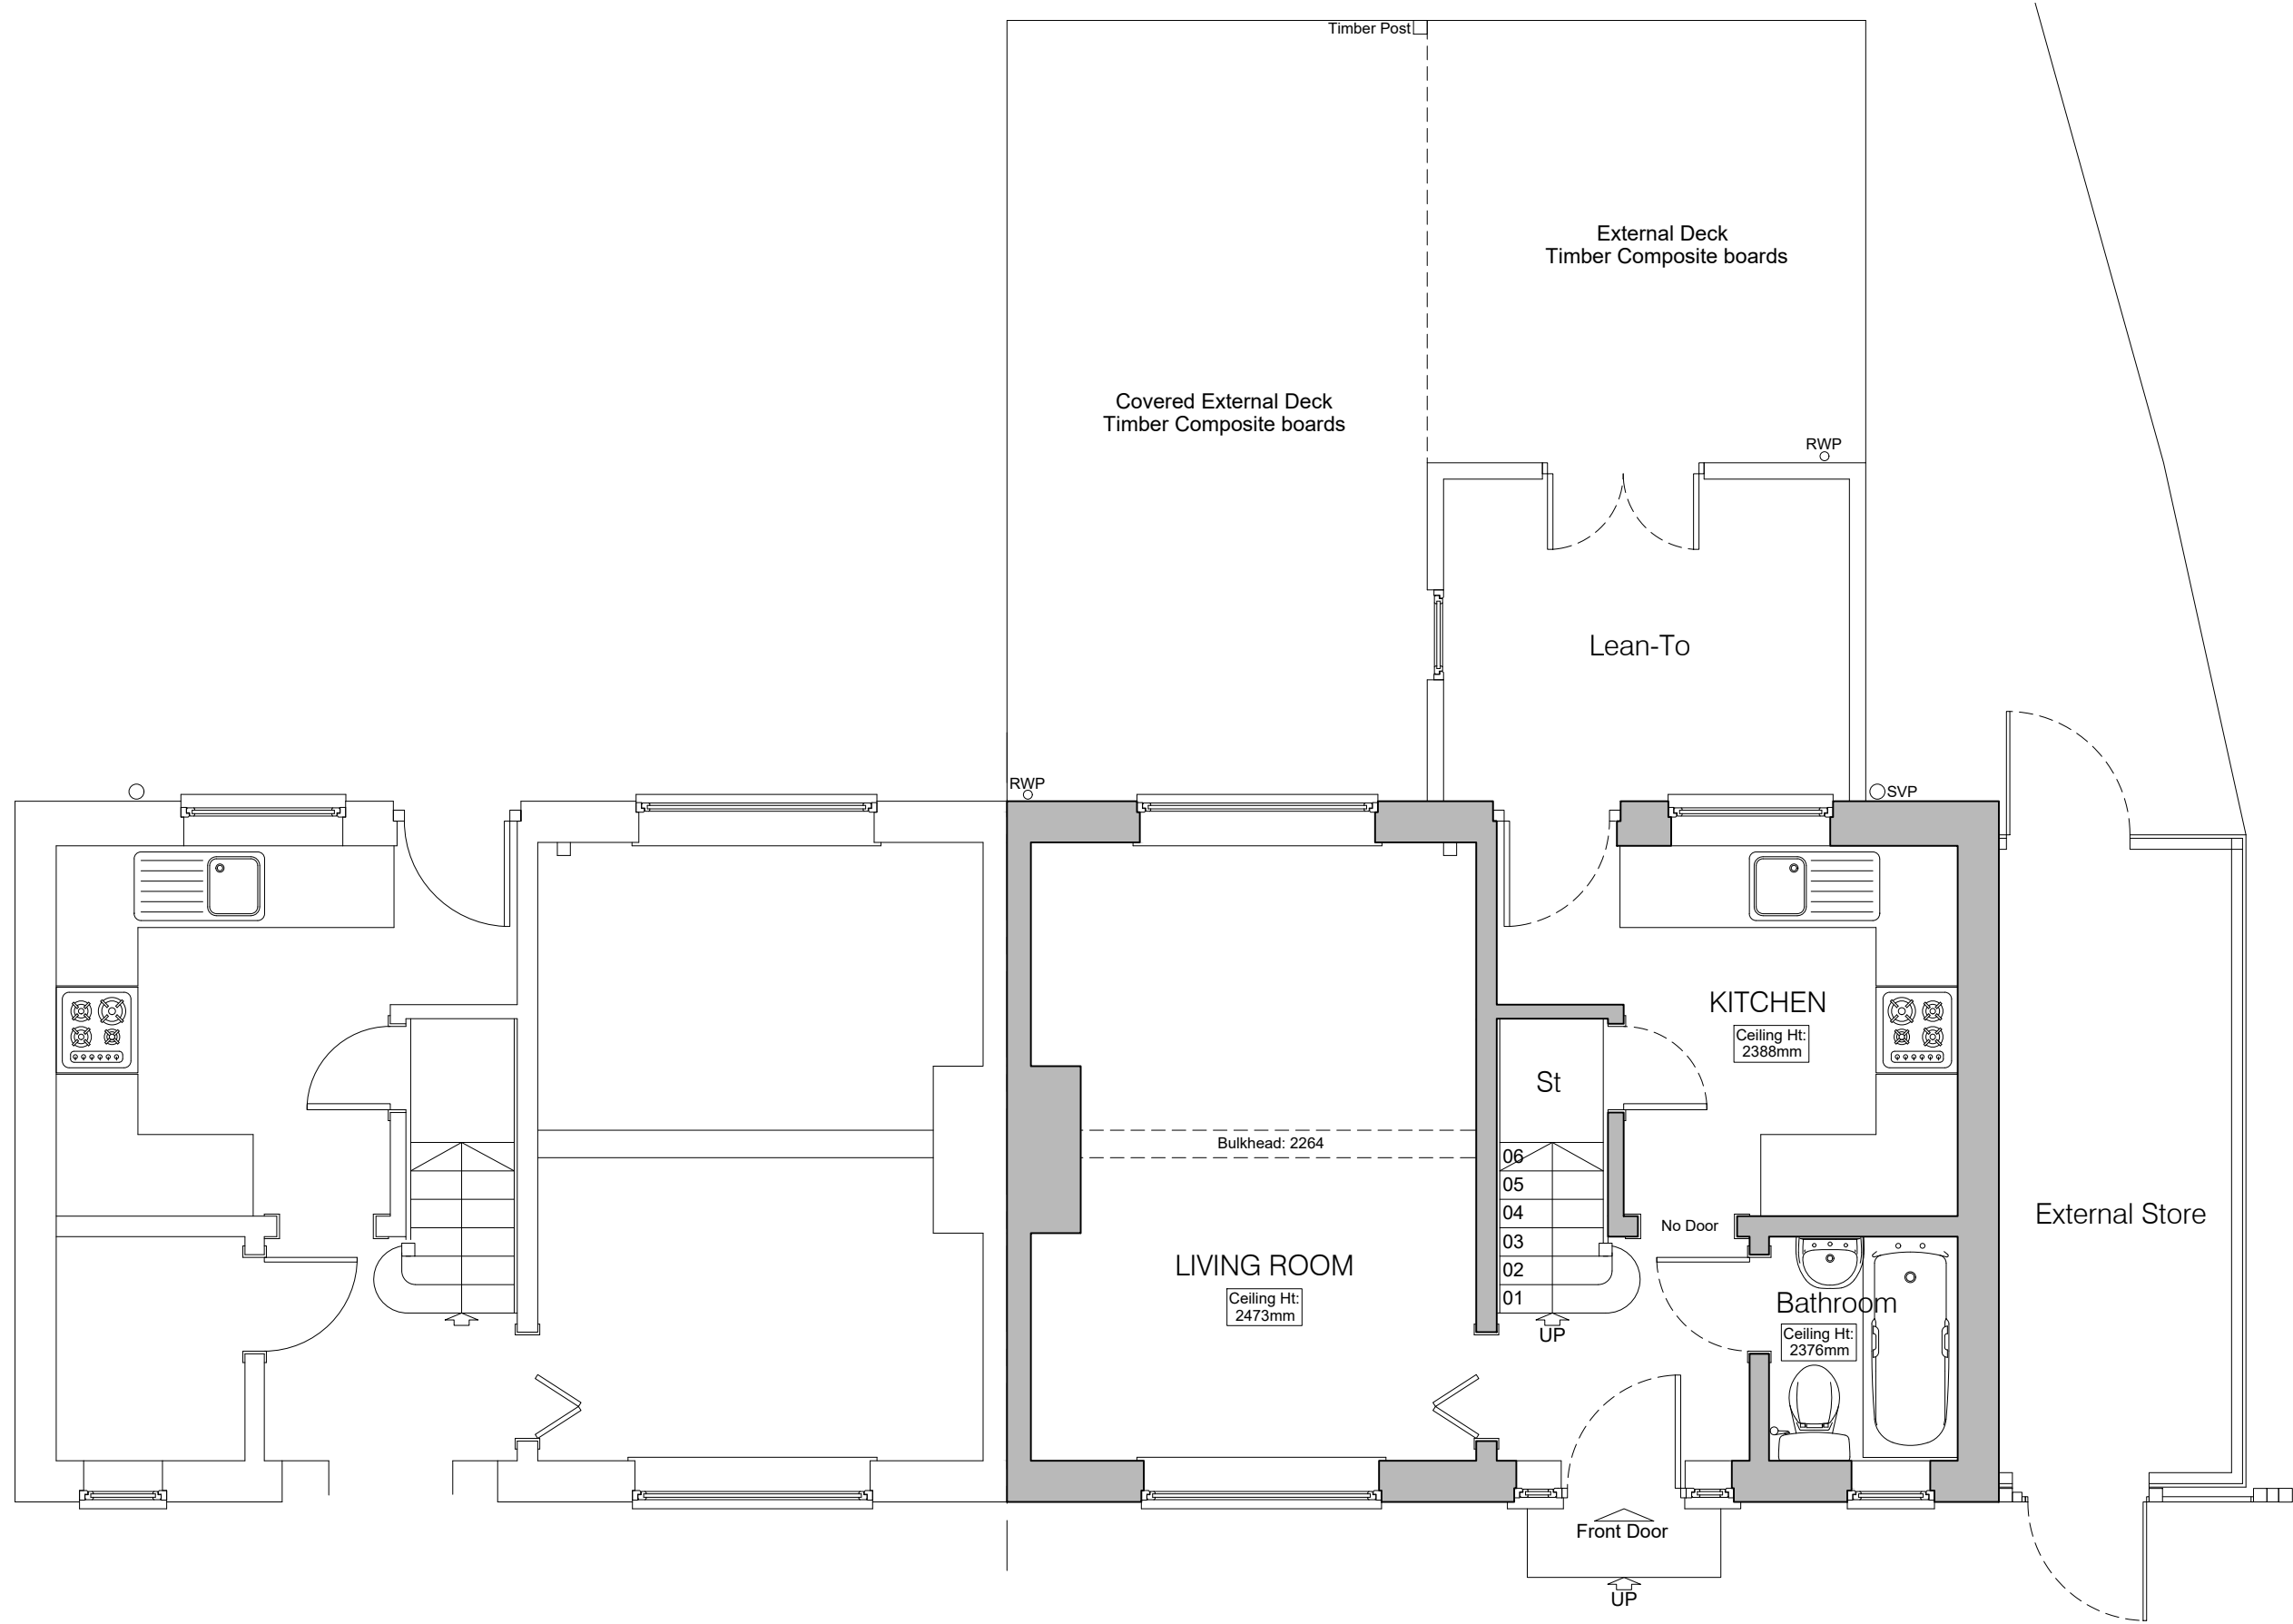

GROUND FLOOR PLAN As Existing
Scale 1:50

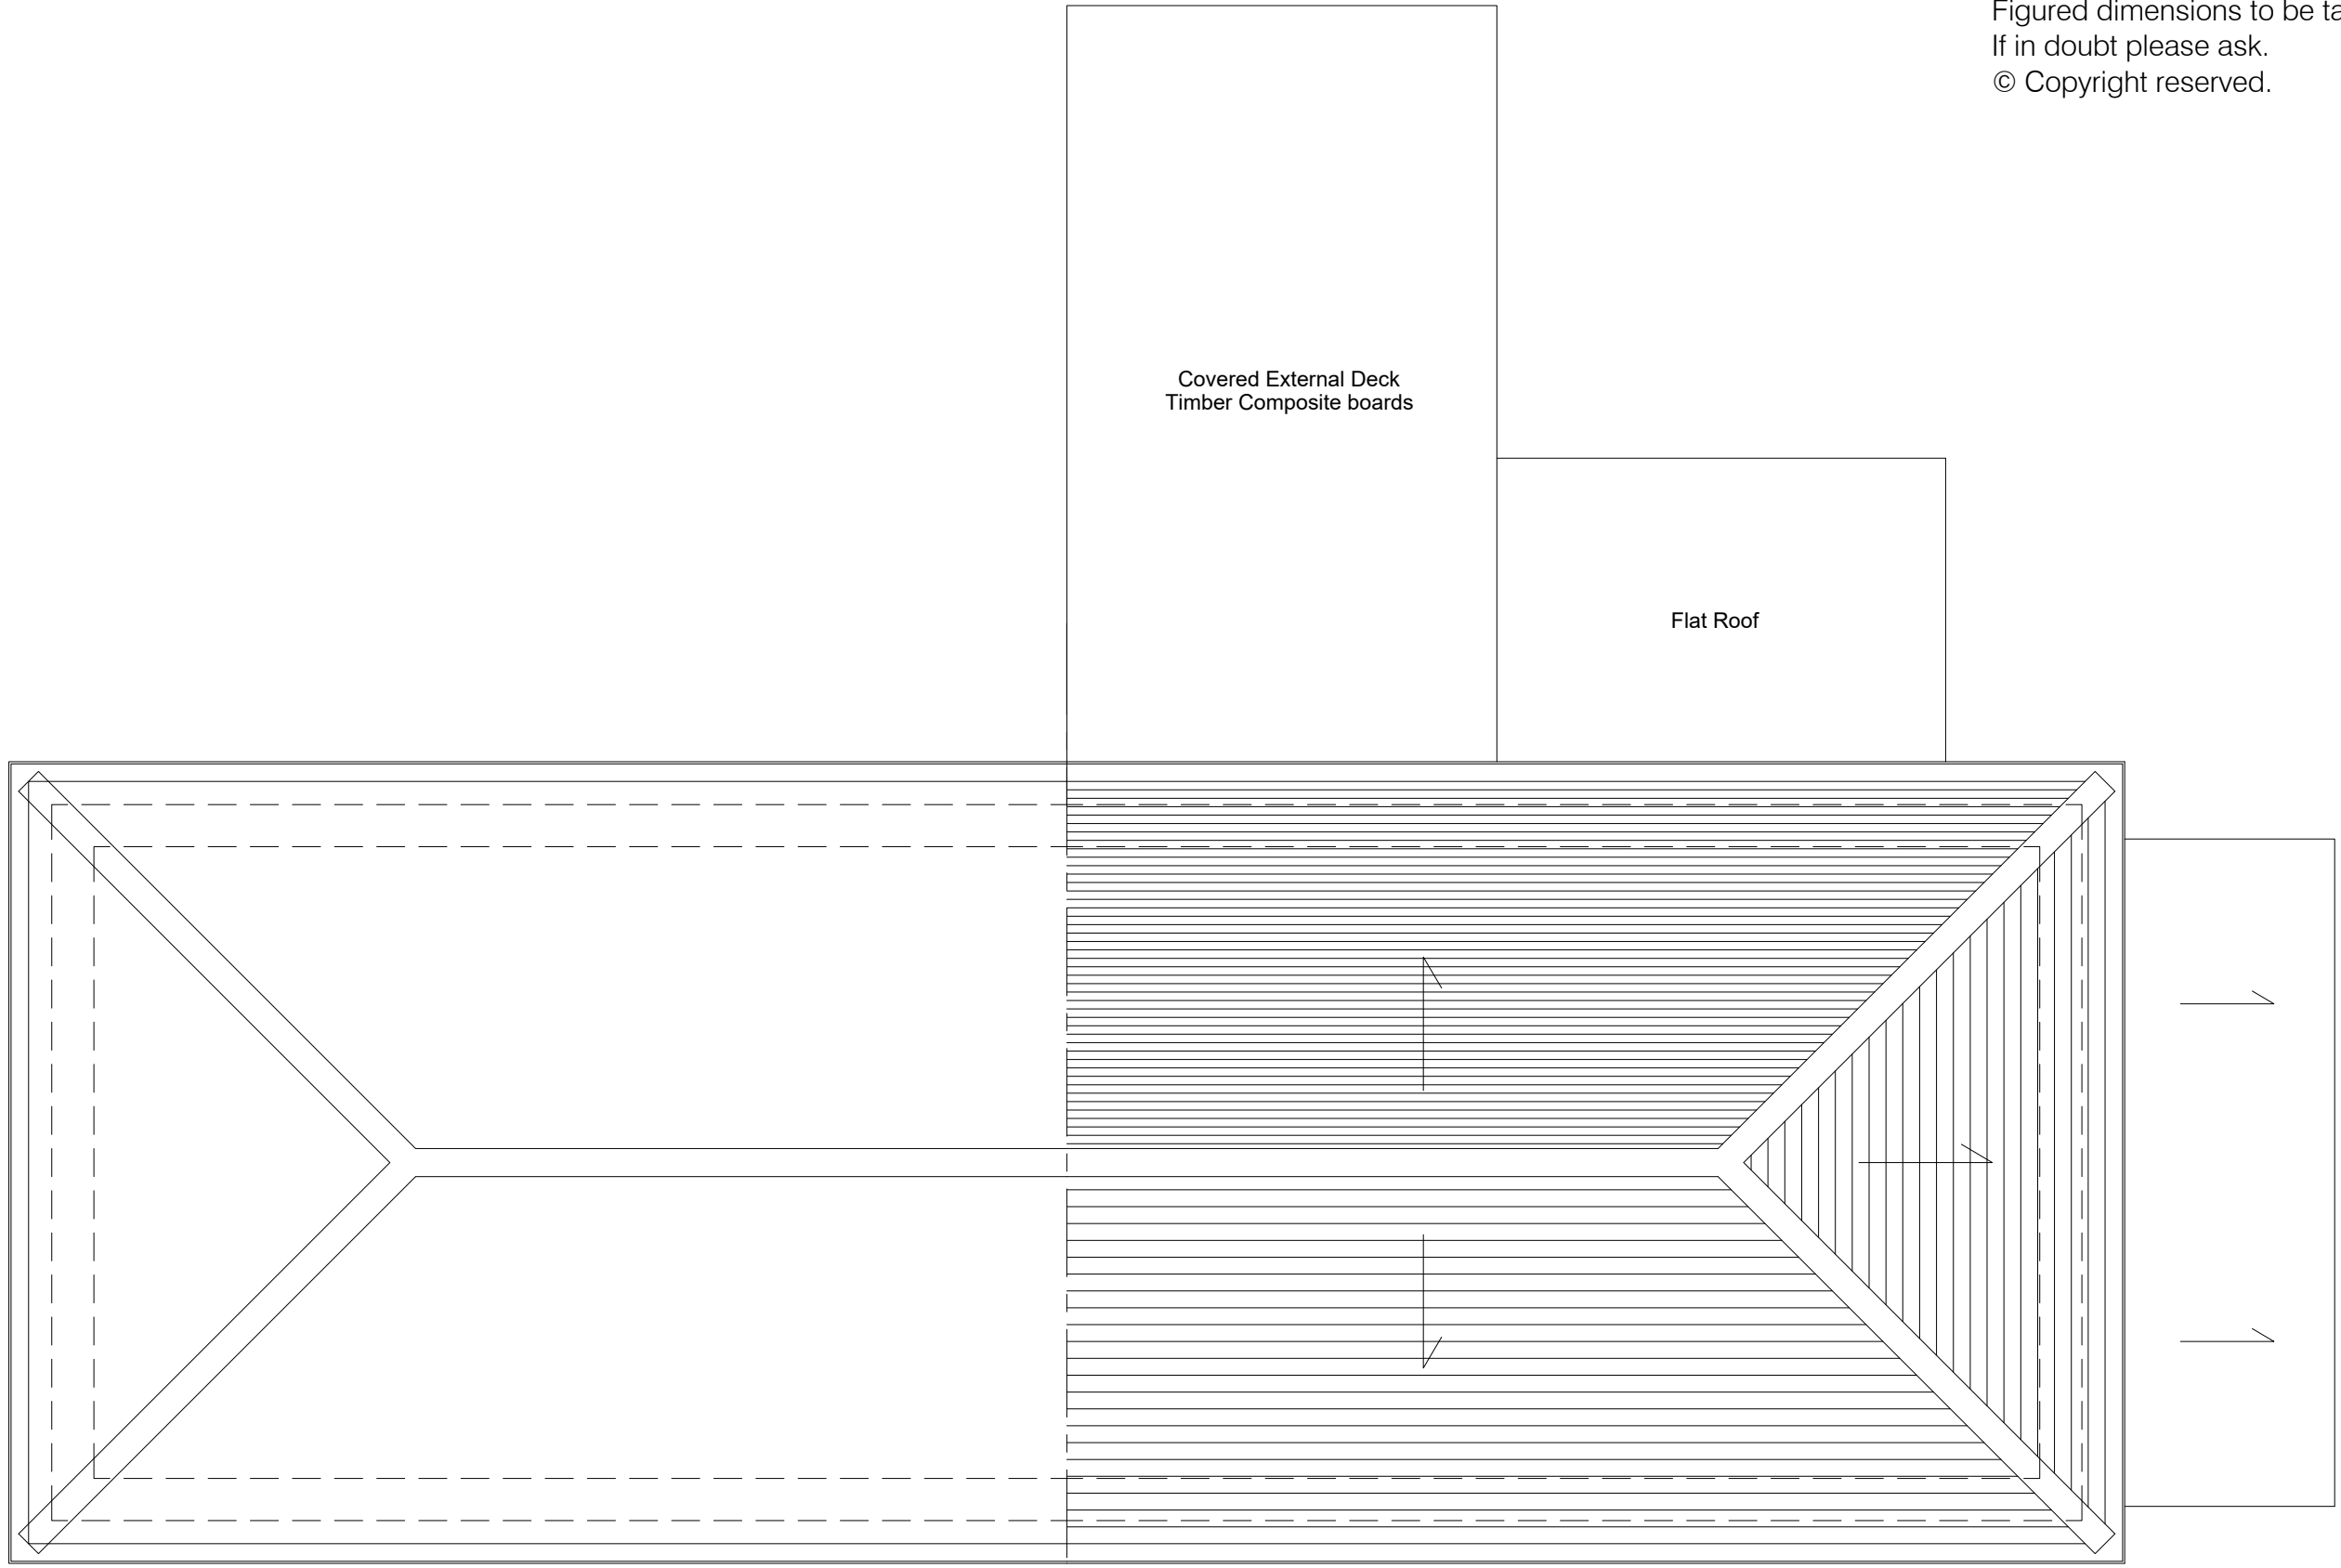

ROOF SCAPE PLAN As Existing
Scale 1:50

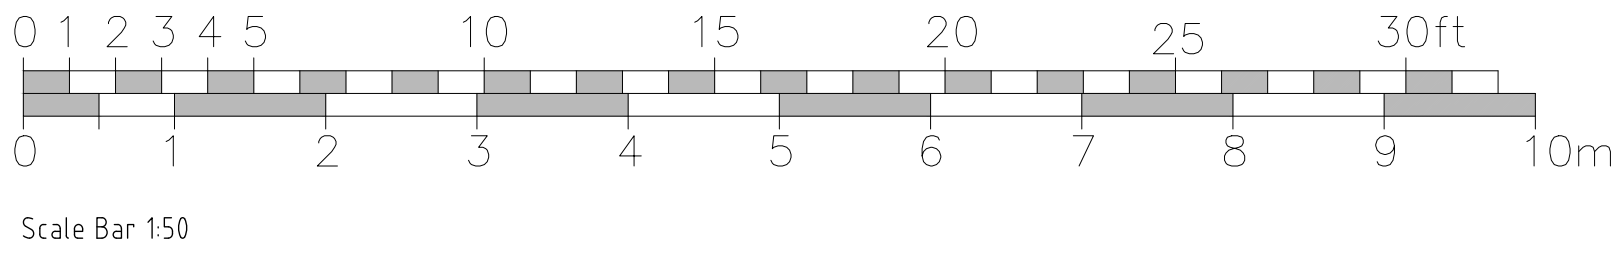

All dimensions are to be checked on site before work commences.
Figured dimensions to be taken in preference to scaled dimensions.
If in doubt please ask.
© Copyright reserved.

Rev	Description	Date	Initials
FOR PLANNING SUBMISSION			
HOLTHAM+NEWMAN ARCHITECTS The Design Studio, Lookey Farm, Sindlesham Road, Arborfield, Reading, Berkshire RG2 9JH T: 07971 316499 E: hello@hnarchitects.co.uk			
Project: 89, Staverton Road Reading Berkshire RG2 7JZ			
Client Carole Carpenter			
Drawing Title: Ground and First Floor General Arrangement Plans Inc. Roof Scape Plan As Existing			
Scale: 1:50 @ A1		Dwg. No.: 2312-P100	
Drawn by: DH		Rev.: -	
Date: April 2023			