

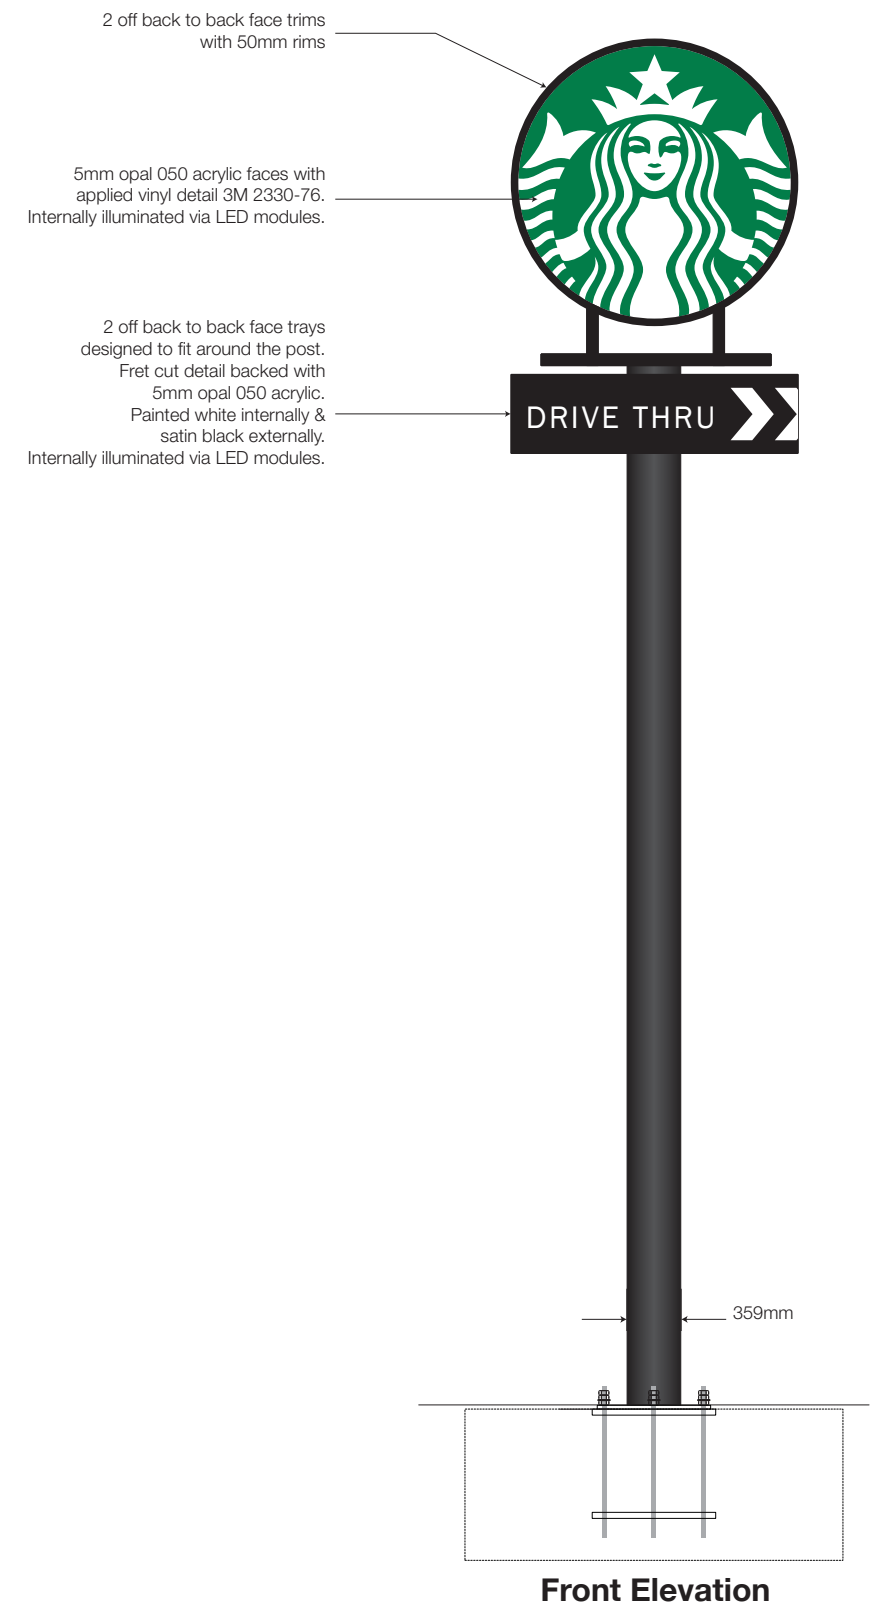
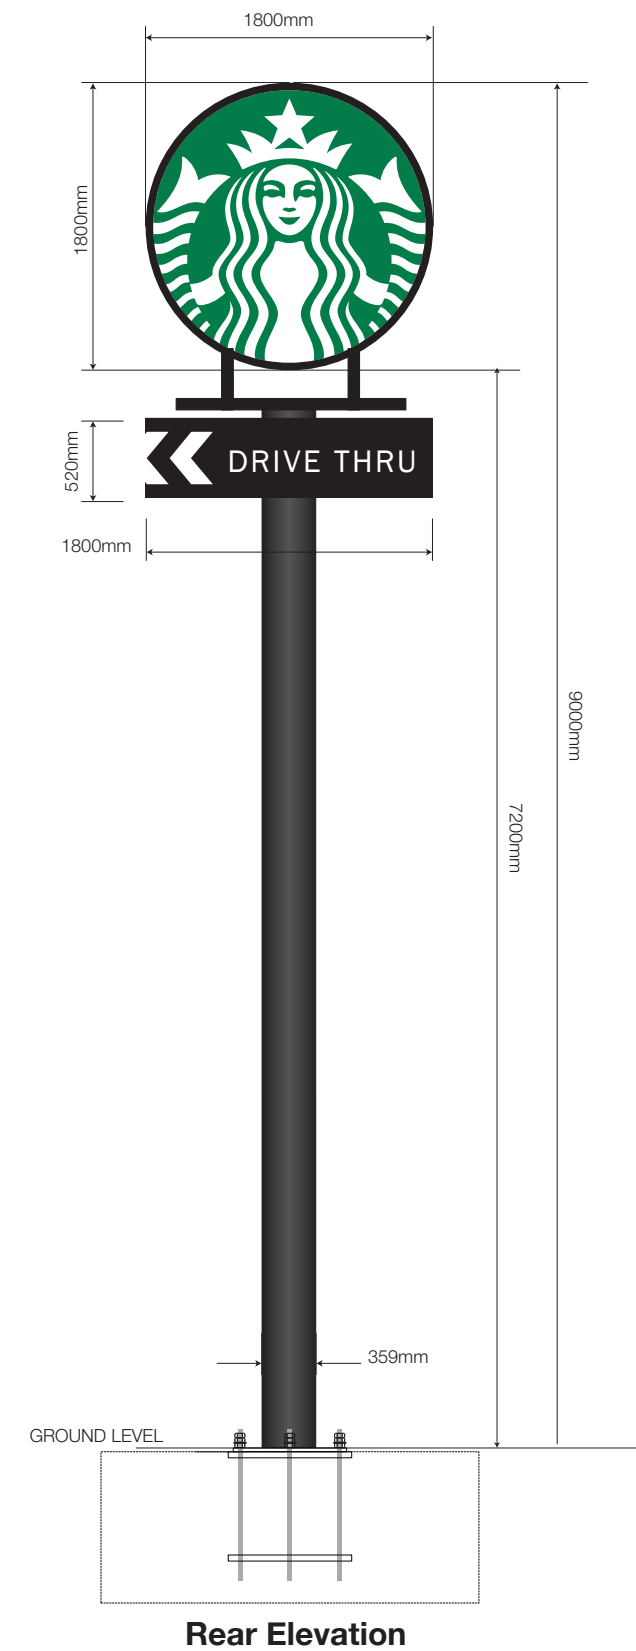
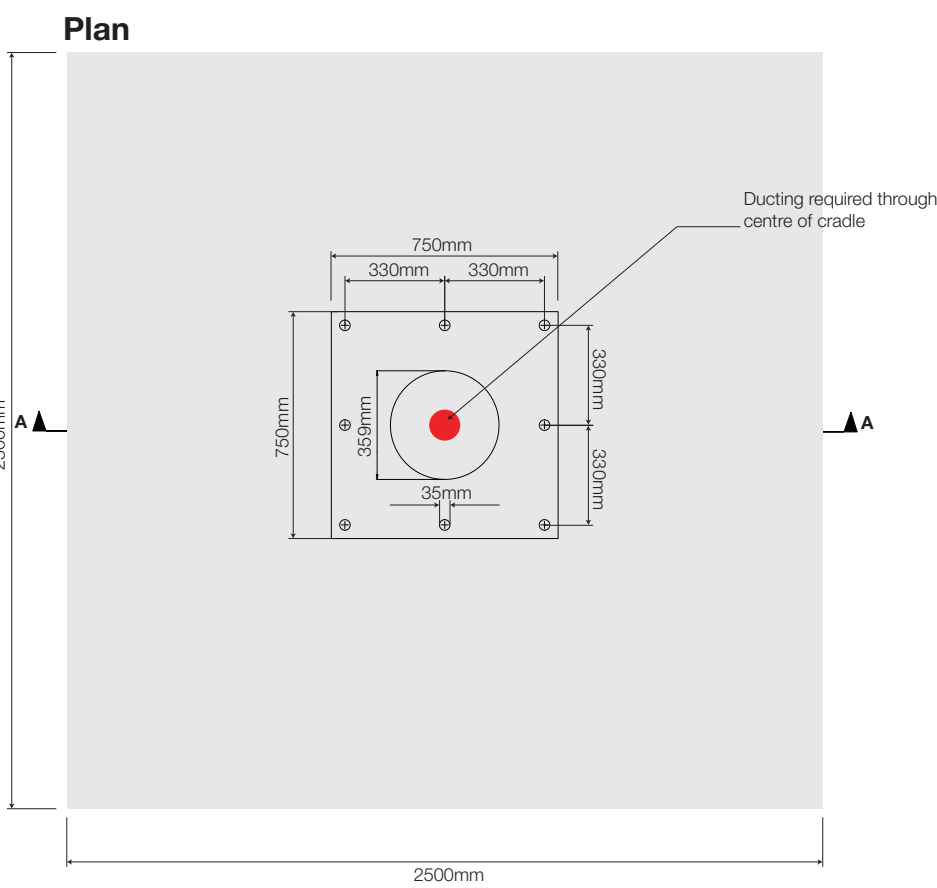







1 9M Internally Illuminated Totem Pole Sign - 1:50

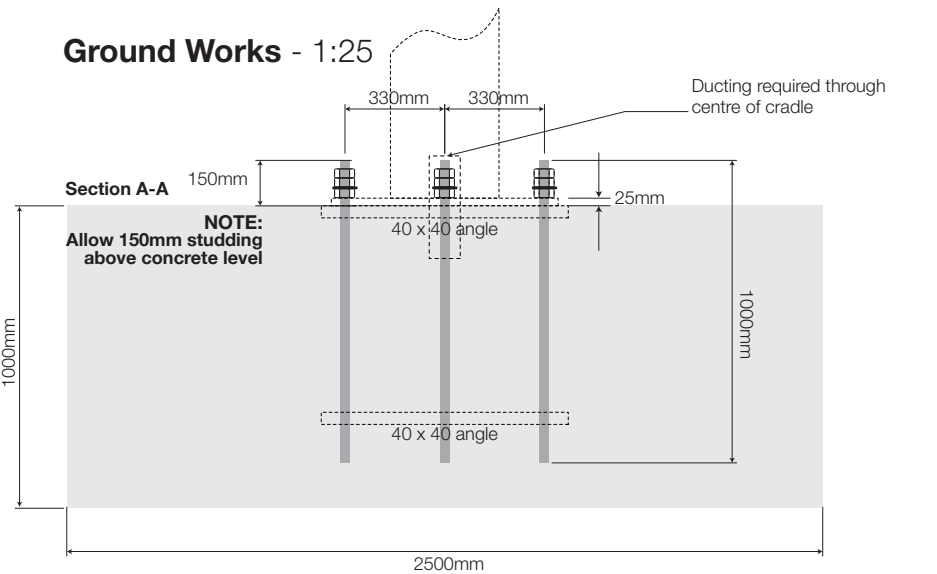

2 3 Drive Thru Directional Sign - 1:10
1 Off, Double sided directional sign.

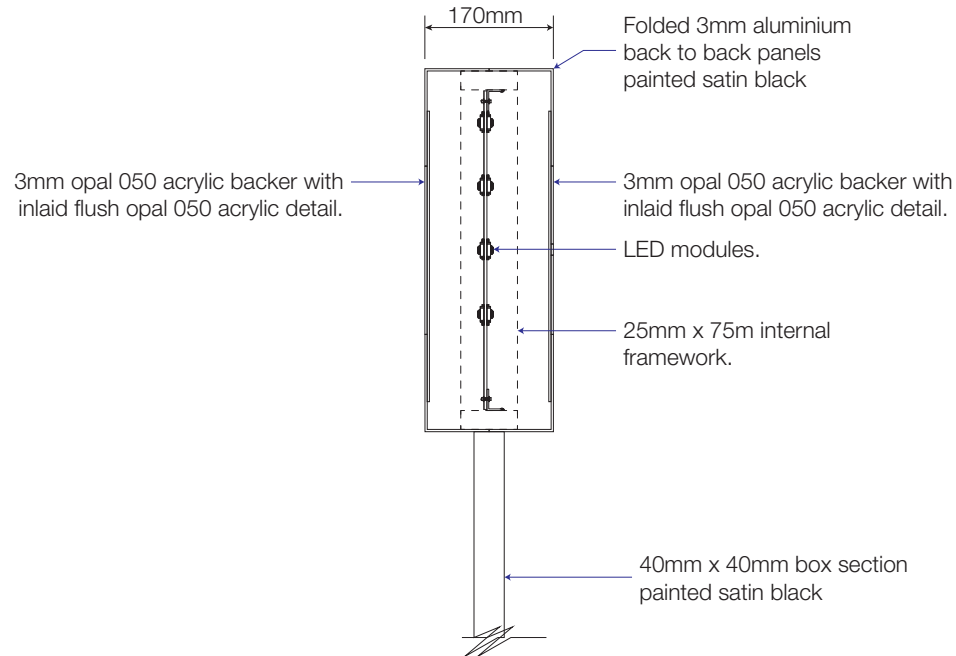




Base Details

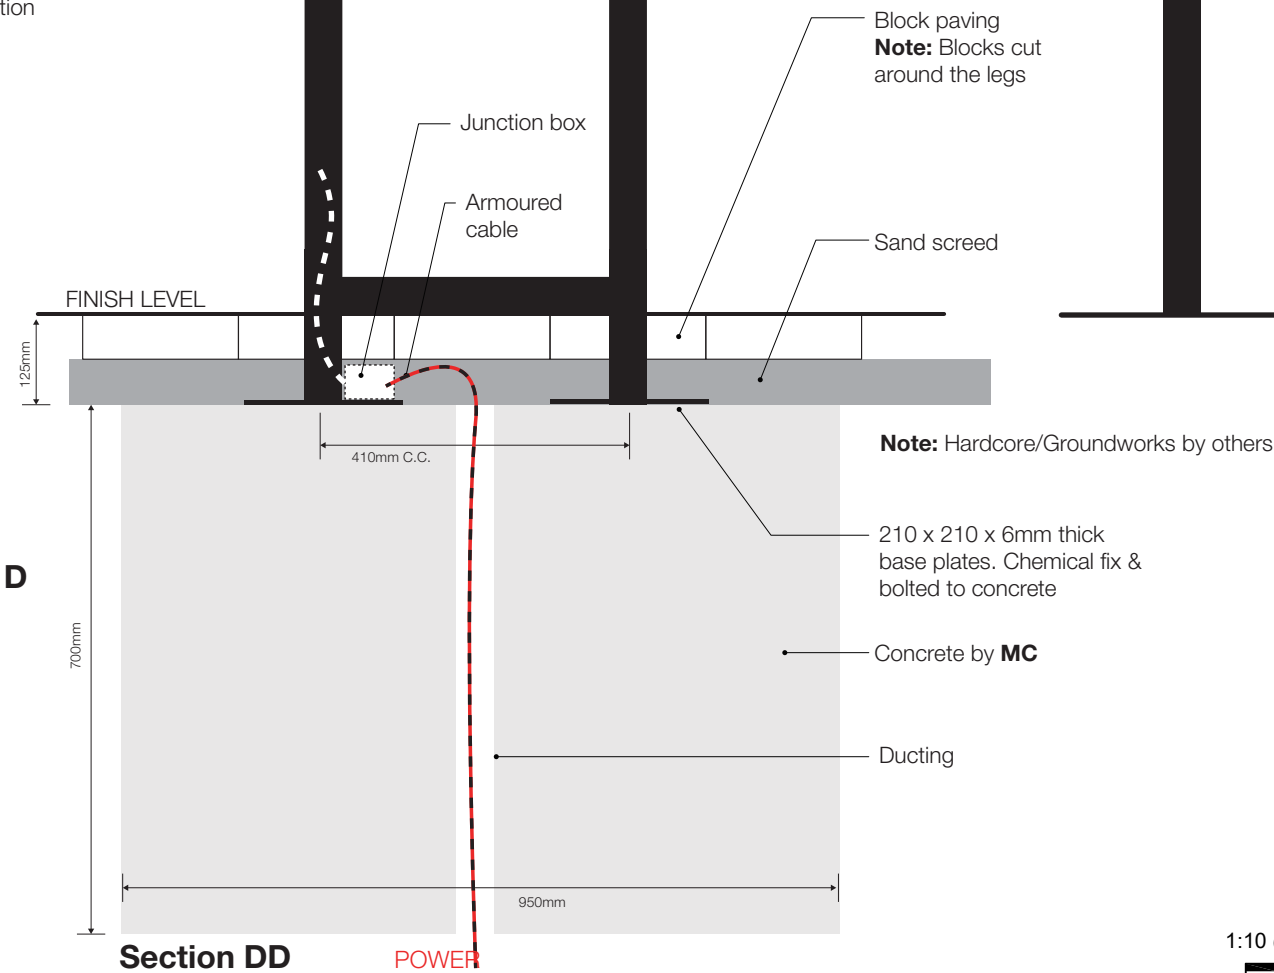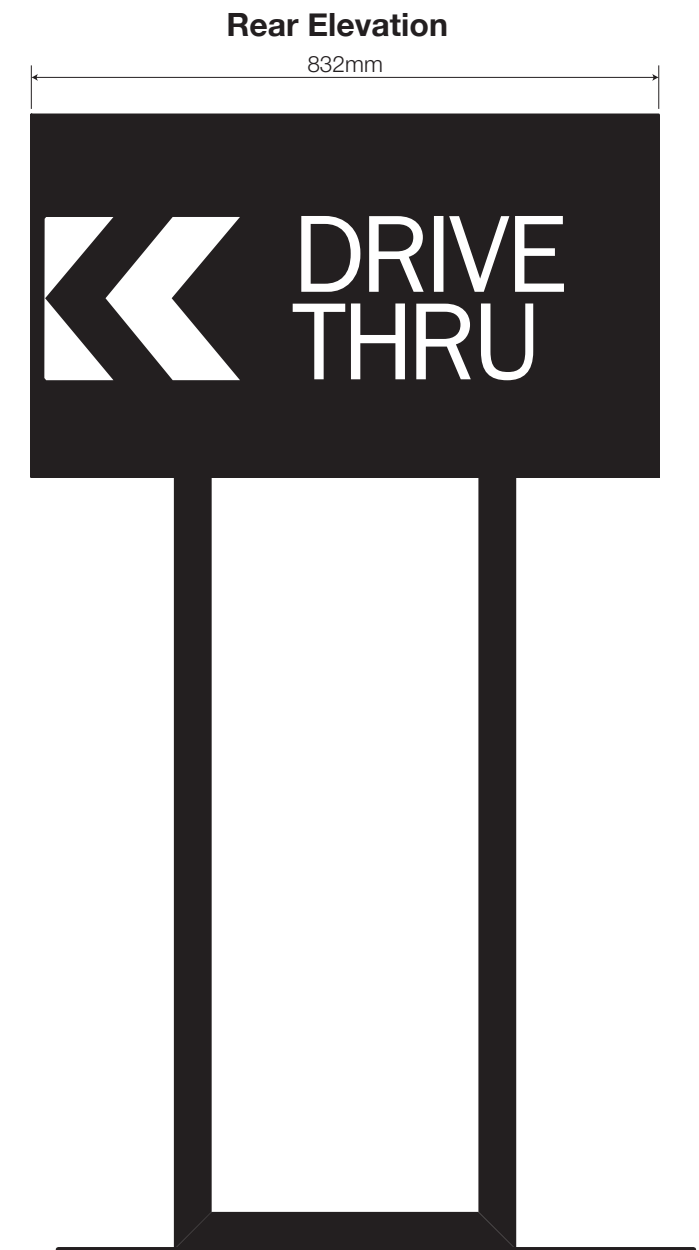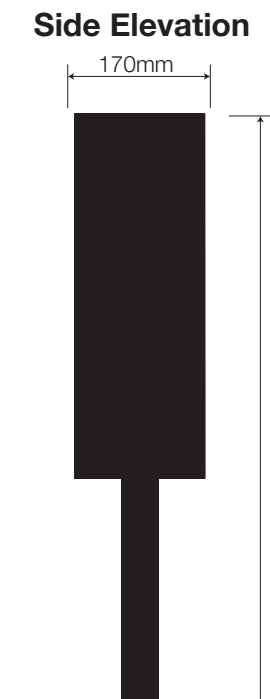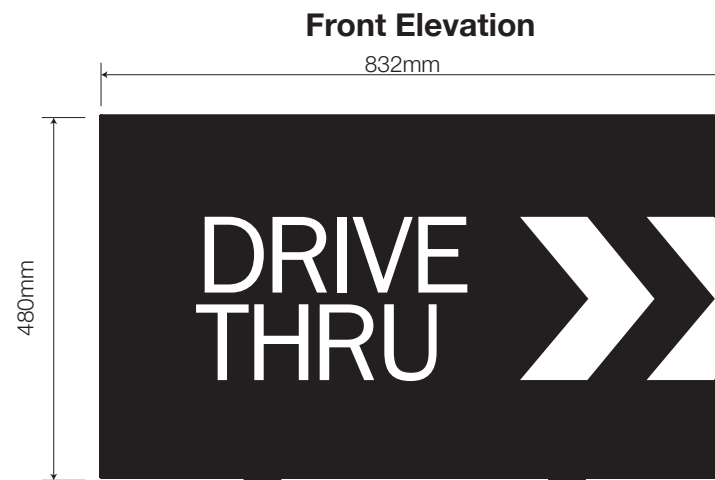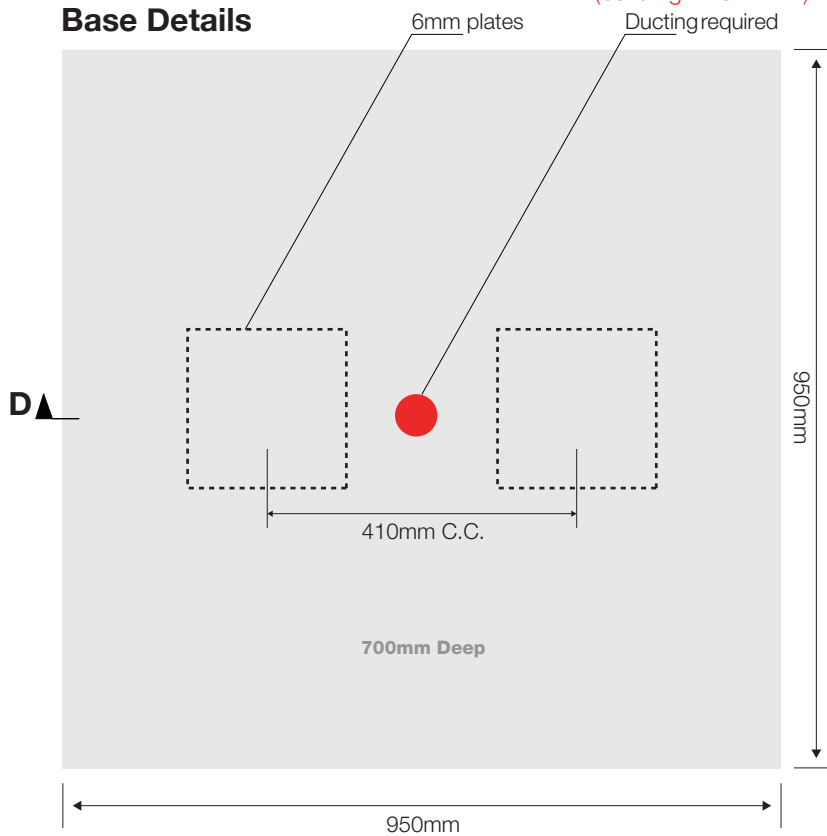



All Final Surface finishing to be completed by Main contractor/Ground worker. Including any cutting in around signs at juncture points and adaptation of position if requested by Starbucks/Franchisee during inspection

1:10 @ A3

 

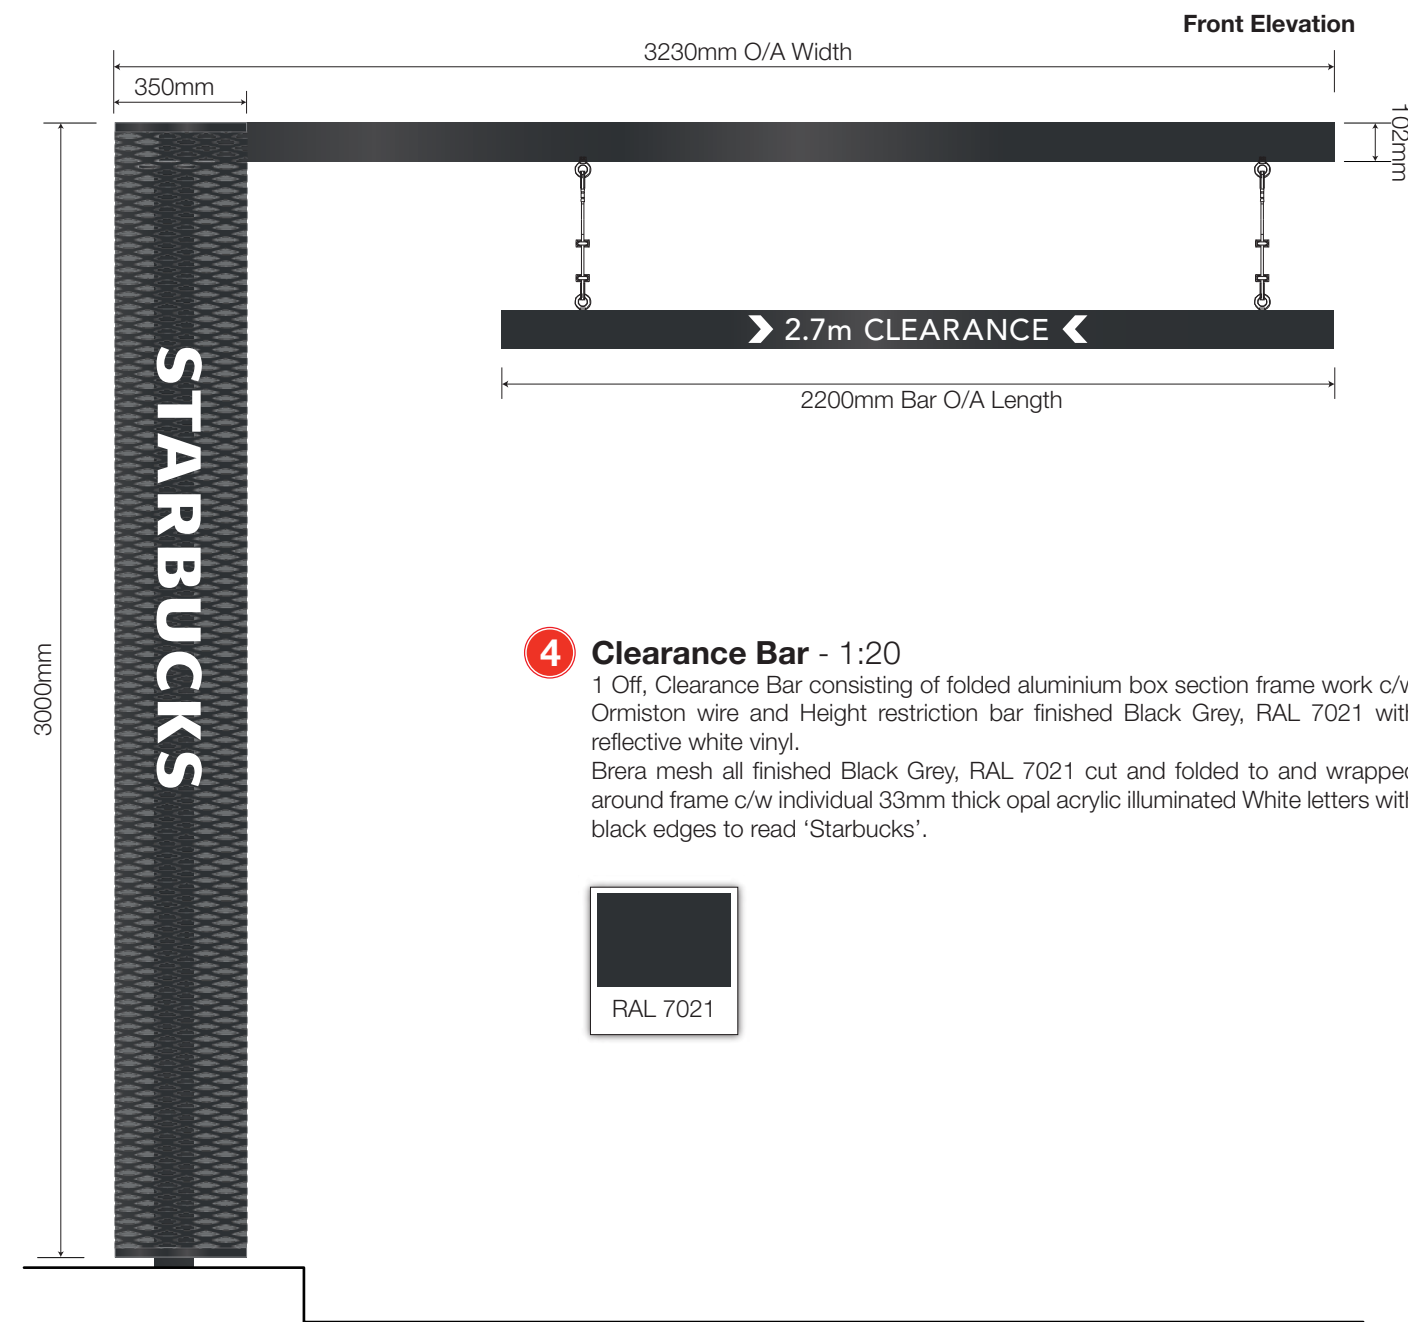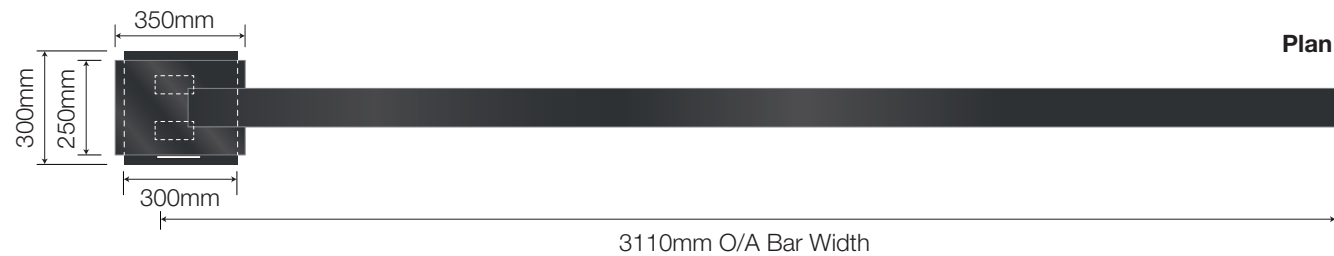

- 4 Clearance Bar - 1:20**
1 Off, Clearance Bar consisting of folded aluminium box section frame work c/w Ormiston wire and Height restriction bar finished Black Grey, RAL 7021 with reflective white vinyl.
Brera mesh all finished Black Grey, RAL 7021 cut and folded to and wrapped around frame c/w individual 33mm thick opal acrylic illuminated White letters with black edges to read 'Starbucks'.

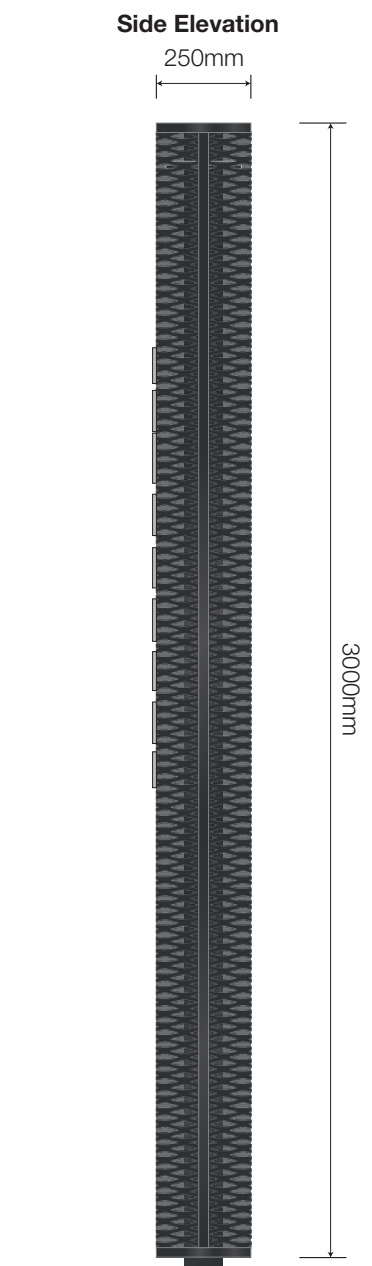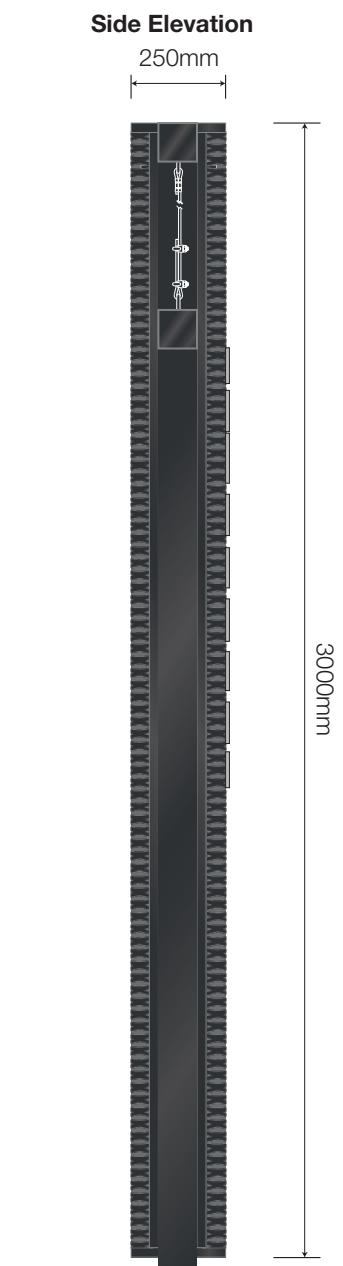

Note: Orientation to be confirmed on-site

NIS SIGNS
NIS Signs (Leicester) Ltd
51 Marlow Rd, Leicester, LE3 2BQ

☎ 0116 270 6228
✉ info@signs-nis.co.uk
🌐 www.signs-nis.co.uk

Client: Starbucks
Address: Rose Kiln Lane
Reading
RG2 0SN

Drawing no: 22-709

Job location: U:\Jobs\Starbucks\Reading\Drawings\Drawing files

Drawn by: DB


Rev: 2

Date: 07/11/22


Revision notes: 0) Initial issue
1) 9M Totem added/ Revised plan - DB 29/11/22
2) Banner Frame Added - SR 12/01/23

All site dimensions to be verified prior to manufacture.
Do not scale from this drawing Copyright 2020.
This document is the property of NIS Signs
and must not be used, reproduced or disclosed
to any persons without the written consent of NIS Signs.

1 Off, Welded aluminium finished RAL 7021, Black Grey, 10% sheen internally illuminated by LEDs.

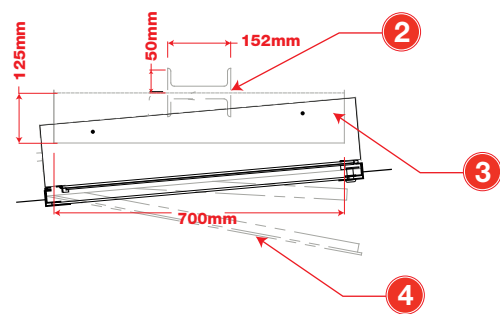

- 1 19mm Steel Base Plate with 18degree holes
Pattern rotated for 15degree through 3degree position
- 2 Two, C6x10.5 Steel Posts
- 3 Two, 127mm x 76mm x 6.35mm Steel support angles
(Bolted to welded 6.35mm Steel Crossbars)
- 4 One, extruded aluminium menu board. One split panel
lightbox. Two 635mm x 466.72mm Graphics.
All graphic assemblies shifted 6.35mm to right
standard LED tube lighting, side locks.
Clear acrylic face panel.
- 5 Welded aluminium base cover

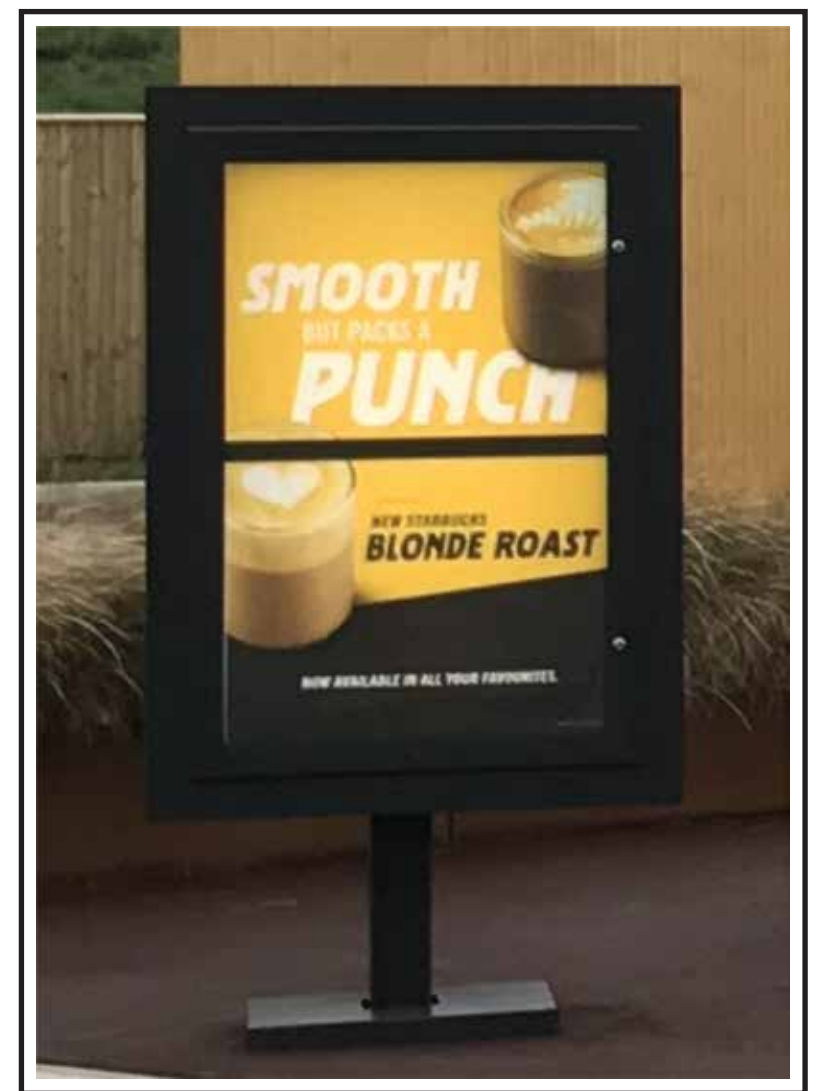

Example Pre Menu Board

6


Starbucks EG Order Canopy - 1:20

1 Off, 3300mm High metal canopy with integrated LED lighting to roof, front and side mesh elements.


Consisting of folded aluminium frame work c/w Brera mesh all finished Black Grey, RAL 7021 cut and folded to house/ access the digital order screen (issued by others) and finished to match Black Grey, RAL 7021 c/w individual 30mm thick illuminated White faced acylic letters to read 'ORDER HERE' installed to leading edge.



Front Elevation

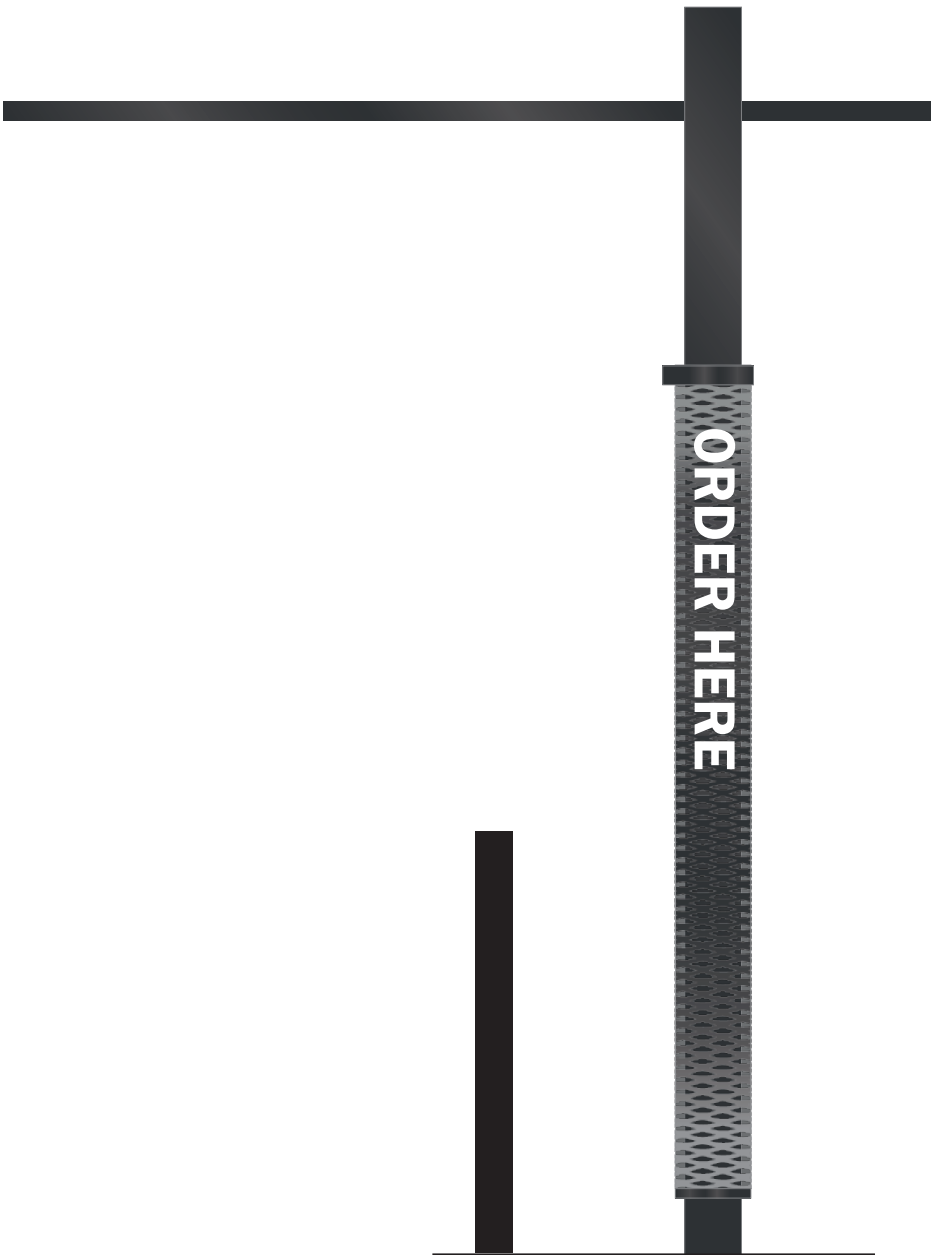

Side Elevation

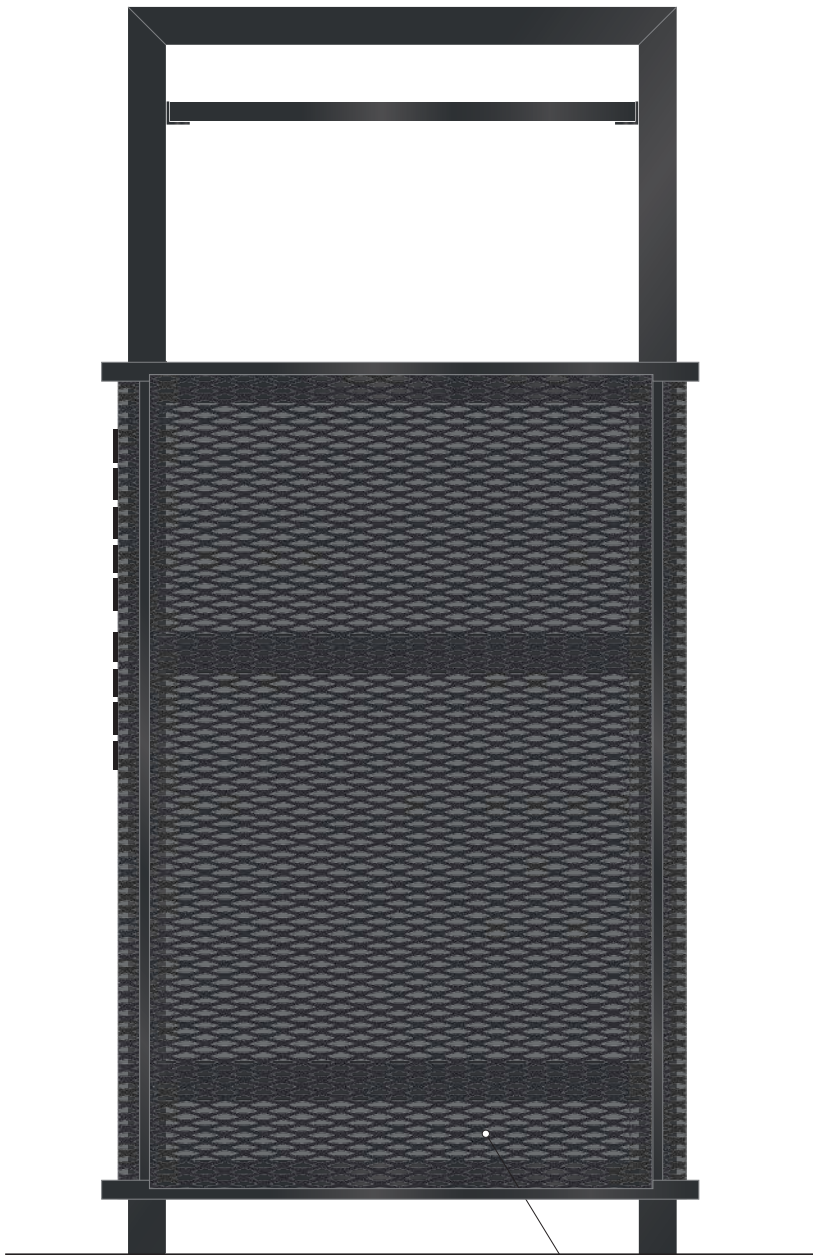

Rear Elevation

removeable
rear mesh panel

NIS SIGNS

NIS Signs (Leicester) Ltd
51 Marlow Rd, Leicester, LE3 2BQ

☎ 0116 270 6228
@ info@signs-nis.co.uk
🌐 www.signs-nis.co.uk

Client: Starbucks

Address: Rose Kiln Lane
Reading
RG2 0SN

Drawing no: 22-709

Job location: U:\Jobs\Starbucks\Reading\Drawings\Drawing files

Drawn by: DB



Rev: 2

Date: 07/11/22


Revision notes: 0) Initial issue
1) 9M Totem added/ Revised plan - DB 29/11/22
2) Banner Frame Added - SR 12/01/23

All site dimensions to be verified prior to manufacture.
Do not scale from this drawing Copyright 2020.
This document is the property of NIS Signs
and must not be used, reproduced or disclosed
to any persons without the written consent of NIS Signs.


7 5 Panel Menu Boards - 1:20

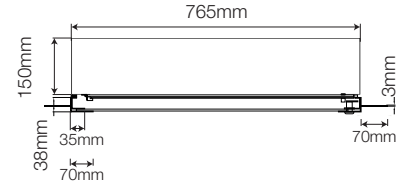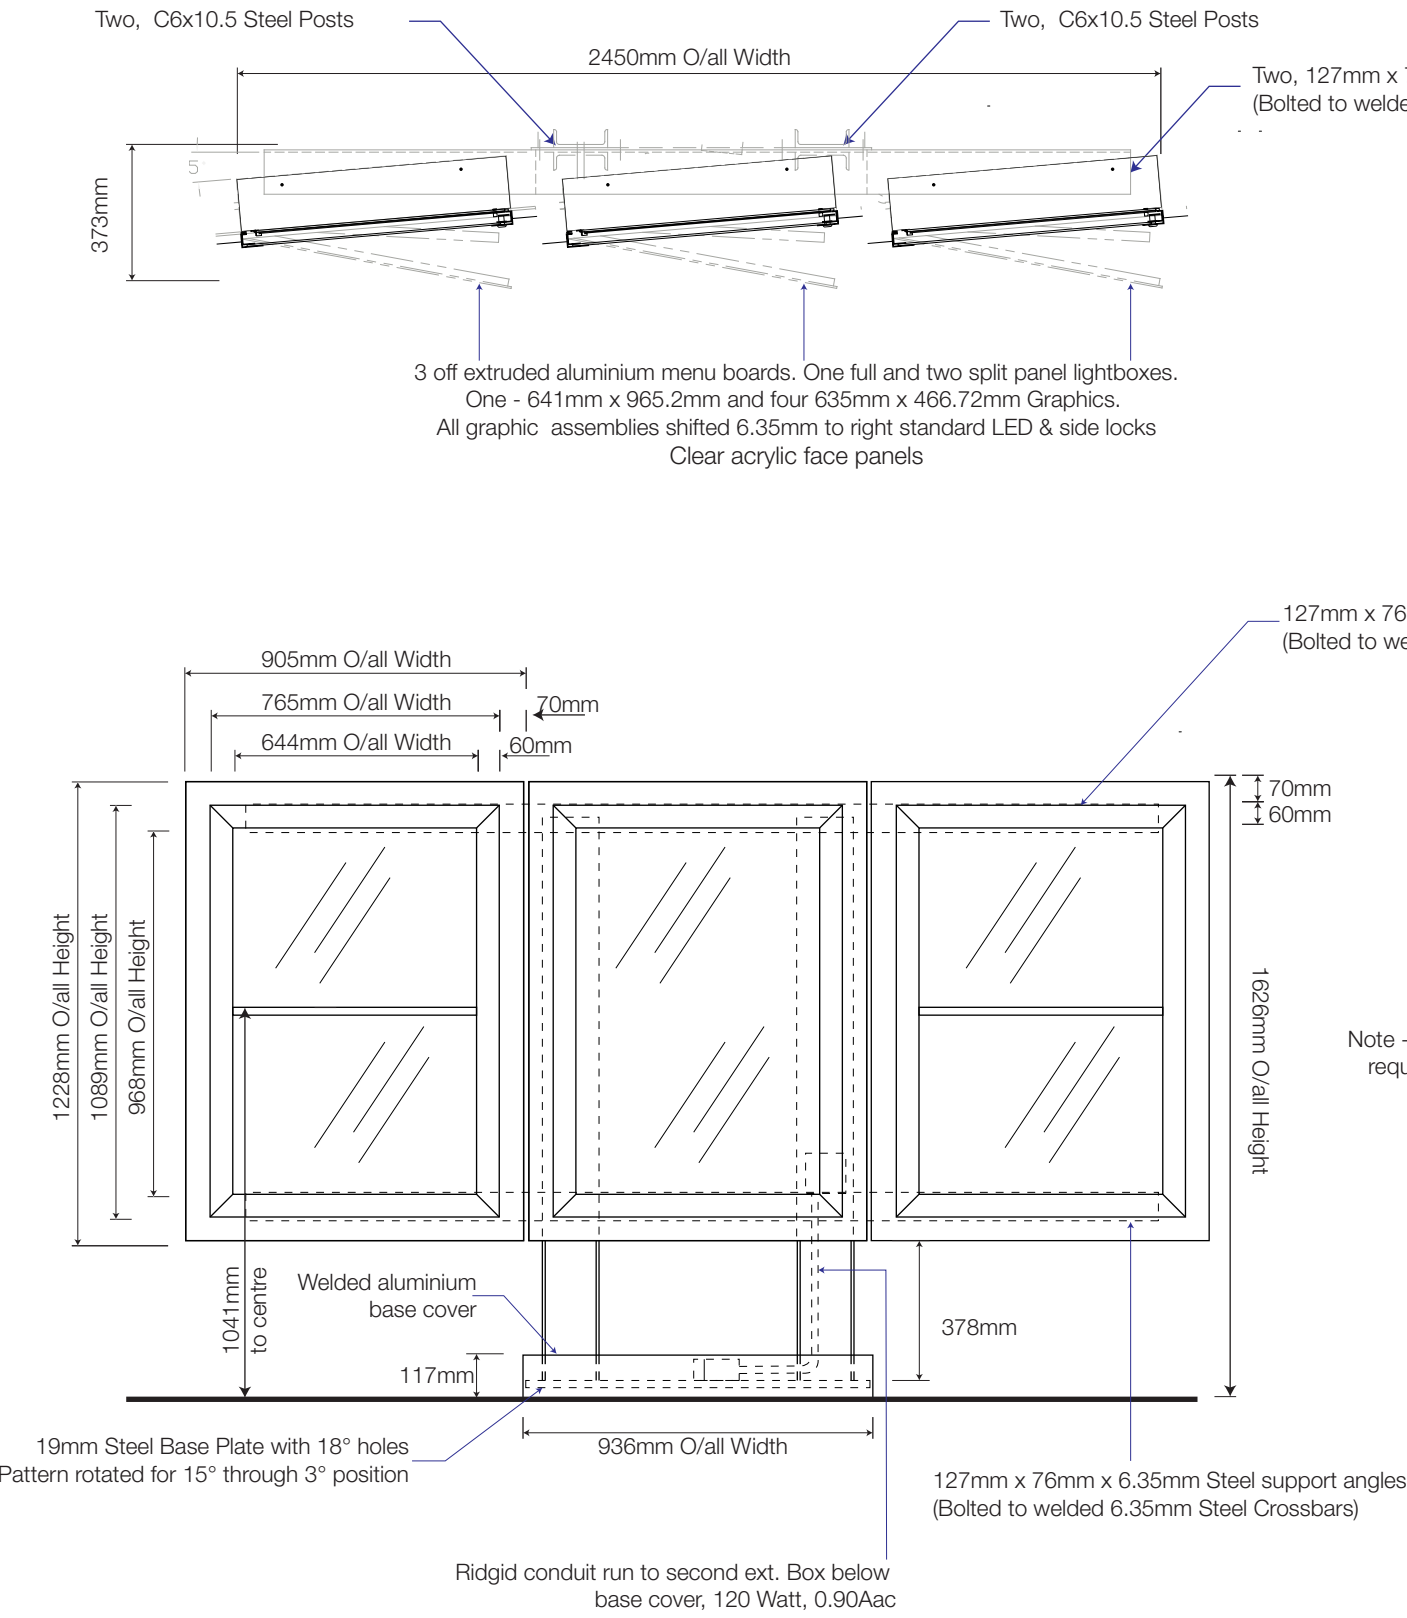


3 door Menu Pad details Plan View

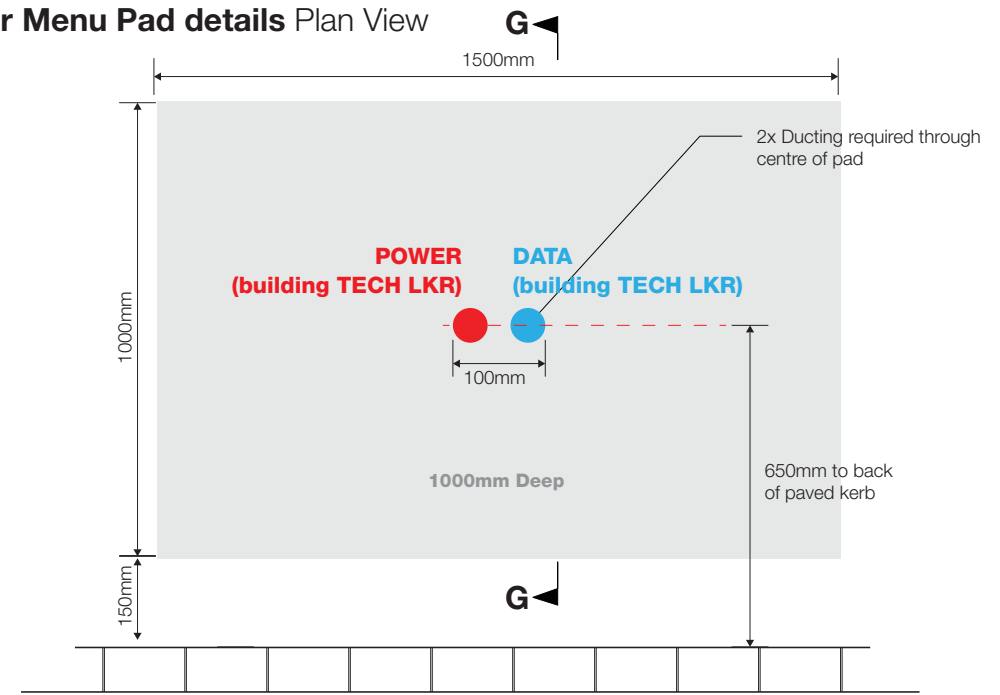

Typical Section

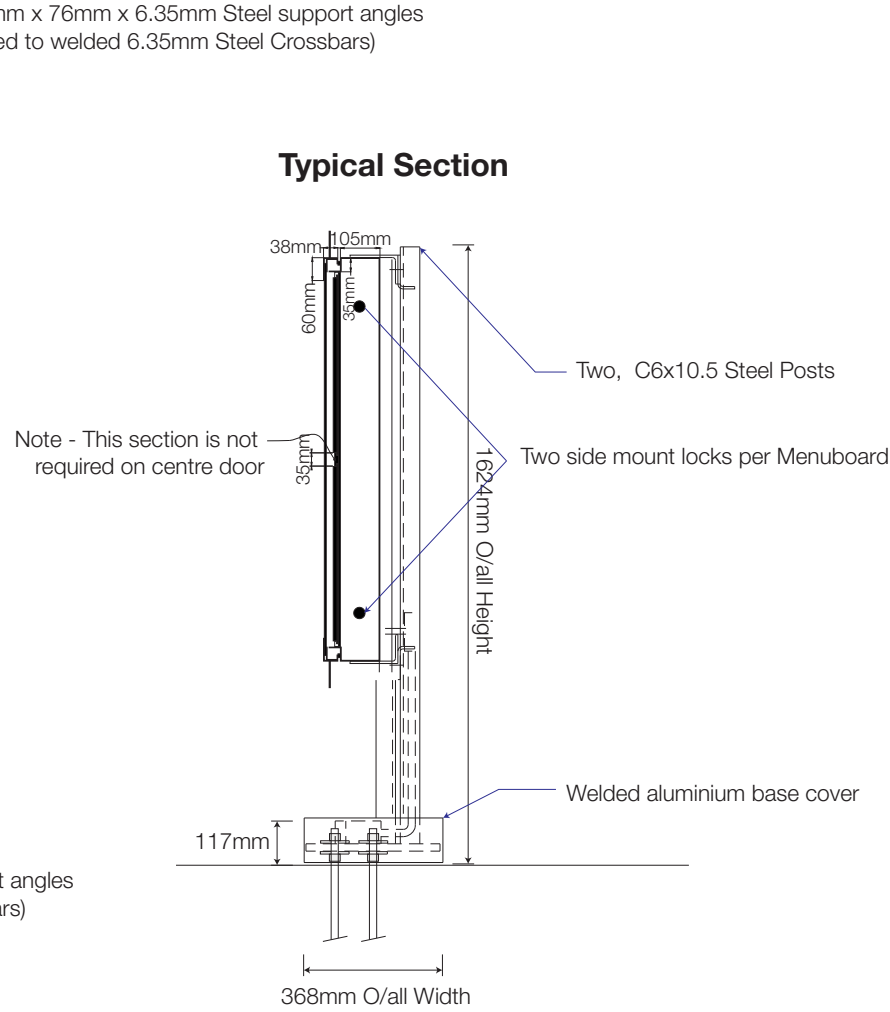

Section GG

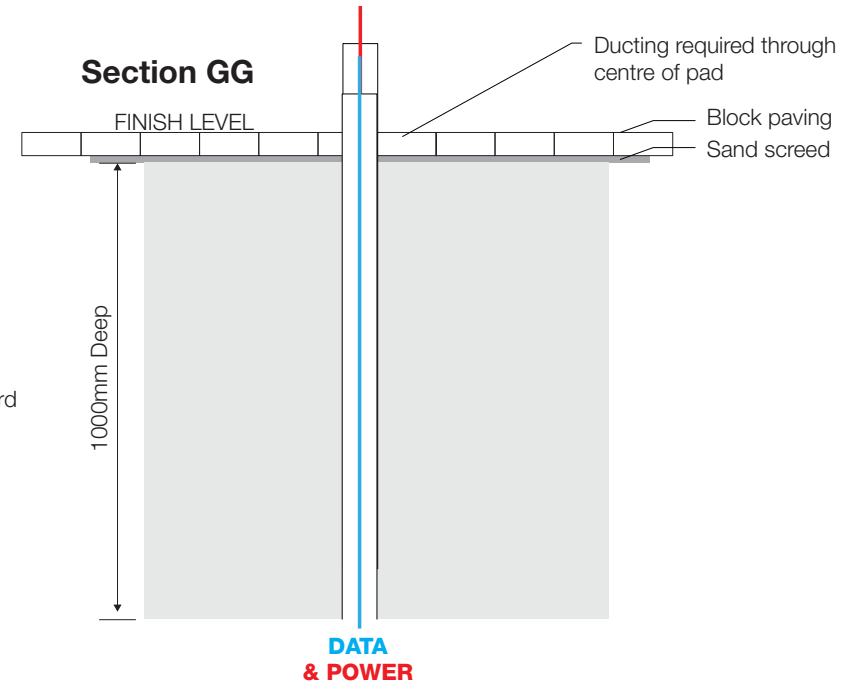

All Final Surface finishing to be completed by Main contractor / Ground worker. Including any cutting in around signs at juncture points and adaptation of position if requested by Starbucks/Franchisee during inspection

NIS SIGNS

NIS Signs (Leicester) Ltd
51 Marlow Rd, Leicester, LE3 2BQ

0116 270 6228
info@signs-nis.co.uk
www.signs-nis.co.uk

Client: Starbucks
Address: Rose Kiln Lane
Reading
RG2 0SN

Drawing no: 22-709
Job location: U:\Jobs\Starbucks\Reading\Drawings\Drawing files
Drawn by: DB
Rev: 2
Date: 07/11/22

Revision notes: 0) Initial issue
1) 9M Totem added/ Revised plan - DB 29/11/22
2) Banner Frame Added - SR 12/01/23

All site dimensions to be verified prior to manufacture.
Do not scale from this drawing Copyright 2020.
This document is the property of NIS Signs and must not be used, reproduced or disclosed to any persons without the written consent of NIS Signs.

9




All Final Surface finishing to be completed by Main contractor / Ground worker. Including any cutting in around signs at juncture points and adaptation of position if requested by Starbucks/Franchisee during inspection

10 11 2 Off 1500mm External Single Sided Roundel - 1:10



Typical Section - 1:5

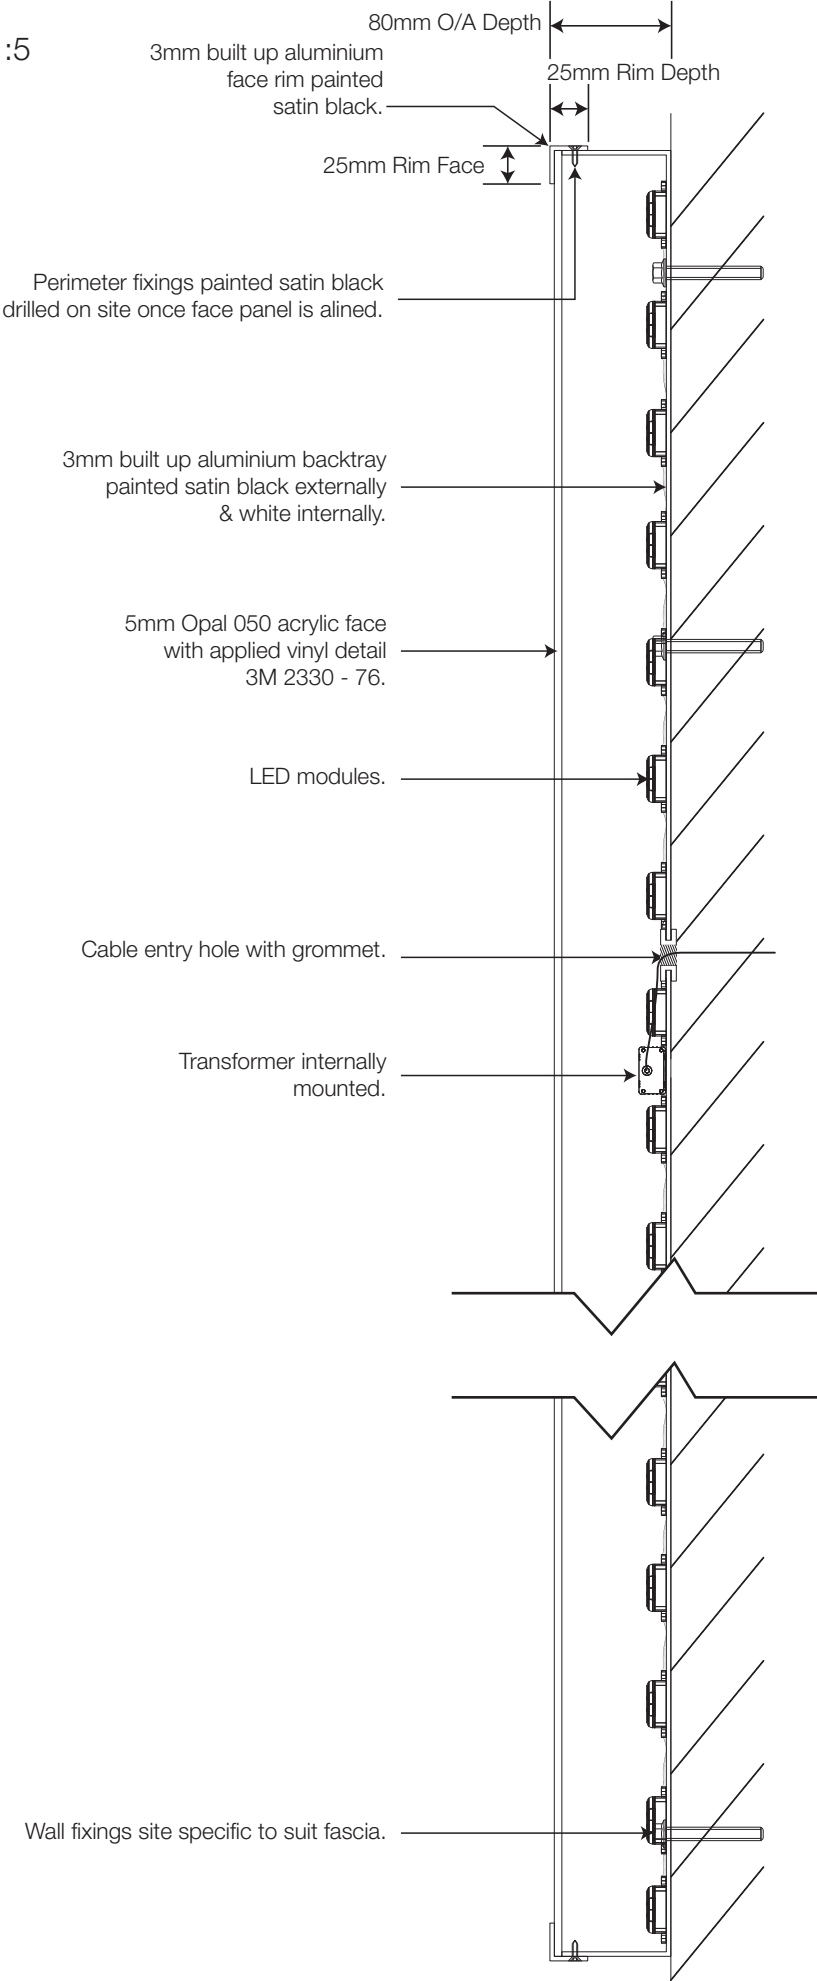

NIS SIGNS

NIS Signs (Leicester) Ltd
51 Marlow Rd, Leicester, LE3 2BQ

0116 270 6228
info@signs-nis.co.uk
www.signs-nis.co.uk

Client: Starbucks

Address: Rose Kiln Lane
Reading
RG2 0SN

Drawing no: 22-709

Job location: U:\Jobs\Starbucks\Reading\Drawings\Drawing files

Drawn by: DB


Rev: 2

Date: 07/11/22


Revision notes: 0) Initial issue
1) 9M Totem added/ Revised plan - DB 29/11/22
2) Banner Frame Added - SR 12/01/23

All site dimensions to be verified prior to manufacture.
Do not scale from this drawing Copyright 2020.
This document is the property of NIS Signs
and must not be used, reproduced or disclosed
to any persons without the written consent of NIS Signs.

12 Evo 1 305mm Wordmark - Wall Mounted - 1:20

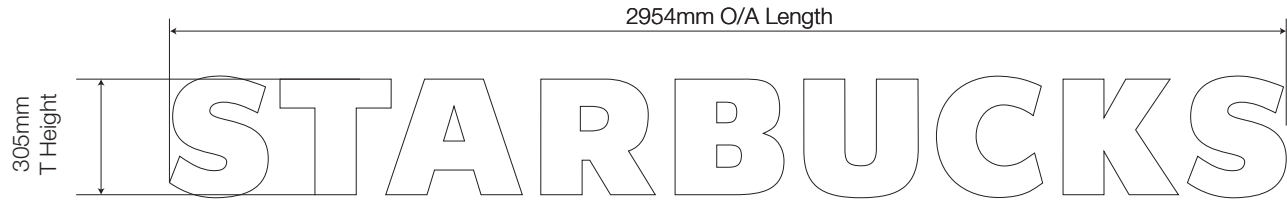

Typical Section - 1:2

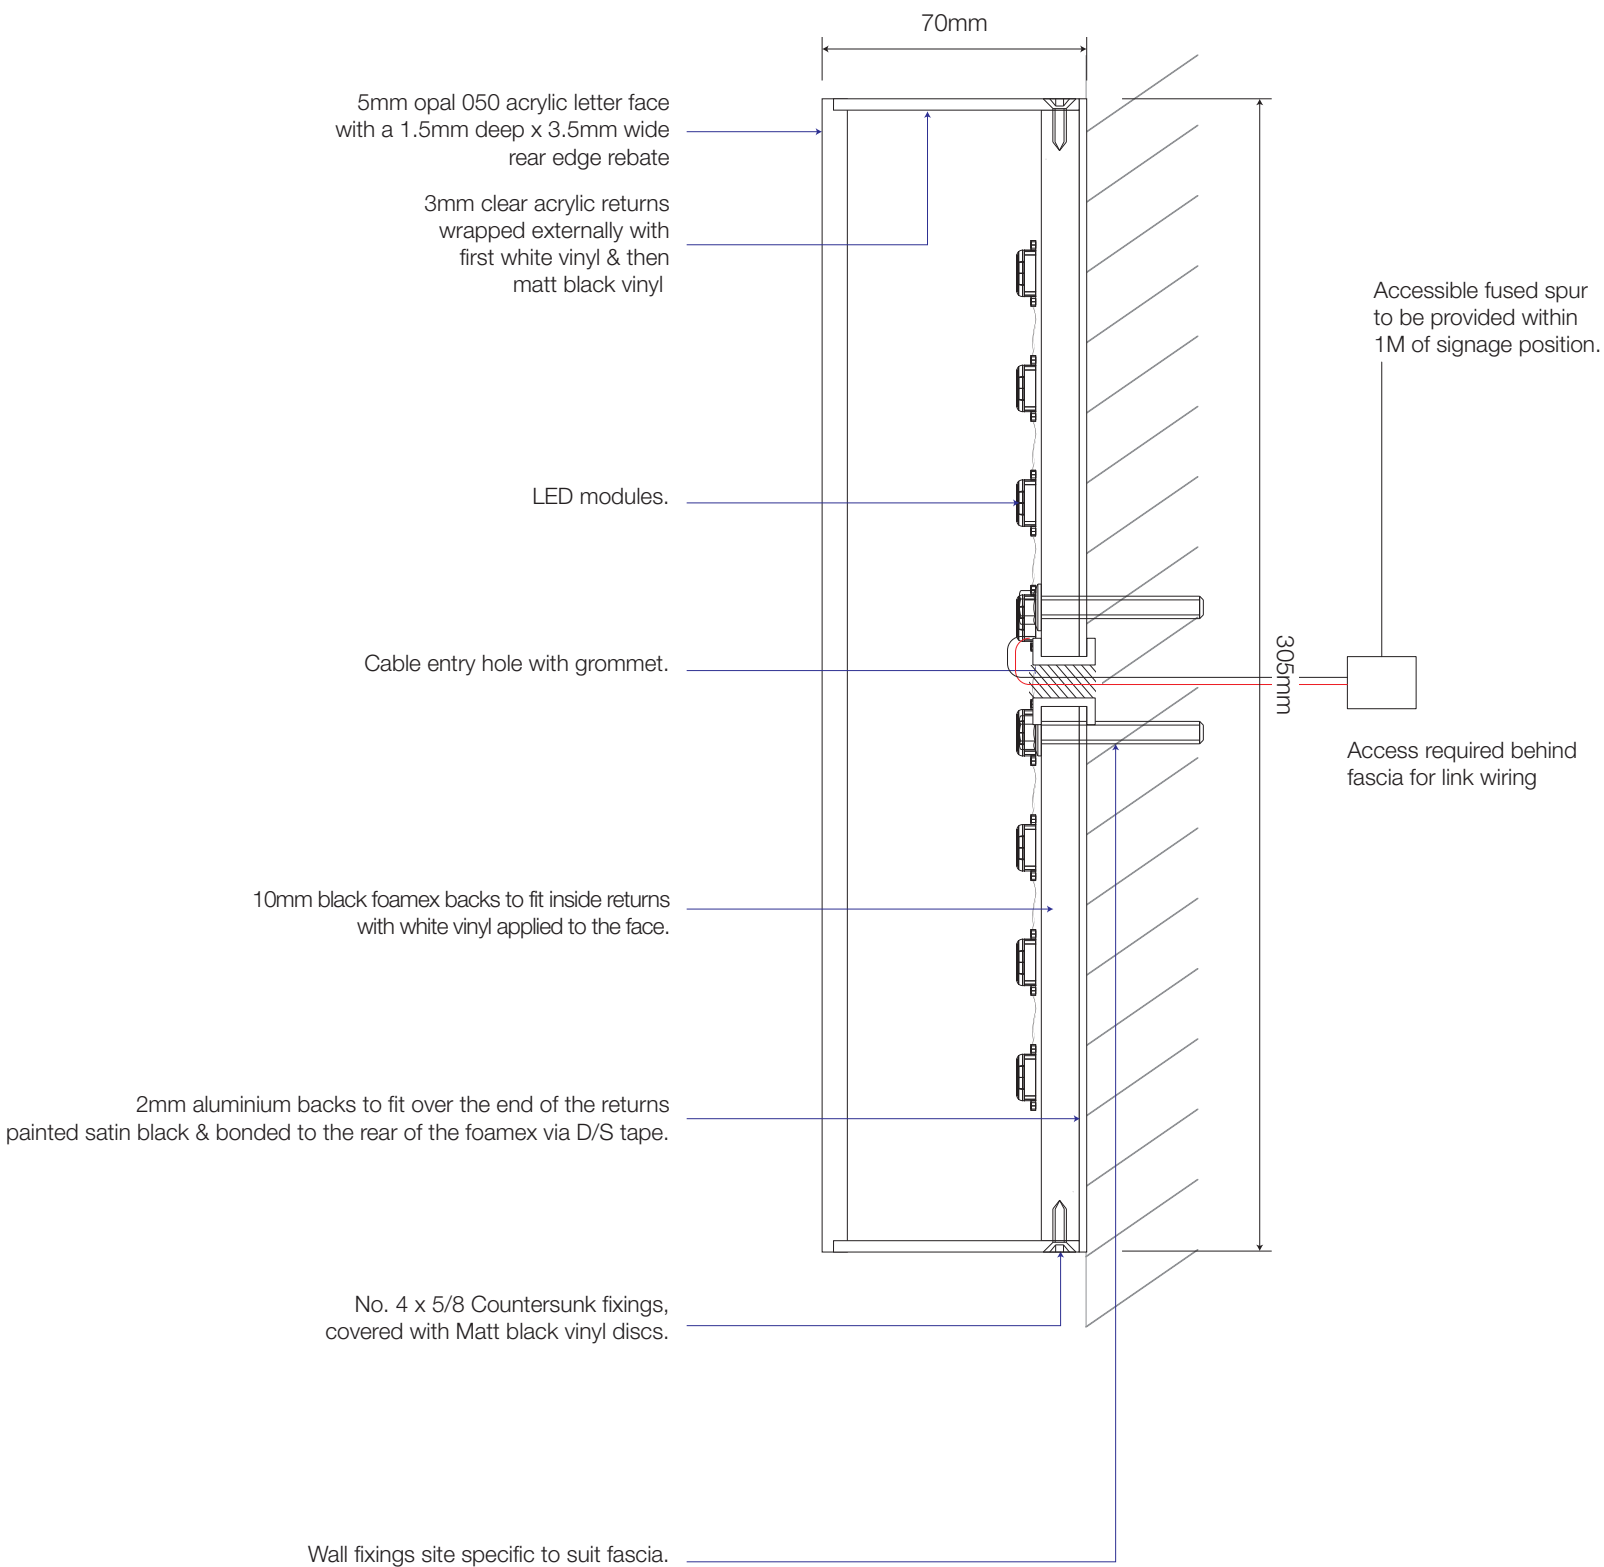

NIS SIGNS

NIS Signs (Leicester) Ltd
51 Marlow Rd, Leicester, LE3 2BQ

0116 270 6228
info@signs-nis.co.uk
www.signs-nis.co.uk

Client: Starbucks

Address: Rose Kiln Lane
Reading
RG2 0SN

Drawing no: 22-709

Job location: U:\Jobs\Starbucks\Reading\Drawings\Drawing files

Drawn by: DB

Rev: 2

Date: 07/11/22


Revision notes: 0) Initial issue
1) 9M Totem added/ Revised plan - DB 29/11/22
2) Banner Frame Added - SR 12/01/23

All site dimensions to be verified prior to manufacture.
Do not scale from this drawing Copyright 2020.
This document is the property of NIS Signs
and must not be used, reproduced or disclosed
to any persons without the written consent of NIS Signs.


13 750mm External Single Sided Roundel - 1:5




Typical Section - 1:5

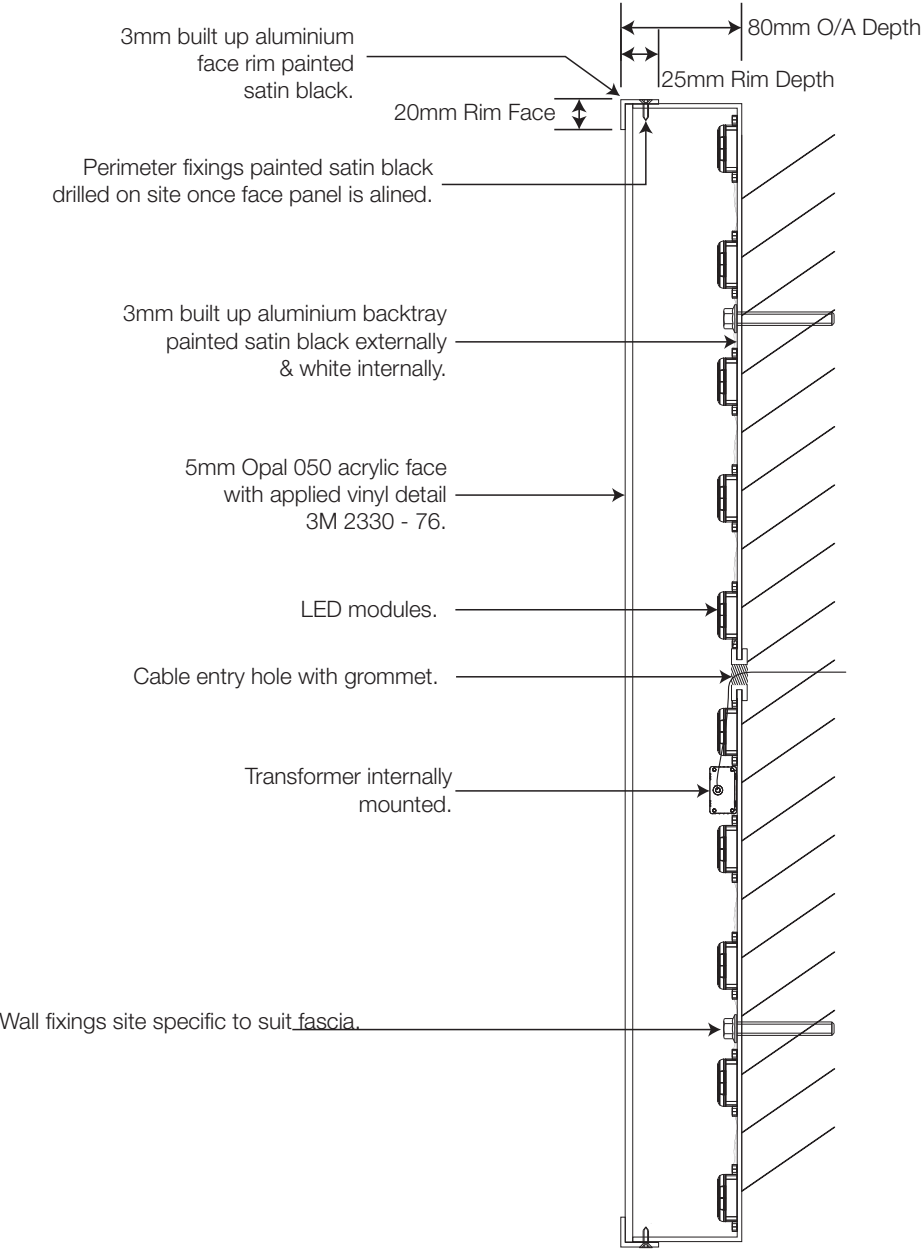

15 Starbucks D/s Banner Frame - 1:30
1 Off, 4000mm Wide banner frame finished Tar Black, RAL 9021.

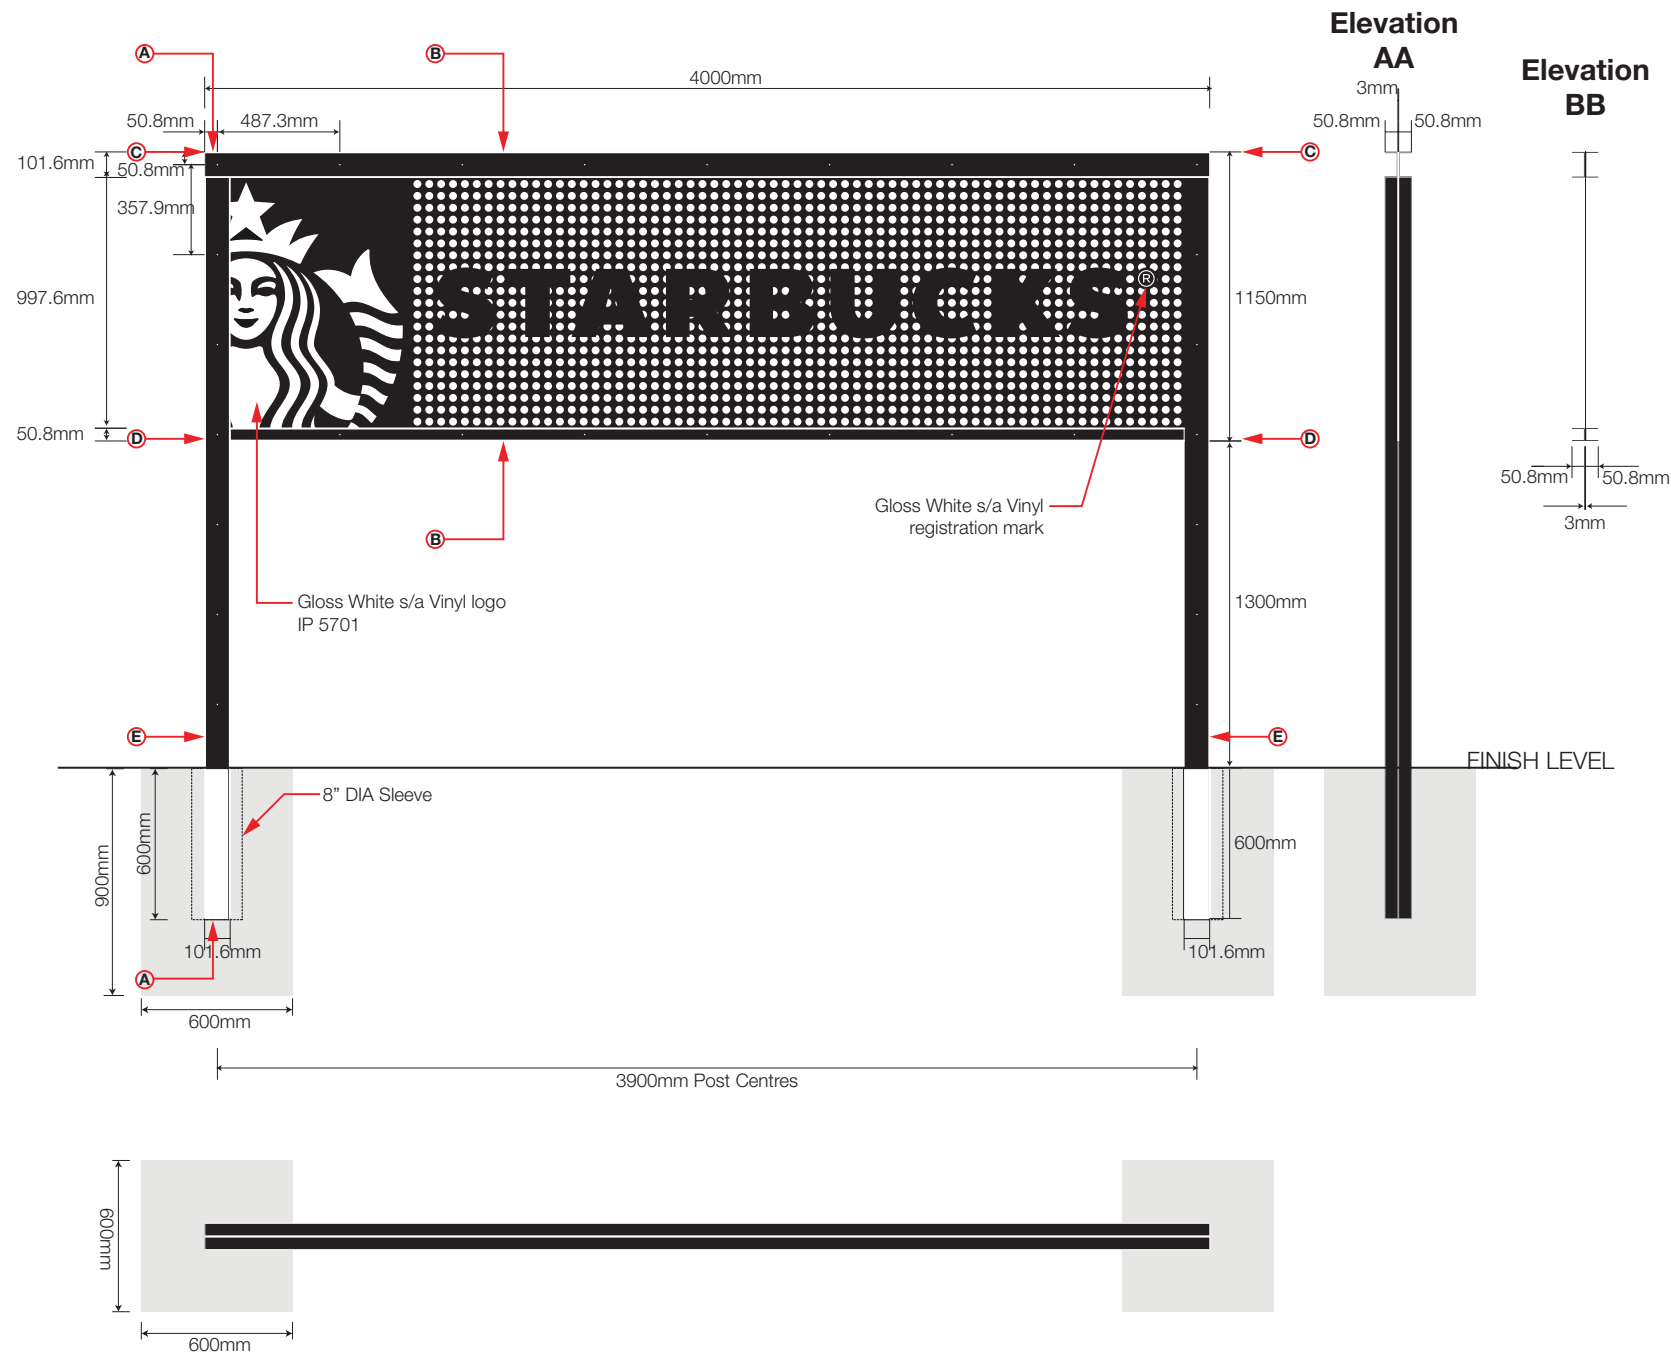

Section Rail Detail - 1:2

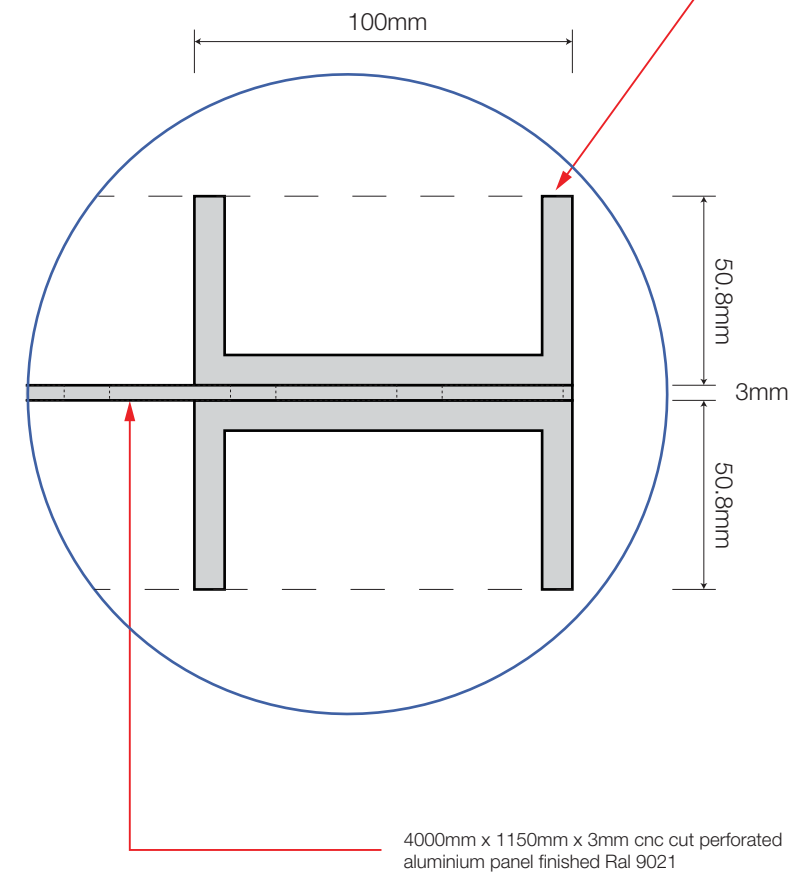

NIS SIGNS

NIS Signs (Leicester) Ltd
51 Marlow Rd, Leicester, LE3 2BQ

☎ 0116 270 6228
✉ info@signs-nis.co.uk
🌐 www.signs-nis.co.uk

Client: Starbucks

Address: Rose Kiln Lane
Reading
RG2 0SN

Drawing no: 22-709

Job location: U:\Jobs\Starbucks\Reading\Drawings\Drawing files

Drawn by: DB

Rev: 2

Date: 07/11/22

Revision notes: 0) Initial issue
1) 9M Totem added/ Revised plan - DB 29/11/22
2) Banner Frame Added - SR 12/01/23

All site dimensions to be verified prior to manufacture.
Do not scale from this drawing Copyright 2020.
This document is the property of NIS Signs
and must not be used, reproduced or disclosed
to any persons without the written consent of NIS Signs.