


NOTES

The designs and details on this drawing are copyright and must not be reproduced without the written permission of the designer.

Contractors are to check all sizes and dimensions before setting out any site or shopwork. Any errors or discrepancies to be reported to the designer.


Do not scale off this drawing.

REVISIONS	DATE
-----------	------

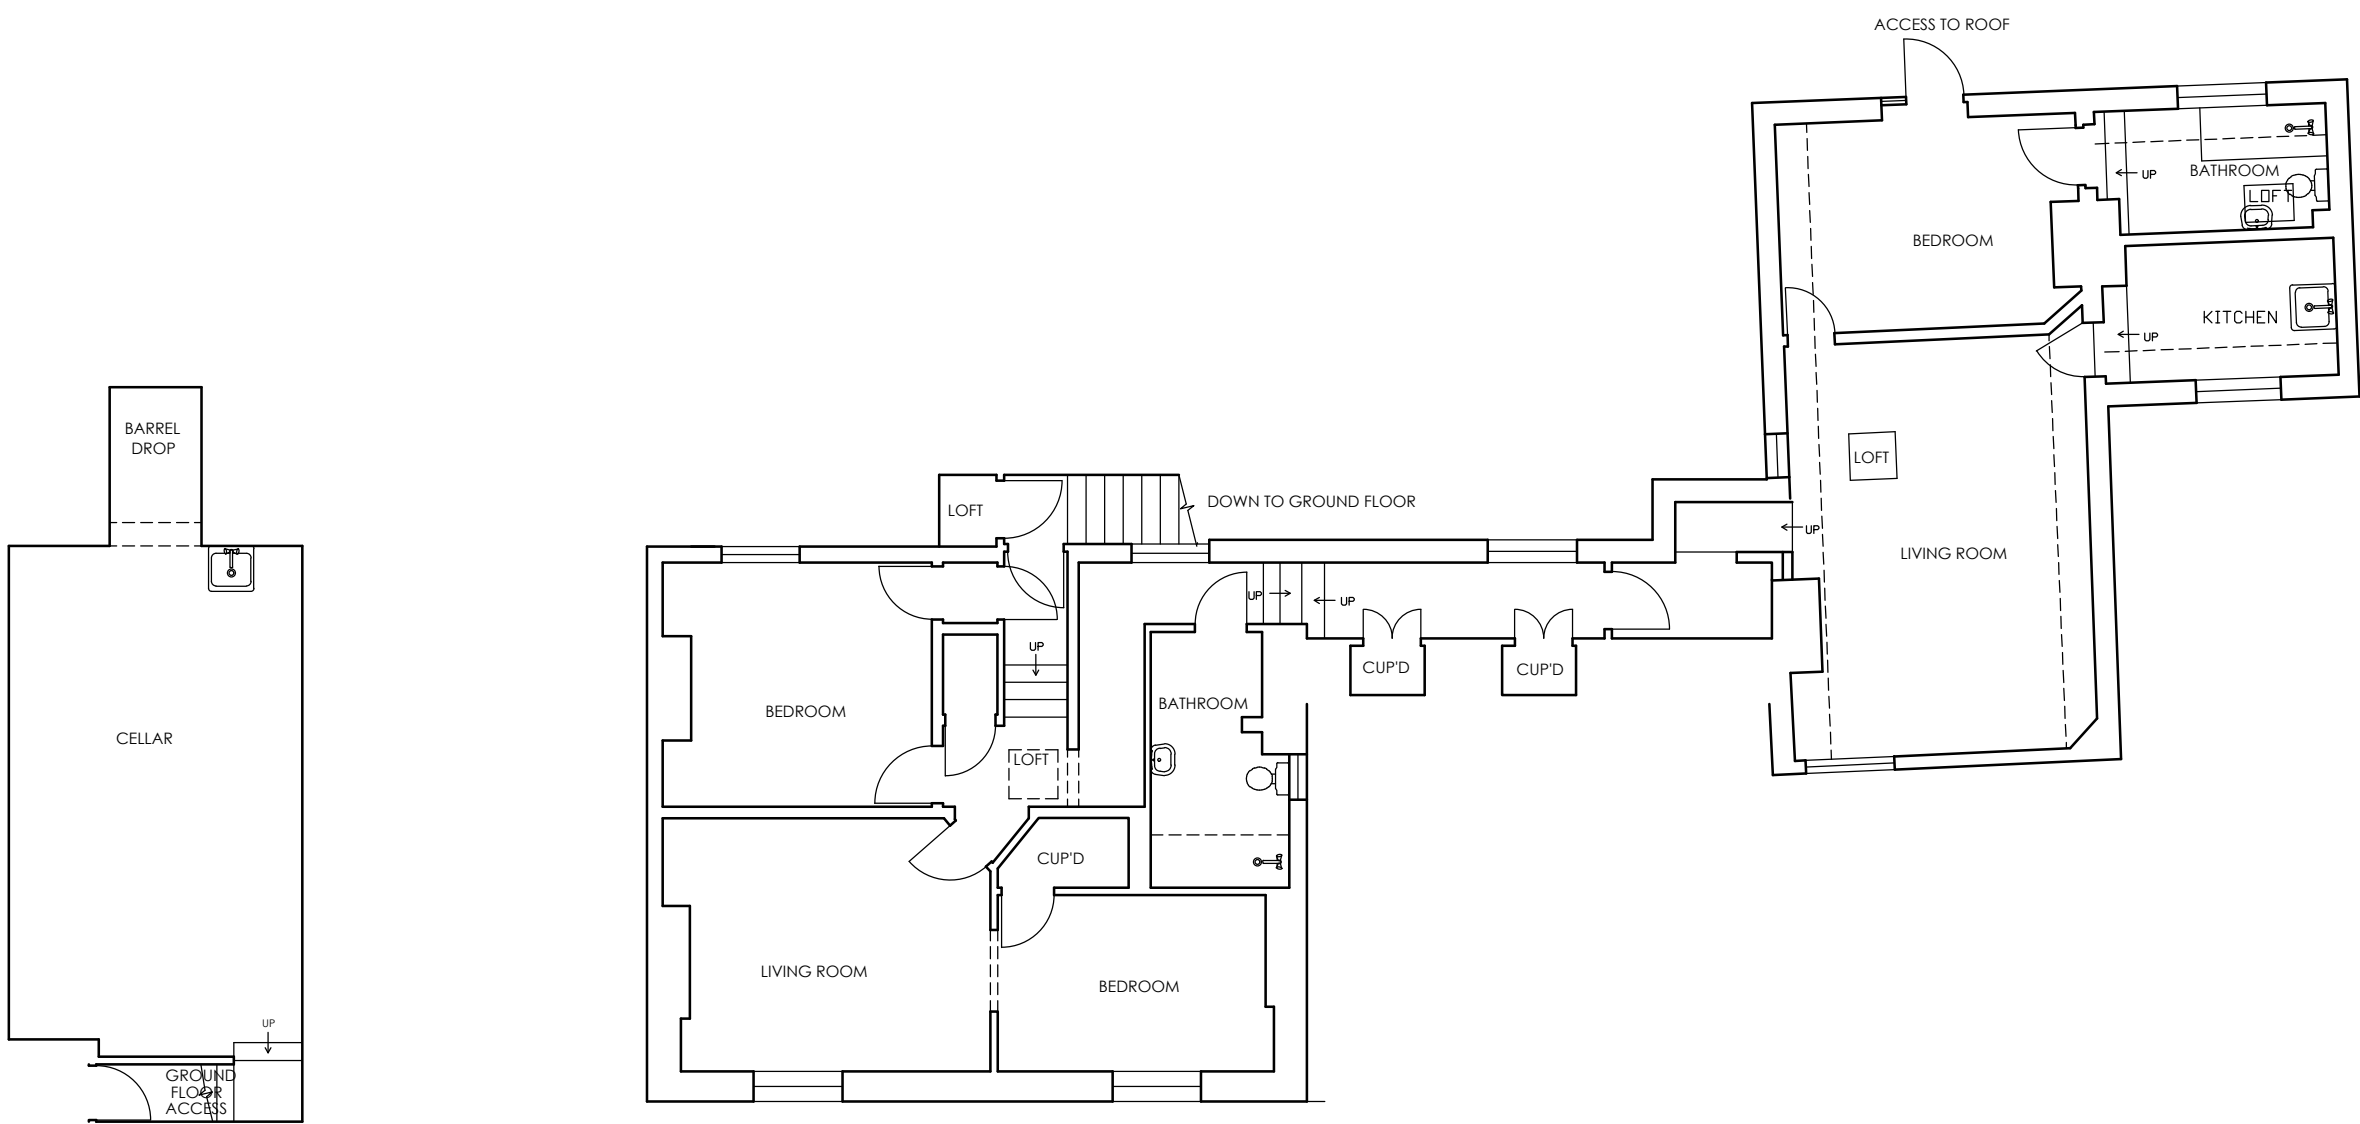


EXISTING CELLAR PLAN

EXISTING FIRST FLOOR PLAN

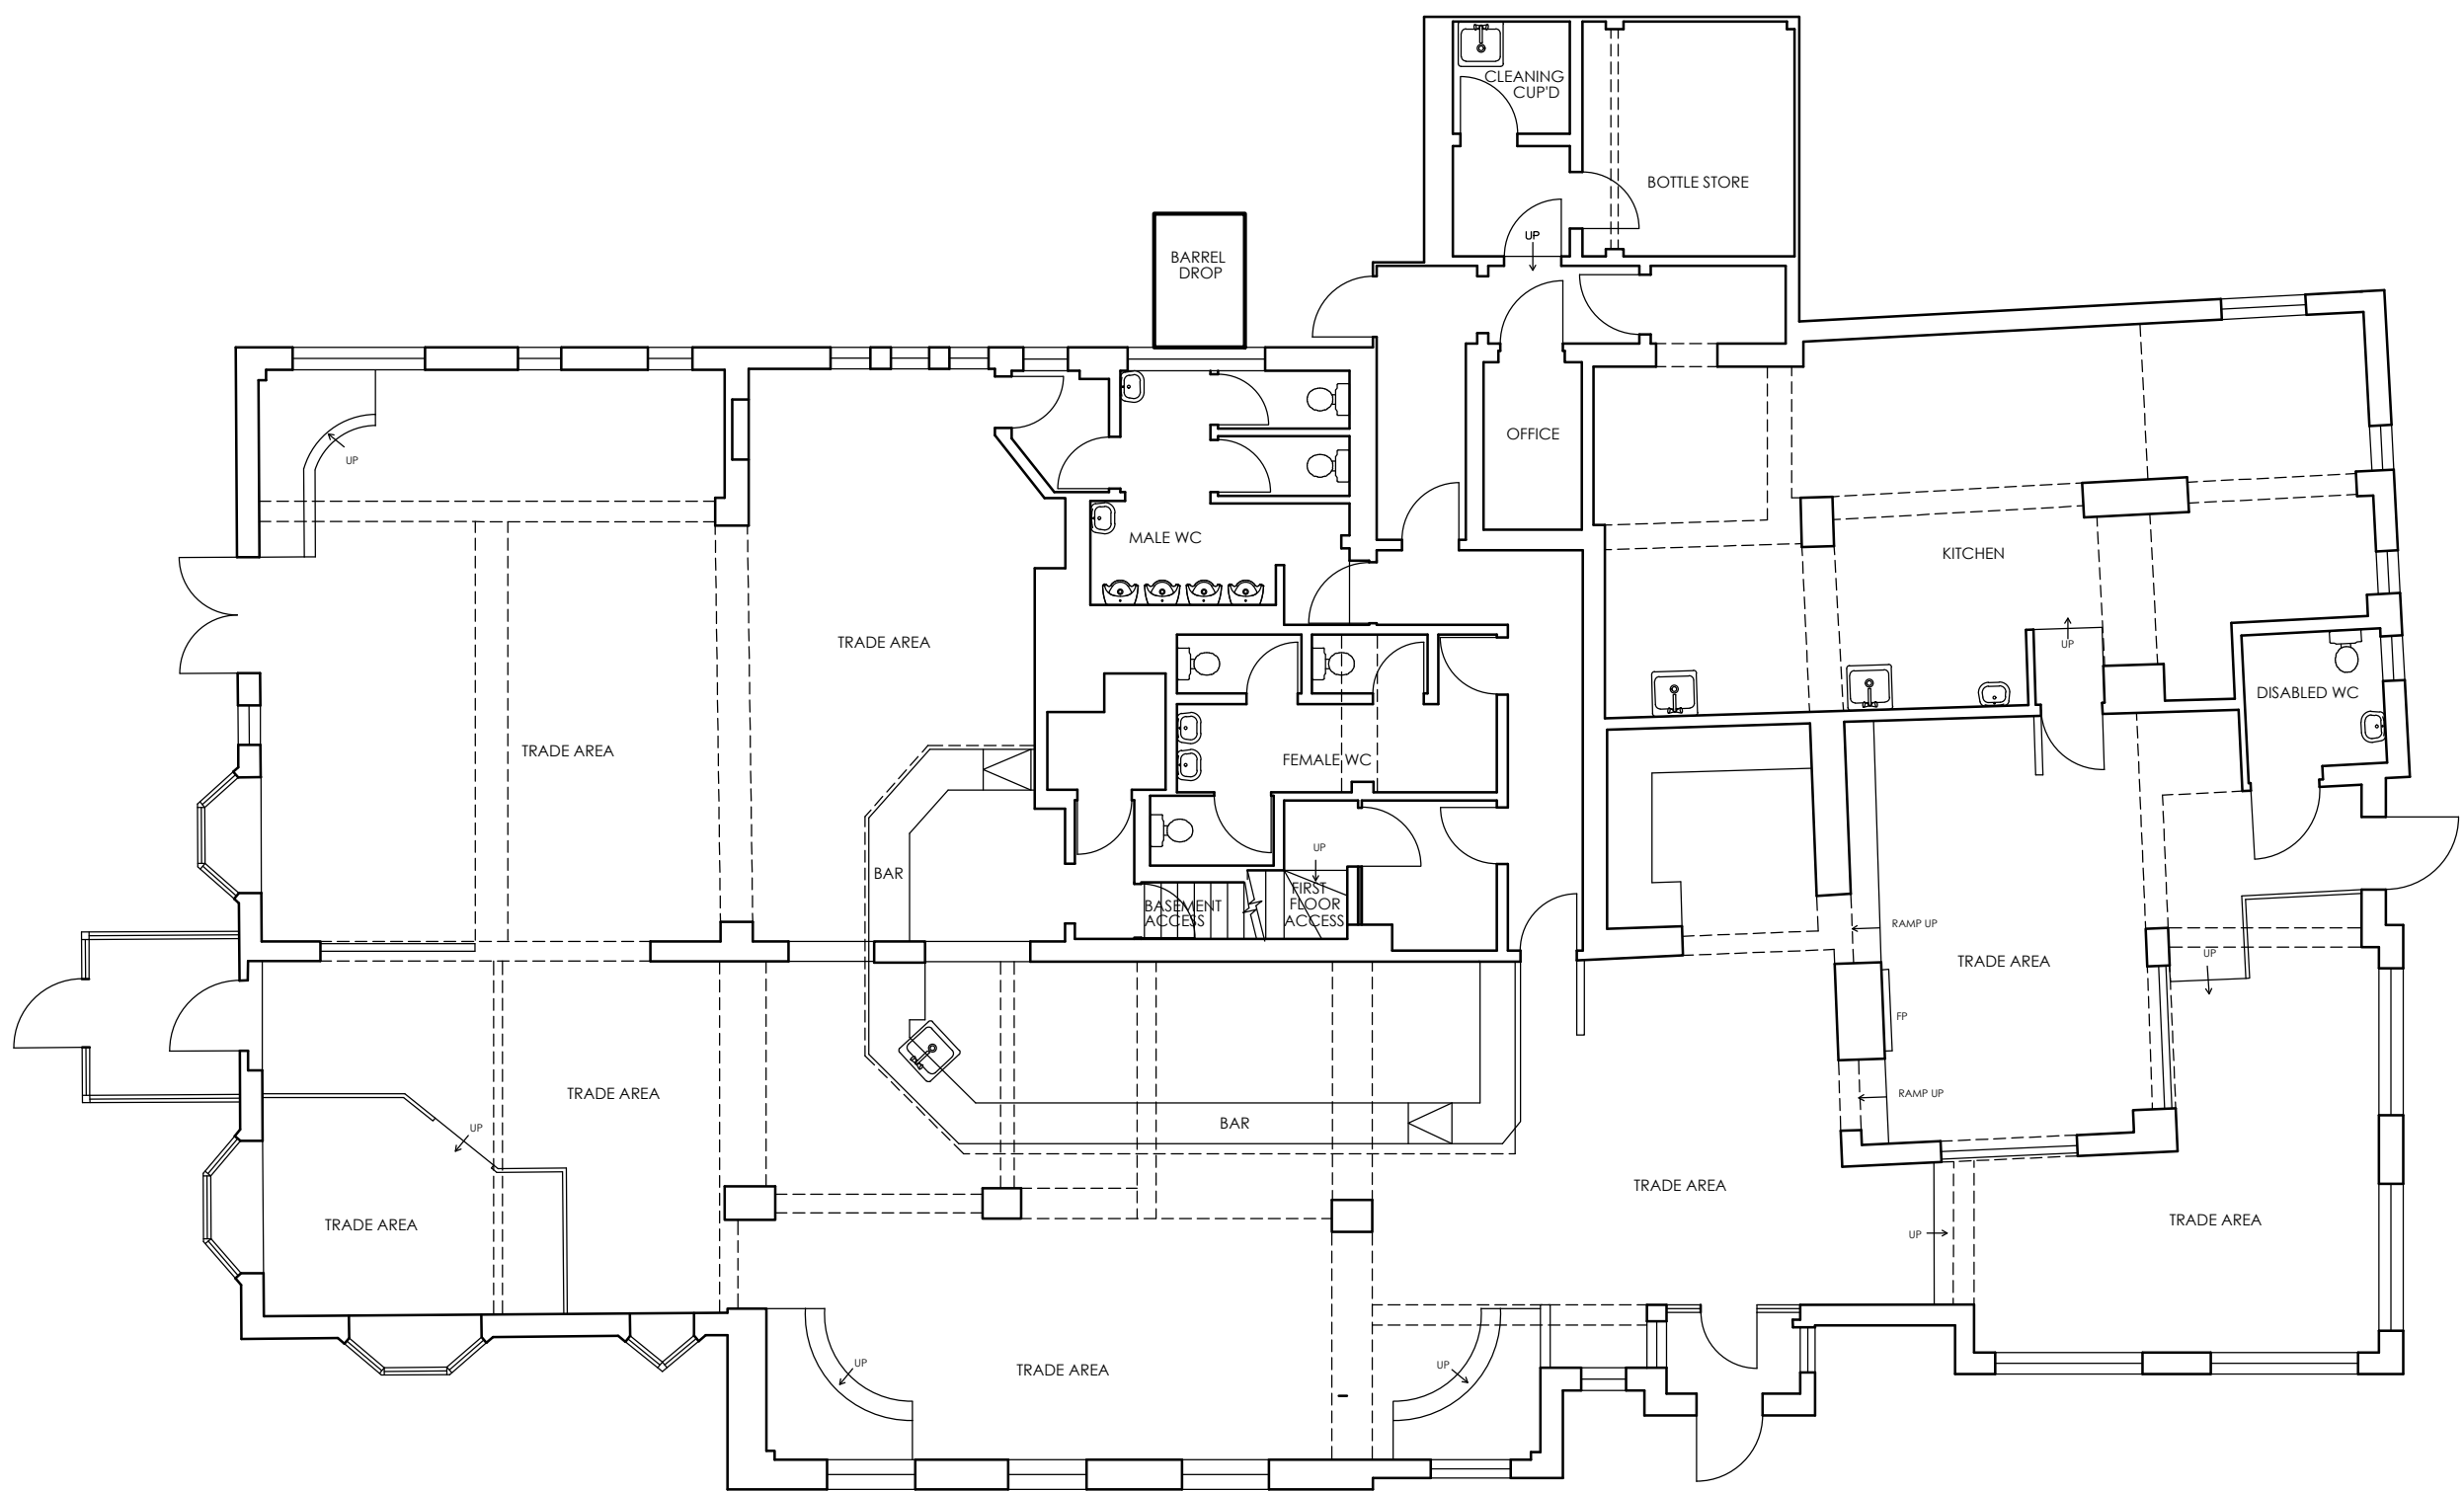


EXISTING GROUND FLOOR PLAN

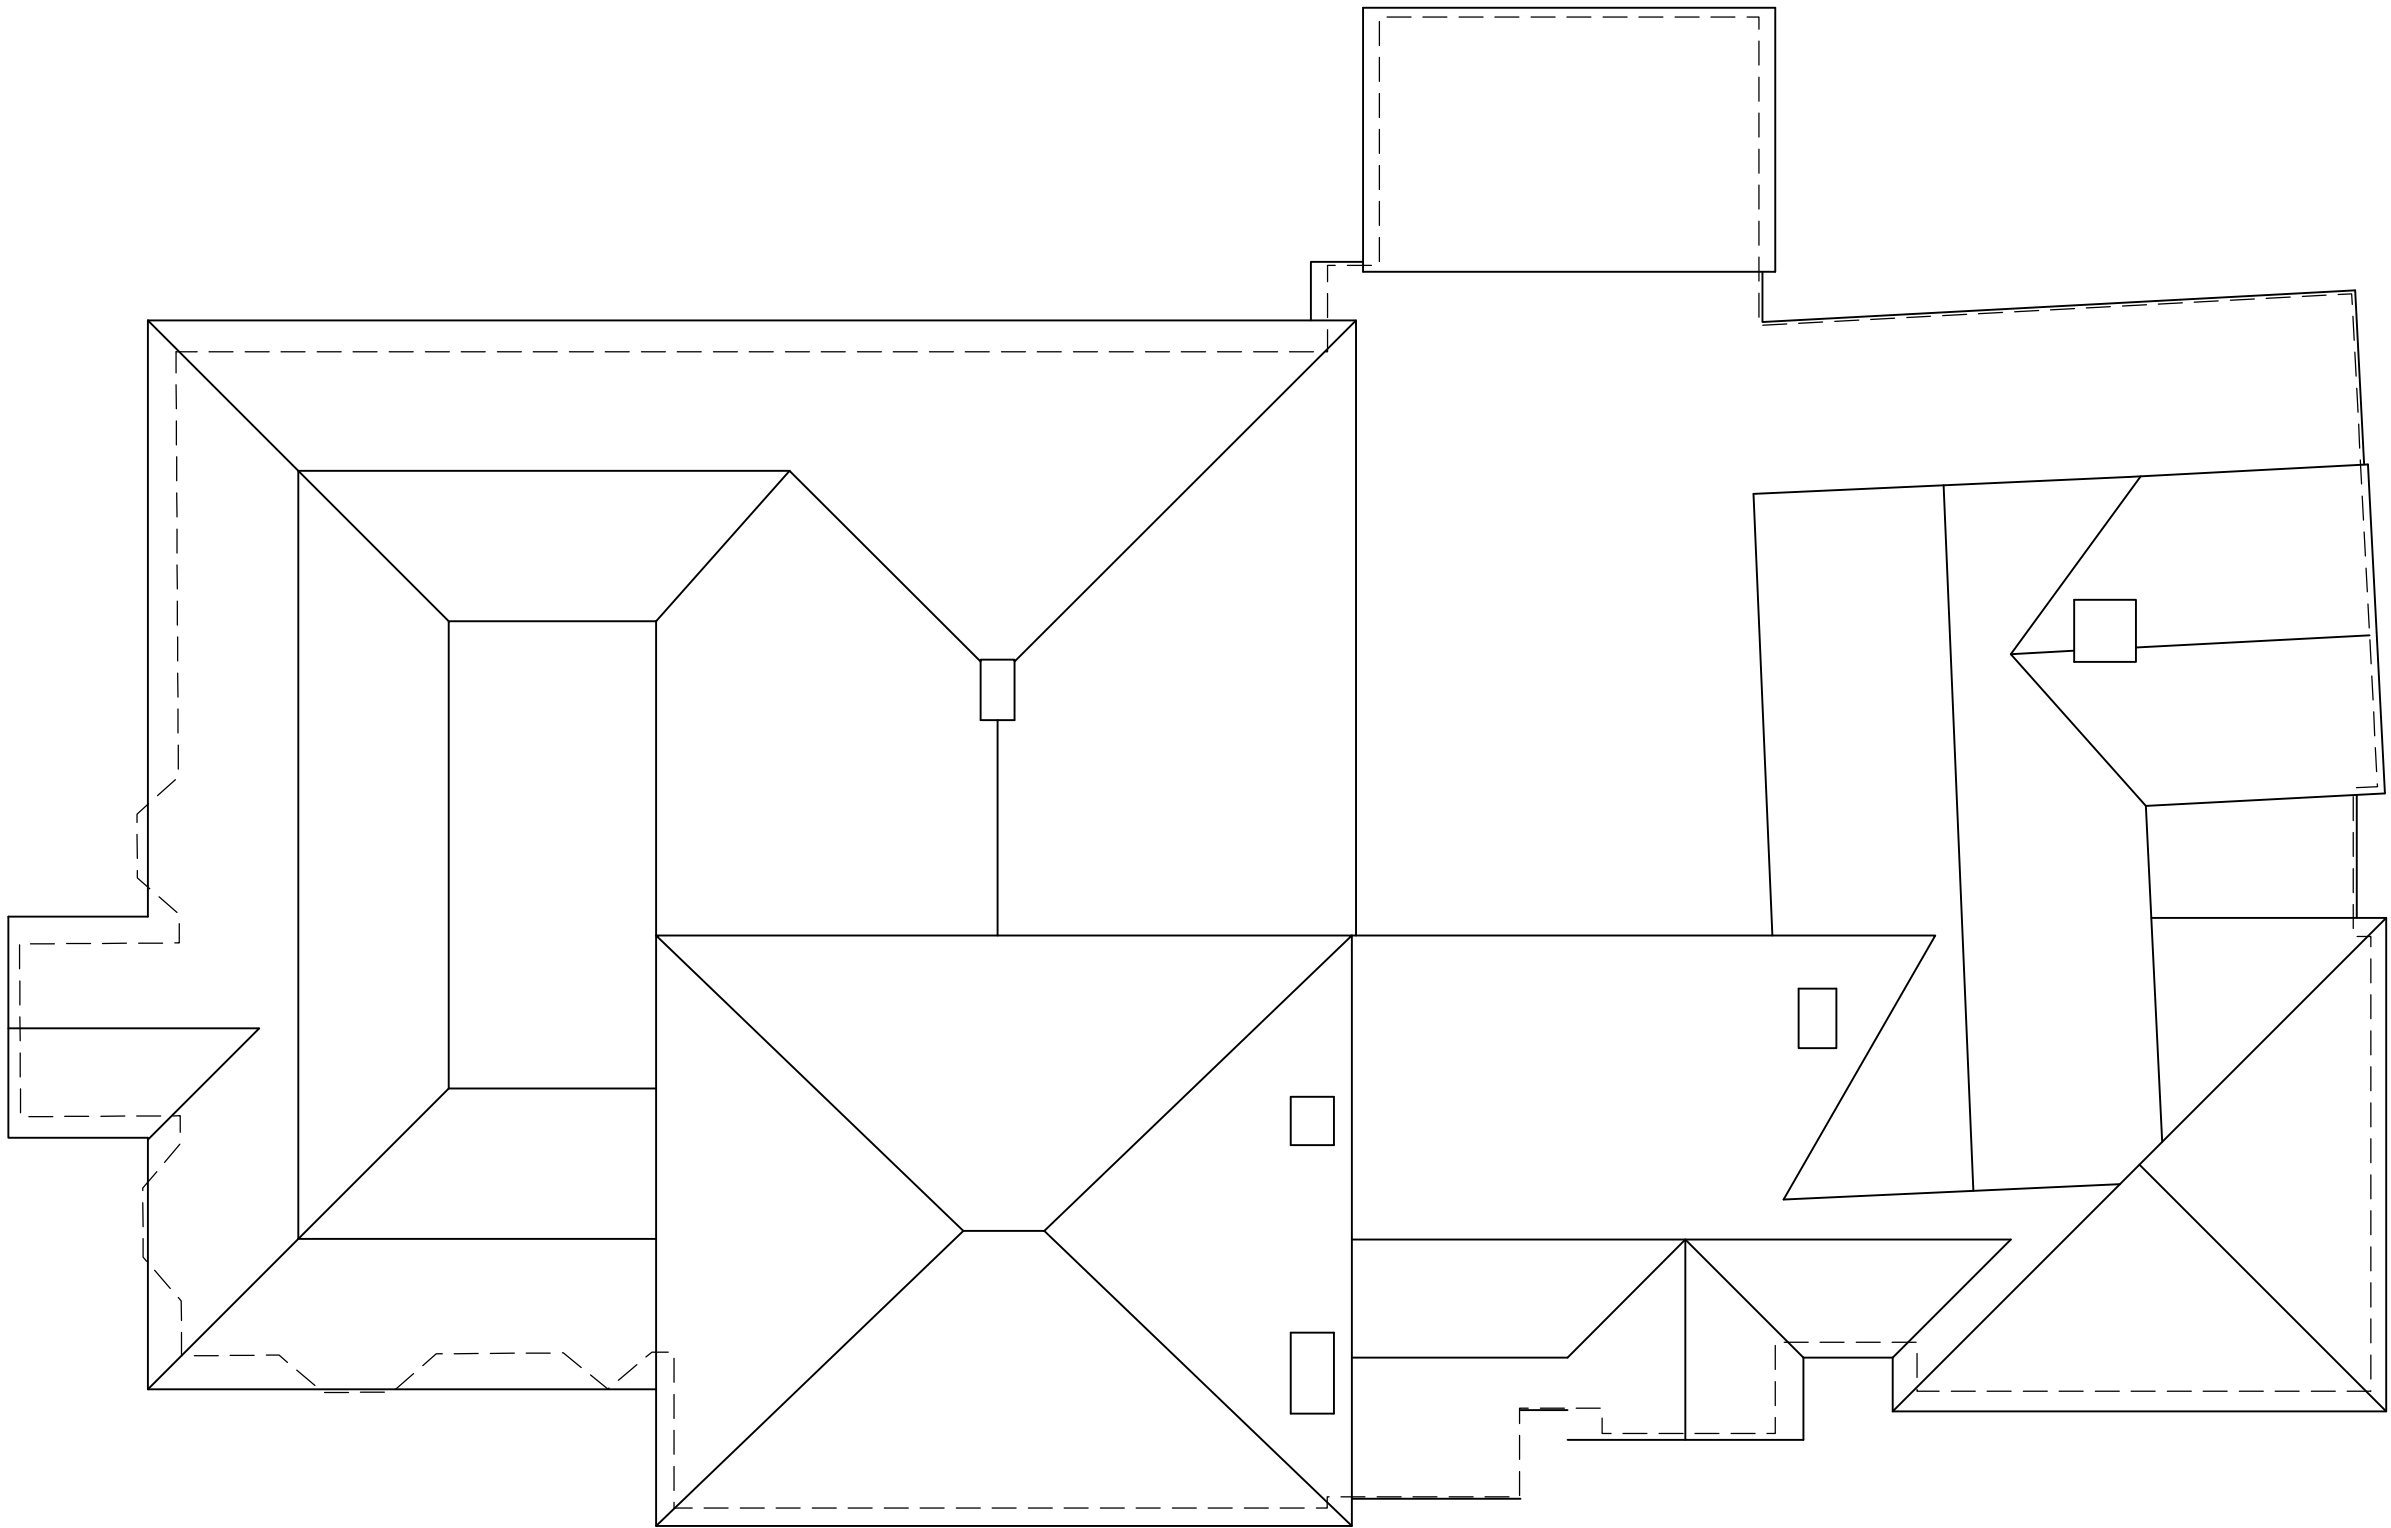

EXISTING ROOF PLAN

PLANNING

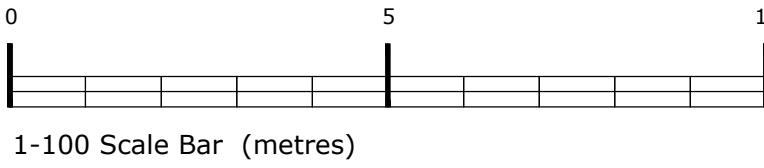

DRAWING DESCRIPTION

EXISTING FLOOR & ROOF PLANS

JOB TITLE

GEORGE & DRAGON
162 BATH ROAD
READING RG30 2HA

CLIENT

GREENE KING

DRAWN BY	M. Taylor	SCALE	1: 100 @A1
DATE	FEB 2023	DRAWING NO.	2136 - 21
CHECKED		REVISION	

John Dixon & Associates Ltd,
Unit 211
Chambers Business Centre,
Chapel Road,
Oldham
OL8 4QQ
TEL : 0161 682 0964
FAX : 0161 683 4106
E-MAIL : info@johndixon.co.uk
WEB : www.jda-design.com

jda
architecture
interior design
project management