


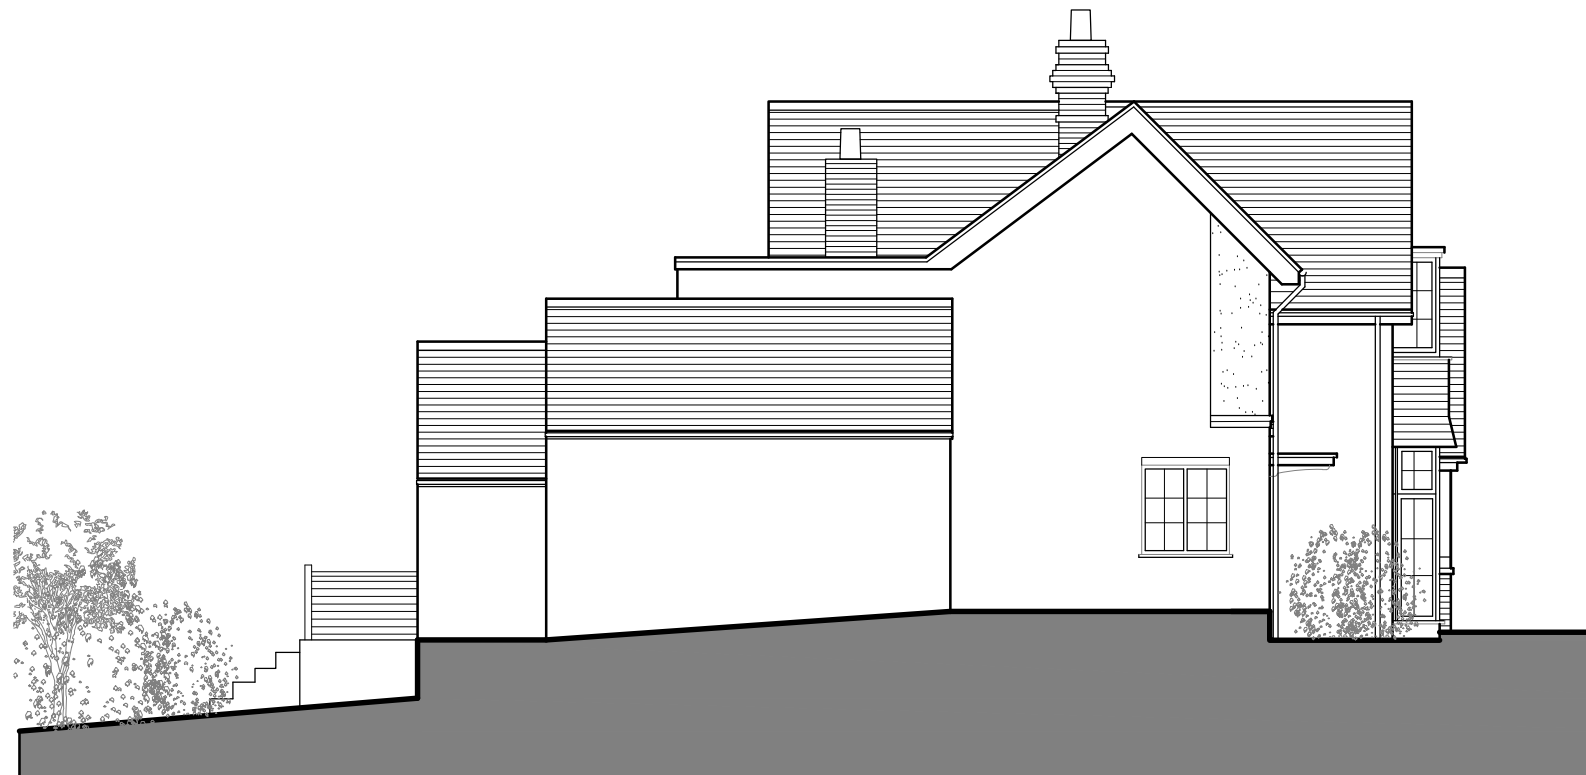

NORTH EAST ELEVATION



NORTH WEST ELEVATION

IAN HUNT ASSOCIATES




Oakwood House
14 High Tree Drive Earley
Reading Berkshire RG6 1EU
0118 935 3655
info@ihaltld.co.uk

Project Proposed Extension & Alterations
 at 20 Cleveden Road, Tilehurst,
 Reading RG31 6RL

Client Mr & Mrs R Goodwin

Title Proposed Elevations: Sheet 2

Revision

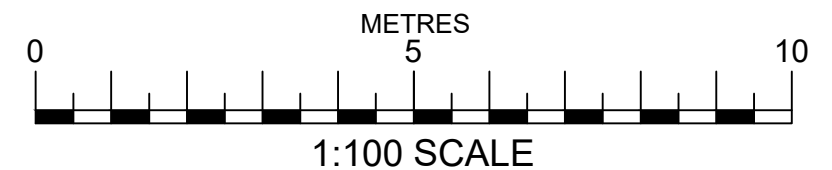

Drawn IRH
Scale 1:100 @ A3
Date Feb 2023

Drawing No
1525.09

Rev

All dimensions to be checked on site prior
 to the commencement of any construction.
 This drawing may not be reproduced in
 any part or form without the written
 consent of Ian Hunt Associates Ltd.

ALL COPYRIGHTS RESERVED