

GENERAL:

A. On the meeting bars some of the braces appear to be rotten. To what extent we are unsure until a key test is arranged.

B. All Sash Guides have paint flaking on both side on ALL windows. All windows to be prepared for redecoration.

C. Many of the glazing bars - Horizontal and Vertical need replacement. The extent will be known once windows have assessed off site in workshop.

D. Beading on both side of ALL windows require replacement.

E. An issue on the majority of the windows is that the paint and timber have been damaged from the constant opening of the sash windows.

F. Check windows for cracks. The glass in windows is to be preserved where possible in the restoration.

G. All top sash windows are to be fixed shut.

H. All windows to be removed in an arranged phased programme.


I. Temporary windows to be fitted.

J. All sash cords to be replaced. See R&D survey for Asbestos.


K. Schedule of Repairs to be completed before work commences.

L. See R&D and Lead Survey Reports.

M. All Vents to be replaced with New.

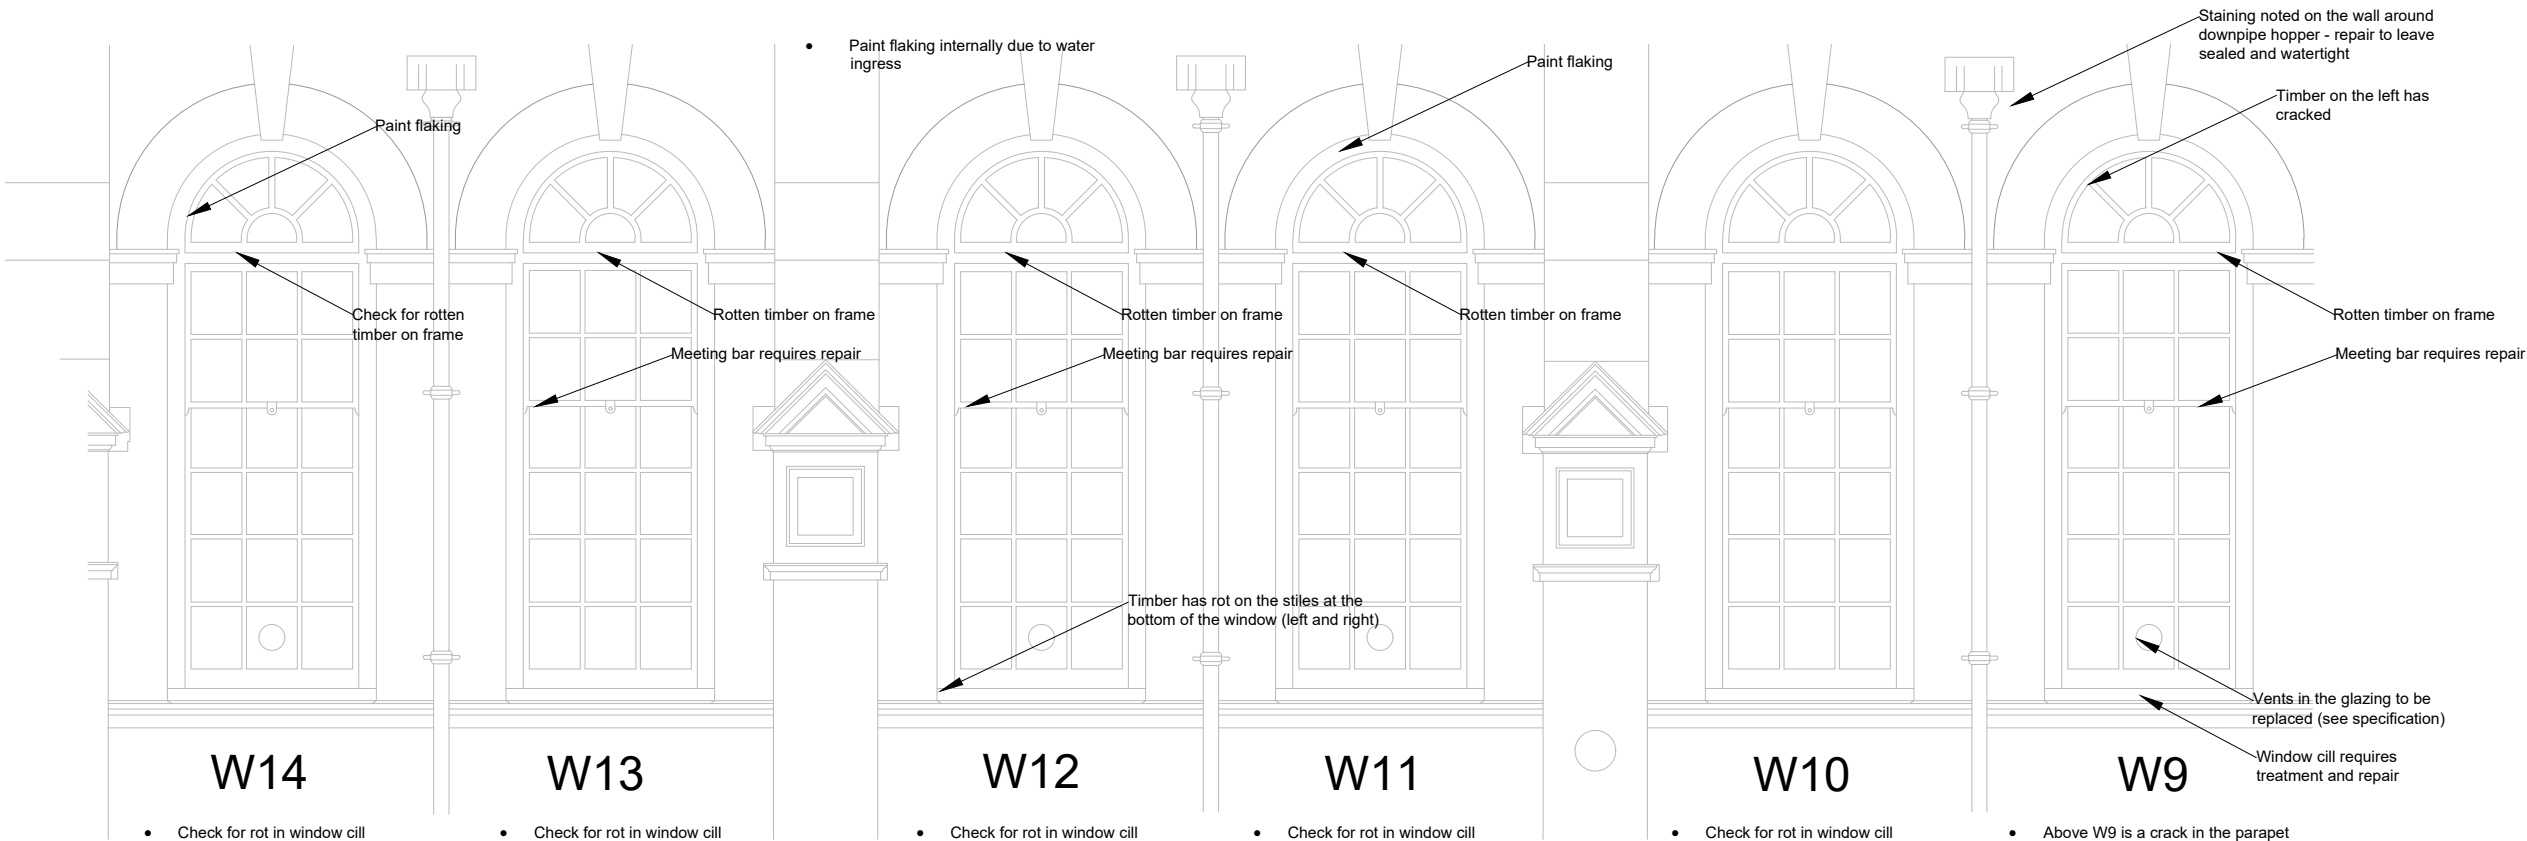

East Elevation

 

East Elevation
Scale 1:50 @ A3

Rev	By	Description	Date	CHKD
-----	----	-------------	------	------



Mace Group
Newminster House
27-29 Baldwin Street
Bristol
BS1 1LT
Telephone 01179 549 870
www.macegroup.com

PROJECT The Great Hall, Reading University, London Campus, Reading		
DRAWING TITLE Window Schedule W9 - W14		
STAGE	Tender	
DRAWN BY	CW	DATE 27.04.2023
CHECKED	SG	SCALE 1:50@A3
PROJECT No.	SEQ. No.	REV.
2000007259	GHW02	-