



Front Elevation



Side Elevation

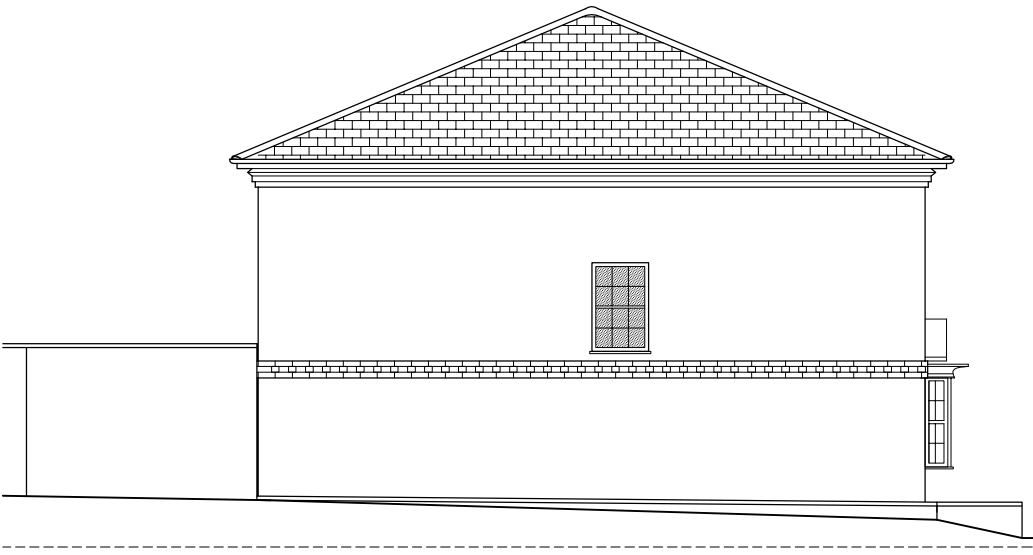



Ground Floor

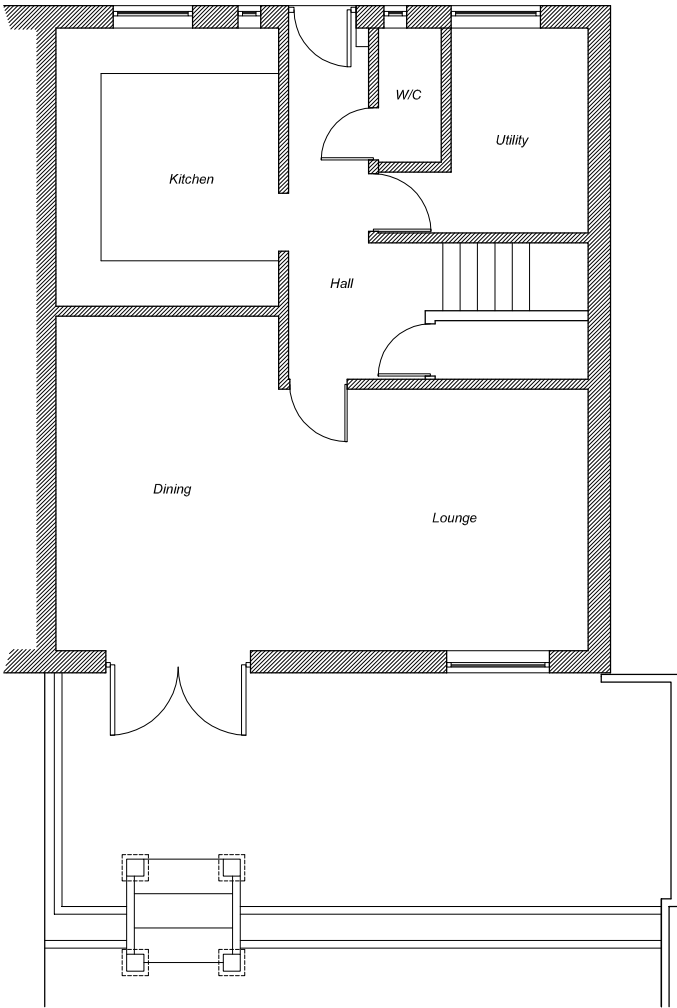

Rear Elevation



Side Elevation

 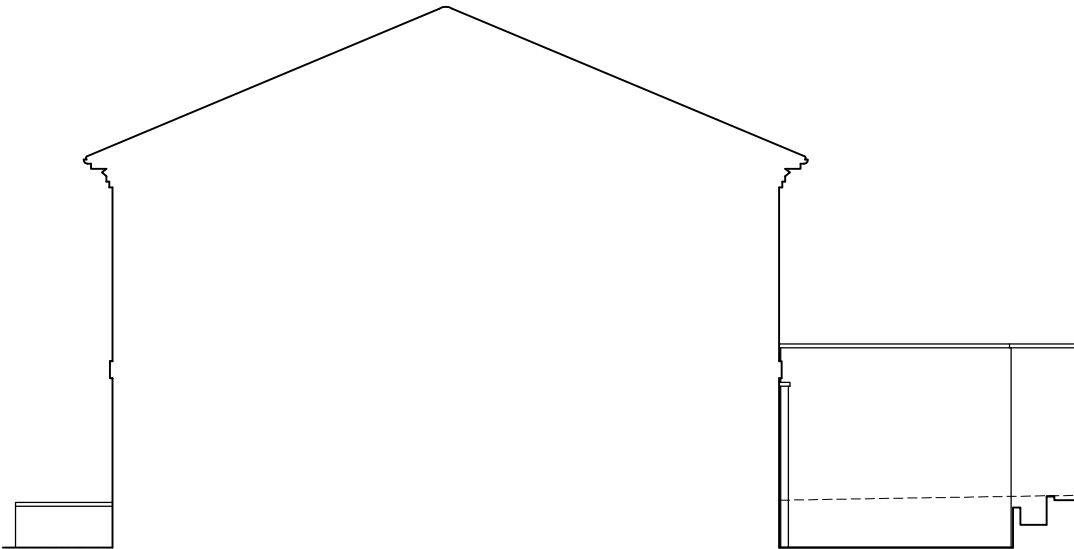

Project 8 BENYON COURT, READING RG1 6HR		
Title EXISTING PLANS & ELEVATIONS		
Drawing Number 01	Revision	Scale 1:100 @ A3
		Date 06/06/2022