


DO NOT SCALE DIMENSIONS OF THIS DRAWING.
CHECK ALL DIMENSIONS ON SITE BEFORE FABRICATION.
FINAL COORDINATION AND CHECKS ARE RESPONSIBILITY OF THE SITE TEAM
TO SUIT CONDITIONS AND TOLERANCES BEFORE ANY INSTALLATION
REPORT ALL ERRORS OR OMISSIONS TO MIDGARD LIMITED
THIS DRAWING IS PROTECTED UNDER COPYRIGHT AND SHALL NOT BE
REPRODUCED IN PART OR WHOLE WITHOUT PRIOR EXPRESSED
PERMISSION OF MIDGARD LIMITED

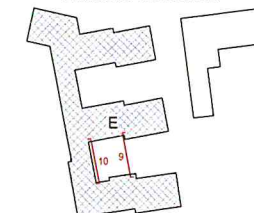

- LEGEND**
- BRICKWORK**
- TYPE 1. KARMA WHITE BRICK
 - TYPE 2. KARMA WHITE BRICK SLIP
 - TYPE 3. PAGUS GREY BRICK
 - TYPE 4. PAGUS GREY BRICK SLIP
 - TYPE 5. LEICESTER RED BRICK
 - TYPE 6. LEICESTER RED BRICK SLIP
 - TYPE 7. HIT AND MISS BRICKWORK
 - TYPE 8. SOLDIER COURSING BRICK SLIP
 - TYPE 9. LEICESTER RED BRICKWORK, PRECAST PANEL
- RAINSCREEN**
- TYPE 10. ALUMINIUM 3MM RAL 7035 LIGHT GREY TEXTURED MATT/FS
TIGER PRODUCT CODE: 029/72111
 - TYPE 11. ALUMINIUM RAL 9010 PURE WHITE TEXTURED MATT/FS
TIGER PRODUCT CODE: 029/10674
 - TYPE 12. ALUMINIUM 3 MM WITH ADDITIONAL STIFFENER RAL 9010
PURE WHITE
 - TYPE 13. ALUMINIUM 3 MM RAL 7031 BLUE GREY
 - TYPE 14. ALUMINIUM PORTAL FRAMES RAL 7006 BEIGE GREY PPC
 - TYPE 15. ALUMINIUM 3 MM PIGMENTO ROUGE /RED
 - TYPE 16. ALUMINIUM 3 MM WITH ADDITIONAL STIFFENER RAL 7006
BEIGE GREY
 - TYPE 17. ALUMINIUM 3 MM RAL 7006 BEIGE GREY
 - TYPE 18. ALUMINIUM 3 MM RAL 7022 UMBRA GREY
 - TYPE 19. ALUMINIUM PORTAL FRAMES RAL 7022 UMBRA GREY PPC
 - TYPE 24. ALUMINIUM 3 MM WITH ADDITIONAL STIFFENER FLAT MATT
RAL 9010 PURE WHITE
- BALCONY FASCIA**
- TYPE 20. ALUMINIUM RAL 7022 UMBRA GREY
 - TYPE 21. ALUMINIUM RAL 7006 BEIGE GREY
- GLASS**
- TYPE 22. BACK PAINTED GLASS RAL 7006 BEIGE GREY
 - TYPE 23. CLEAR GLASS BALUSTRADE-ROOF LEVEL
 - TYPE 25. BACK PAINTED GLASS RAL 7022 UMBRA GREY
- FOR WINDOWS DOORS AND LOUVRES SPECIFICATIONS PLEASE REFER TO
FACADE SPECIFICATIONS AND MDS SERIES 17 DRAWINGS.

- C03 MP 17.05.22 SB CURTAIN WALLS, TOP OF COPING, FACADE
MATERIAL, JOINTS AND LEGEND UPDATED
- C02 IM 02.03.22 SB CURTAIN WALLS, BALUSTRADES HEIGHT, TOP
OF COPING, TERRACE LEVEL, MATERIAL,
BALCONIES AND LEGEND UPDATED
- C01 MP 07.09.21 SB MATERIALS AND LEGEND UPDATED /
WINDOWS GENERALLY UPDATED / CURTAIN
WALLS UPDATED
- P03 MP 14.06.21 SB SECTIONS NUMBERS AND LEGENDS
GENERALLY UPDATED / BALCONIES UPDATED /
METAL CLADDING PANELS AND VERTICAL
JOINTS ADDED
- P02 MP 07.05.21 SB JULIETTE AND BALCONY DOORS SWING
DIRECTIONS GENERALLY UPDATED / VIEWS
REARRANGEMENT
- P01 MP 28.04.21 SB FIRST ISSUE

REV BY DATE CHK DESCRIPTION
STATUS

FOR CONSTRUCTION

CONTRACTOR

MIDGARD LTD

PROJECT

Station Hill, Reading


CLIENT

SH Reading (phase 1) Limited


DRAWING TITLE
Block E
Elevations
South Courtyard Elevations 2/3

DATE CREATED	DATE AMENDED	SCALE
28.04.21	17.05.22	1 : 100 @A1
DRAWN BY	AMENDED BY	CHECKED
MP	MP	SB

DRAWING NO & REVISION
SHR-MDS-BE-ZZ-DR-A-11-0007 - C03

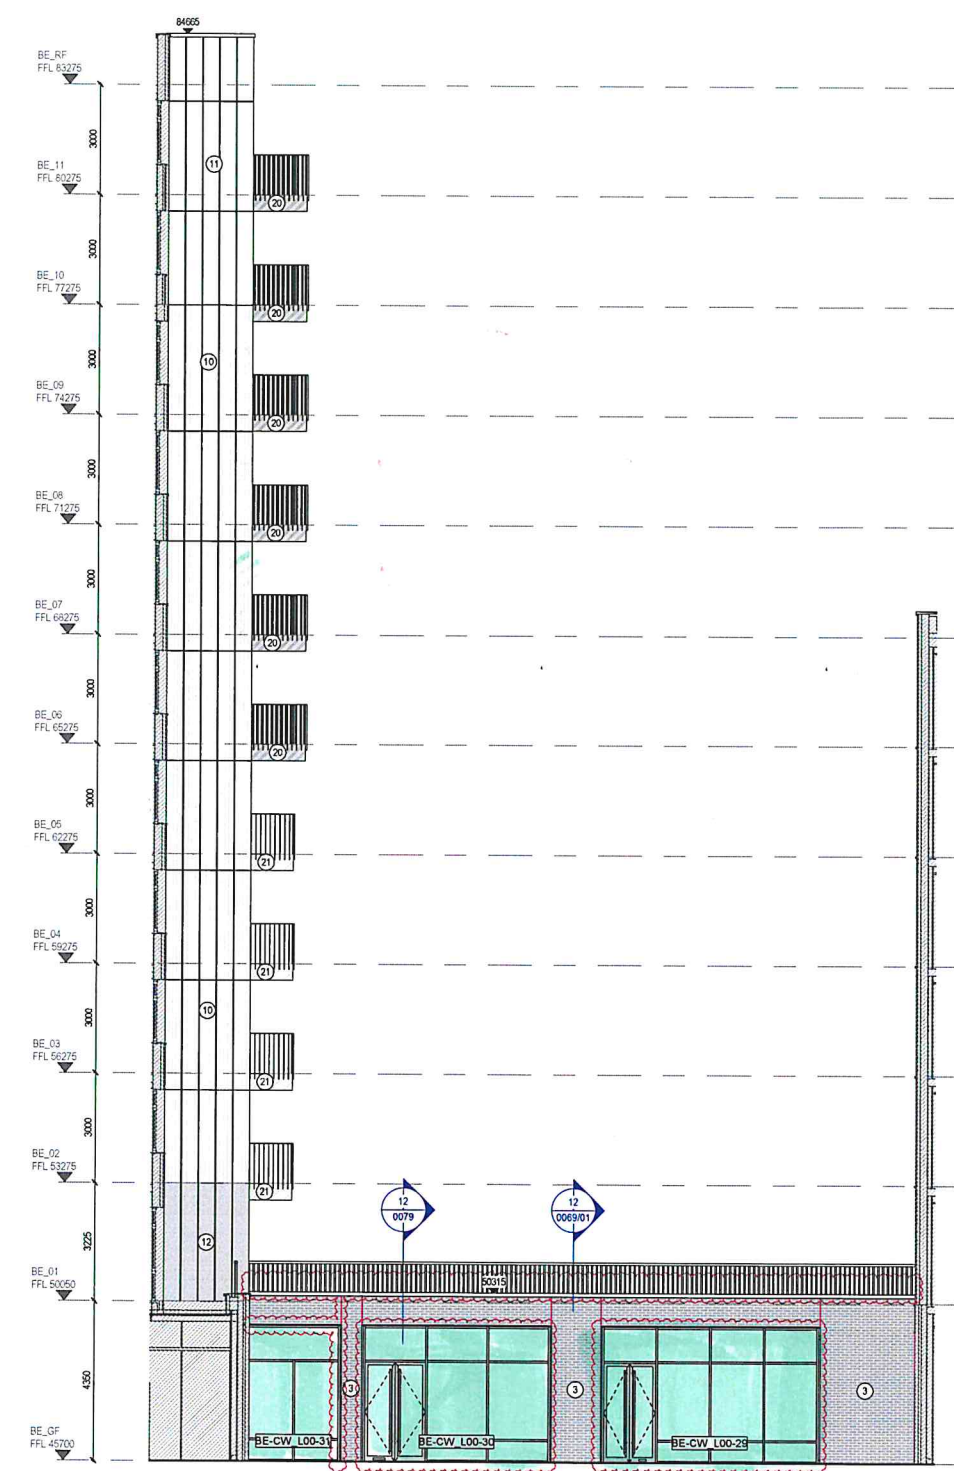


9 Elevation 9 -South Courtyard

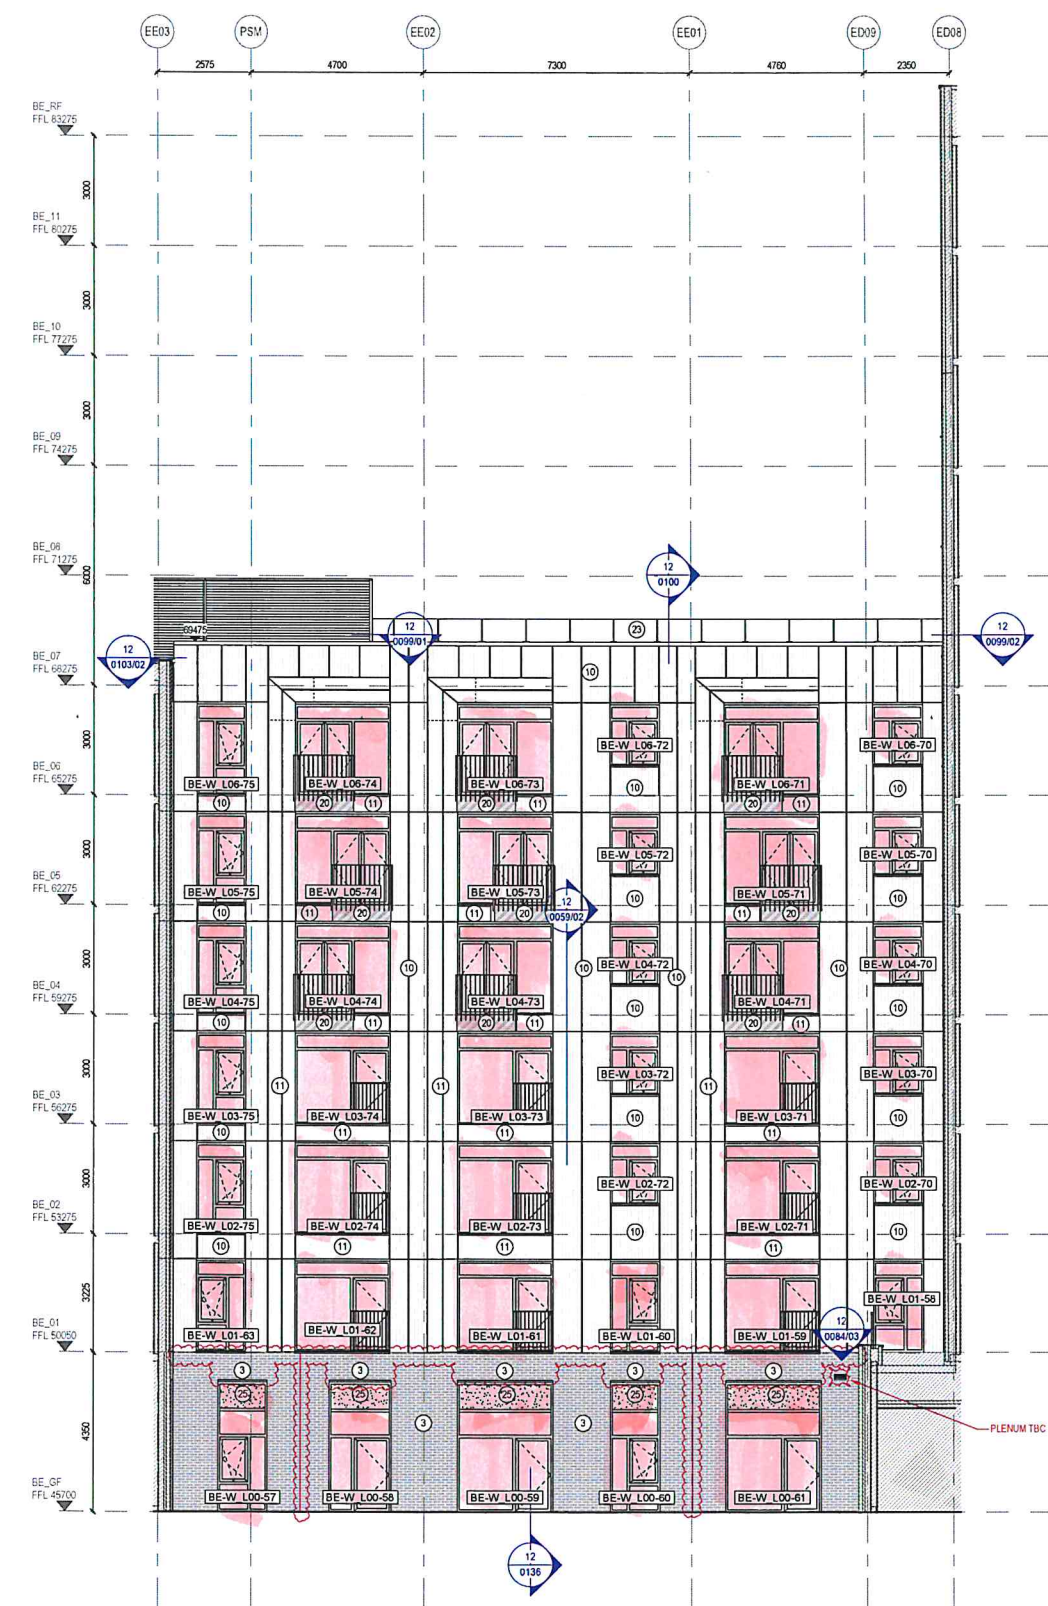

10 Elevation 10 -South Courtyard

- LEGEND**
- 10MM VERTICAL MOVEMENT JOINT
 - 20MM VERTICAL MOVEMENT JOINT
 - 30MM VERTICAL MOVEMENT JOINT
 - 20MM HORIZONTAL MOVEMENT JOINT
 - 30MM HORIZONTAL MOVEMENT JOINT
 - SWIFT BIRD BOX - 16S SCHWEGLER 430 mm(W)x240 mm (H)x220 mm (D)
 - BIRD BOX - 1HE SCHWEGLER BRICK BOX 280 mm(L)x150 mm (H)x150 mm (D)
 - BAT BOX - 1 FR SCHWEGLER BAT TUBE 200 mm(L)x475 mm (H)x125 mm (D)
- FOR JOINTS IN METAL CLADDING REFER TO SERIES 12 DRAWINGS

DO NOT SCALE DIMENSIONS OF THIS DRAWING
CHECK ALL DIMENSIONS ON SITE BEFORE FABRICATION
FINAL COORDINATION AND CHECKS ARE RESPONSIBILITY OF THE SITE TEAM
TO SUIT CONDITIONS AND TOLERANCES BEFORE ANY INSTALLATION
REPORT ALL ERRORS OR OMISSIONS TO MIDGARD LIMITED
THIS DRAWING IS PROTECTED UNDER COPYRIGHT AND SHALL NOT BE
REPRODUCED IN PART OR WHOLE WITHOUT PRIOR EXPRESSED
PERMISSION OF MIDGARD LIMITED

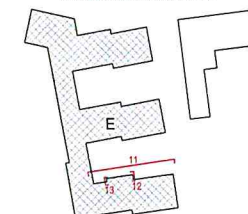

- LEGEND**
- BRICKWORK**
- TYPE 1. KARMA WHITE BRICK
 - TYPE 2. KARMA WHITE BRICK SLIP
 - TYPE 3. PAGUS GREY BRICK
 - TYPE 4. PAGUS GREY BRICK SLIP
 - TYPE 5. LEICESTER RED BRICK
 - TYPE 6. LEICESTER RED BRICK SLIP
 - TYPE 7. HIT AND MISS BRICKWORK
 - TYPE 8. SOLDIER COURSING BRICK SLIP
 - TYPE 9. LEICESTER RED BRICKWORK, PRECAST PANEL
- RAINSCREEN**
- TYPE 10. ALUMINIUM 3MM RAL 7035 LIGHT GREY TEXTURED MATT/FS
TIGER PRODUCT CODE: 02972111
 - TYPE 11. ALUMINIUM RAL 9010 PURE WHITE TEXTURED MATT/FS
TIGER PRODUCT CODE: 02910674
 - TYPE 12. ALUMINIUM 3 MM WITH ADDITIONAL STIFFENER RAL 9010
PURE WHITE
 - TYPE 13. ALUMINIUM 3 MM RAL 7031 BLUE GREY
 - TYPE 14. ALUMINIUM PORTAL FRAMES RAL 7006 BEIGE GREY PPC
 - TYPE 15. ALUMINIUM 3 MM PIGMENTO ROUGE /RED
 - TYPE 16. ALUMINIUM 3 MM WITH ADDITIONAL STIFFENER RAL 7006
BEIGE GREY
 - TYPE 17. ALUMINIUM 3 MM RAL 7006 BEIGE GREY
 - TYPE 18. ALUMINIUM 3 MM RAL 7022 UMBRA GREY
 - TYPE 19. ALUMINIUM PORTAL FRAMES RAL 7022 UMBRA GREY PPC
 - TYPE 24. ALUMINIUM 3 MM WITH ADDITIONAL STIFFENER FLAT MATT
RAL 9010 PURE WHITE
- BALCONY FASCIA**
- TYPE 20. ALUMINIUM RAL 7022 UMBRA GREY
 - TYPE 21. ALUMINIUM RAL 7006 BEIGE GREY
- GLASS**
- TYPE 22. BACK PAINTED GLASS RAL 7006 BEIGE GREY
 - TYPE 23. CLEAR GLASS BALUSTRADE - ROOF LEVEL
 - TYPE 25. BACK PAINTED GLASS RAL 7022 UMBRA GREY
- FOR WINDOWS DOORS AND LOUVRES SPECIFICATIONS PLEASE REFER TO
FACADE SPECIFICATIONS AND MDS SERIES 17 DRAWINGS.

- C03 MP 17.05.22 SB CURTAIN WALL, TERRACE FFL, FACADE
MATERIAL JOINTS AND LEGEND UPDATED
C02 IM 02.03.22 SB BALUSTRADES HEIGHT, TOP OF COPING,
TERRACE LEVEL, WINDOWS, JOINTS,
MATERIAL, BALCONIES AND LEGEND UPDATED
C01 MP 07.09.21 SB BIRD/BAT BOXES ADDED / MATERIALS AND
LEGEND UPDATED / WINDOWS AND PORTAL
FRAMES GENERALLY UPDATED
P03 MP 14.06.21 SB SECTIONS NUMBERS AND LEGENDS
GENERALLY UPDATED / BALCONIES UPDATED /
METAL CLADDING PANELS AND VERTICAL
JOINTS ADDED
P02 MP 07.05.21 SB JULIETTE AND BALCONY DOORS SWING
DIRECTIONS GENERALLY UPDATED / WINDOW
TYPES UPDATED / VIEWS REARRANGEMENT
P01 MP 28.04.21 SB FIRST ISSUE

REV BY DATE CHK DESCRIPTION
STATUS

FOR CONSTRUCTION

CONTRACTOR

MIDGARD LTD

PROJECT

Station Hill, Reading

CLIENT


SH Reading (phase 1) Limited

DRAWING TITLE


Block E
Elevations
South Courtyard Elevations 3/3

DATE CREATED	DATE AMENDED	SCALE
28.04.21	17.05.22	1 : 100 @A1
DRAWN BY	AMENDED BY	CHECKED
MP	MP	SB


DRAWING NO & REVISION
SHR-MDS-BE-ZZ-DR-A-11-0008 - C03

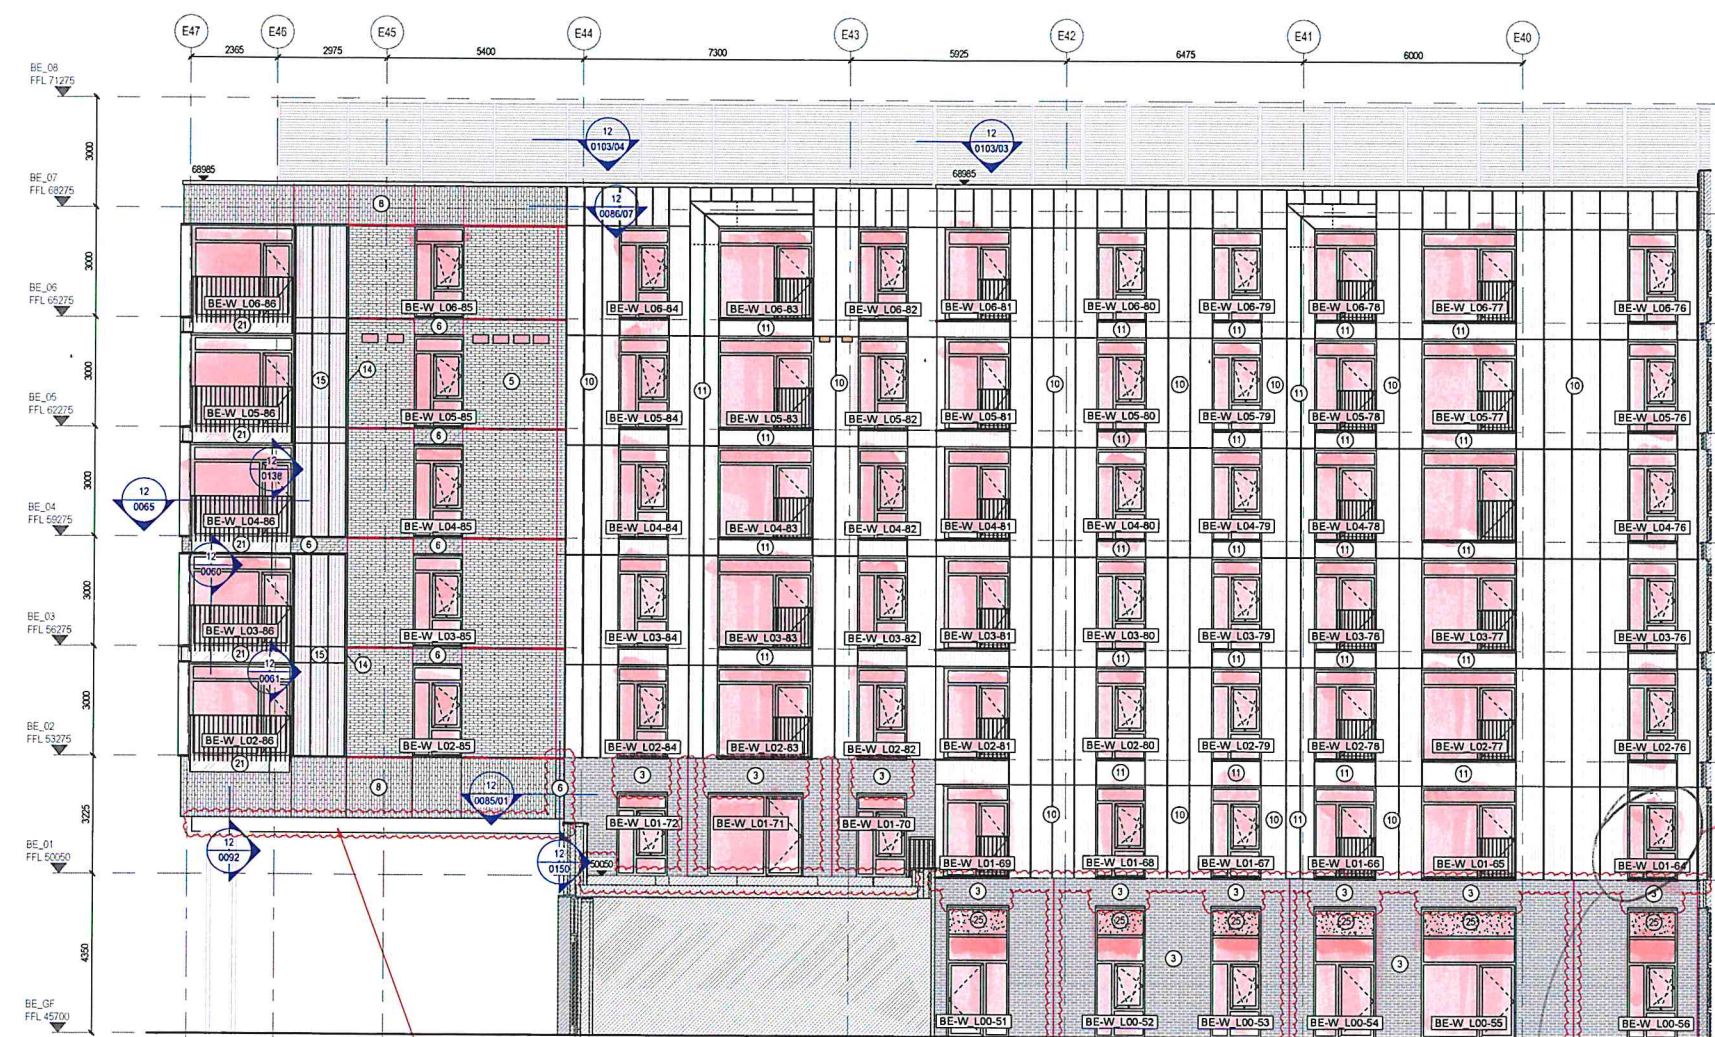

11 Elevation 11 - South Courtyard

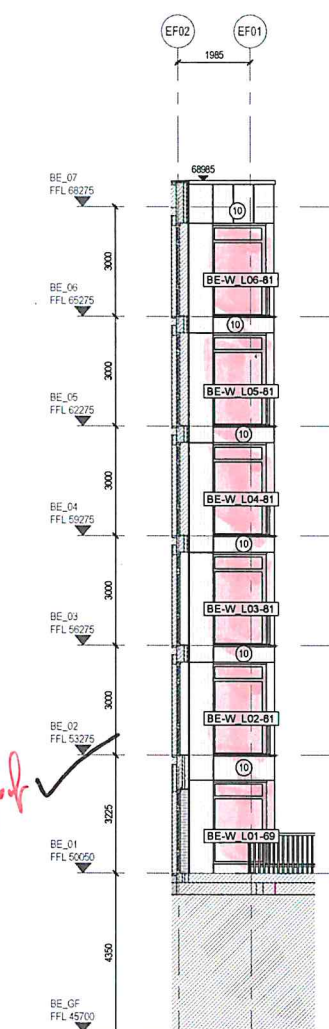

12 Elevation 12 - South Courtyard

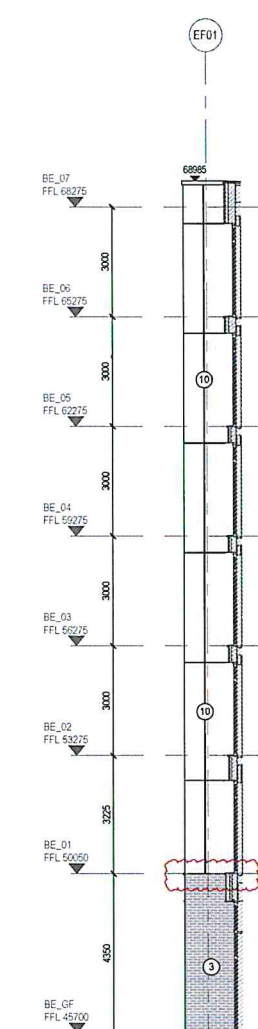

13 Elevation 13 - South Courtyard

Continue
part of
Block E
Slope


- 10MM VERTICAL MOVEMENT JOINT
- 20MM VERTICAL MOVEMENT JOINT
- 30MM VERTICAL MOVEMENT JOINT
- 20MM HORIZONTAL MOVEMENT JOINT
- 30MM HORIZONTAL MOVEMENT JOINT

FOR JOINTS IN METAL CLADDING REFER TO SERIES 12 DRAWINGS

LEGEND

- SWIFT BIRD BOX - 16S SCHWEGLER 430 mm(W)x240 mm (H)x220 mm (D)
- BIRD BOX - 1HE SCHWEGLER BRICK BOX 280 mm(L)x150 mm (H)x150 mm (D)
- BAT BOX - 1 FR SCHWEGLER BAT TUBE 200 mm(L)x475 mm (H)x125 mm (D)

DO NOT SCALE DIMENSIONS OF THIS DRAWING
CHECK ALL DIMENSIONS ON SITE BEFORE FABRICATION
FINAL COORDINATION AND CHECKS ARE RESPONSIBILITY OF THE SITE TEAM
TO SUIT CONDITIONS AND TOLERANCES BEFORE ANY INSTALLATION
REPORT ALL ERRORS OR OMISSIONS TO MIDGARD LIMITED
THIS DRAWING IS PROTECTED UNDER COPYRIGHT AND SHALL NOT BE
REPRODUCED IN PART OR WHOLE WITHOUT PRIOR EXPRESSED
PERMISSION OF MIDGARD LIMITED

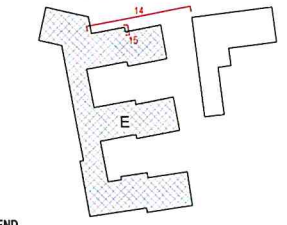

- LEGEND**
- BRICKWORK**
- TYPE 1. KARMA WHITE BRICK
 - TYPE 2. KARMA WHITE BRICK SLIP
 - TYPE 3. PAGUS GREY BRICK
 - TYPE 4. PAGUS GREY BRICK SLIP
 - TYPE 5. LEICESTER RED BRICK
 - TYPE 6. LEICESTER RED BRICK SLIP
 - TYPE 7. HIT AND MISS BRICKWORK
 - TYPE 8. SOLDIER COURSING BRICK SLIP
 - TYPE 9. LEICESTER RED BRICKWORK. PRECAST PANEL
- RAINSCREEN**
- TYPE 10. ALUMINIUM 3MM RAL 7035 LIGHT GREY TEXTURED MATT/FS
TIGER PRODUCT CODE: 029/72111
 - TYPE 11. ALUMINIUM RAL 9010 PURE WHITE TEXTURED MATT/FS
TIGER PRODUCT CODE: 029/10674
 - TYPE 12. ALUMINIUM 3 MM WITH ADDITIONAL STIFFENER RAL 9010
PURE WHITE
 - TYPE 13. ALUMINIUM 3 MM RAL 7031 BLUE GREY
 - TYPE 14. ALUMINIUM PORTAL FRAMES RAL 7006 BEIGE GREY PPC
 - TYPE 15. ALUMINIUM 3 MM PIGMENTO ROUGE /RED
 - TYPE 16. ALUMINIUM 3 MM WITH ADDITIONAL STIFFENER RAL 7006
BEIGE GREY
 - TYPE 17. ALUMINIUM 3 MM RAL 7006 BEIGE GREY
 - TYPE 18. ALUMINIUM 3 MM RAL 7022 UMBRA GREY
 - TYPE 19. ALUMINIUM PORTAL FRAMES RAL 7022 UMBRA GREY PPC
 - TYPE 24. ALUMINIUM 3 MM WITH ADDITIONAL STIFFENER FLAT MATT
RAL 9010 PURE WHITE
- BALCONY FASCIA**
- TYPE 20. ALUMINIUM RAL 7022 UMBRA GREY
 - TYPE 21. ALUMINIUM RAL 7006 BEIGE GREY
- GLASS**
- TYPE 22. BACK PAINTED GLASS RAL 7006 BEIGE/GREY
 - TYPE 23. CLEAR GLASS BALUSTRADE - ROOF LEVEL
 - TYPE 25. BACK PAINTED GLASS RAL 7022 UMBRA GREY
- FOR WINDOWS DOORS AND LOUVRES SPECIFICATIONS PLEASE REFER TO
FACADE SPECIFICATIONS AND MDS SERIES 17 DRAWINGS.

- C03 MP 17.05.22 SB RISER ADDED / FACADE MATERIAL, CURTAIN
WALLS, JOINTS AND LEGEND UPDATED
- C02 MP 31.01.22 SB CURTAIN WALLS, BALUSTRADES HEIGHT, TOP
OF COPING, BALCONIES AND LEGEND
UPDATED
- C01 MP 07.09.21 SB BIRD&BAT BOXES ADDED / MATERIALS,
CURTAIN WALLS AND LEGEND UPDATED /
WINDOWS GENERALLY UPDATED
- P03 MP 14.06.21 SB SECTIONS NUMBERS AND LEGENDS
GENERALLY UPDATED / BALCONIES UPDATED /
METAL CLADDING PANELS AND VERTICAL
JOINTS ADDED / MATERIALS UPDATED
- P02 MP 07.05.21 SB JULIETTE AND BALCONY DOORS SWING
DIRECTIONS GENERALLY UPDATED / VIEWS
REARRANGEMENT
- P01 MP 28.04.21 SB FIRST ISSUE

REV BY DATE CHK DESCRIPTION
STATUS

FOR CONSTRUCTION

CONTRACTOR
MIDGARD LTD

PROJECT
Station Hill, Reading

CLIENT
SH Reading (phase 1) Limited

DRAWING TITLE
**Block E
Elevations
Garrard Street Elevations 1/2**

DATE CREATED 28.04.21 DATE AMENDED 17.05.22 SCALE 1:100 @A1
DRAWN BY MP AMENDED BY MP CHECKED SB
DRAWING NO & REVISION
SHR-MDS-BE-ZZ-DR-A-11-0009 - C03



14 Elevation 14 -Garrard Street


15 Elevation 15 -Garrard Street

EXTERNAL
WPT
DOORS/
SURROUND
BY WPT
SLC

94785 BX
SPECIALIST
9478 S/L

- 10MM VERTICAL MOVEMENT JOINT
- 20MM VERTICAL MOVEMENT JOINT
- 30MM VERTICAL MOVEMENT JOINT
- 20MM HORIZONTAL MOVEMENT JOINT
- 30MM HORIZONTAL MOVEMENT JOINT
- FOR JOINTS IN METAL CLADDING REFER TO SERIES 12 DRAWINGS
- LEGEND**
- SWIFT BIRD BOX - 16S SCHWEGLER 430 mm(W)x240 mm (H)x220 mm (D)
 - BIRD BOX - 1HE SCHWEGLER BRICK BOX 280 mm(L)x150 mm (H)x150 mm (D)
 - BAT BOX - 1 FR SCHWEGLER BAT TUBE 200 mm(L)x475 mm (H)x125 mm (D)

DO NOT SCALE DIMENSIONS OF THIS DRAWING
CHECK ALL DIMENSIONS ON SITE BEFORE FABRICATION
FINAL COORDINATION AND CHECKS ARE RESPONSIBILITY OF THE SITE TEAM
TO SUIT CONDITIONS AND TOLERANCES BEFORE ANY INSTALLATION
REPORT ALL ERRORS OR OMISSIONS TO MIDGARD LIMITED
THIS DRAWING IS PROTECTED UNDER COPYRIGHT AND SHALL NOT BE
REPRODUCED IN PART OR WHOLE WITHOUT PRIOR EXPRESSED
PERMISSION OF MIDGARD LIMITED

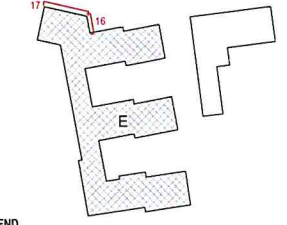

- LEGEND**
- BRICKWORK**
- TYPE 1. KARMA WHITE BRICK
 - TYPE 2. KARMA WHITE BRICK SLIP
 - TYPE 3. PAGUS GREY BRICK
 - TYPE 4. PAGUS GREY BRICK SLIP
 - TYPE 5. LEICESTER RED BRICK
 - TYPE 6. LEICESTER RED BRICK SLIP
 - TYPE 7. HIT AND MISS BRICKWORK
 - TYPE 8. SOLDIER COURSING BRICK SLIP
 - TYPE 9. LEICESTER RED BRICKWORK, PRECAST PANEL
- RAINSCREEN**
- TYPE 10. ALUMINIUM 3MM RAL 7035 LIGHT GREY TEXTURED MATT/FS
TIGER PRODUCT CODE: 029/72111
 - TYPE 11. ALUMINIUM RAL 9010 PURE WHITE TEXTURED MATT/FS
TIGER PRODUCT CODE: 029/10674
 - TYPE 12. ALUMINIUM 3 MM WITH ADDITIONAL STIFFENER RAL 9010
PURE WHITE
 - TYPE 13. ALUMINIUM 3 MM RAL 7031 BLUE GREY
 - TYPE 14. ALUMINIUM PORTAL FRAMES RAL 7006 BEIGE GREY PPC
 - TYPE 15. ALUMINIUM 3 MM PIGMENTO ROUGE /RED
 - TYPE 16. ALUMINIUM 3 MM WITH ADDITIONAL STIFFENER RAL 7006
BEIGE GREY
 - TYPE 17. ALUMINIUM 3 MM RAL 7006 BEIGE GREY
 - TYPE 18. ALUMINIUM 3 MM RAL 7022 UMBRA GREY
 - TYPE 19. ALUMINIUM PORTAL FRAMES RAL 7022 UMBRA GREY PPC
 - TYPE 24. ALUMINIUM 3 MM WITH ADDITIONAL STIFFENER FLAT MATT
RAL 9010 PURE WHITE
- BALCONY FASCIA**
- TYPE 20. ALUMINIUM RAL 7022 UMBRA GREY
 - TYPE 21. ALUMINIUM RAL 7006 BEIGE GREY
- GLASS**
- TYPE 22. BACK PAINTED GLASS RAL 7006 BEIGE GREY
 - TYPE 23. CLEAR GLASS BALUSTRADE - ROOF LEVEL
 - TYPE 25. BACK PAINTED GLASS RAL 7022 UMBRA GREY
- FOR WINDOWS DOORS AND LOUVRES SPECIFICATIONS PLEASE REFER TO
FACADE SPECIFICATIONS AND MDS SERIES 17 DRAWINGS.

- C03 MP 17.05.22 SB CURTAIN WALLS, TOP OF COPING, FACADE
MATERIAL, JOINTS AND LEGEND UPDATED
C02 IM 03.12.21 SB WINDOW ADDED / GATE UPDATED /
MOVEMENT JOINTS UPDATED / MATERIALS
UPDATED
C01 MP 07.09.21 SB BIRD & BAT BOXES ADDED / LEGEND UPDATED /
WINDOWS AND PORTAL FRAMES GENERALLY
UPDATED
P03 MP 14.06.21 SB SECTIONS NUMBERS AND LEGENDS
GENERALLY UPDATED / BALCONIES UPDATED /
METAL CLADDING PANELS AND VERTICAL
JOINTS ADDED
P02 MP 07.05.21 SB JULIETTE AND BALCONY DOORS SWING
DIRECTIONS GENERALLY UPDATED / VIEWS
REARRANGEMENT
P01 MP 28.04.21 SB FIRST ISSUE

REV	BY	DATE	CHK	DESCRIPTION
STATUS				

FOR CONSTRUCTION

CONTRACTOR
MIDGARD LTD


PROJECT
Station Hill, Reading

CLIENT
SH Reading (phase 1) Limited


DRAWING TITLE
**Block E
Elevations
Garrard Street Elevations 2/2**

DATE CREATED	DATE AMENDED	SCALE
28.04.21	17.05.22	1 : 100 @A1
DRAWN BY	AMENDED BY	CHECKED
MP	MP	SB

DRAWING NO & REVISION
SHR-MDS-BE-ZZ-DR-A-11-0010 - C03

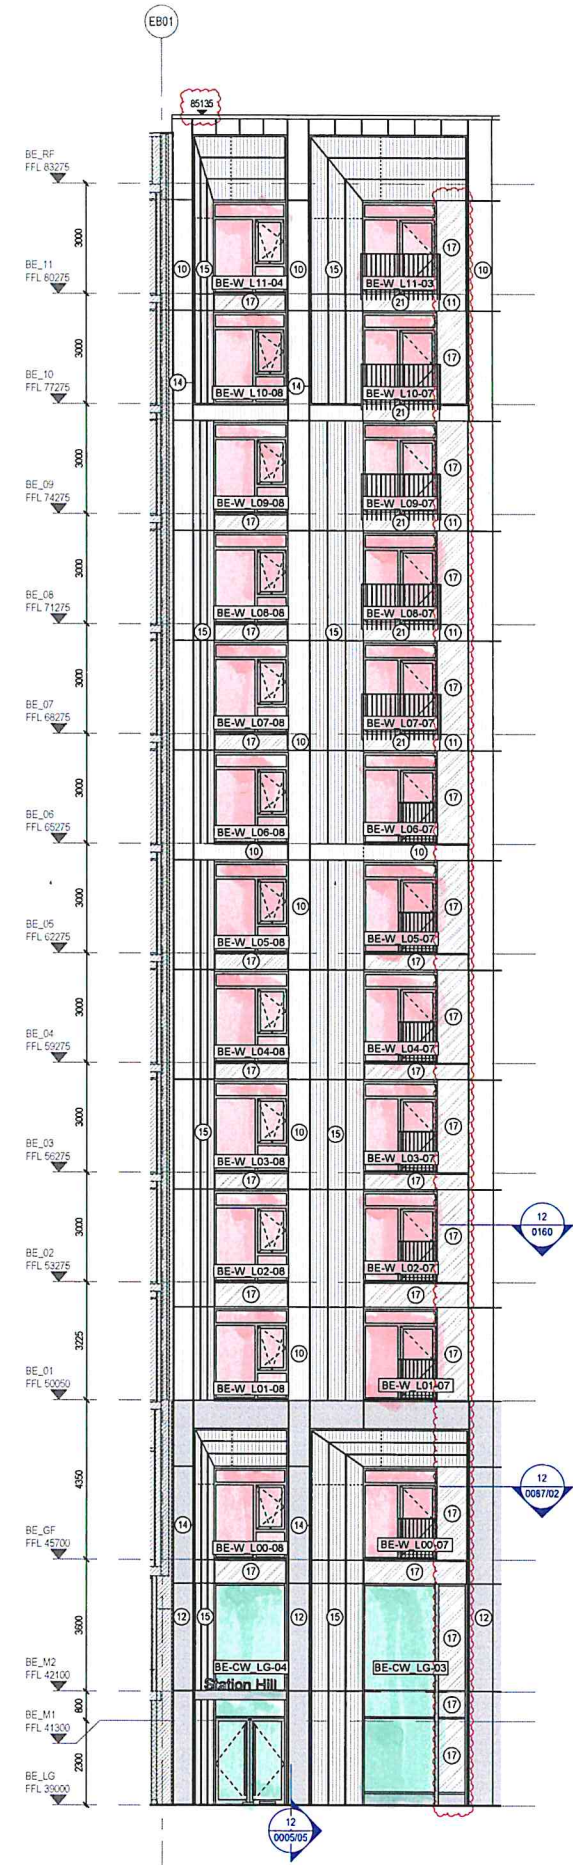

16 Elevation 16 -Garrard Street

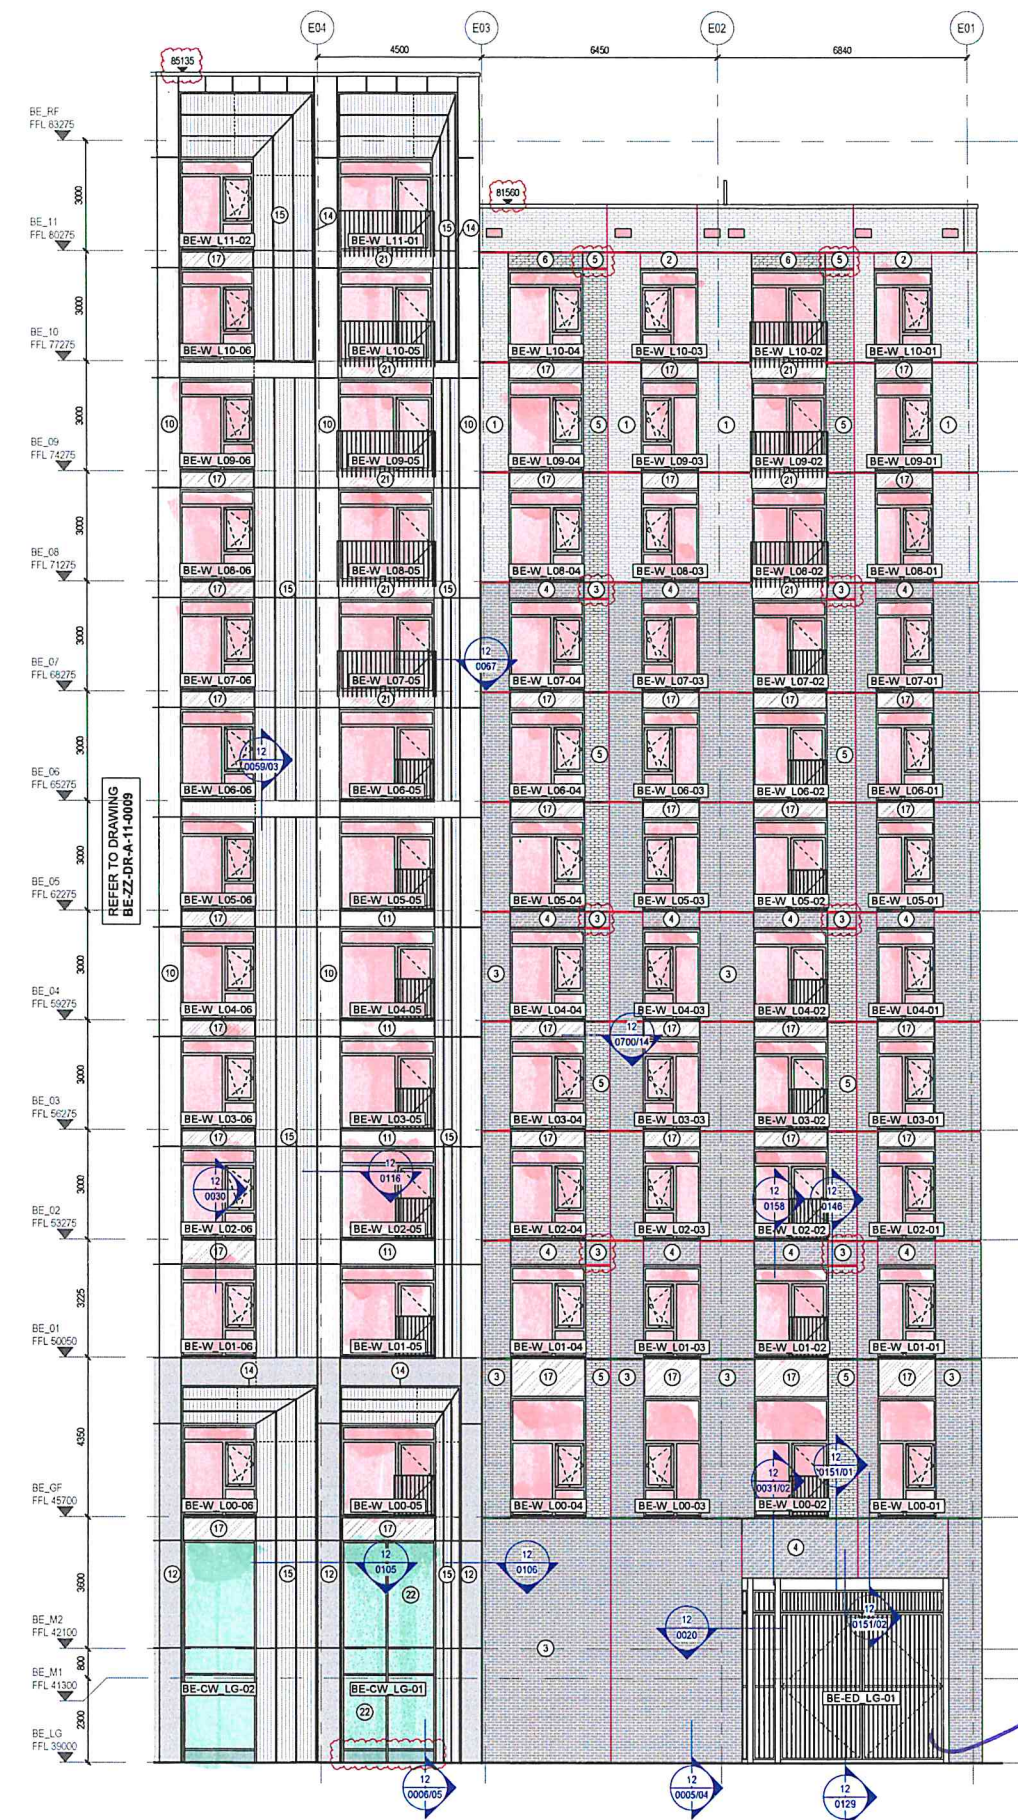


17 Elevation 17 -Garrard Street

- 10MM VERTICAL MOVEMENT JOINT
20MM VERTICAL MOVEMENT JOINT
30MM VERTICAL MOVEMENT JOINT
20MM HORIZONTAL MOVEMENT JOINT
30MM HORIZONTAL MOVEMENT JOINT
- LEGEND**
- SWIFT BIRD BOX - 16S SCHWEGLER 430 mm(W)x240 mm (H)x220 mm (D)
 - BIRD BOX - 1HE SCHWEGLER BRICK BOX 280 mm(L)x150 mm (H)x150 mm (D)
 - BAT BOX - 1 FR SCHWEGLER BAT TUBE 200 mm(L)x475 mm (H)x125 mm (D)
- FOR JOINTS IN METAL CLADDING REFER TO SERIES 12 DRAWINGS

SATOS BT
SPECIMEN
9A7B S/C

DO NOT SCALE DIMENSIONS OF THIS DRAWING
CHECK ALL DIMENSIONS ON SITE BEFORE FABRICATION
FINAL COORDINATION AND CHECKS ARE RESPONSIBILITY OF THE SITE TEAM
TO SUIT CONDITIONS AND TOLERANCES BEFORE ANY INSTALLATION
REPORT ALL ERRORS OR OMISSIONS TO MIDGARD LIMITED
THIS DRAWING IS PROTECTED UNDER COPYRIGHT AND SHALL NOT BE
REPRODUCED IN PART OR WHOLE WITHOUT PRIOR EXPRESSED
PERMISSION OF MIDGARD LIMITED

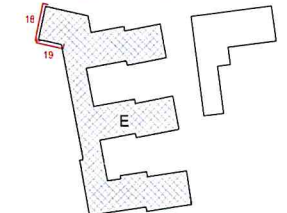

- LEGEND**
- BRICKWORK**
- TYPE 1. KARMA WHITE BRICK
 - TYPE 2. KARMA WHITE BRICK SLIP
 - TYPE 3. PAGUS GREY BRICK
 - TYPE 4. PAGUS GREY BRICK SLIP
 - TYPE 5. LEICESTER RED BRICK
 - TYPE 6. LEICESTER RED BRICK SLIP
 - TYPE 7. HIT AND MISS BRICKWORK
 - TYPE 8. SOLDIER COURSING BRICK SLIP
 - TYPE 9. LEICESTER RED BRICKWORK, PRECAST PANEL
- RAINSCREEN**
- TYPE 10. ALUMINIUM 3MM RAL 7035 LIGHT GREY TEXTURED MATT/FS
TIGER PRODUCT CODE: 029/72111
 - TYPE 11. ALUMINIUM RAL 9010 PURE WHITE TEXTURED MATT/FS
TIGER PRODUCT CODE: 029/10674
 - TYPE 12. ALUMINIUM 3 MM WITH ADDITIONAL STIFFENER RAL 9010
PURE WHITE
 - TYPE 13. ALUMINIUM 3 MM RAL 7031 BLUE GREY
 - TYPE 14. ALUMINIUM PORTAL FRAMES RAL 7006 BEIGE GREY PPC
 - TYPE 15. ALUMINIUM 3 MM PIGMENTO ROUGE /RED
 - TYPE 16. ALUMINIUM 3 MM WITH ADDITIONAL STIFFENER RAL 7006
BEIGE GREY
 - TYPE 17. ALUMINIUM 3 MM RAL 7006 BEIGE GREY
 - TYPE 18. ALUMINIUM 3 MM RAL 7022 UMBRA GREY
 - TYPE 19. ALUMINIUM PORTAL FRAMES RAL 7022 UMBRA GREY PPC
 - TYPE 24. ALUMINIUM 3 MM WITH ADDITIONAL STIFFENER FLAT MATT
RAL 9010 PURE WHITE
- BALCONY FASCIA**
- TYPE 20. ALUMINIUM RAL 7022 UMBRA GREY
 - TYPE 21. ALUMINIUM RAL 7006 BEIGE GREY
- GLASS**
- TYPE 22. BACK PAINTED GLASS RAL 7006 BEIGE GREY
 - TYPE 23. CLEAR GLASS BALUSTRADE -ROOF LEVEL
 - TYPE 25. BACK PAINTED GLASS RAL 7022 UMBRA GREY
- FOR WINDOWS DOORS AND LOUVRES SPECIFICATIONS PLEASE REFER TO
FACADE SPECIFICATIONS AND MDS SERIES 17 DRAWINGS.

- C03 MP 17.05.22 SB VERTICAL JOINTS, TOP OF COPING AND
LEGEND UPDATED
- C02 IM 03.12.21 SB MOVEMENT JOINTS UPDATED / MATERIALS
UPDATED
- C01 MP 07.09.21 SB LOUVRE NUMBERS UPDATED / MATERIALS AND
LEGEND UPDATED / WINDOWS GENERALLY
UPDATED
- P03 MP 14.06.21 SB SECTIONS NUMBERS AND LEGENDS
GENERALLY UPDATED / BALCONIES UPDATED /
METAL CLADDING PANELS AND VERTICAL
JOINTS ADDED
- P02 MP 07.05.21 SB JULIETTE AND BALCONY DOORS SWING
DIRECTIONS GENERALLY UPDATED
- P01 MP 28.04.21 SB FIRST ISSUE

REV	BY	DATE	CHK	DESCRIPTION
-----	----	------	-----	-------------

FOR CONSTRUCTION

CONTRACTOR
MIDGARD LTD


PROJECT
Station Hill, Reading

CLIENT
SH Reading (phase 1) Limited

DRAWING TITLE
**Block E
Elevations
West Elevations 1/3**

DATE CREATED 28.04.21	DATE AMENDED 17.05.22	SCALE 1 : 100 @A1
DRAWN BY MP	AMENDED BY MP	CHECKED SB

DRAWING NO & REVISION
SHR-MDS-BE-ZZ-DR-A-11-0011 - C03

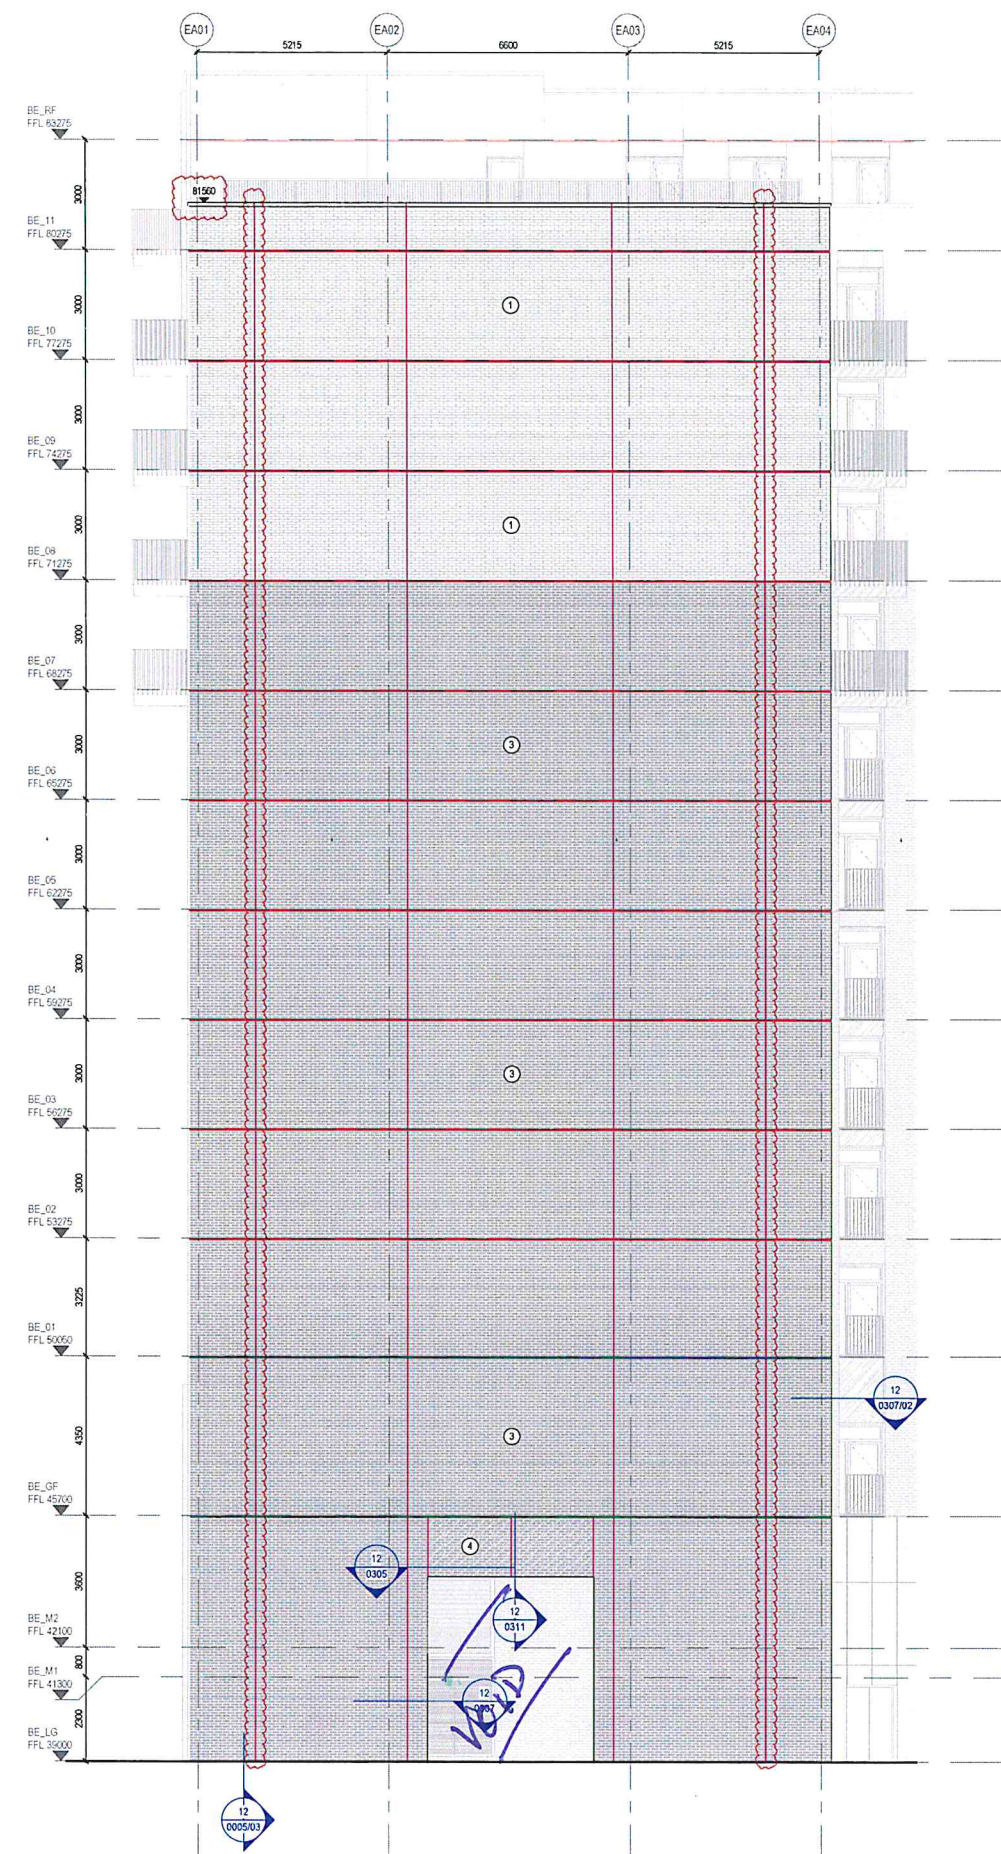

18 Elevation 18 -West Elevation




19 Elevation 19 -West Elevation

- 10MM VERTICAL MOVEMENT JOINT
- 20MM VERTICAL MOVEMENT JOINT
- 30MM VERTICAL MOVEMENT JOINT
- 20MM HORIZONTAL MOVEMENT JOINT
- 30MM HORIZONTAL MOVEMENT JOINT
- FOR JOINTS IN METAL CLADDING REFER TO SERIES 12 DRAWINGS
- LEGEND**
- SWIFT BIRD BOX - 16S SCHWEGLER 430 mm(W)x240 mm (H)x220 mm (D)
 - BIRD BOX - 1HE SCHWEGLER BRICK BOX 280 mm(L)x150 mm (H)x150 mm (D)
 - BAT BOX - 1 FR SCHWEGLER BAT TUBE 200 mm(L)x475 mm (H)x125 mm (D)

SUNRAY

WIP

DO NOT SCALE DIMENSIONS OF THIS DRAWING
CHECK ALL DIMENSIONS ON SITE BEFORE FABRICATION
FINAL COORDINATION AND CHECKS ARE RESPONSIBILITY OF THE SITE TEAM
TO SUIT CONDITIONS AND TOLERANCES BEFORE ANY INSTALLATION
REPORT ALL ERRORS OR OMISSIONS TO MIDGARD LIMITED
THIS DRAWING IS PROTECTED UNDER COPYRIGHT AND SHALL NOT BE
REPRODUCED IN PART OR WHOLE WITHOUT PRIOR EXPRESSED
PERMISSION OF MIDGARD LIMITED

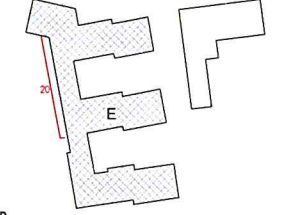

ALUPROF
SCOPE

Additional
work

REFER TO DRAWING
BE-ZZ-DR-A-11-0013

- LEGEND**
- BRICKWORK**
- TYPE 1. KARMA WHITE BRICK
 - TYPE 2. KARMA WHITE BRICK SLIP
 - TYPE 3. PAGUS GREY BRICK
 - TYPE 4. PAGUS GREY BRICK SLIP
 - TYPE 5. LEICESTER RED BRICK
 - TYPE 6. LEICESTER RED BRICK SLIP
 - TYPE 7. HIT AND MISS BRICKWORK
 - TYPE 8. SOLDIER COURSING BRICK SLIP
 - TYPE 9. LEICESTER RED BRICKWORK. PRECAST PANEL
- RAINSOON**
- TYPE 10. ALUMINIUM 3MM RAL 7035 LIGHT GREY TEXTURED MATT/FS
TIGER PRODUCT CODE: 02972111
 - TYPE 11. ALUMINIUM RAL 9010 PURE WHITE TEXTURED MATT/FS
TIGER PRODUCT CODE: 02910674
 - TYPE 12. ALUMINIUM 3 MM WITH ADDITIONAL STIFFENER RAL 9010
PURE WHITE
 - TYPE 13. ALUMINIUM 3 MM RAL 7031 BLUE GREY
 - TYPE 14. ALUMINIUM PORTAL FRAMES RAL 7006 BEIGE GREY PPC
 - TYPE 15. ALUMINIUM 3 MM PIGMENTO ROUGE /RED
 - TYPE 16. ALUMINIUM 3 MM WITH ADDITIONAL STIFFENER RAL 7006
BEIGE GREY
 - TYPE 17. ALUMINIUM 3 MM RAL 7006 BEIGE GREY
 - TYPE 18. ALUMINIUM 3 MM RAL 7022 UMBRA GREY
 - TYPE 19. ALUMINIUM PORTAL FRAMES RAL 7022 UMBRA GREY PPC
 - TYPE 24. ALUMINIUM 3 MM WITH ADDITIONAL STIFFENER FLAT MATT
RAL 9010 PURE WHITE
- BALCONY FASCIA**
- TYPE 20. ALUMINIUM RAL 7022 UMBRA GREY
 - TYPE 21. ALUMINIUM RAL 7006 BEIGE GREY
- GLASS**
- TYPE 22. BACK PAINTED GLASS RAL 7006 BEIGE GREY
 - TYPE 23. CLEAR GLASS BALUSTRADE - ROOF LEVEL
 - TYPE 25. BACK PAINTED GLASS RAL 7022 UMBRA GREY
- FOR WINDOWS DOORS AND LOUVRES SPECIFICATIONS PLEASE REFER TO
FACADE SPECIFICATIONS AND MDS SERIES 17 DRAWINGS.

- C04 MP 17.05.22 SB LOUVER ADDED /JOINTS, LOUVER, ALUMINIUM
PANELS AND LEGEND UPDATED
- C03 MP 22.12.21 SB LOUVRES AND TOP OF COPING UPDATED
- C02 IM 03.12.21 SB WINDOWS ADDED / CLADDING AREA ADDED /
MOVEMENT JOINTS UPDATED / MATERIALS
UPDATED
- C01 MP 07.09.21 SB LOUVER NUMBERS UPDATED / MATERIALS AND
LEGEND UPDATED / WINDOW SIZE GENERALLY
UPDATED / ALIGNED LOUVRES
- P03 MP 14.06.21 SB SECTIONS NUMBERS AND LEGENDS
GENERALLY UPDATED / BALCONIES UPDATED /
METAL CLADDING PANELS AND VERTICAL
JOINTS ADDED
- P02 MP 07.05.21 SB JULIETTE AND BALCONY DOORS SWING
DIRECTIONS GENERALLY UPDATED
- P01 MP 28.04.21 SB FIRST ISSUE

REV BY DATE CHK DESCRIPTION

STATUS

FOR CONSTRUCTION

CONTRACTOR

MIDGARD LTD

PROJECT

Station Hill, Reading

CLIENT

SH Reading (phase 1) Limited

DRAWING TITLE

Block E

Elevations

West Elevations 2/3

DATE CREATED

28.04.21

DATE AMENDED

17.05.22

SCALE

1 : 100 @A1

DRAWN BY

MP

AMENDED BY

MP

CHECKED

SB


DRAWING NO & REVISION

SHR-MDS-BE-ZZ-DR-A-11-0012 - C04

JRL

MDS

Midgard Design Services

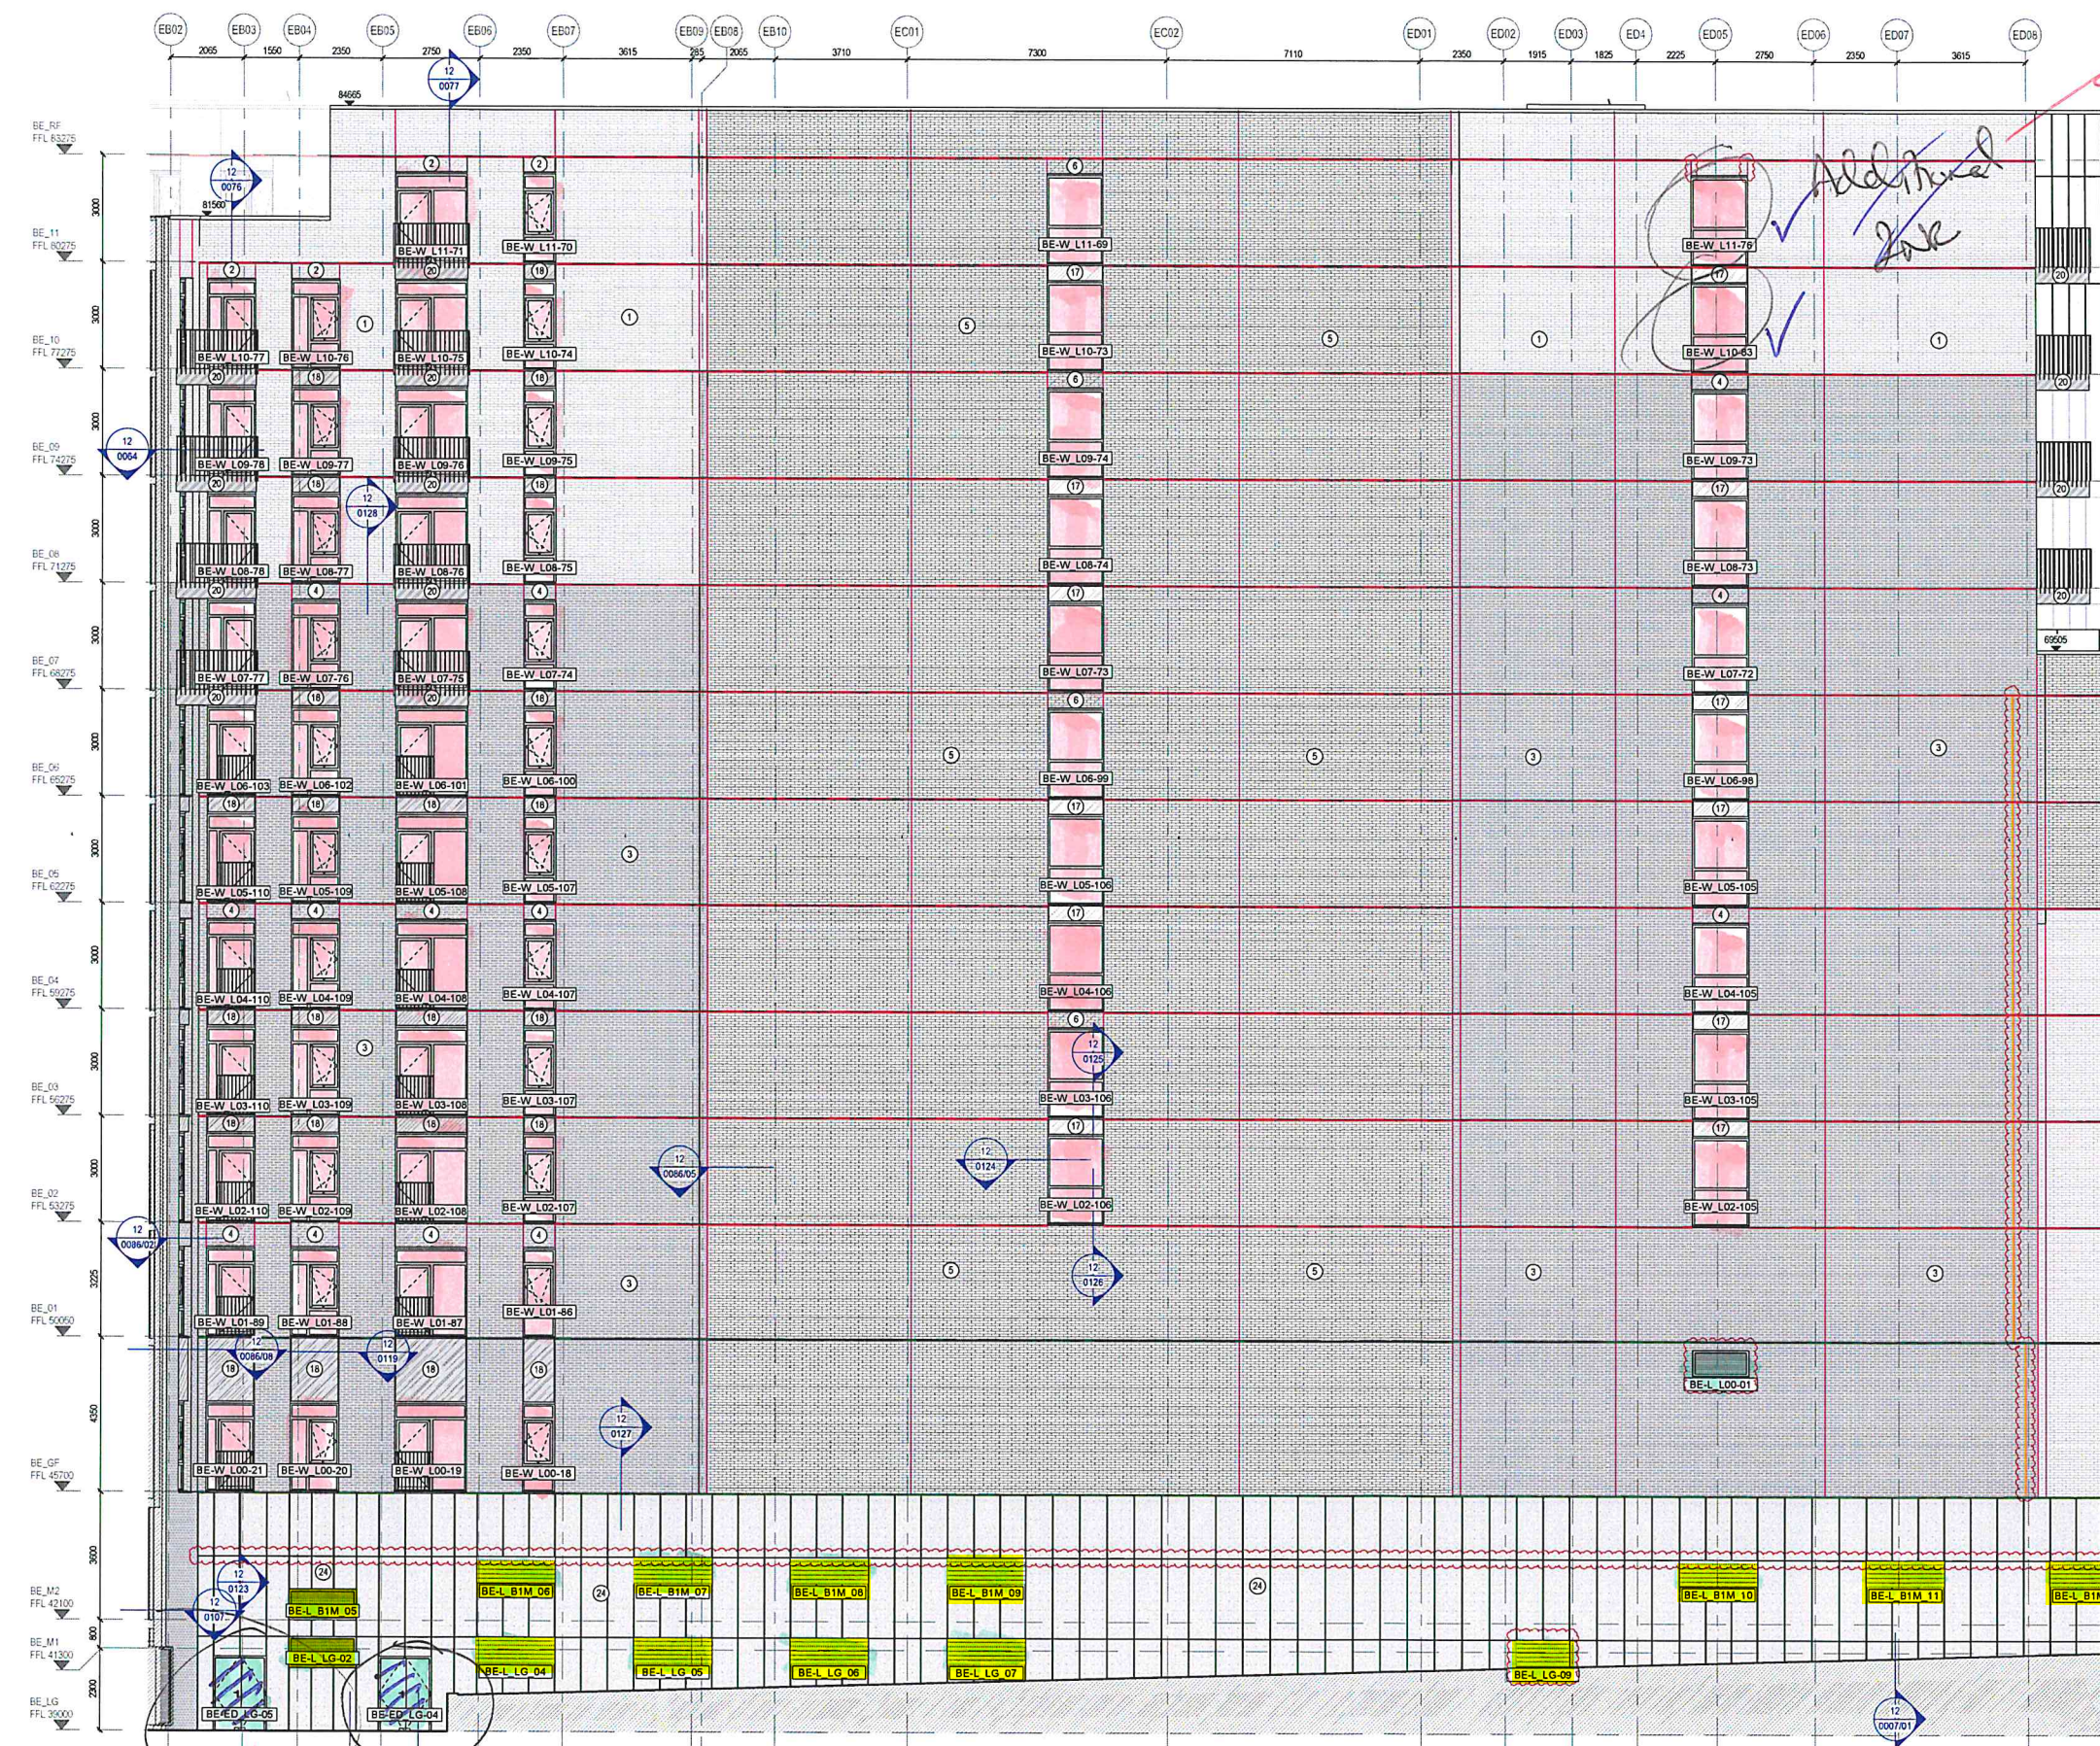


20 Elevation 20 -West Elevation

not Birkmo scope


- 10MM VERTICAL MOVEMENT JOINT
- 20MM VERTICAL MOVEMENT JOINT
- 30MM VERTICAL MOVEMENT JOINT
- 20MM HORIZONTAL MOVEMENT JOINT
- 30MM HORIZONTAL MOVEMENT JOINT
- FOR JOINTS IN METAL CLADDING REFER TO SERIES 12 DRAWINGS

- LEGEND**
- SWIFT BIRD BOX - 16S SCHWEGLER 430 mm(W)x240 mm (H)x220 mm (D)
 - BIRD BOX - 1 THE SCHWEGLER BRICK BOX 280 mm(L)x150 mm (H)x150 mm (D)
 - BAT BOX - 1 FR SCHWEGLER BAT TUBE 200 mm(L)x475 mm (H)x125 mm (D)

DO NOT SCALE DIMENSIONS OF THIS DRAWING.
CHECK ALL DIMENSIONS ON SITE BEFORE FABRICATION.
FINAL COORDINATION AND CHECKS ARE RESPONSIBILITY OF THE SITE TEAM.
TO SUIT CONDITIONS AND TOLERANCES BEFORE ANY INSTALLATION.
REPORT ALL ERRORS OR OMISSIONS TO MIDGARD LIMITED.
THIS DRAWING IS PROTECTED UNDER COPYRIGHT AND SHALL NOT BE
REPRODUCED IN PART OR WHOLE WITHOUT PRIOR EXPRESSED
PERMISSION OF MIDGARD LIMITED.

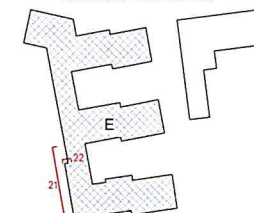

- LEGEND**
- BRICKWORK**
- TYPE 1. KARMA WHITE BRICK
 - TYPE 2. KARMA WHITE BRICK SLIP
 - TYPE 3. PAGUS GREY BRICK
 - TYPE 4. PAGUS GREY BRICK SLIP
 - TYPE 5. LEICESTER RED BRICK
 - TYPE 6. LEICESTER RED BRICK SLIP
 - TYPE 7. HIT AND MISS BRICKWORK
 - TYPE 8. SOLDIER COURSING BRICK SLIP
 - TYPE 9. LEICESTER RED BRICKWORK. PRECAST PANEL
- RAINSCREEN**
- TYPE 10. ALUMINIUM 3MM RAL 7035 LIGHT GREY TEXTURED MATT/FS
TIGER PRODUCT CODE: 029/72111
 - TYPE 11. ALUMINIUM RAL 9010 PURE WHITE TEXTURED MATT/FS
TIGER PRODUCT CODE: 029/10674
 - TYPE 12. ALUMINIUM 3 MM WITH ADDITIONAL STIFFENER RAL 9010
PURE WHITE
 - TYPE 13. ALUMINIUM 3 MM RAL 7031 BLUE GREY
 - TYPE 14. ALUMINIUM PORTAL FRAMES RAL 7006 BEIGE GREY PPC
 - TYPE 15. ALUMINIUM 3 MM PIGMENTO ROUGE /RED
 - TYPE 16. ALUMINIUM 3 MM WITH ADDITIONAL STIFFENER RAL 7006
BEIGE GREY
 - TYPE 17. ALUMINIUM 3 MM RAL 7006 BEIGE GREY
 - TYPE 18. ALUMINIUM 3 MM RAL 7022 UMBRA GREY
 - TYPE 19. ALUMINIUM PORTAL FRAMES RAL 7022 UMBRA GREY PPC
 - TYPE 24. ALUMINIUM 3 MM WITH ADDITIONAL STIFFENER FLAT MATT
RAL 9010 PURE WHITE
- BALCONY FASCIAS**
- TYPE 20. ALUMINIUM RAL 7022 UMBRA GREY
 - TYPE 21. ALUMINIUM RAL 7006 BEIGE GREY
- GLASS**
- TYPE 22. BACK PAINTED GLASS RAL 7006 BEIGE GREY
 - TYPE 23. CLEAR GLASS BALUSTRADE - ROOF LEVEL
 - TYPE 25. BACK PAINTED GLASS RAL 7022 UMBRA GREY
- FOR WINDOWS DOORS AND LOUVRES SPECIFICATIONS PLEASE REFER TO
FACADE SPECIFICATIONS AND MDS SERIES 17 DRAWINGS.

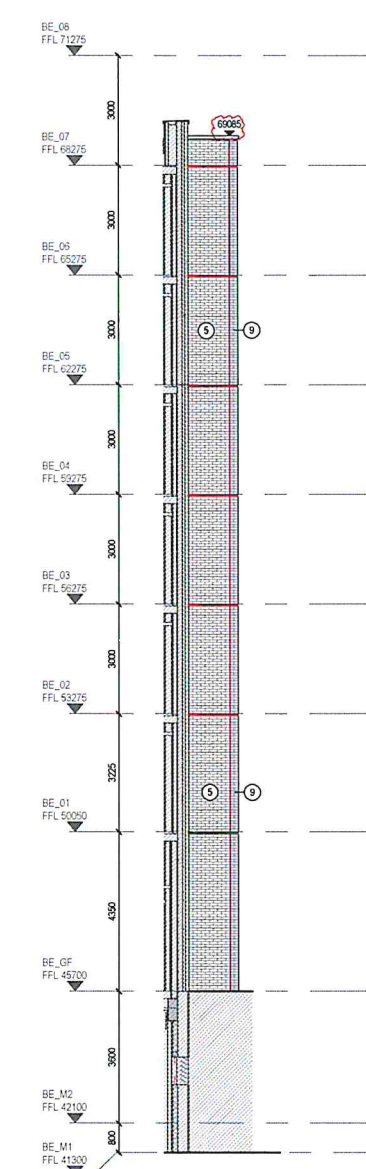

22 Elevation 22 -West Elevation

- C02 MP 17.05.22 SB TOP OF COPING, MATERIAL, LOUVRE, JOINTS
AND LEGEND UPDATED
- C01 MP 07.09.21 SB WINDOWS GENERALLY UPDATED / TRENT
PANELS ADDED / FLASHING ADDED / LOUVRE
NUMBERS AND LEGEND UPDATED
- P03 MP 14.06.21 SB SECTIONS NUMBERS AND LEGENDS
GENERALLY UPDATED / BALCONIES UPDATED /
METAL CLADDING PANELS AND VERTICAL
JOINTS ADDED
- P02 MP 07.05.21 SB JULIETTE AND BALCONY DOORS SWING
DIRECTIONS GENERALLY UPDATED / VIEWS
REARRANGEMENT
- P01 MP 28.04.21 SB FIRST ISSUE

REV BY DATE CHK DESCRIPTION

STATUS

FOR CONSTRUCTION

CONTRACTOR
MIDGARD LTD

PROJECT
Station Hill, Reading


CLIENT
SH Reading (phase 1) Limited

DRAWING TITLE
Block E
Elevations
West Elevations 3/3

DATE CREATED 28.04.21 DATE AMENDED 17.05.22 SCALE 1: 100 @A1

DRAWN BY MP AMENDED BY MP CHECKED SB

DRAWING NO & REVISION
SHR-MDS-BE-ZZ-DR-A-11-0013 - C02

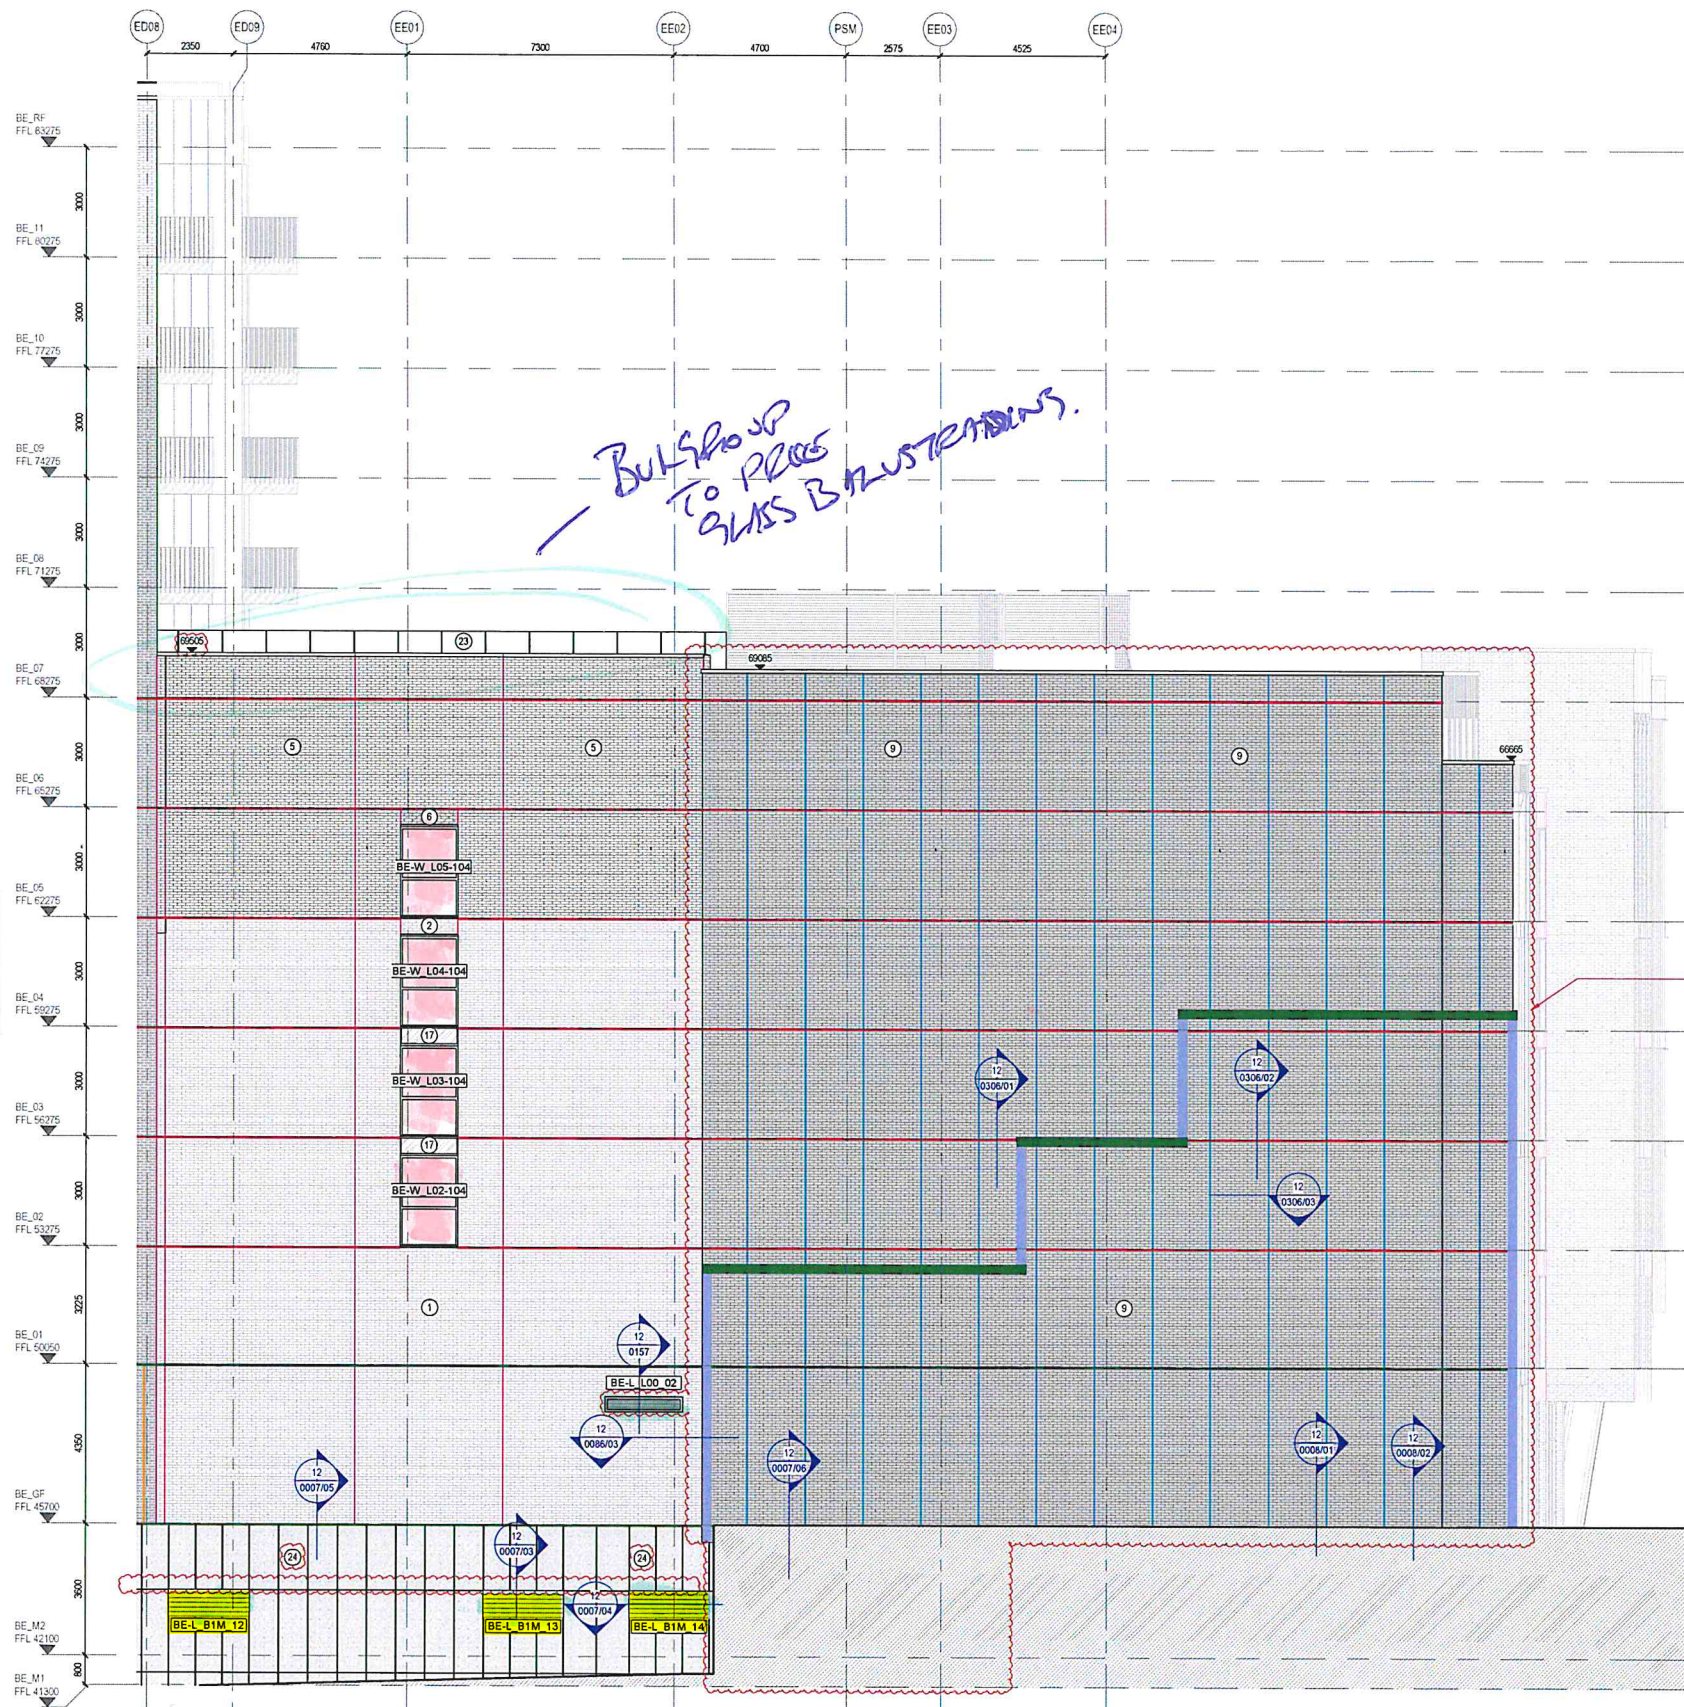

21 Elevation 21 -West Elevation

- LEGEND**
- 10MM VERTICAL MOVEMENT JOINT
 - 20MM VERTICAL MOVEMENT JOINT
 - 30MM VERTICAL MOVEMENT JOINT
 - 20MM HORIZONTAL MOVEMENT JOINT
 - 30MM HORIZONTAL MOVEMENT JOINT
 - FOR JOINTS IN METAL CLADDING REFER TO SERIES 12 DRAWINGS
 - SWIFT BIRD BOX - 16S SCHWEGLER 430 mm(W)x240 mm (H)x220 mm (D)
 - BIRD BOX - 1HE SCHWEGLER BRICK BOX 280 mm(L)x150 mm (H)x150 mm (D)
 - BAT BOX - 1FR SCHWEGLER BAT TUBE 200 mm(L)x475 mm (H)x125 mm (D)
 - VERTICAL PPC FLASHING_DETAIL & SETTING OUT TBC
 - HORIZONTAL PPC FLASHING_DETAIL & SETTING OUT TBC