


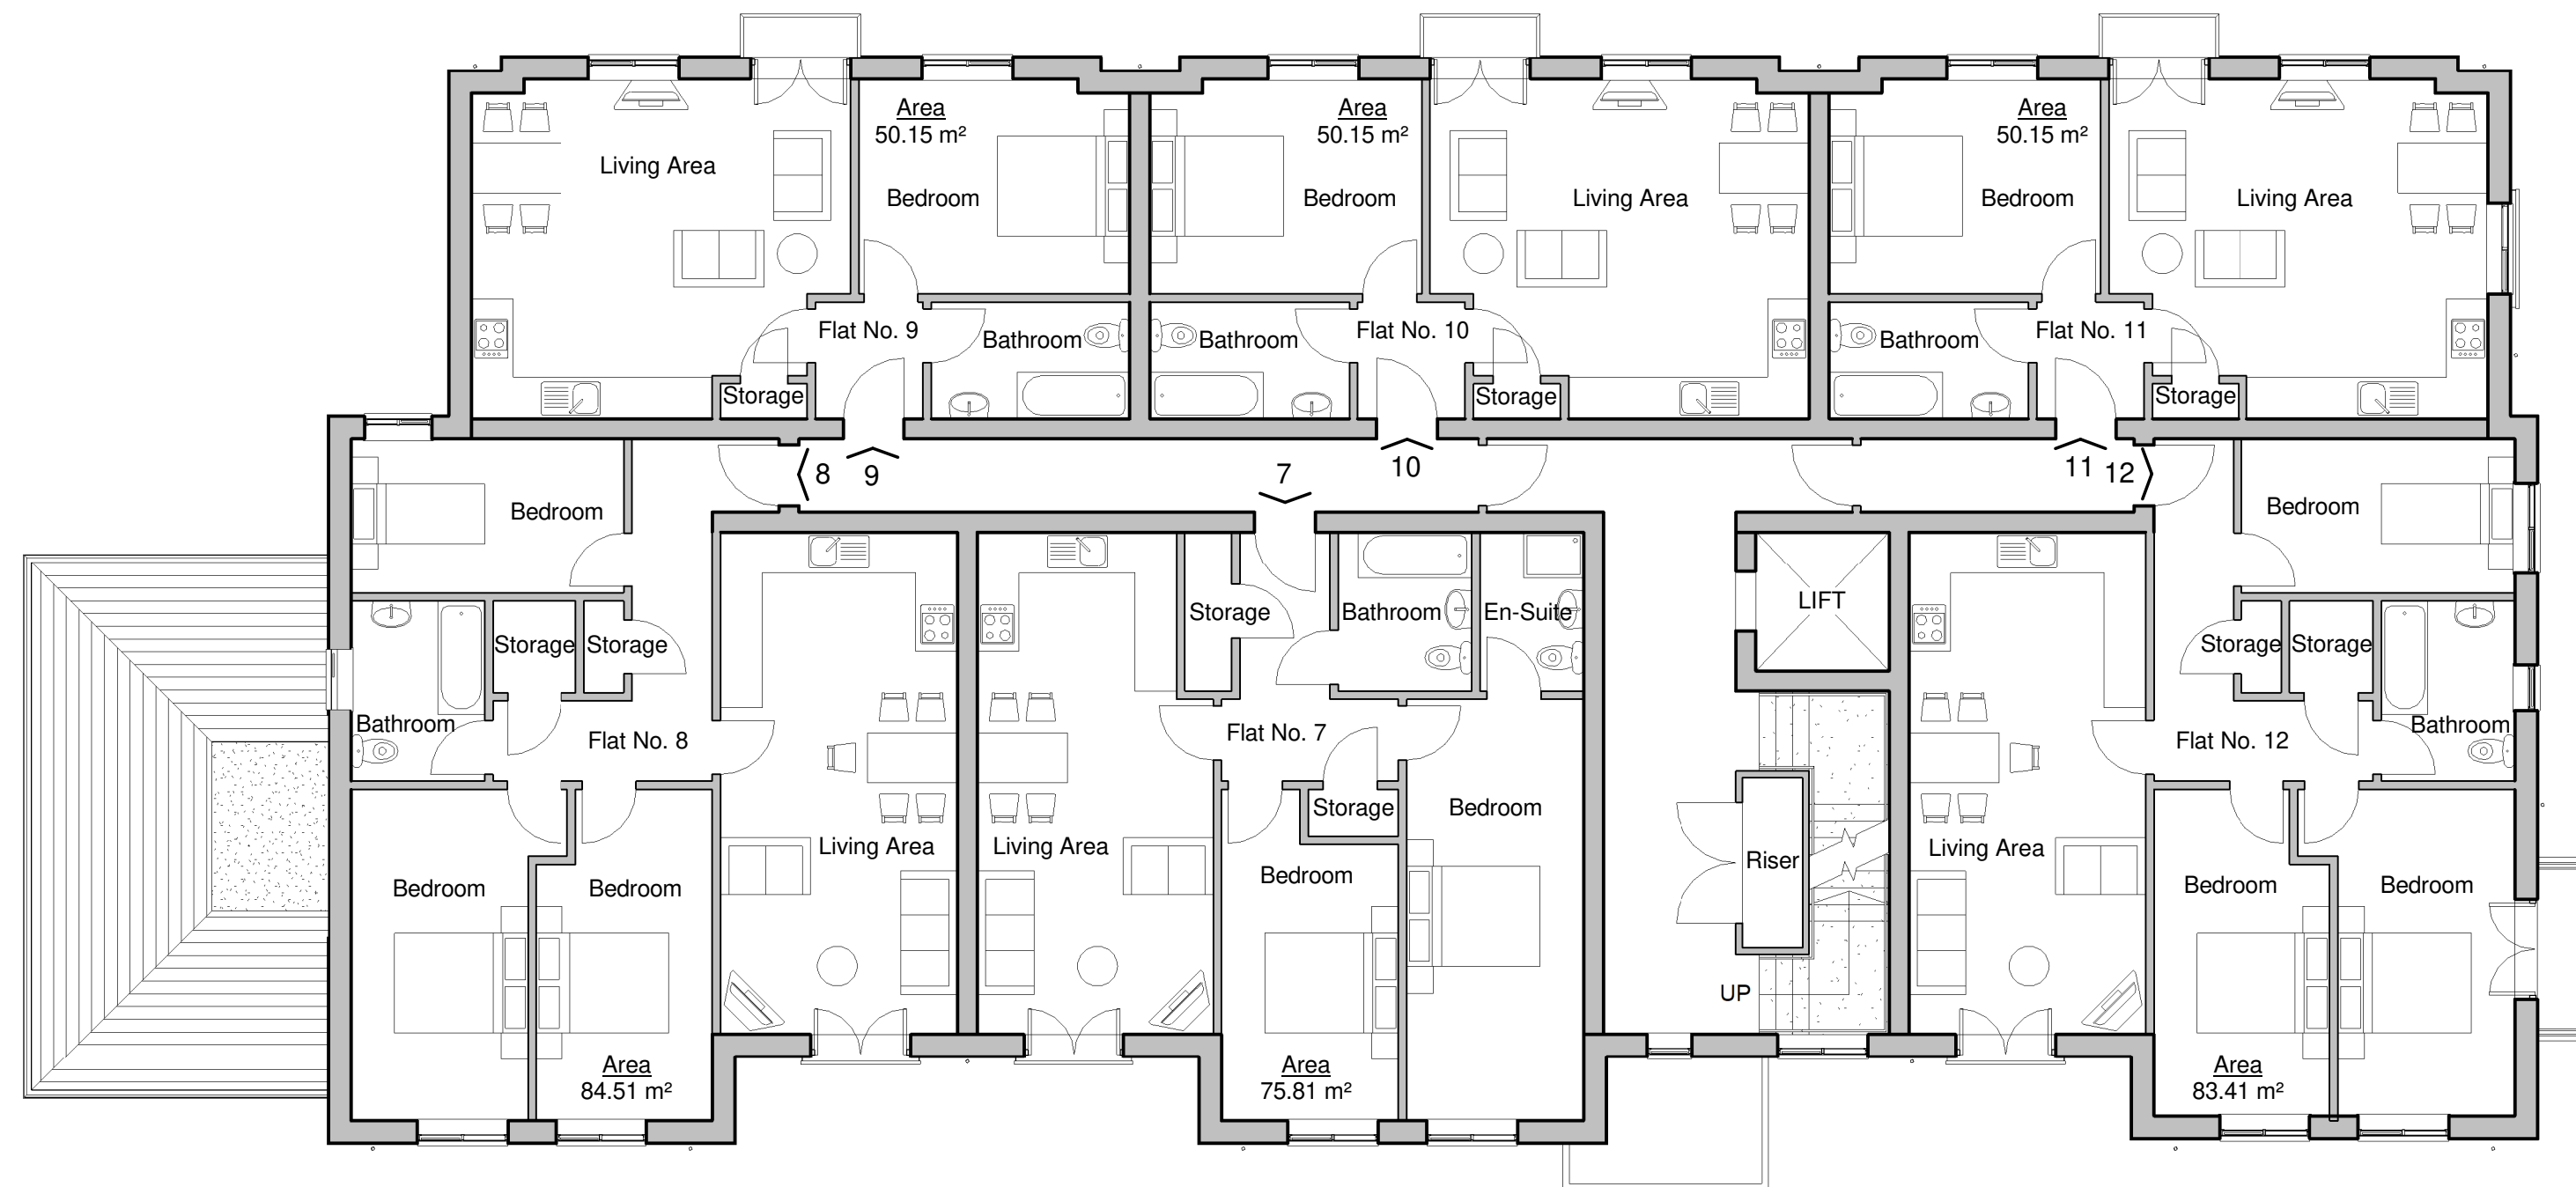

Proposed First Floor Plan  
SCALE 1 : 100



Proposed Second Floor Plan  
SCALE 1 : 100

01000500010000mm

SCALE 1 : 100

|                |          |     |      |      |                                |
|----------------|----------|-----|------|------|--------------------------------|
|                |          |     |      |      |                                |
|                |          |     |      |      |                                |
| B              | 03.02.23 | GS  | DA   | JA   | PLANNING COMMENTS INCORPORATED |
| A              | 25.02.21 | GS  | DA   | JA   | ISSUED FOR PLANNING APPROVAL   |
| REV            | DATE     | DRN | CHKD | APPD | DESCRIPTION                    |
| DRAWING STATUS |          |     |      |      | For Approval                   |

BLUEBIRD

DESIGN SERVICES

E: [info@bluebirdengineering.co.uk](mailto:info@bluebirdengineering.co.uk)

T: 0118 9 583 551

A: 46 London Street, Reading, RG1 4SQ

CLIENT

Mr Hargun

PROJECT

928 Oxford Road

TITLE

PROPOSED FIRST & SECOND FLOOR PLANS

DRAWN

GS

DATE

FEB 2021

SCALE

1 : 100 @ A1

DRG NO

A-1011

REV

B

© BLUEBIRD ENGINEERING LTD 2021