



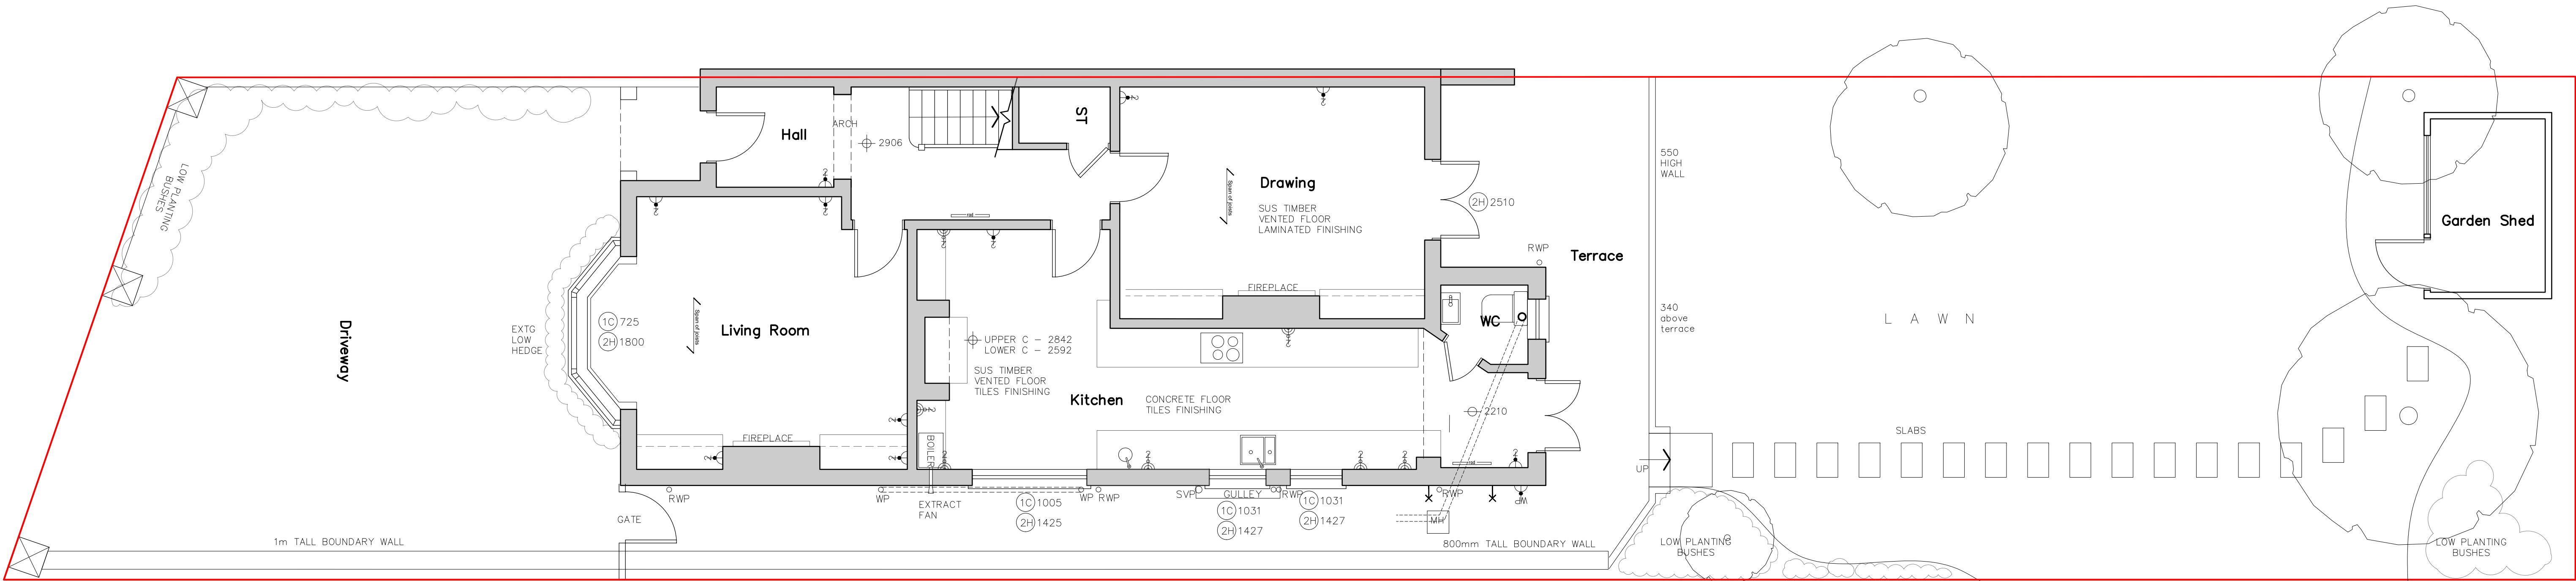

EXISTING SITE PLAN - 1:100

1:100 scale Bar
This Drawing has been produced for printing onto A1 size paper.
If printing on A3 please use the scale below for reference.

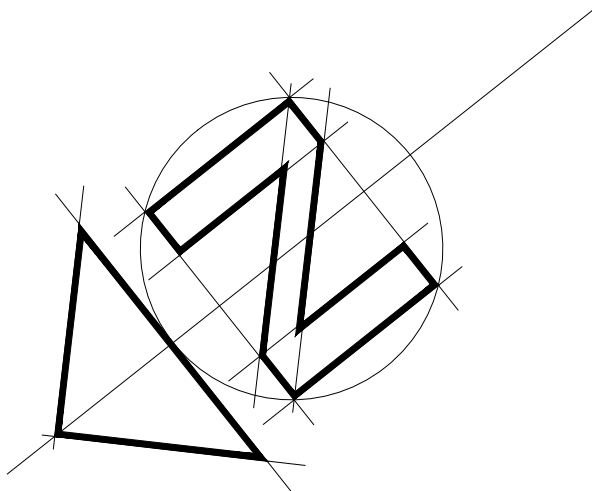

B	Existing Drawings amended - General information added	11/04/23
REV	COMMENTS	DATE



SHAUN TANNER
ARCHITECTURE & PLANNING
www.starchitecture.co.uk studio@starchitecture.co.uk 0118 989 0808

CLIENT Mr P. R. Huitson & Ms G. N. Arbia
PROJECT 51 Priest Hill
Caversham, Reading - RG4 7RY

DRAWING Existing Site Plan
STATUS Survey
SCALE 1:50 on A1 **DRAWN** RC **CHECKED** NO **NO** 3885/101 **REV** B **DATE** Feb 2023

THIS DRAWING MUST NOT BE SCALED UNLESS ISSUED FOR PLANNING PURPOSES. ALL DIMENSIONS ARE TO BE VERIFIED PRIOR TO SETTING OUT. COMMENCING WORK, OR PRODUCTION OF FABRICATION DRAWINGS, REPORT ANY DISCREPANCIES TO THE SUPERVISING OFFICER IMMEDIATELY. ©