


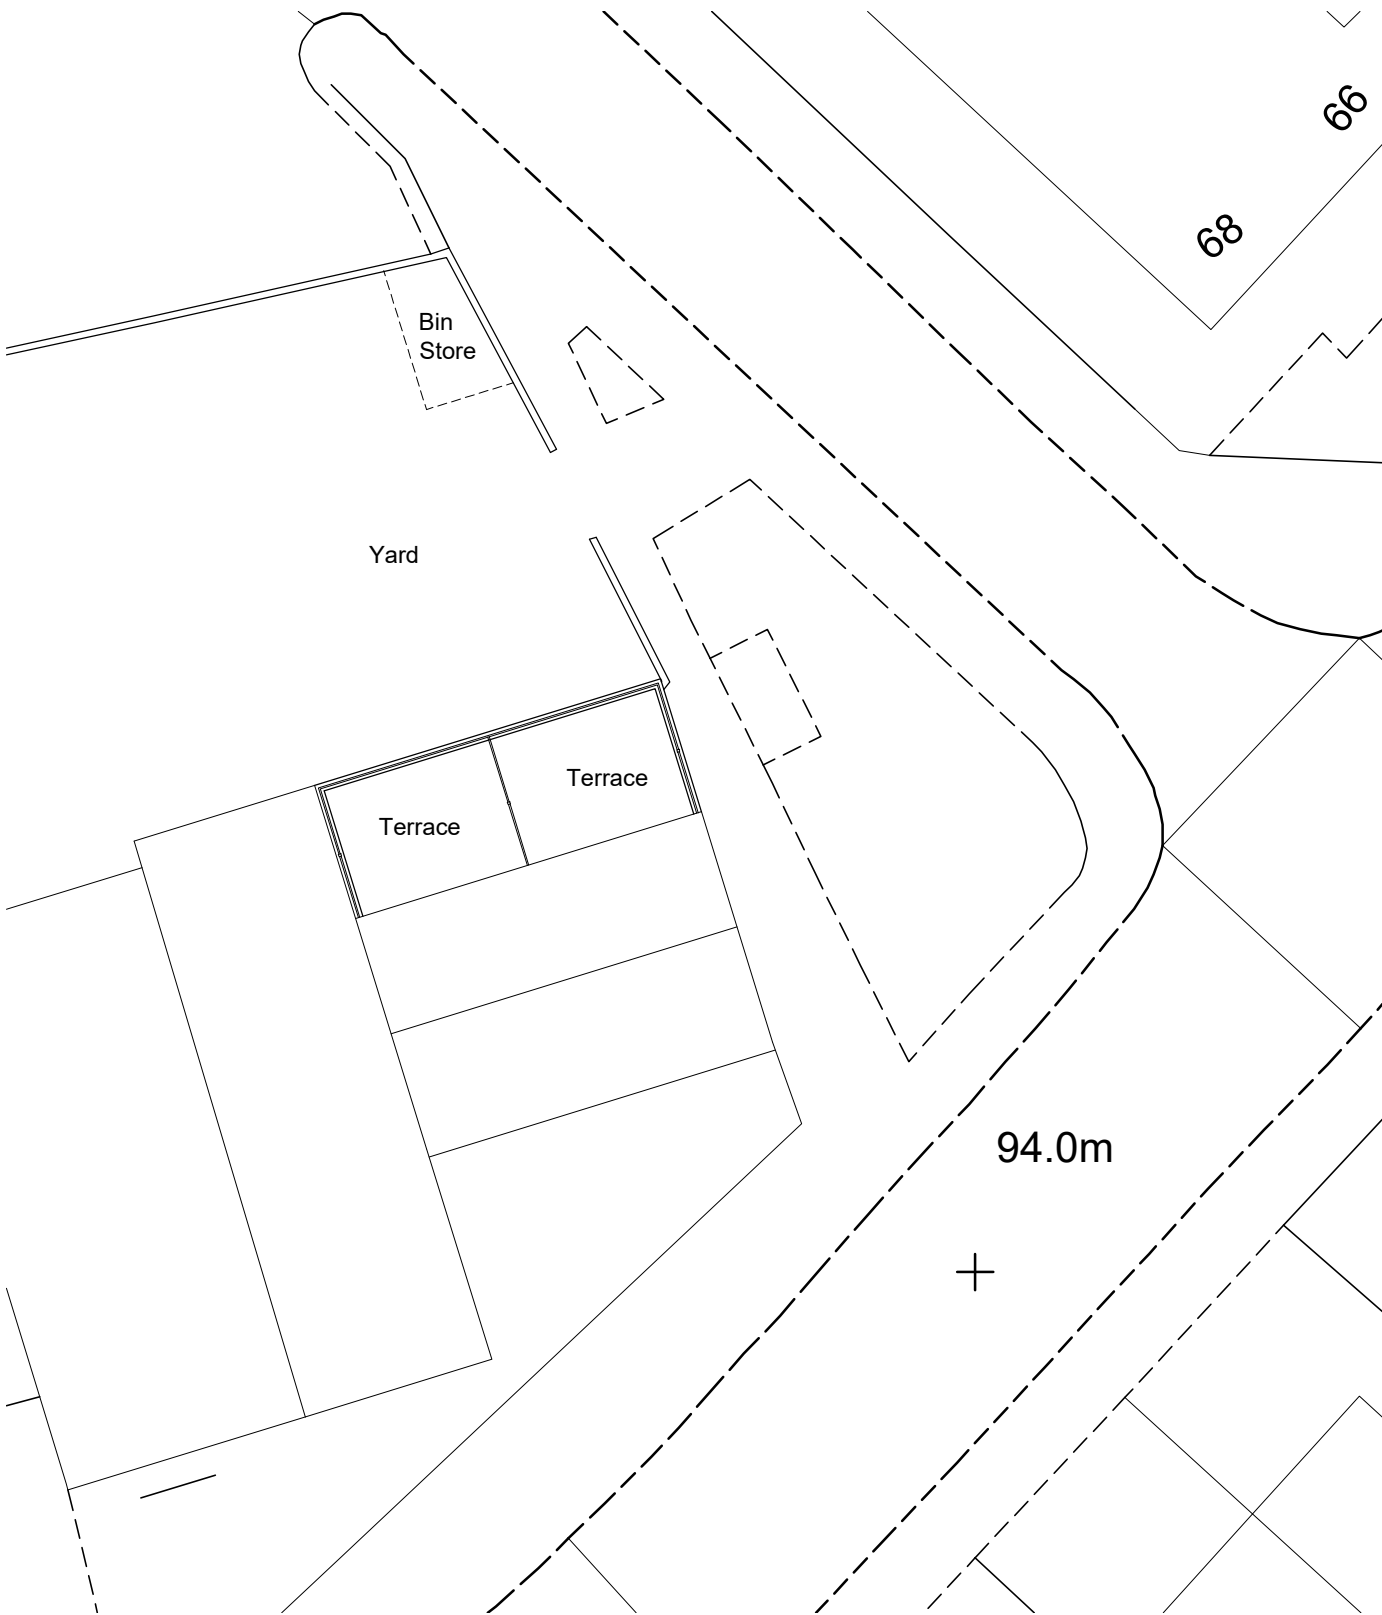

Site Plan 1/250



Location Plan 1/1250

Notes.

© This drawing is the copyright of rmv architecture ltd.
It must not be reproduced or disclosed to third parties without our prior permission.

Do not scale from this drawing, other than for Local Authority Planning purposes.

This drawing is to be read in conjunction with all relevant consultants, specialist manufacturers drawings and specifications.

Any discrepancies in dimensions or details on or between these drawings should be drawn to our attention.

All dimensions are in millimetres unless noted otherwise.

Any surveyed information incorporated within this drawing cannot be guaranteed as accurate, all dimensions for the purposes of ordering materials must be checked by the Contractor on site.

PLANNING

70 SCHOOL ROAD, TILEHURST

rmvArchitecture
8 Dovecote | Basingstoke | Hants | RG24 8HU
t: 01256 886 100 m: 07590 211 070

Project	Sub-Division & Refurbishment of 70 School Road, Tilehurst		
Client	AW Davis Properties Ltd		
Drawing	Site Plans		
Scale	Varies @ A3	Date	Aug 22
Dwg No.	13.431.P.001A		

Rev	Amendment	Date
-----	-----------	------