


COPYRIGHT RESERVED
THIS DRAWING IS THE PROPERTY OF BHP HARWOOD
ARCHITECTS AND MAY NOT BE COPIED, REPRODUCED LENT C
DISCLOSED WITHOUT THEIR EXPRESS PERMISSION IN WRITING


Rev.	Date	Description
------	------	-------------




Front Elevation

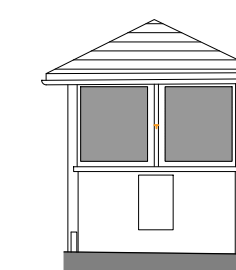

Side Elevation

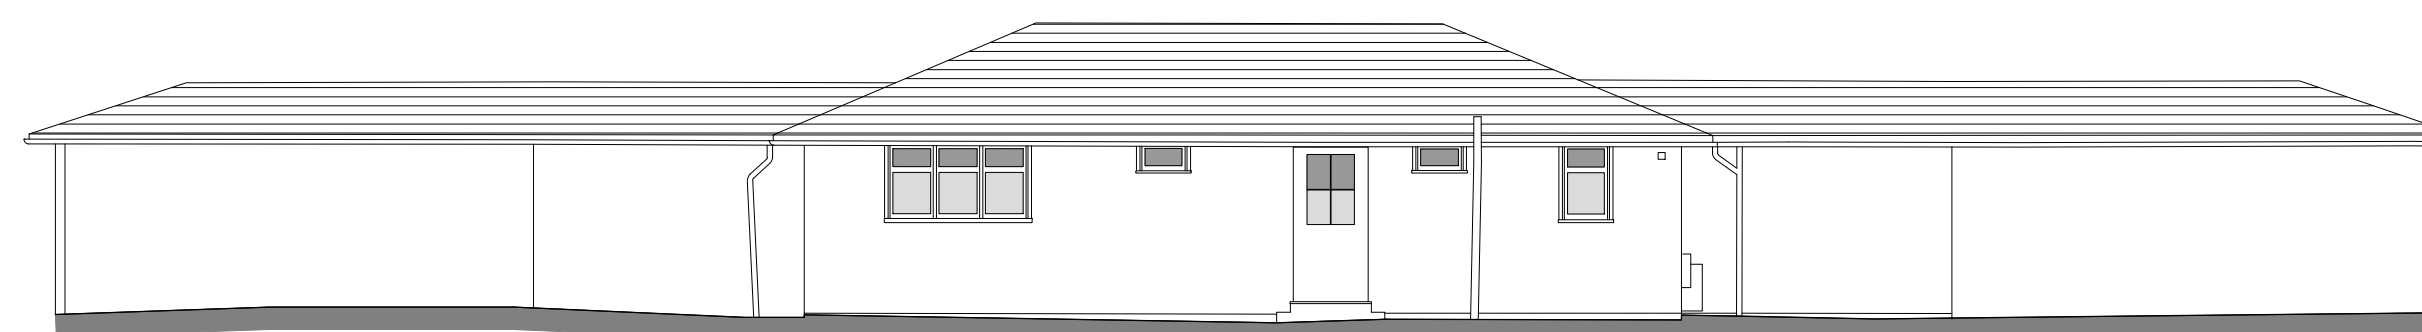

Rear Elevation

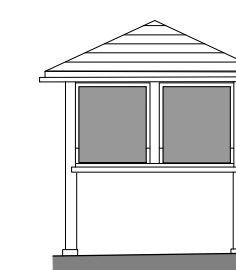

Side Elevation

Job :
CAVERSHAM PARK

Scale:
1:100 @ A1

Date: DEC 21 Drawn By ES/RN Checked ***

PLANNING

info@bhpharwood.co.uk - www.bhpharwood.co.uk