


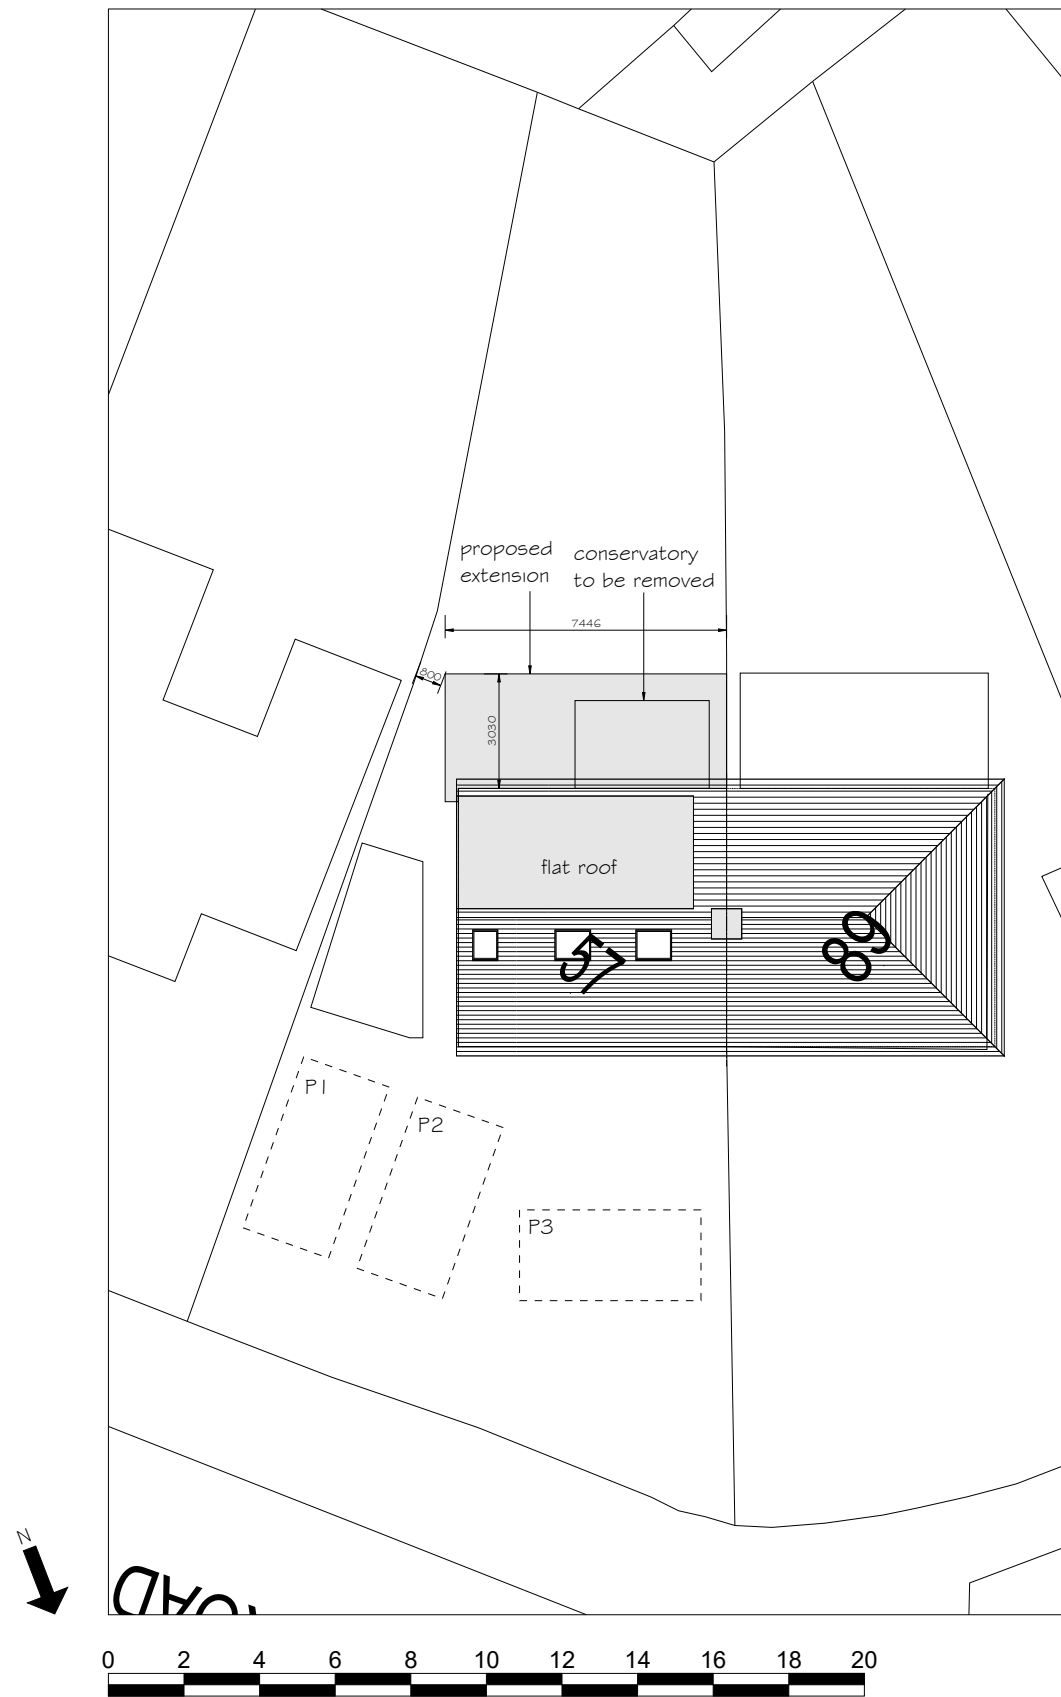


SITE PLAN

A3 = 420mm x 297mm

©Crown Copyright. All rights reserved.
Licence no. 100019980



LOCATION PLAN

 

Isis

Architectural Planning and Design

Client		Mr & Mrs Newson			
Project		57 Evesham Road, Emmer Green Reading RG4 8RD		Title	
Date		Scale @ A3		Job No.	
13/07/2023		1:200 1:1250		376	
Drg No.		Revision		Ref:	
P-2				376-P-2	

