




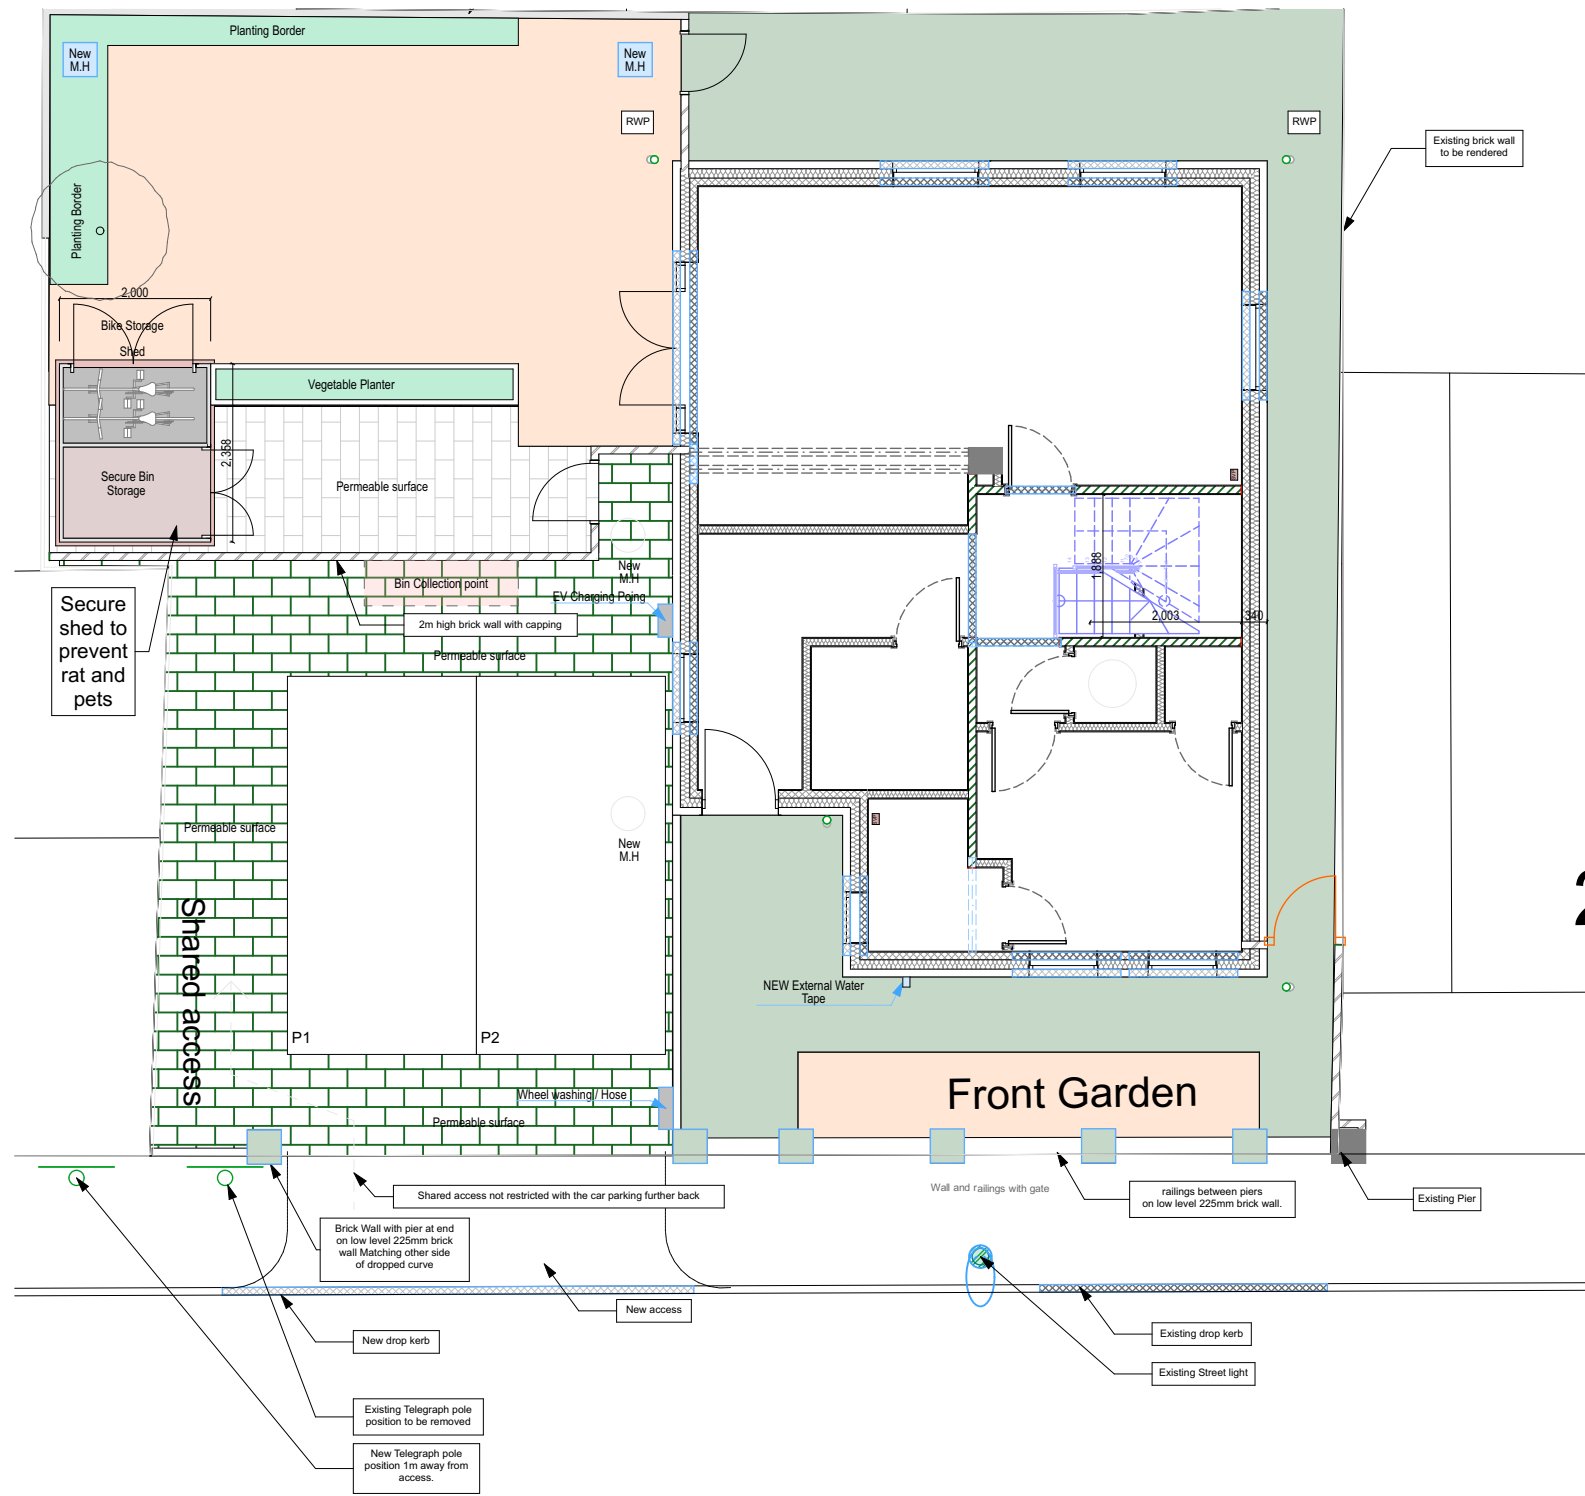


1:100 Proposed Site Plan

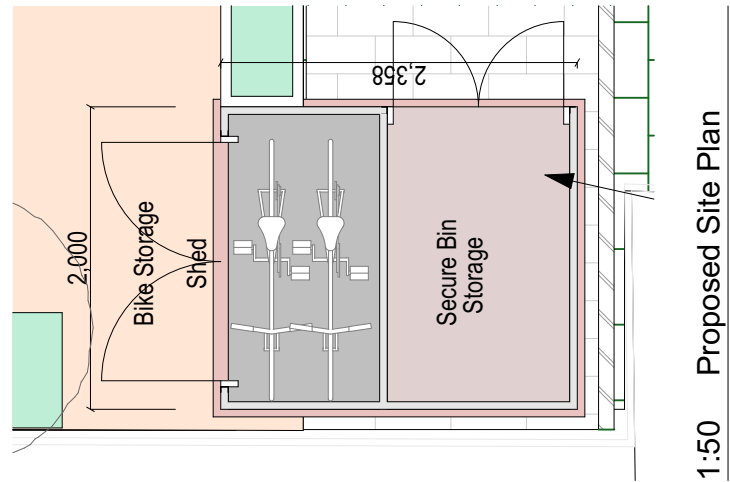


1:50 Proposed Site Plan

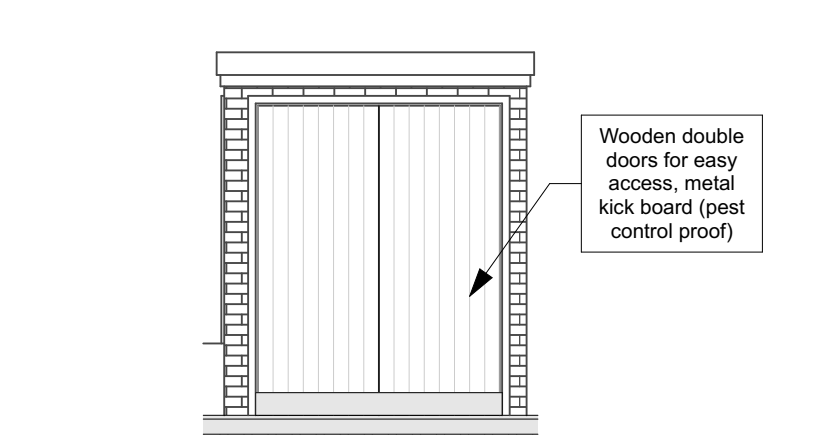


1:50 Proposed Cycle storage Front Elevation

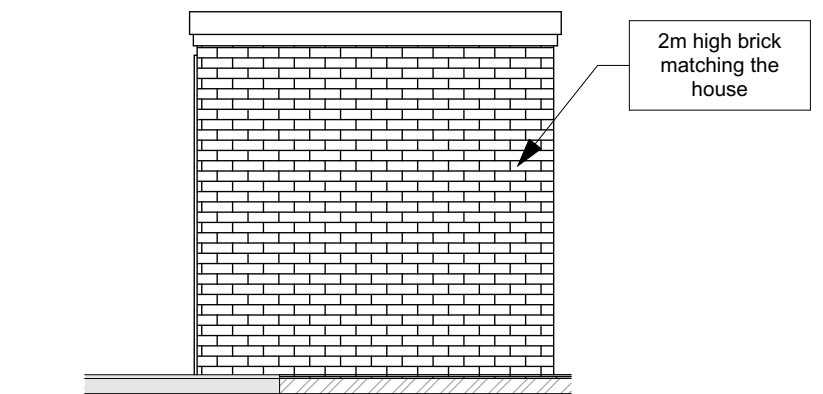

1:50 Proposed Side Elevation

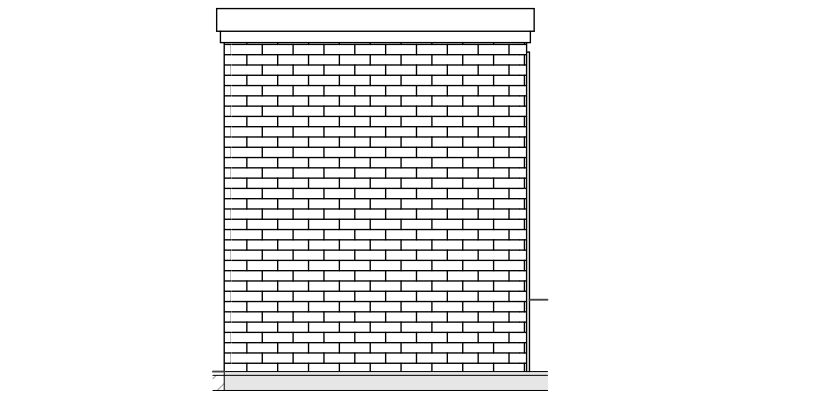

1:50 Proposed Wall Facing Elevation

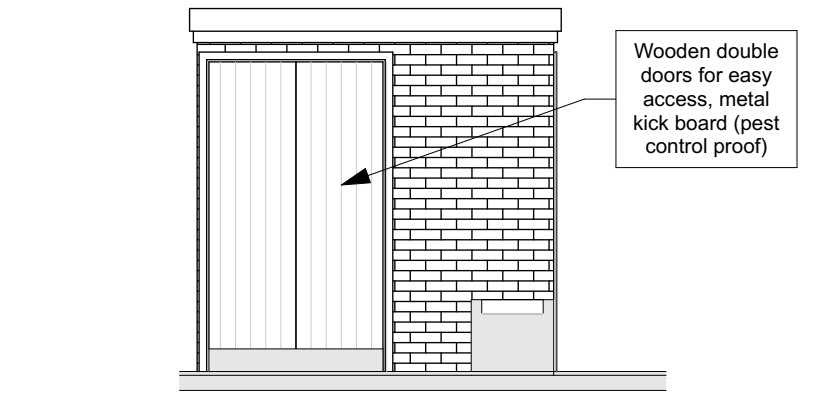

1:50 Proposed Bin storage Elevation

© This drawing remains the property of The Keen Partnership and shall not be copied without prior written consent.

All dimensions to be checked on site and any discrepancies to be reported before work commences.

Notes:

Date	Rev	Comments	By	Chk'd

THE KEEN PARTNERSHIP
The Courtyard
Edinburgh Road
Reading RG30 2UA
Tel: 0118 9510 855
Fax: 0118 9510 866
chris@keenpartnership.co.uk
www.keenpartnership.co.uk



Client:

Job Title:

Rear of 99 London Road

Drawing Title:

Bin and Cycle storage Conditions

Drawing Date: X-X-XXX	Status: Building Regulation	
Issue Date: 23/02/2023	Drawn By: SY	Scale: @A3
Job No: 9044	Drawing No: 9044-301	Rev: