
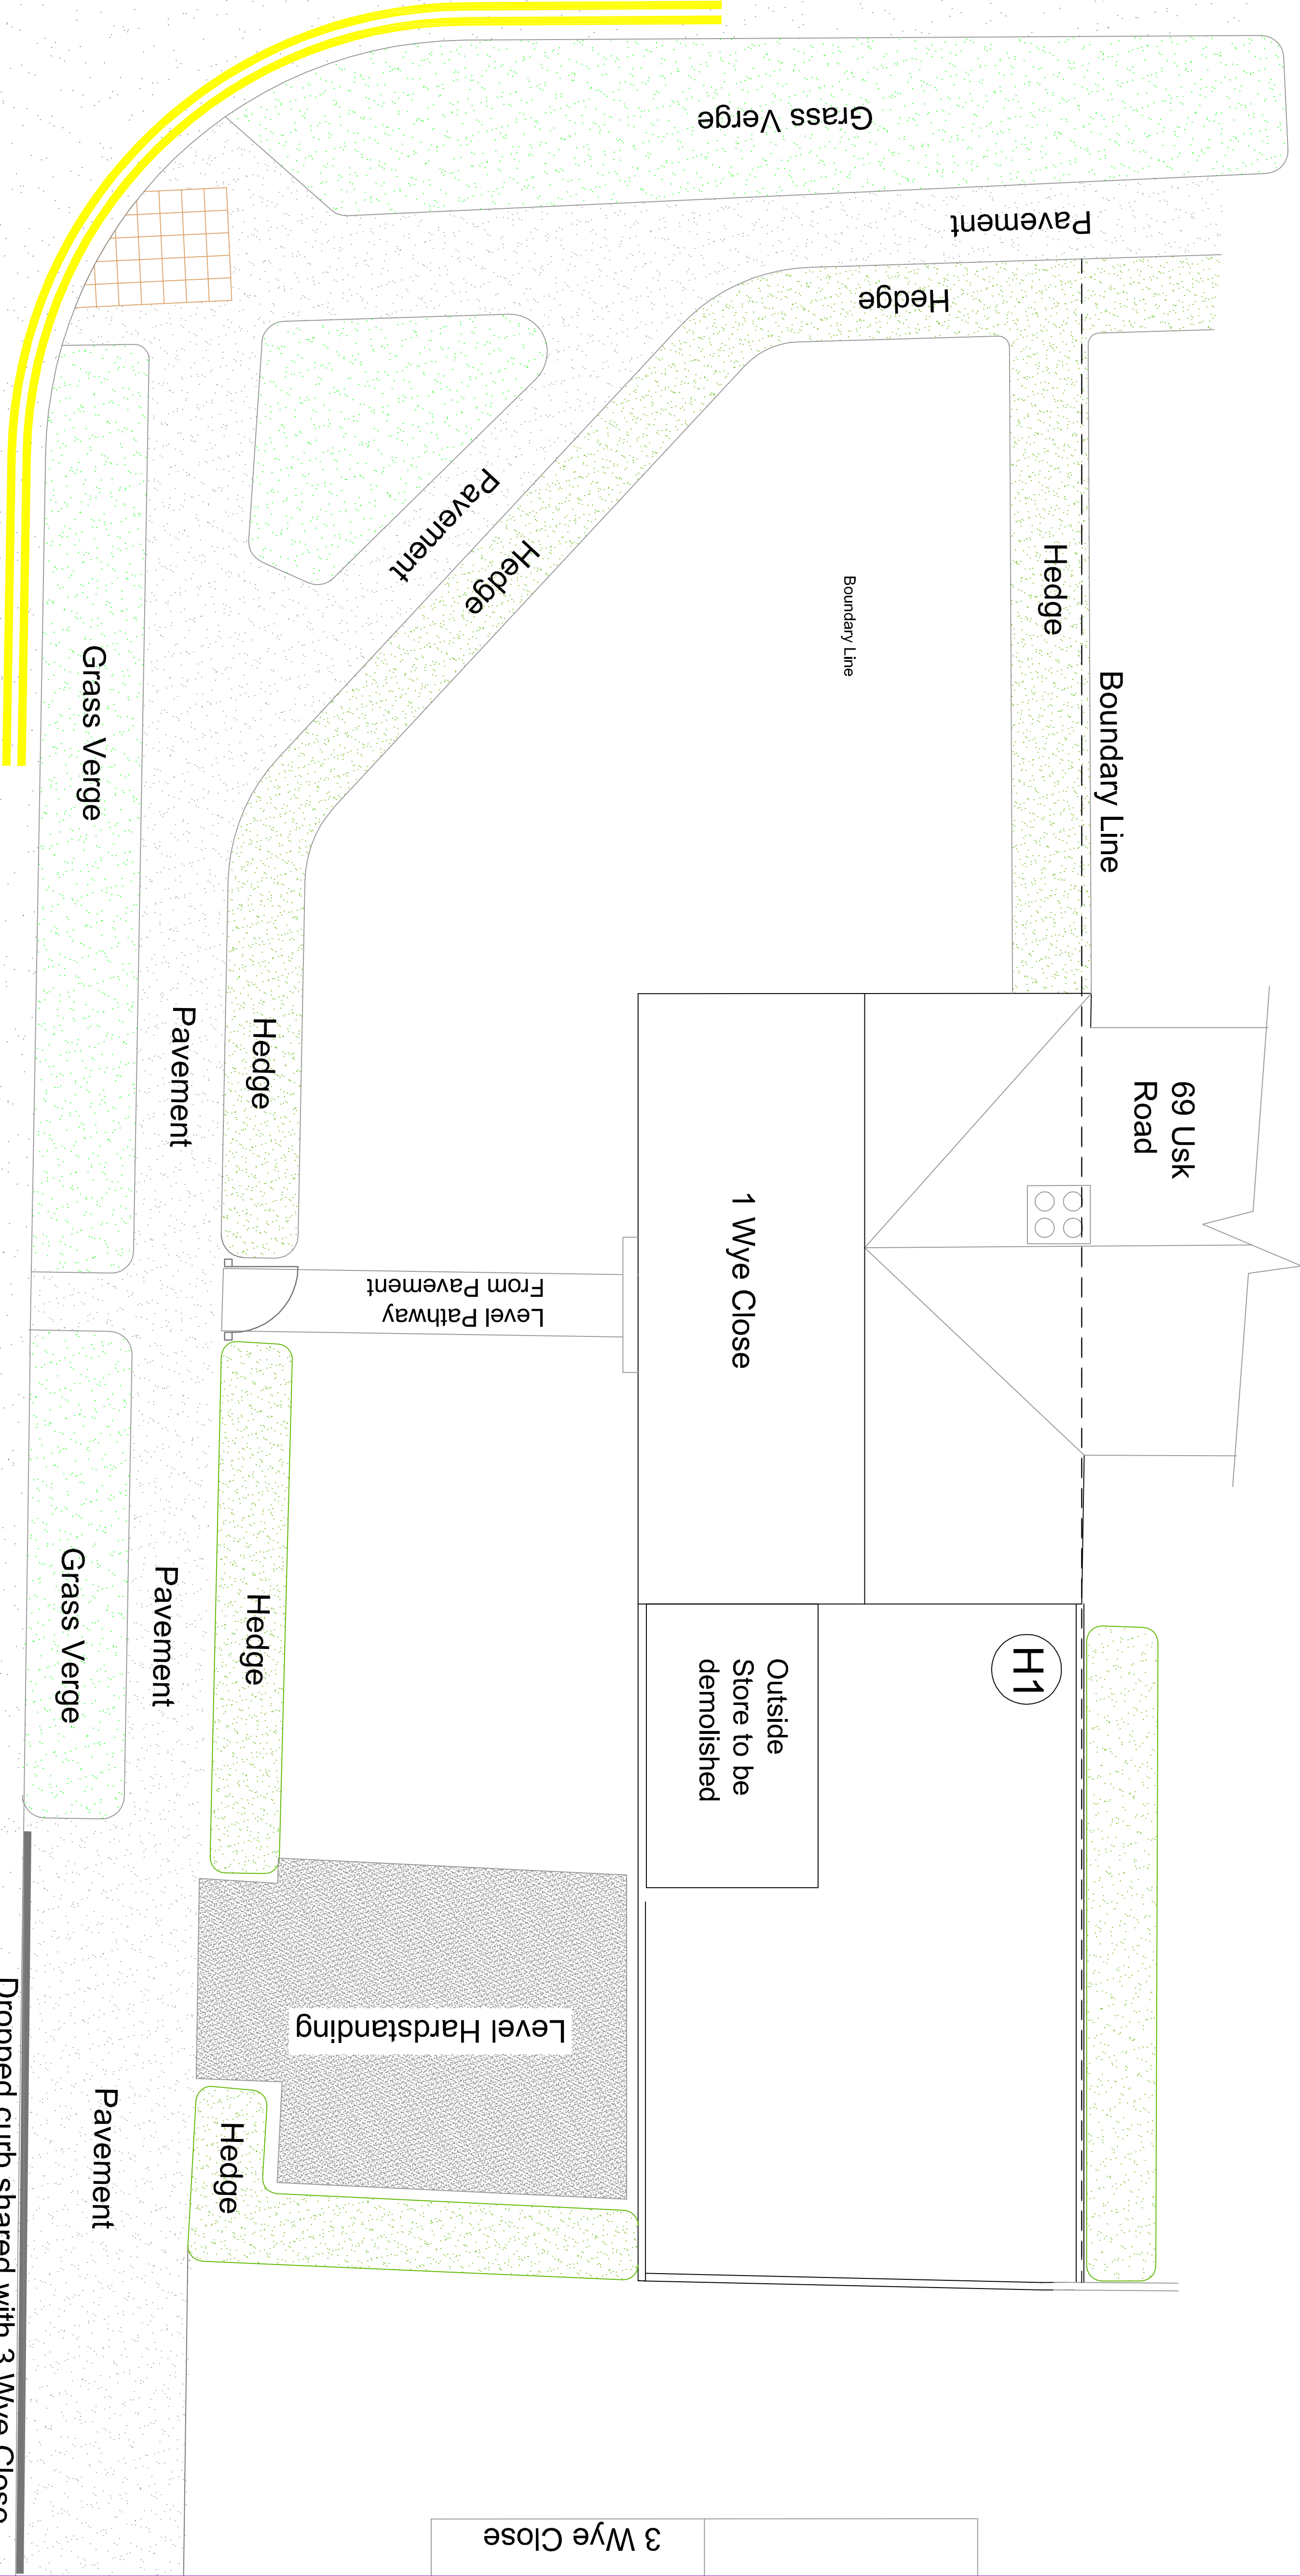
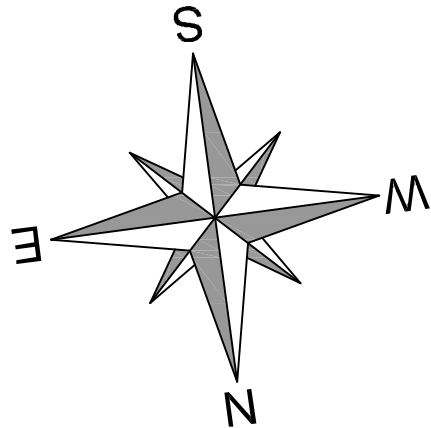


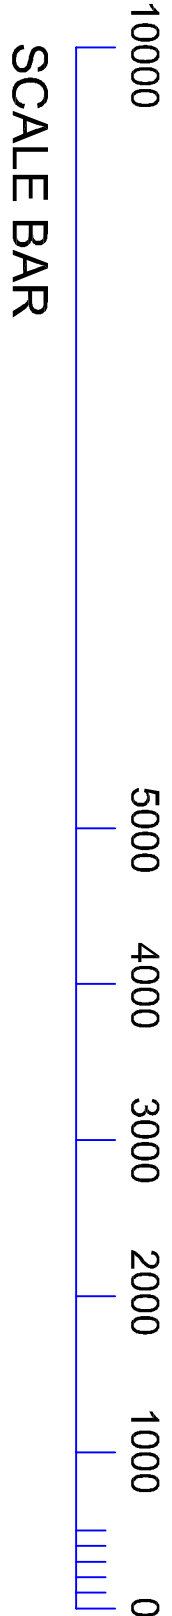

REV	DESCRIPTION	DATE
-----	-------------	------

CLIENT	Mr R Tamllyn & Mr D Cripps
--------	----------------------------

PROJECT	Single Storey Extension to 1 Wye Close, Titenurst, Reading, RG30 4HS
---------	--

DRAWING TITLE	Existing Site Plan
---------------	--------------------

SCALE: 1:50 @ A1	
DATE: November 2022	DRAWN : spro

DRAWING NO.	211 / 22 / 11	REV
-------------	---------------	-----