



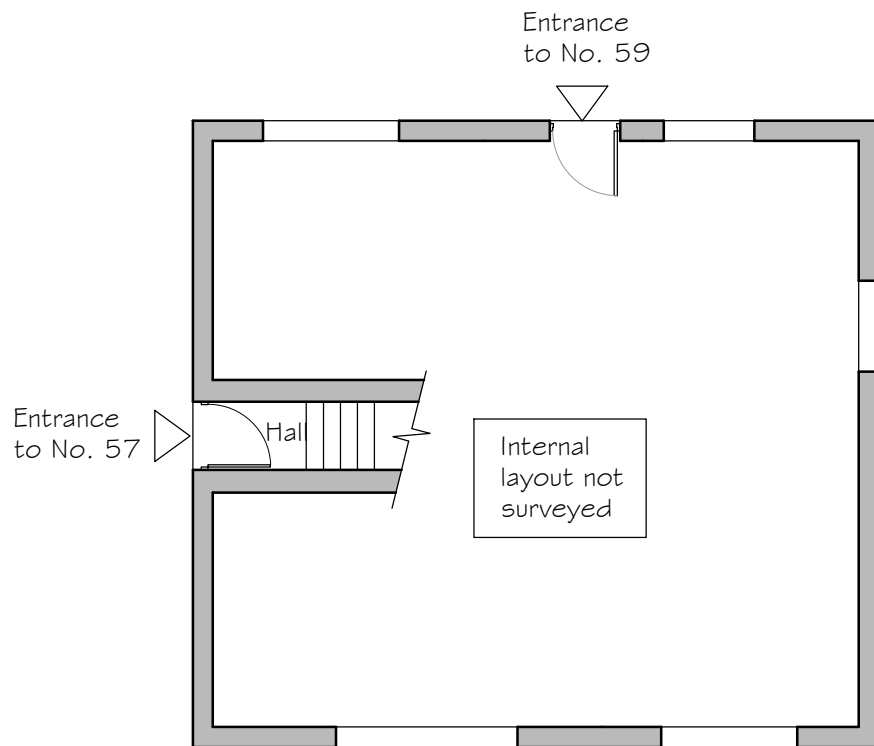

Ground Floor Plan - No. 57

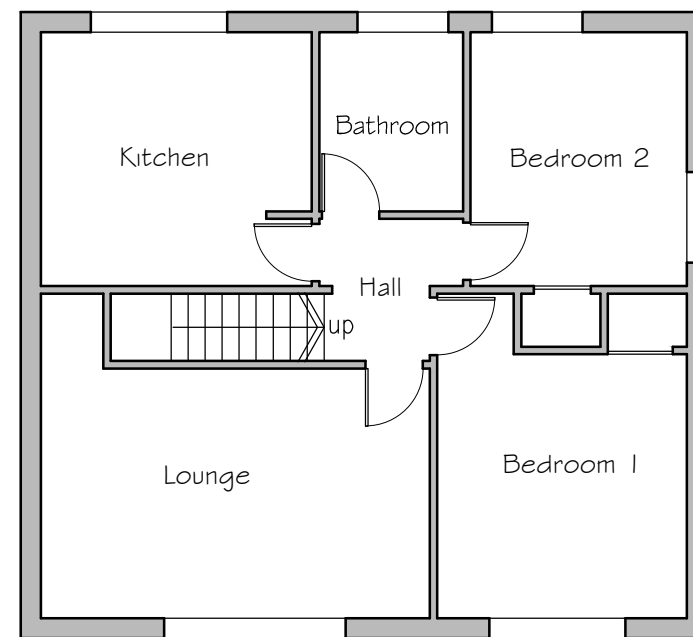

First Floor Plan - No. 59

0 1 2 3 4m
 Scale 1:100

No.	Revision	Date		
Project Proposed Residential Development - Land adjacent Nos. 57 & 59, Corwen Road, Tilehurst, RG30 4ST		Project No 02/22-01	Drg No 105	Rev -
Drawing Title Existing Floor Plans - Nos. 57 & 59		Scale 1:500 @ A4	Drawn by CG	
		Date March 2023		
Rowan Lodge Φ Southend Road Φ Southend Bradfield Φ RG7 6ES tel: 0118 9745100 Φ e-mail: enquiries@archytas.co.uk Architectural Design Services Φ Planning Φ Building Design Φ Surveying New Build Φ Extensions Φ Residential and Commercial Φ Listed Buildings				

The logo for Archytas, featuring a large, stylized red Greek letter alpha (α) followed by the word "rchytas" in a black, sans-serif font.

