



- Notes
1. This drawing is the copyright of MH Architects Ltd
 2. Do not scale this drawing except for Local Authority planning purposes
 3. All dimensions must be checked on site by the contractor prior to commencement of the works.



Client Approval

- A - Approved
B - Approved with comments
C - Do not use

Rev.	Revision Note/Purpose of Issue	Drw By	Date	Chk By	Date
------	--------------------------------	--------	------	--------	------

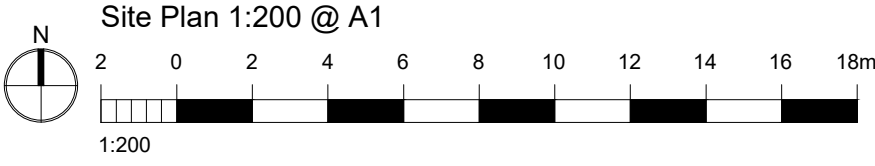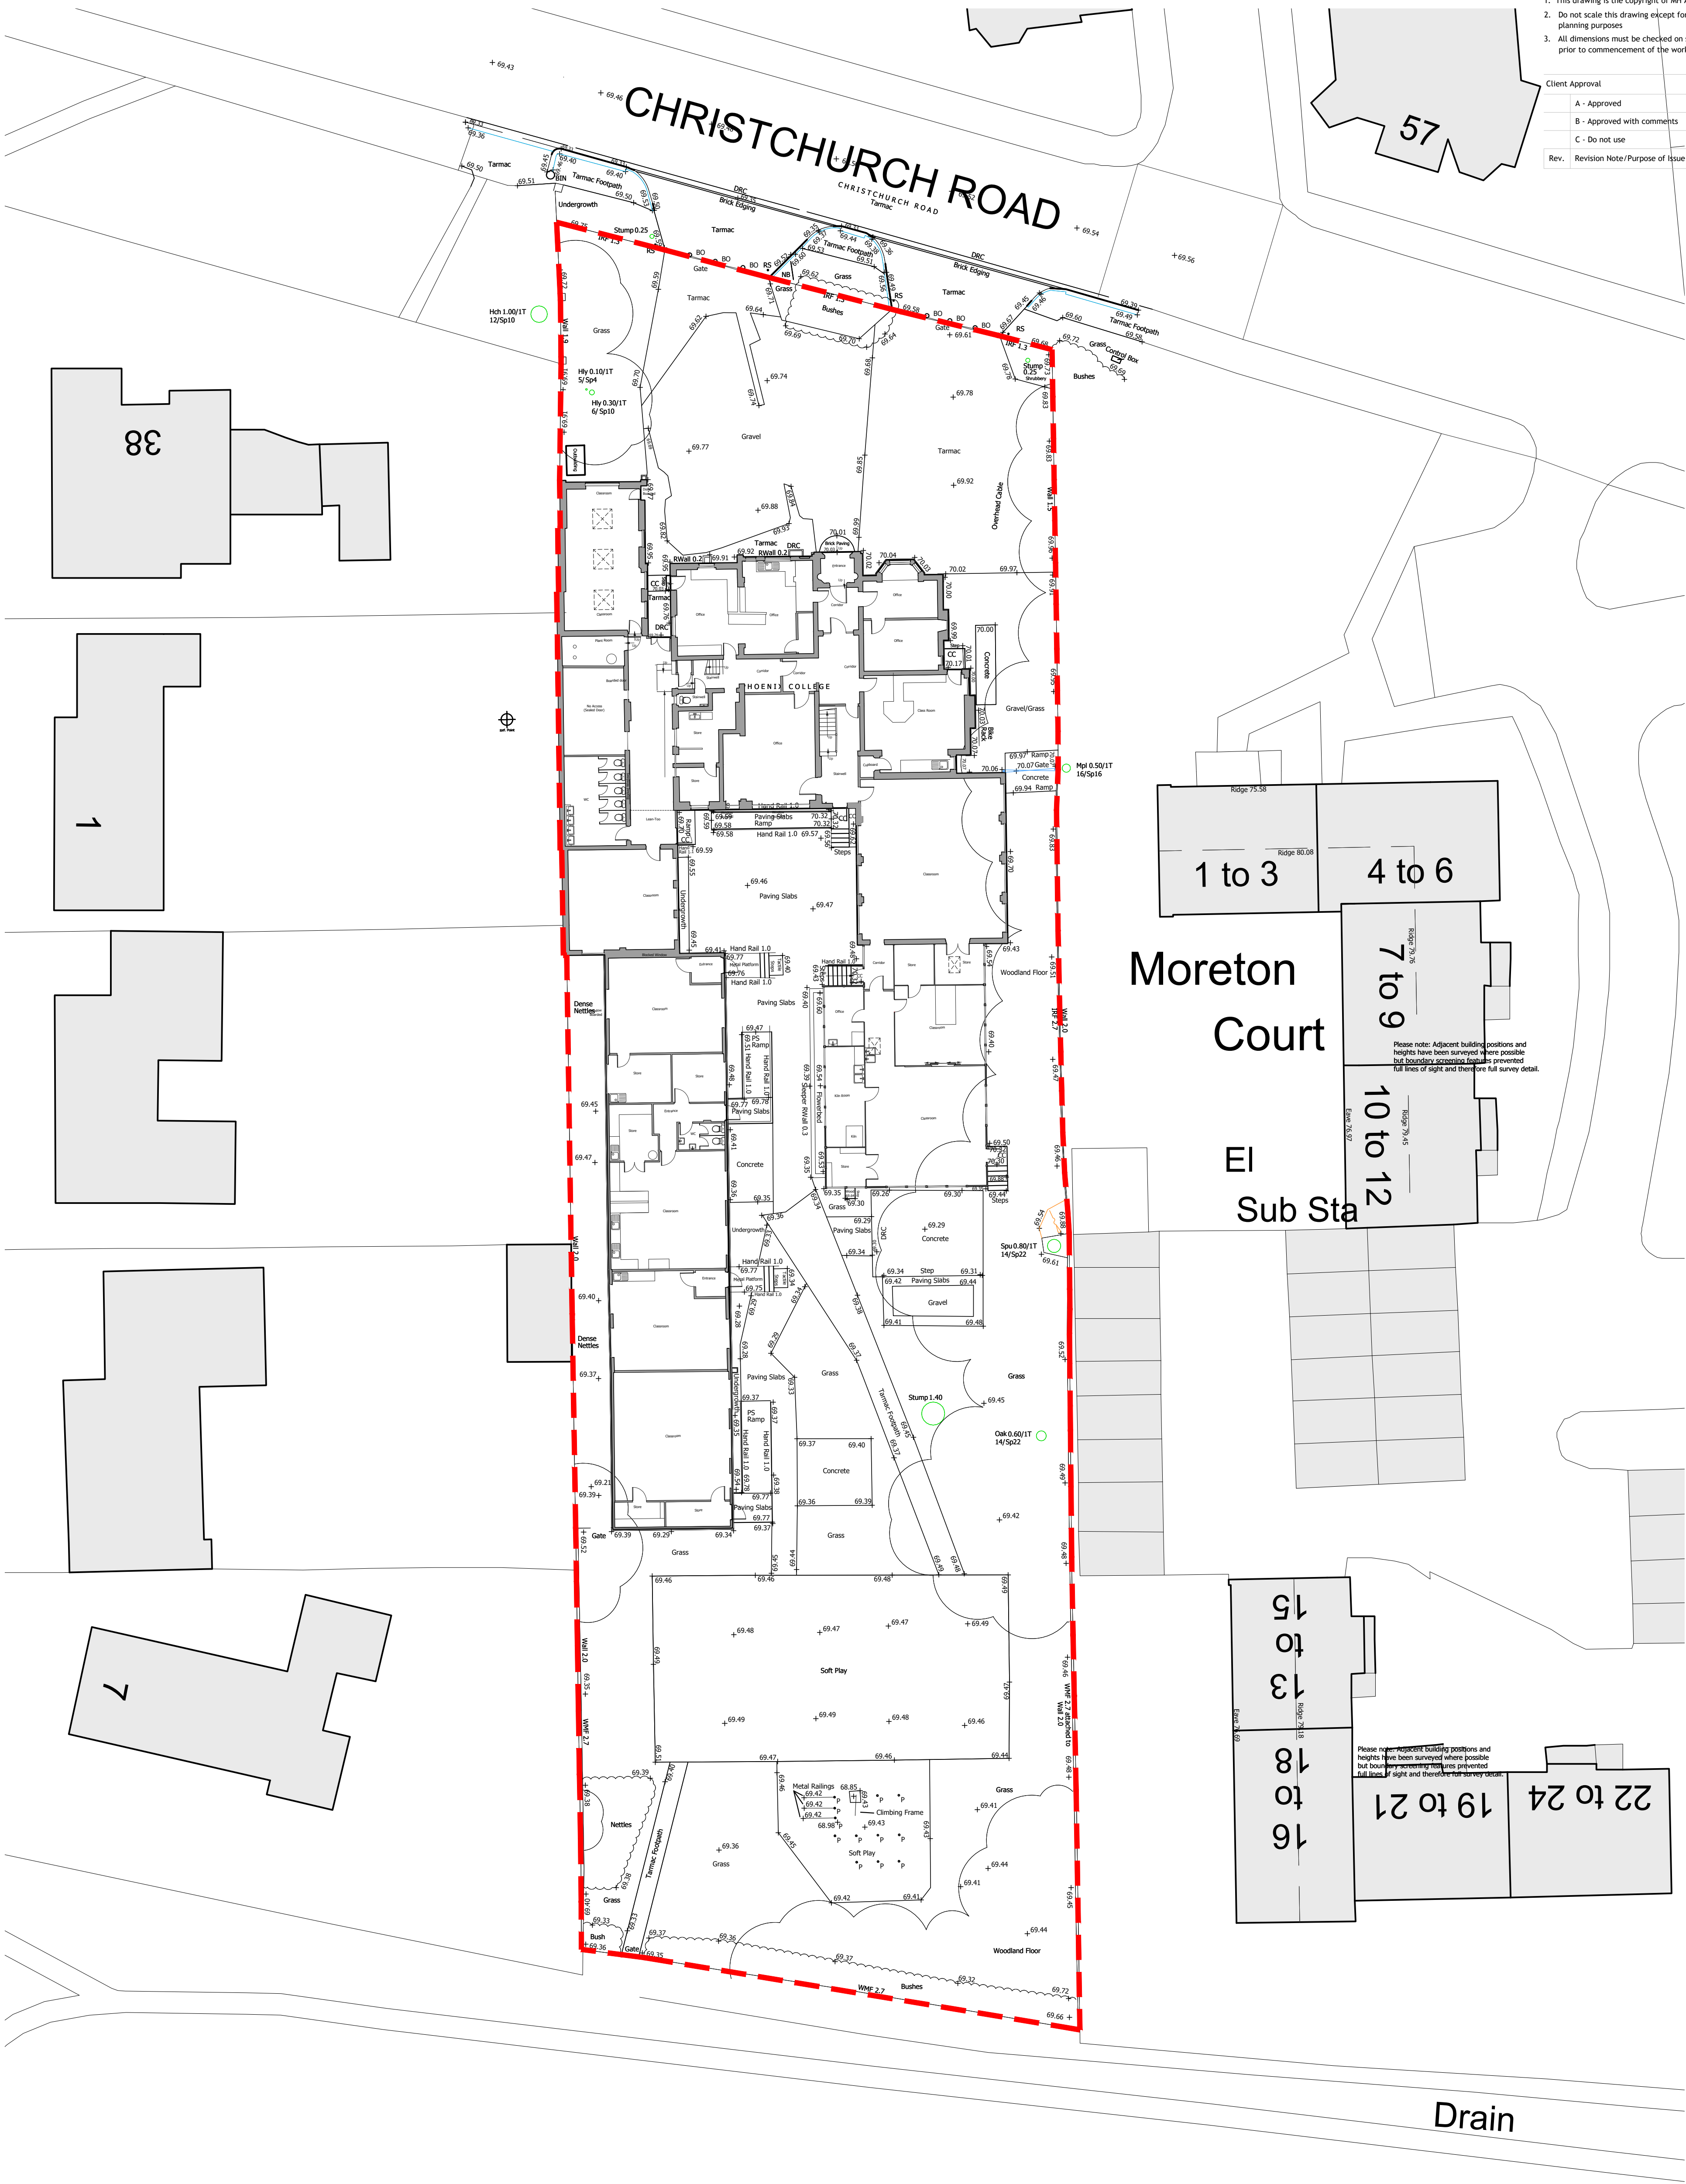

THE PHOENIX SCHOOL
40 CHRISTCHURCH ROAD
READING, RG2 7AY
ACORN EDUCATION AND CARE LTD

Drawing title

EXISTING SITE PLAN

Drawn	Date	Checked	Date	Scale at A1
JAH	07/07/23	HUG	07/07/23	1:200
Job No.	Pro.	Org.	Zone Level	Type Role No. Rev.
23-062	PHX	MHA	ZZ ZZ	DR A 0002 P01
Purpose of Issue				
PLANNING				

Ground Floor 1Bicentennial Building
Southern Gate 1 Chichester
West Sussex PO19 8EZ

t. 01243 774748
e. admin@mharchitects.co.uk
www.mharchitects.co.uk

Limited Company
Registered in England No.1994233

