

Notes.

© This drawing is the copyright of rmv architecture ltd.
It must not be reproduced or disclosed to third parties without our prior permission.



Do not scale from this drawing, other than for Local Authority Planning purposes.

This drawing is to be read in conjunction with all relevant consultants, specialist manufacturers drawings and specifications.


Any discrepancies in dimensions or details on or between these drawings should be drawn to our attention.

All dimensions are in millimetres unless noted otherwise.

Any surveyed information incorporated within this drawing cannot be guaranteed as accurate, all dimensions for the purposes of ordering materials must be checked by the Contractor on site.

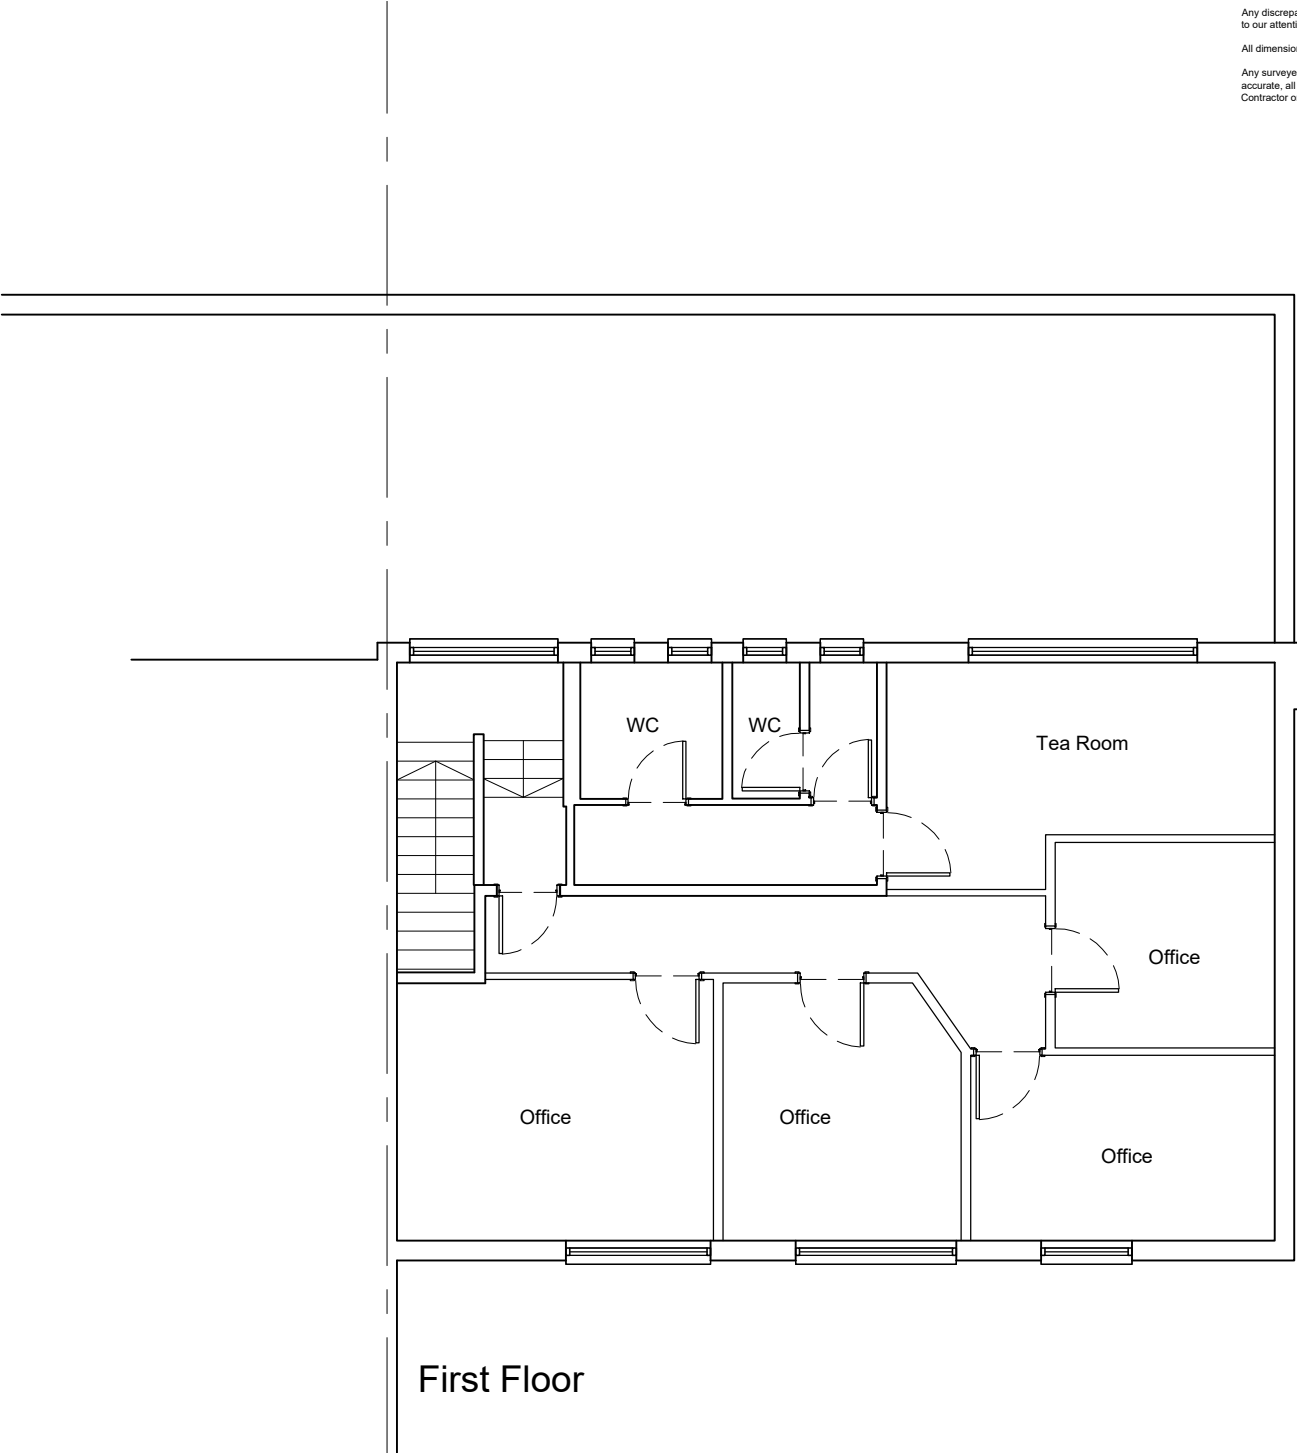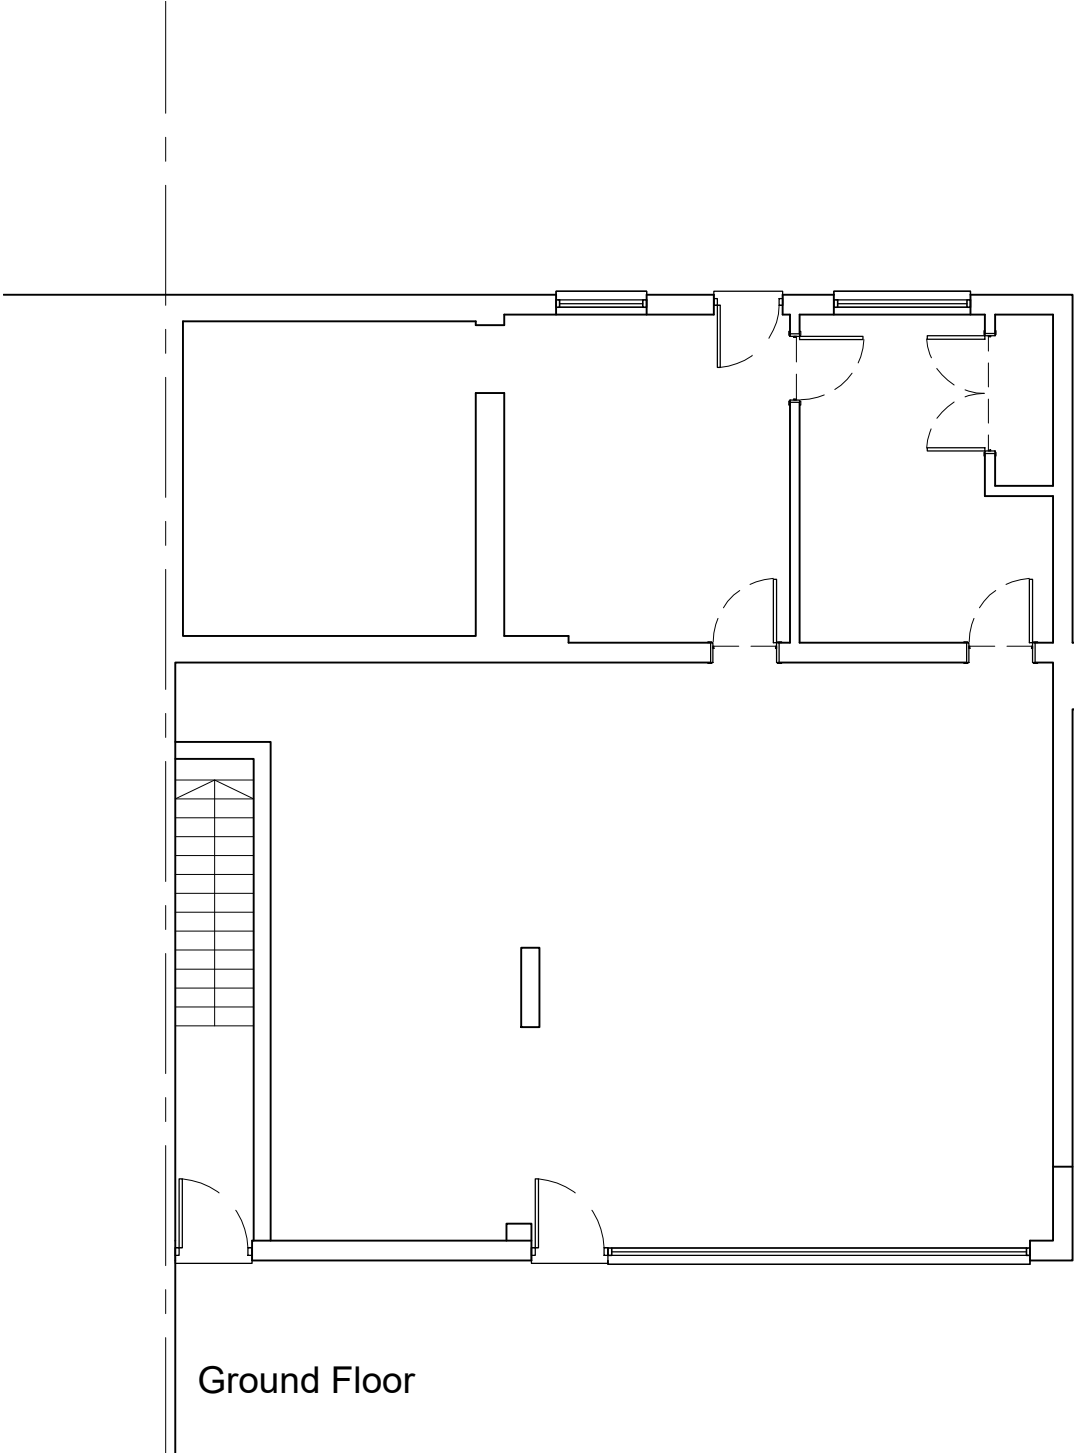

PLANNING

 

70 SCHOOL ROAD, TILEHURST

Rev	Amendment	Date

rmvArchitecture
8 Dovecote | Basingstoke | Hants | RG24 8HU
t: 01256 886 100 m: 07590 211 070

Project	Sub-Division & Refurbishment of 70 School Road, Tilehurst	
Client	AW Davis Properties Ltd	
Drawing	Existing Floor Plans	
Scale	1/100 @ A3	Date Aug 22
Dwg No.	13.431.P.100	