




Notes
--- Demolished

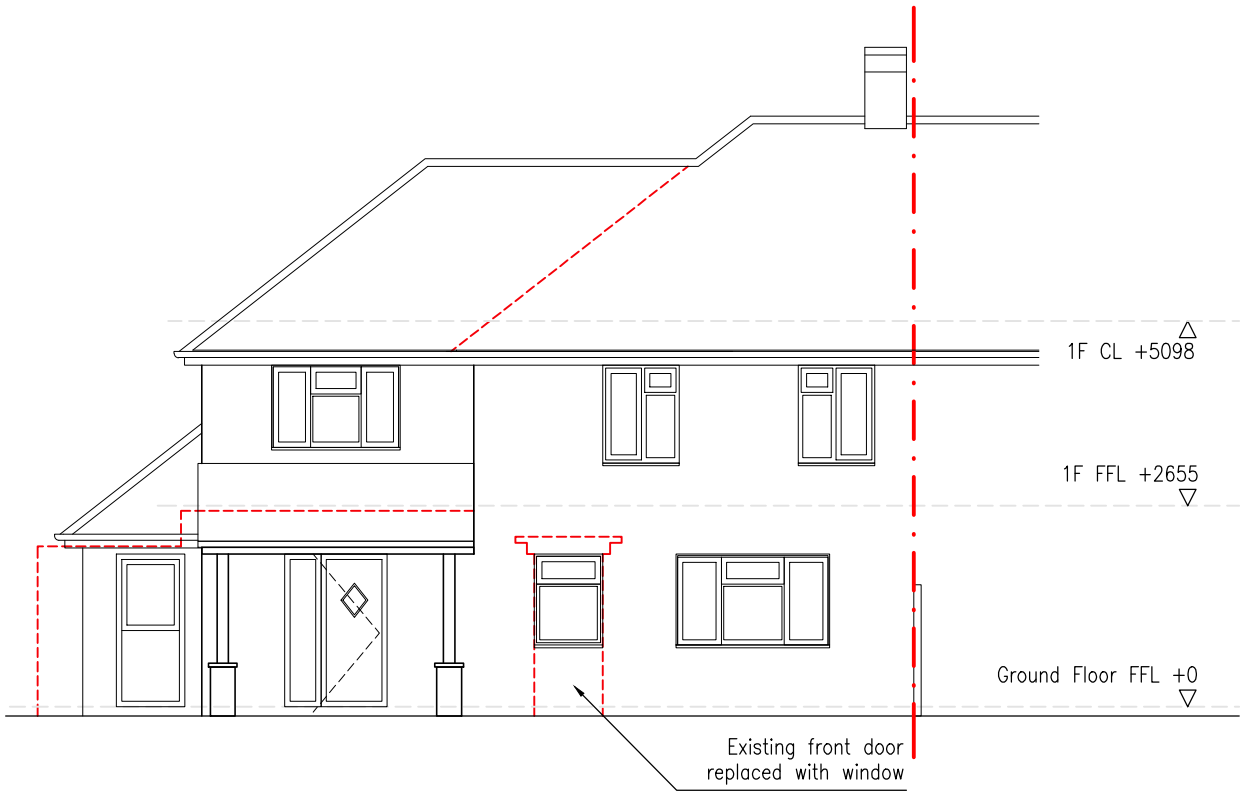


01 - Proposed North Elevation
1:100

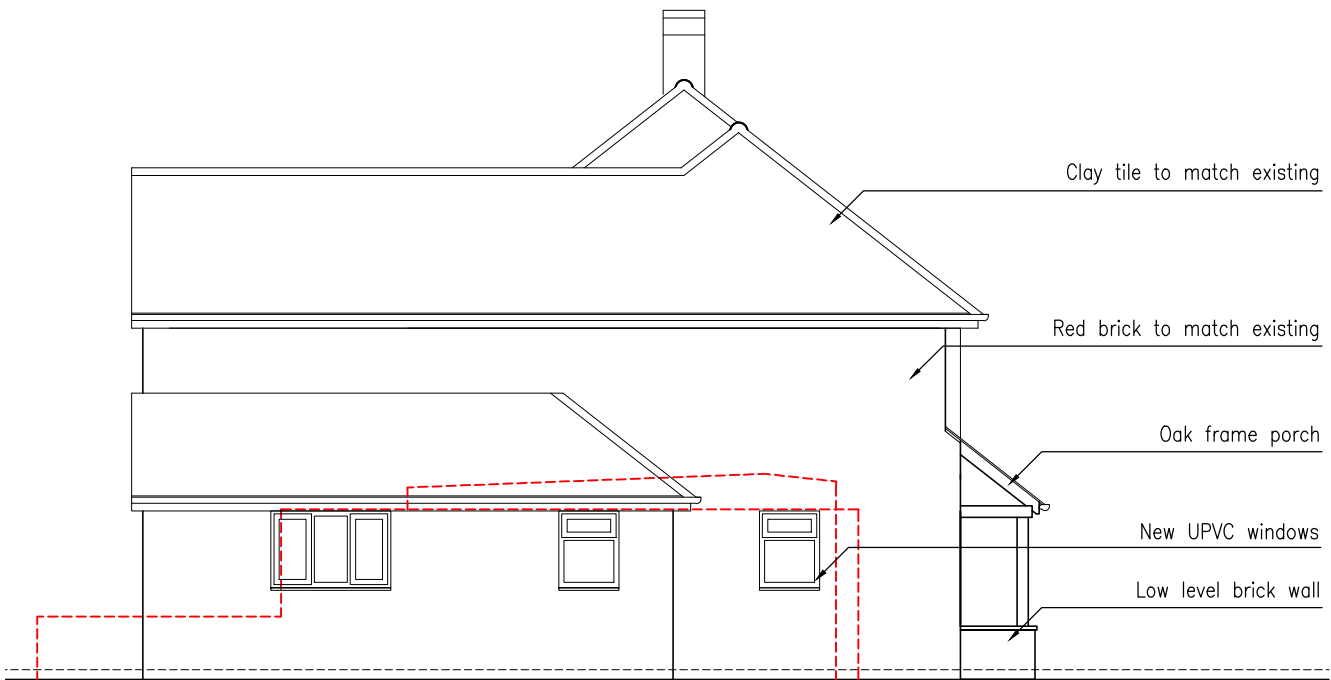

02 - Proposed East Elevation
1:100

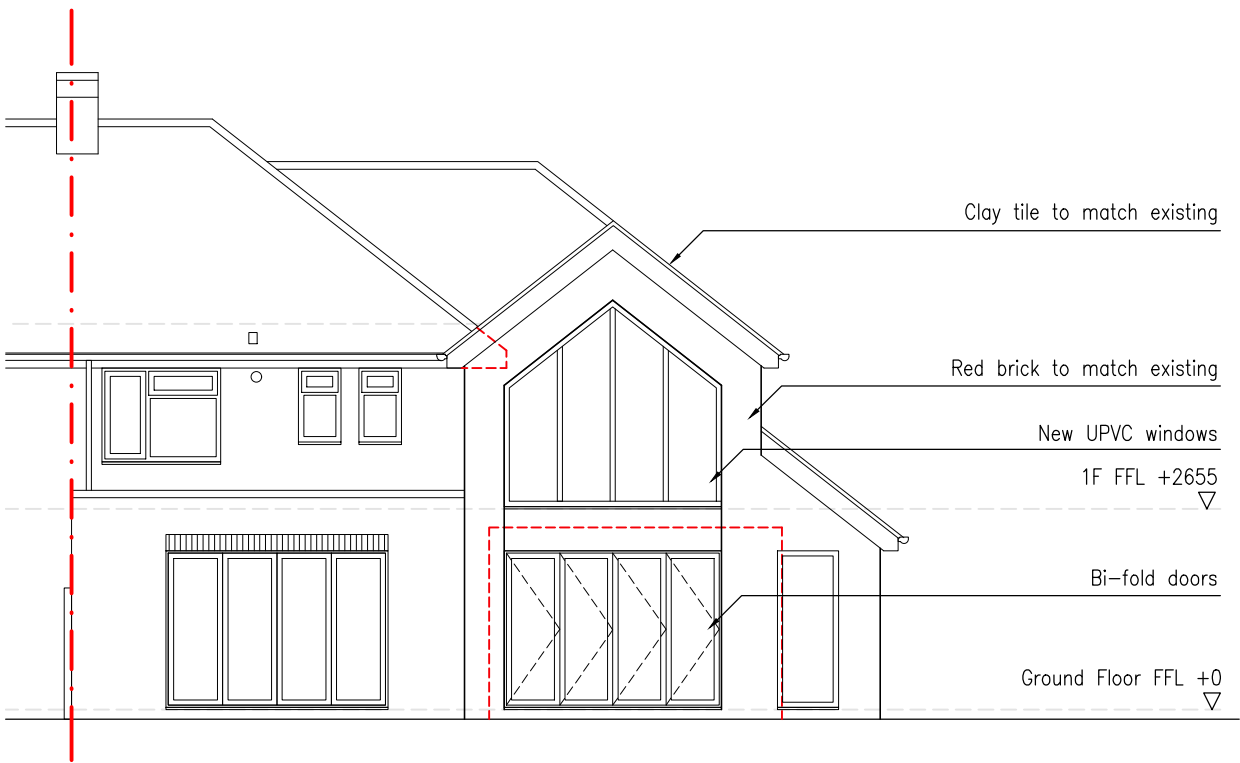

03 - Proposed South Elevation
1:100

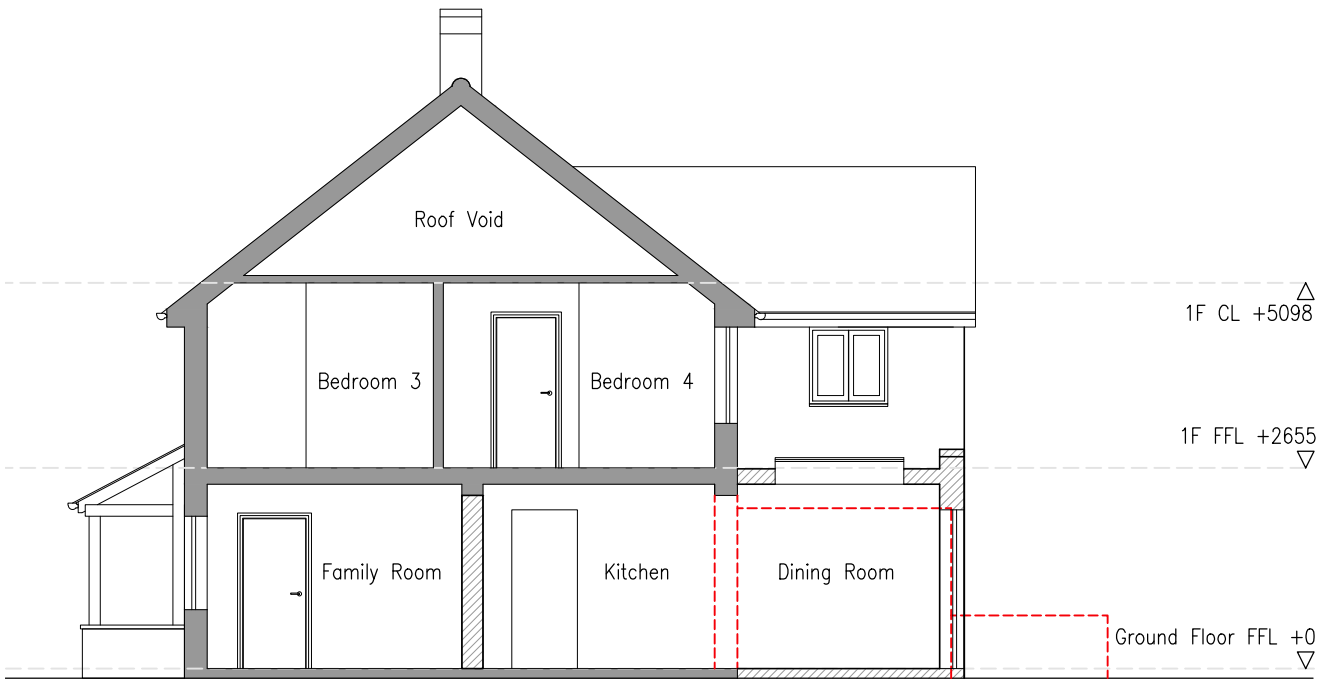

04 - Proposed Section/ West Elevation
1:100

PL02/Plan and roof amendment	13.09.23
PL01/Scheme reduced	05.09.23
Rev	Date



Gavin Jones Architecture

Project Details

Mr & Mrs Simonds
16 Portland Gardens
RG30 4QH

Drawing Details

Title:
Proposed Elevations

Job no. 012	Drawing no. 031
Scale: 1: 100 @ A3	Date: Sep '23
Status: Planning	Rev: PL02

