




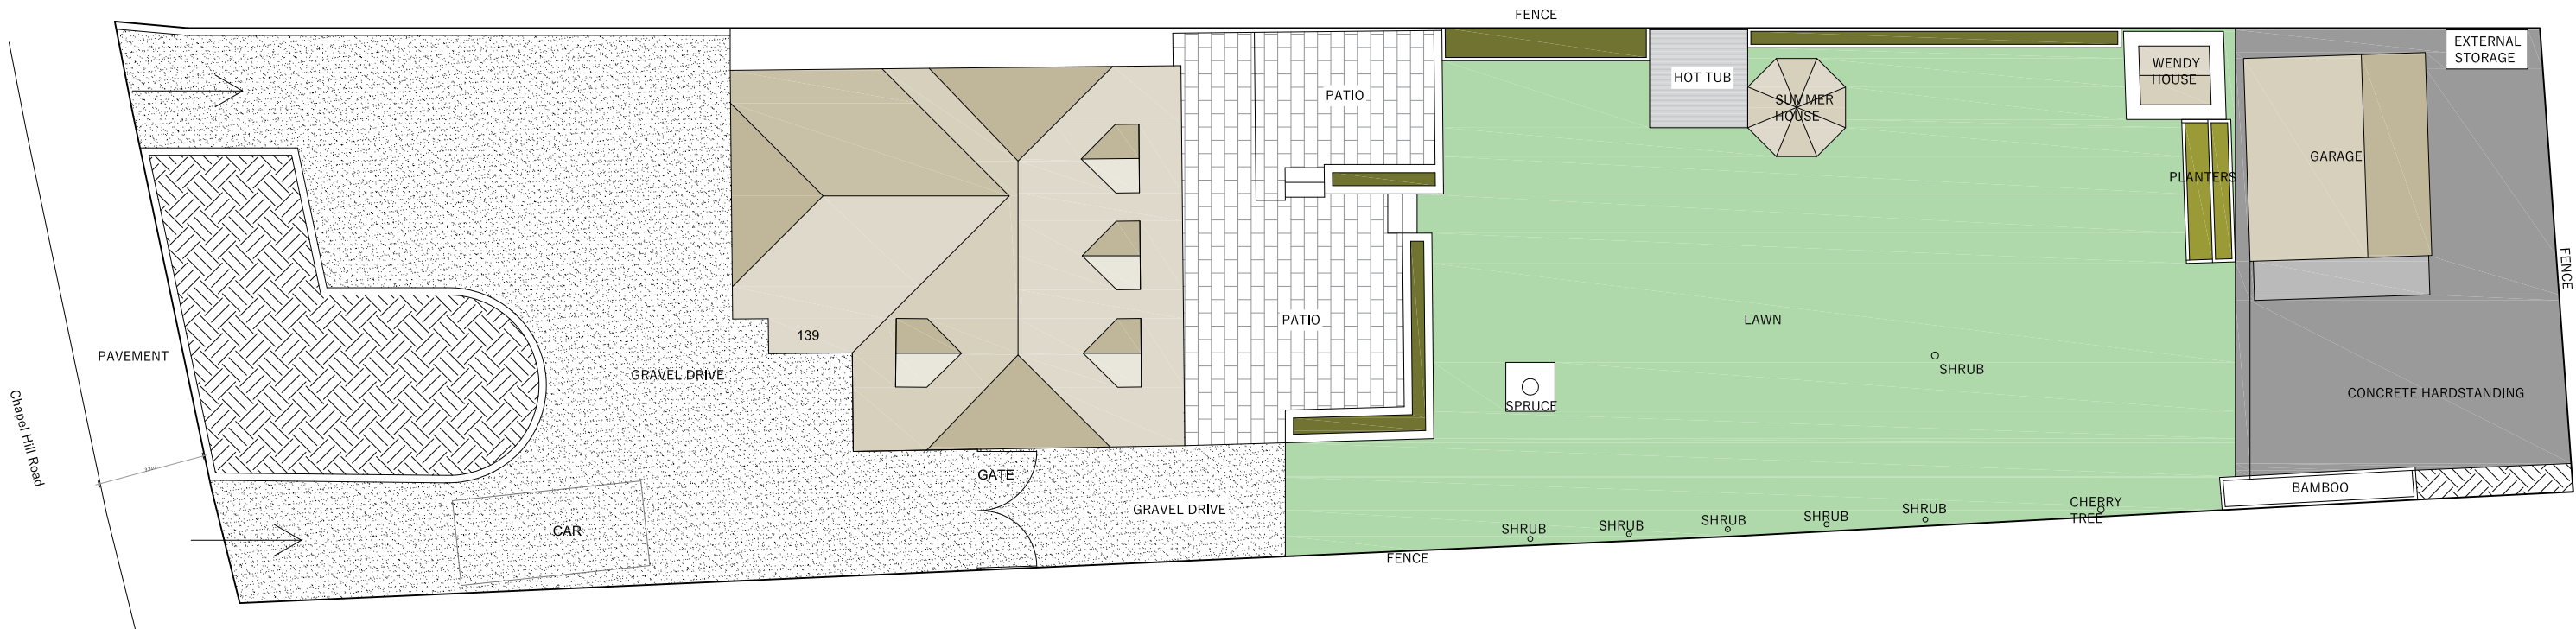

SITE PLAN

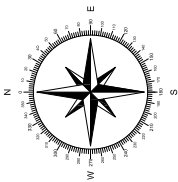

SITE SECTION /ELEVATION

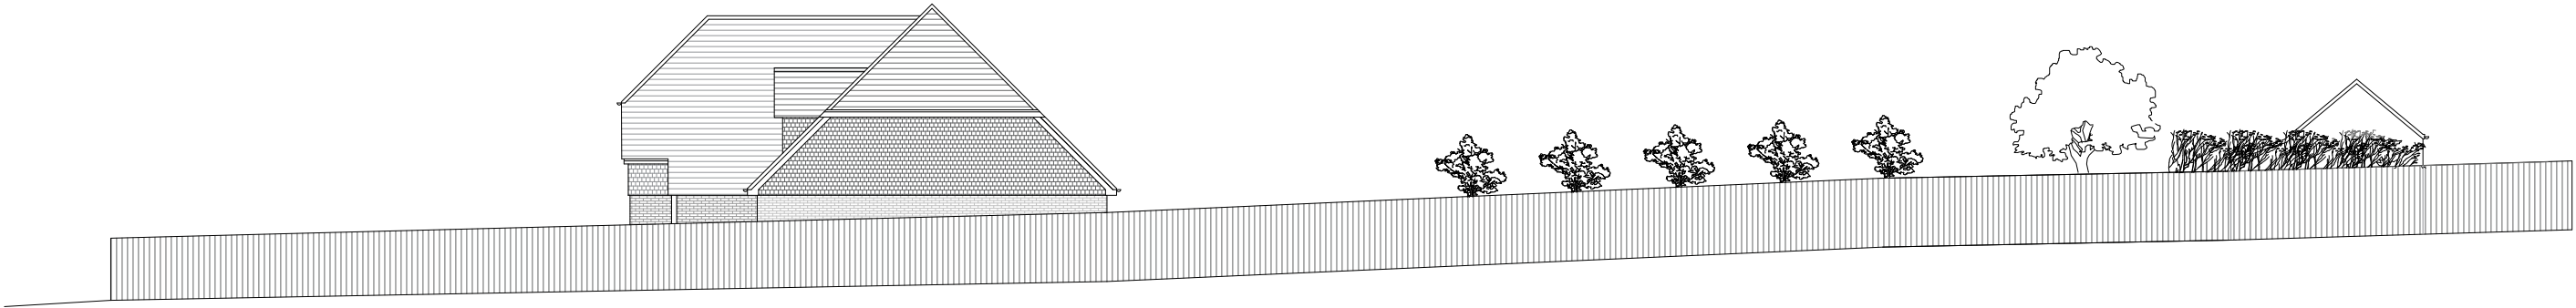

 PHILIP WADGE ARCHITECTURE		www.philipwadge.co.uk info@philipwadge.co.uk 01635 736440	
PROJECT New Dwelling to replace garage		AT 139 Chapel Hill Tilehurst Reading RG31 5DD	
CLIENT Mr & Mrs Rickard		DATE 23/05/23	
TITLE EXISTING SITE PLAN & SITE SECTION/ELEVATION		SCALE 1:100 @ A1 1:200 @ A3	DRAWING NUMBER 22075/PL/02
All Rights Reserved © Philip Wadge Associates Ltd 2023		Rev B	