




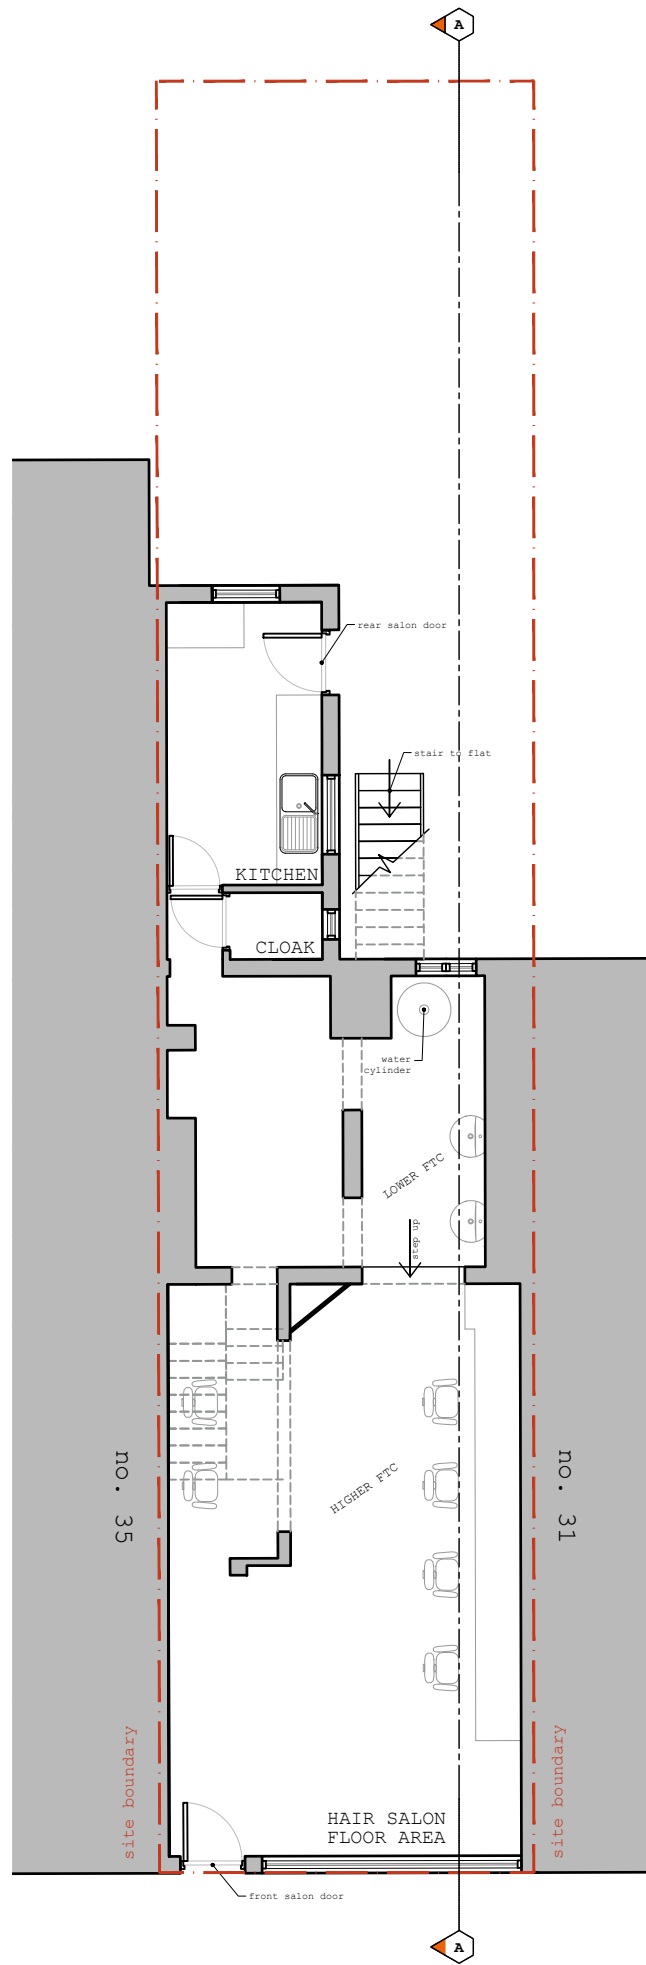

Existing ground floor plan

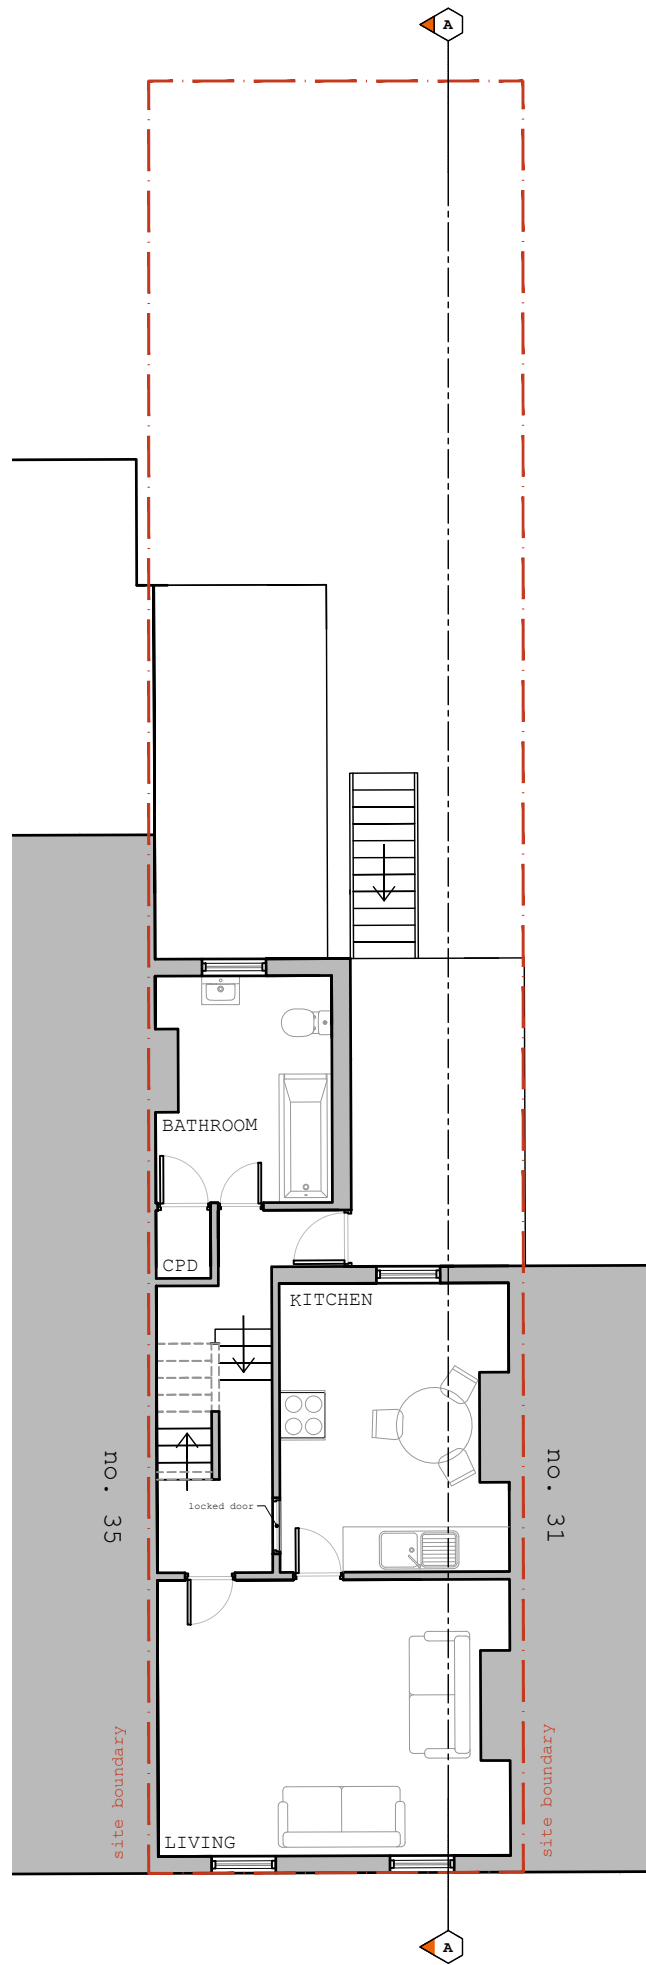

Existing first floor plan

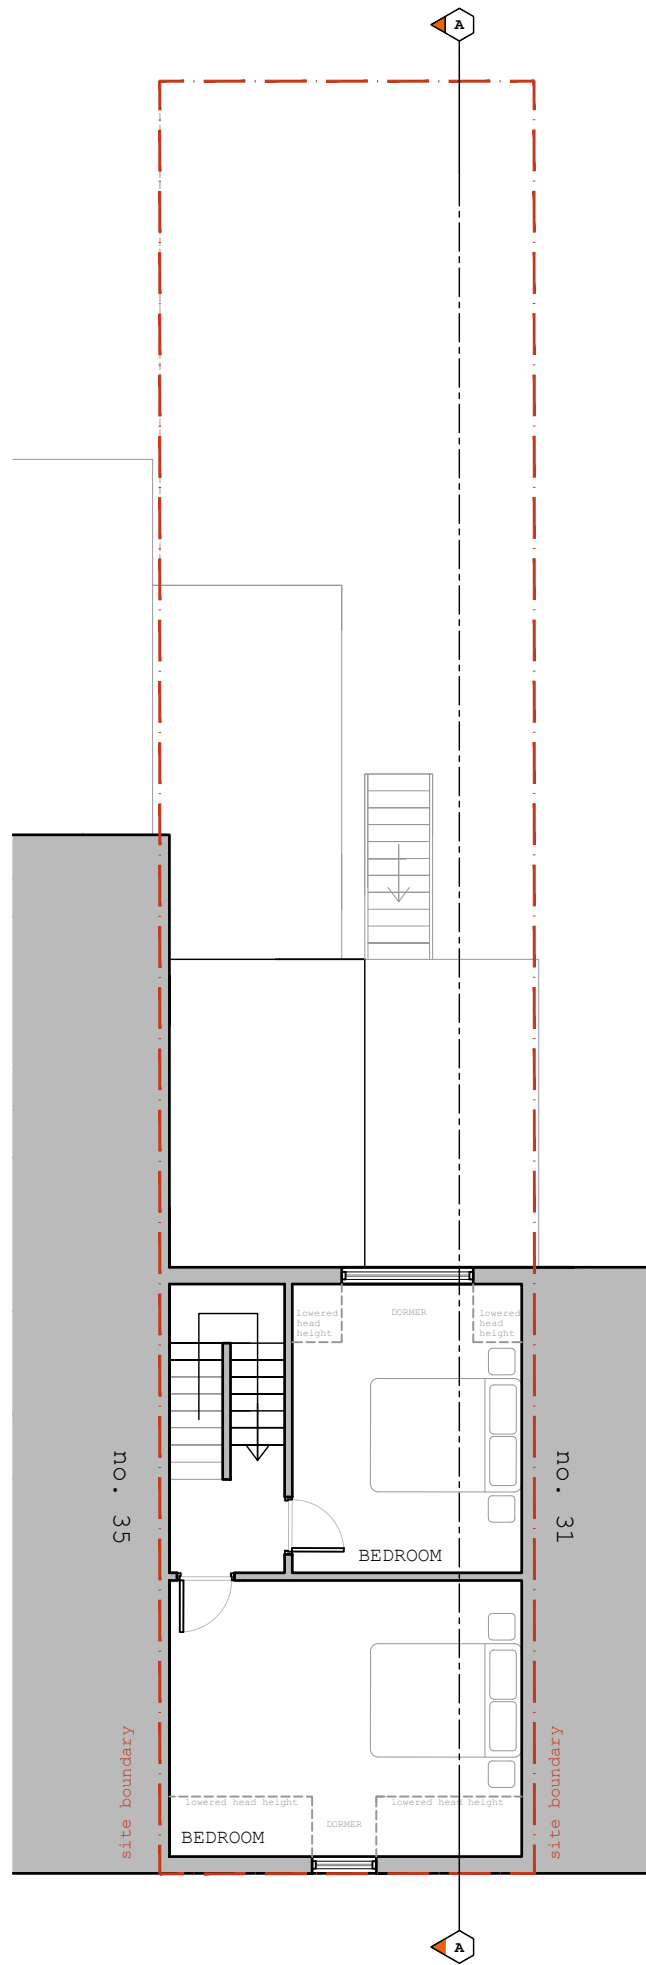

Existing second floor plan

all drawings remain the copyright of colony and cannot be reproduced on whole or part without our approval
this drawing is for planning purposes only and not a construction issue
documents & drawings are not to be altered without the consent of colony
dimensional accuracy only applies to the written notation
drawings issued by colony are to be cross-referenced where necessary with other relevant consultants' information
if any contradiction is found in the drawing set, or if you are in any doubt, ask the architect

			Project: 33 Prospect Street Caversham, Reading, RG4 8JB					
Collaborating with: Manjit Gill			Drawing Name: Existing floor plans			Colony Architects Ltd. The Wine Store, Brewery Court, Theale, Reading, RG7 5AJ +44 (0)118 380 0328 hello@colonyarchitects.com colonyarchitects.com		
Job: 721	Drawing: 03-00	Revision: -	Date: 03.2021	Status: planning	Drawn By: HK	Checked By: EM		
1:100 01 02 03 04 05 06 07 08 09 10 11 12								