



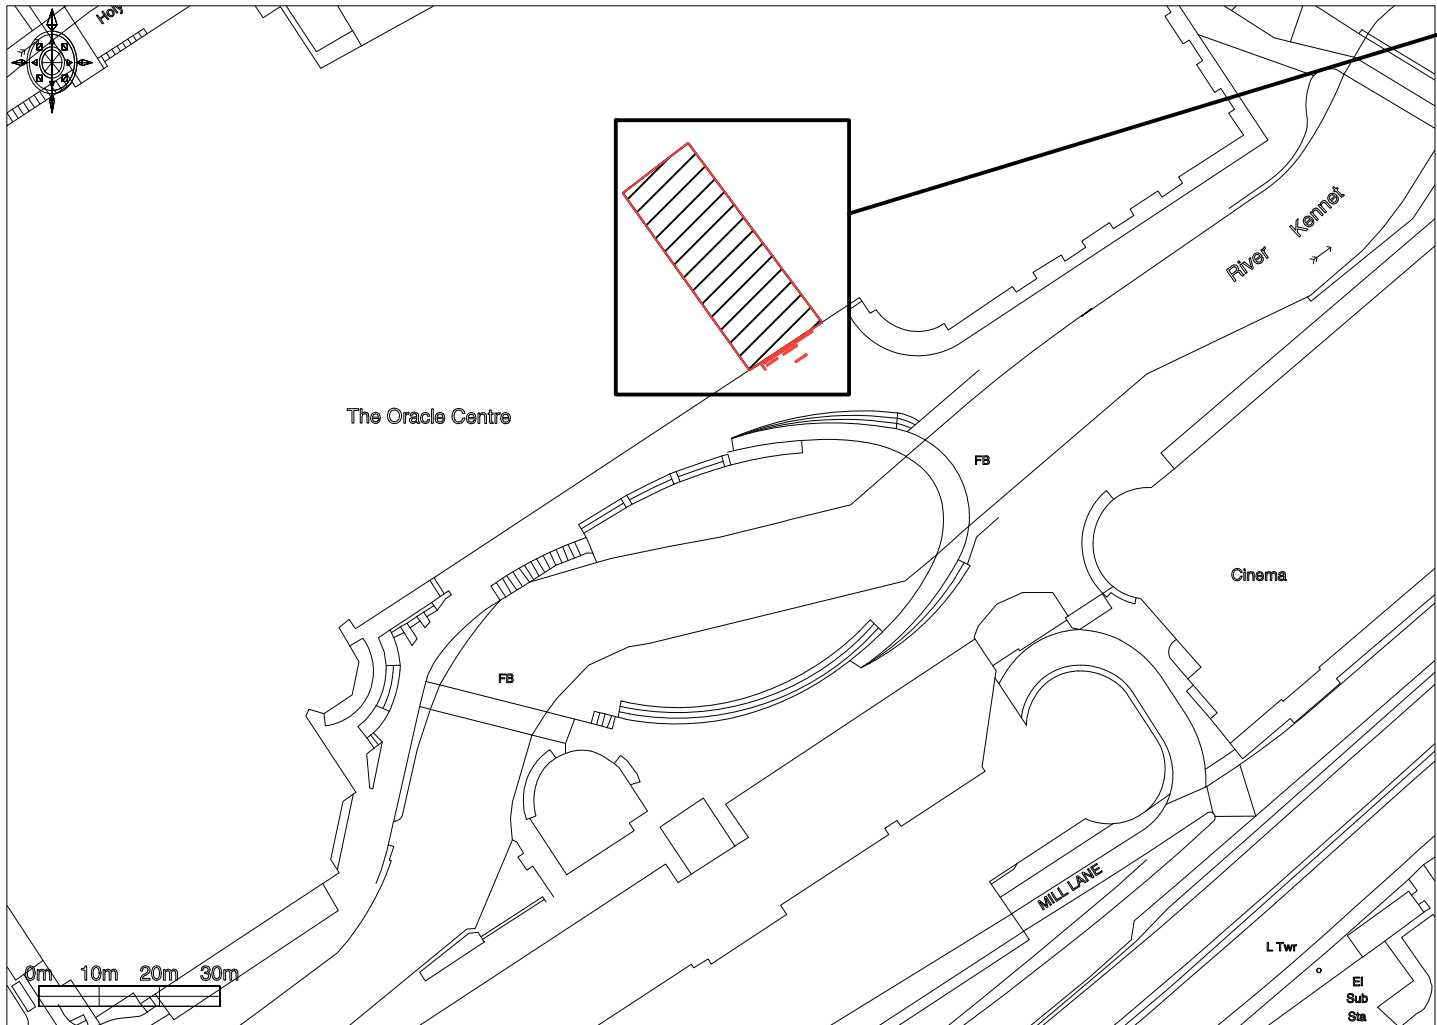

Site Plan  
Scale 1:1250

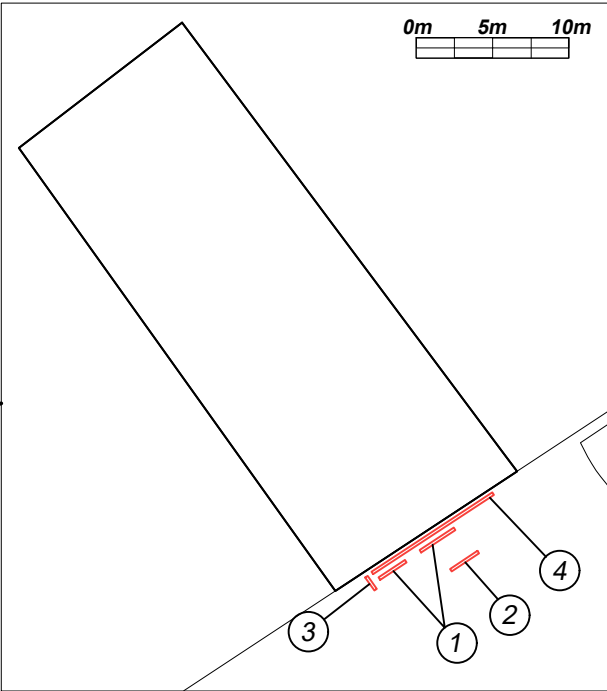


Block Plan  
Scale 1:500

- ① Fascia text x2
- ② Roundel
- ③ Projected sign
- ④ Lightline

A Fascia text altered & lighline added

09/05/23

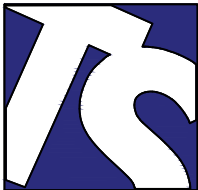

Technical Signs  
Floor 1 - Unit 3  
Hille Business Centre  
132 St Albans Road  
Watford, Herts, WD24 4AE  
Tel: 01923 811999  
Fax: 01923 811998  
E-mail: info@technicalsigns.co.uk

Client Pizza Express

Address/Job details  
Unit R11 Riverside Level  
Oracle Shopping Centre  
Reading  
RG1 2AG  
Site Plan

Job No

Drawn by DN Date 17/03/23

Scale As specified (A3) Drawing No 596721-4

Rev A