



Rev.	Date	Note	Author	Checked
-	dd/mm/yy	Note	XXX	XXX


EXISTING FLAT 1 ENTRANCE DOOR D-G-03 DETAILS
(Door re-located to Proposed Ground Floor Plan D-G-19 position)

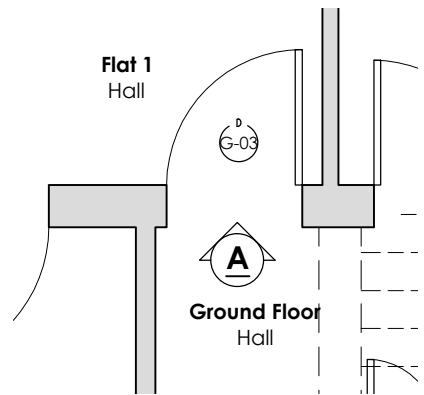


GENERAL ARRANGEMENT
PLAN 1/50

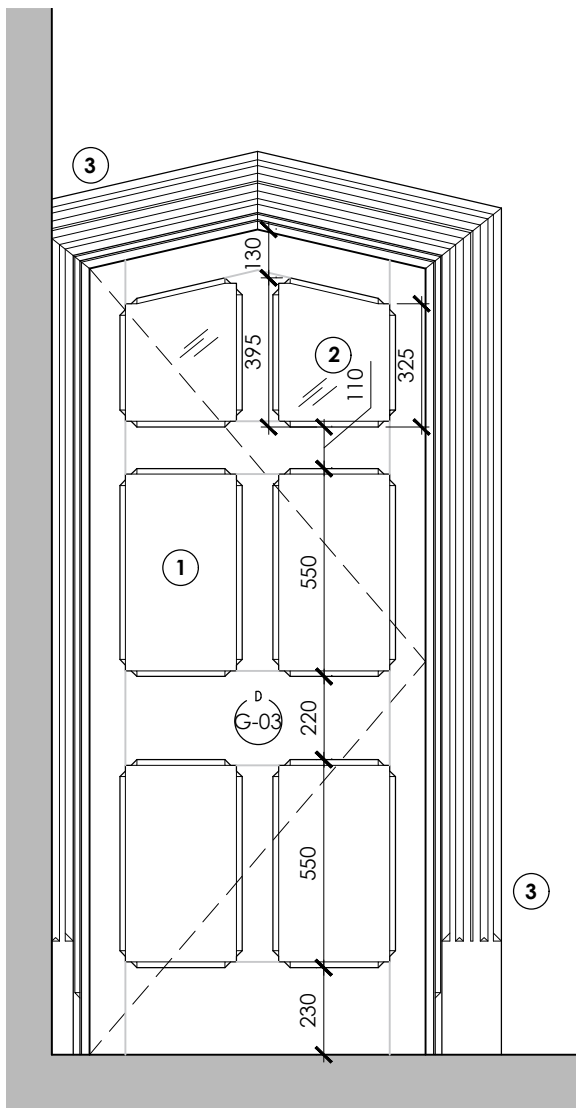

ELEVATION **A** 1/20

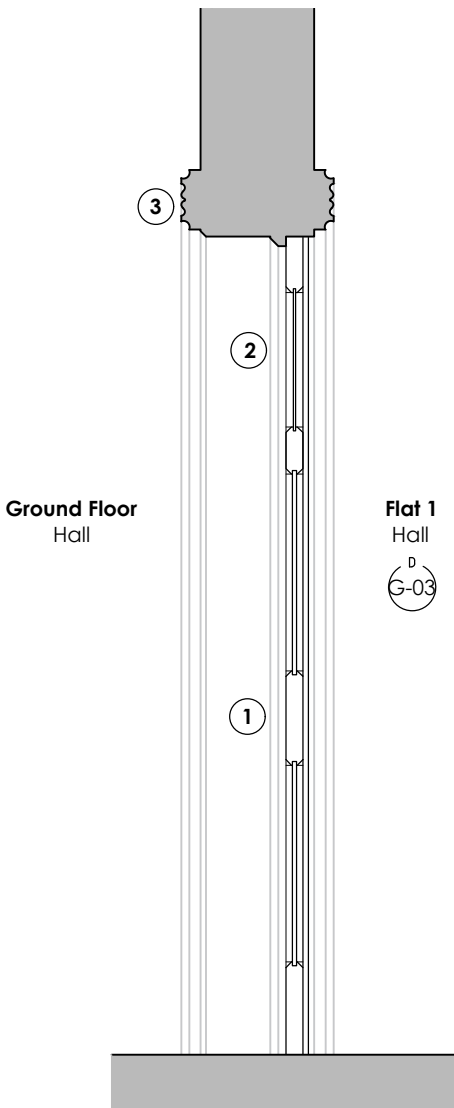

SECTION 1/20

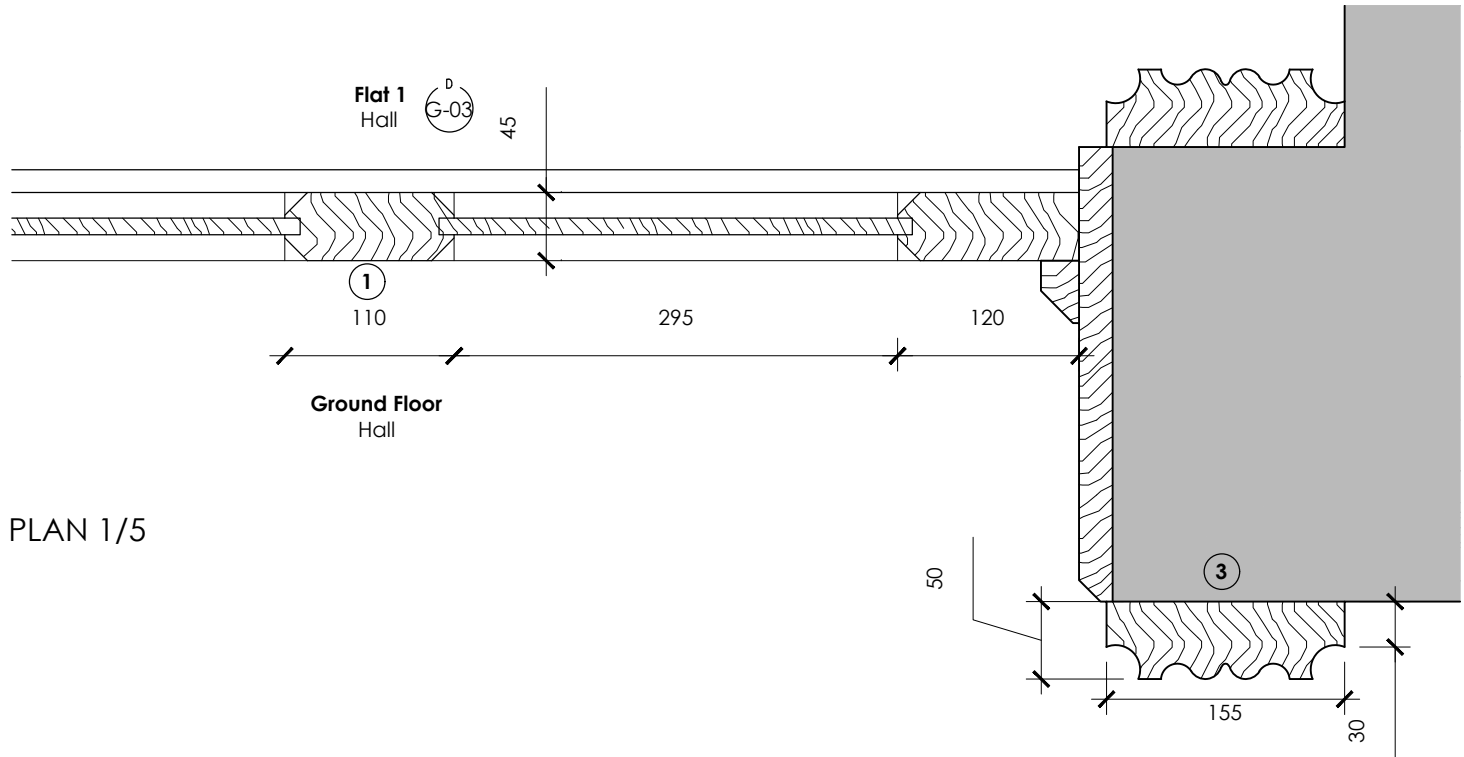

PLAN 1/5

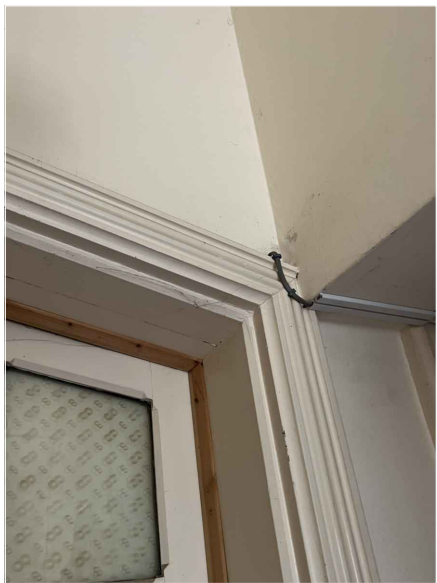


Figure 01



Figure 03



Figure 02



Figure 04

MATERIAL KEY

- ① Painted timber arch headed 6-panel door with chamfer detail & flat panels
- ② Obscure glazed upper door panels
- ③ Painted timber architrave with plain plinth detail

1:50 0 1 2 3 4 5m

Project	Refurbishment & Alterations Carlisle House Reading RG1 7NG					Drawing	Drawing & Photographic Recording: Existing Door D-G-03				
						Job-Dwg Number	18009-PL-32			Rev.	-
Client	Turner Property Ltd					WESTON + CO ARCHITECTS Watlington House 44 Watlington Street Reading, RG1 4RJ T. 0118 375 0252 www.weston-co.com					
Status	Planning										
Scale	1/5, 1/20 & 1/50		Sheet Size A3								
Author	IG	Checked	CTW	Date	17/04/2023						