


DEVELOPMENTS IN DESIGN LTD

WWW.DEVELOPMENTSINDSIGN.CO.UK
TEL 0118 9797484

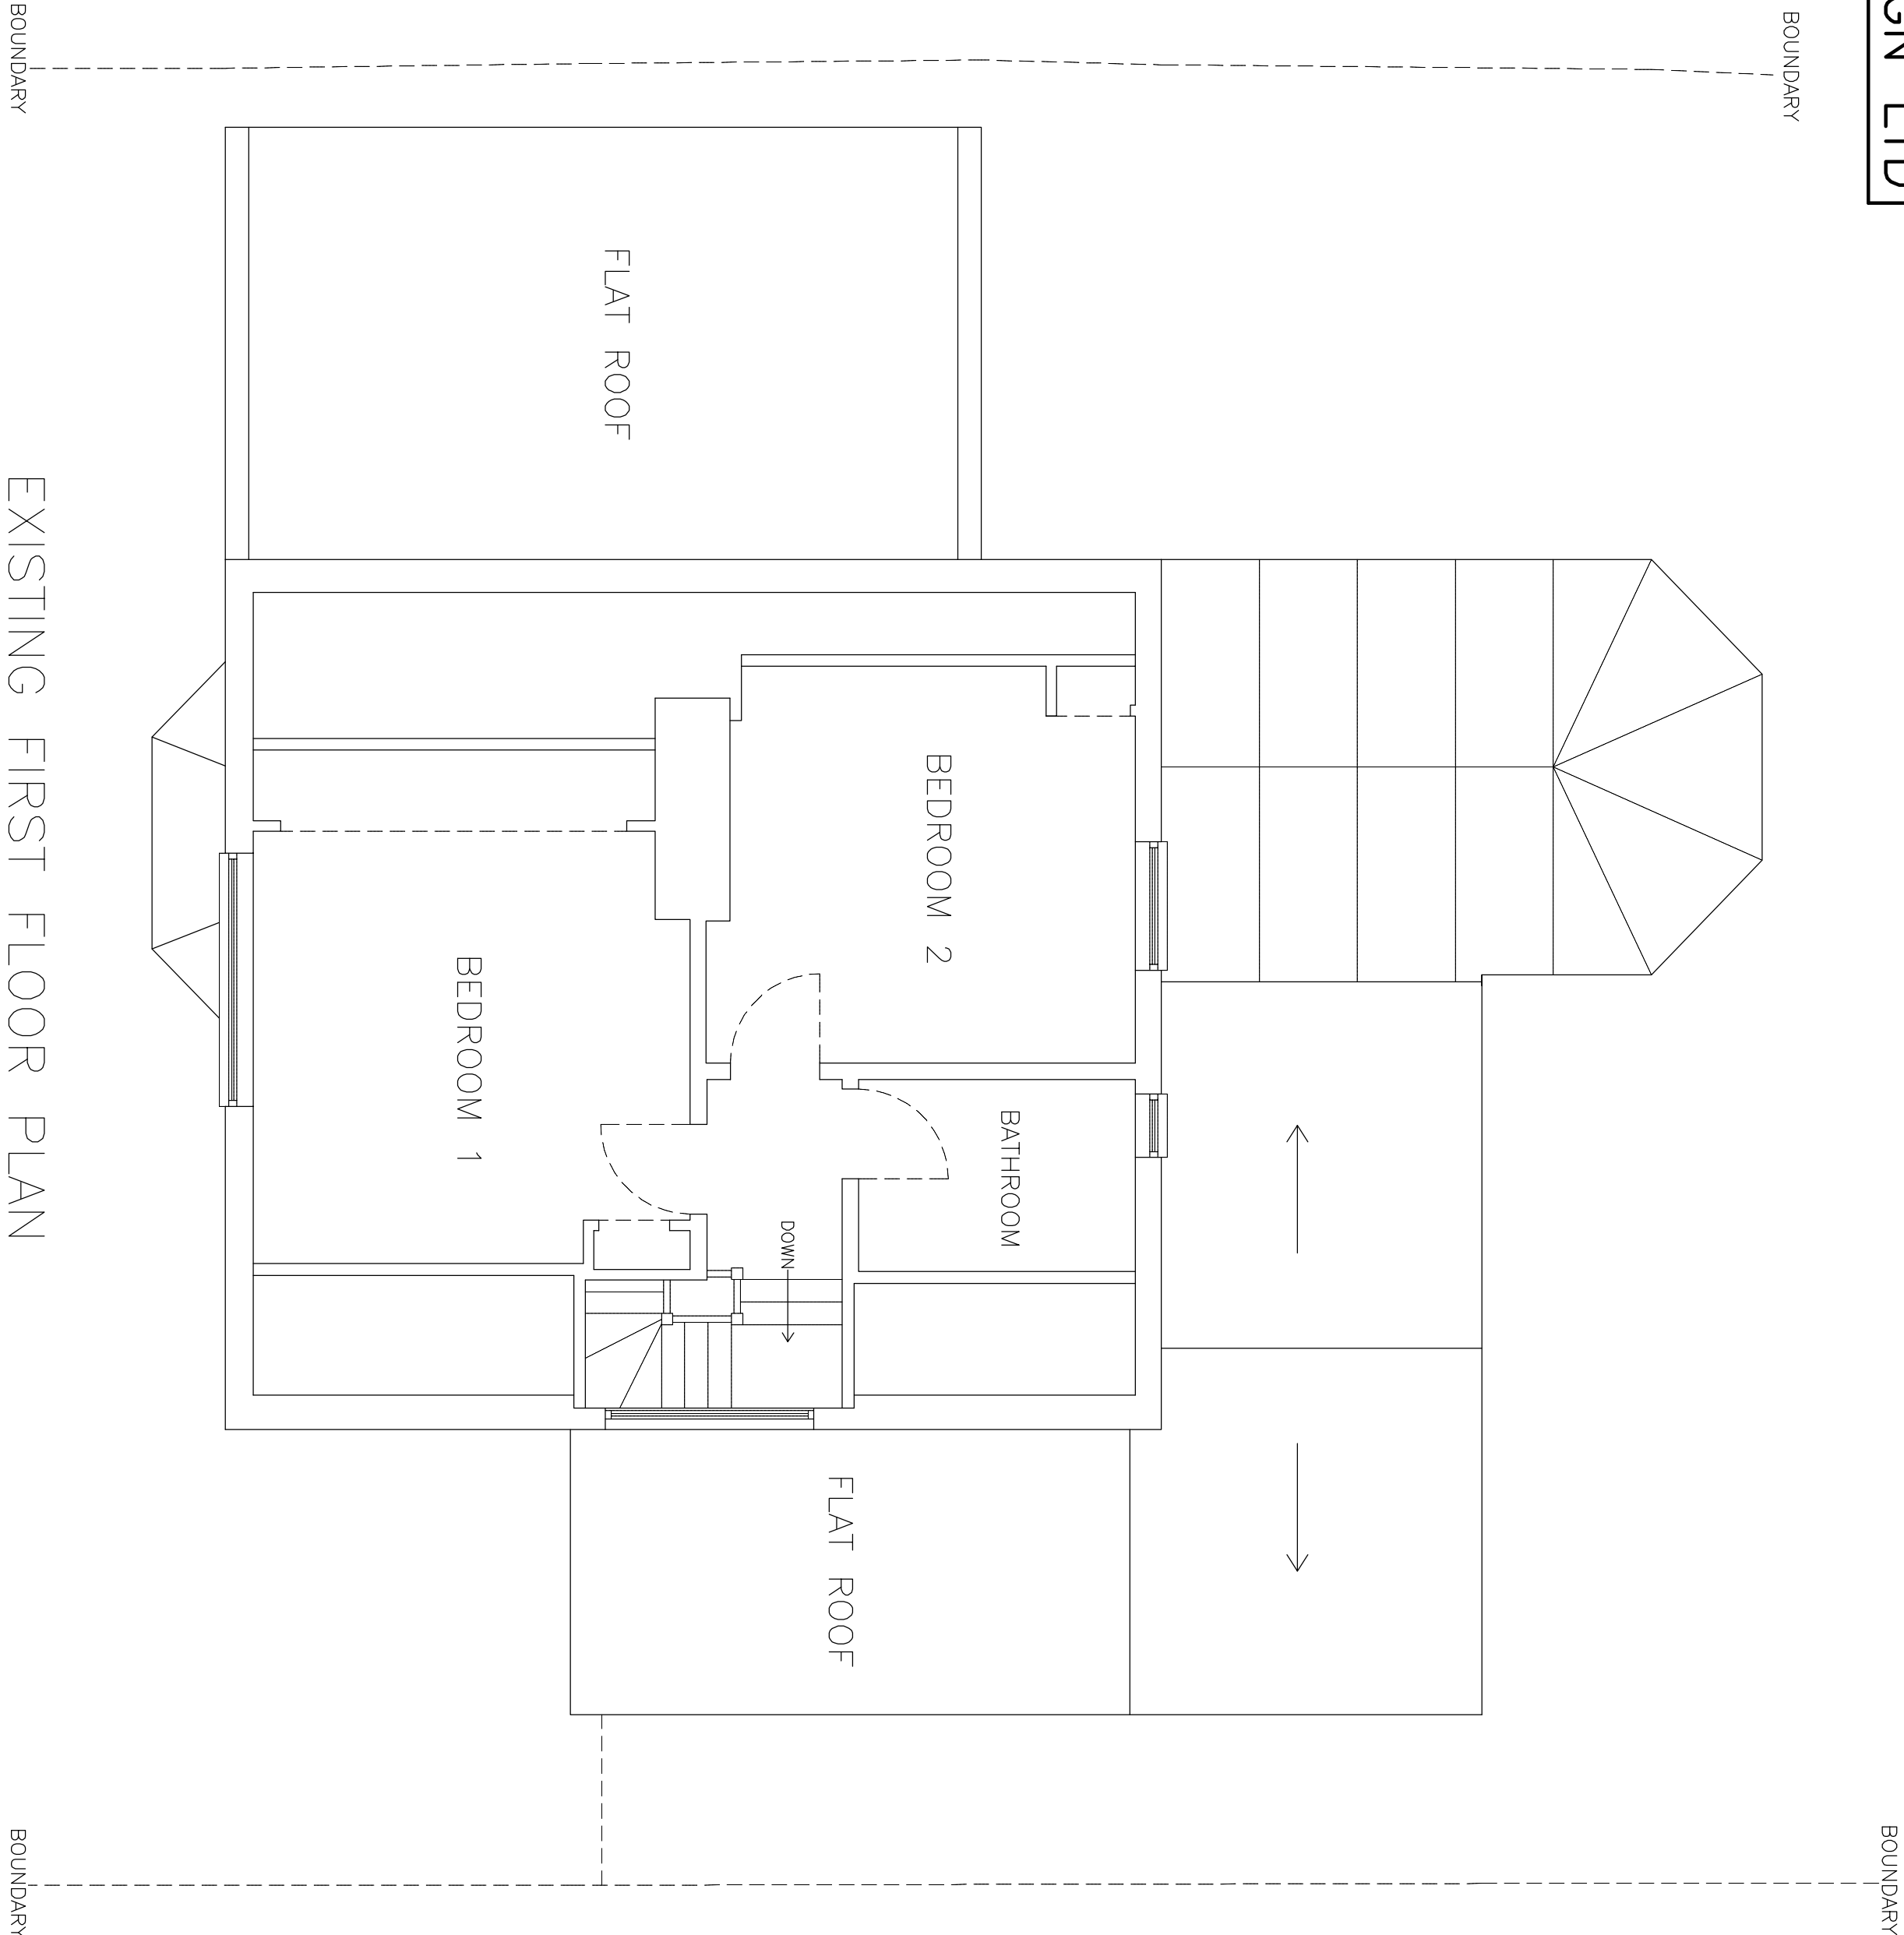

EXISTING FIRST FLOOR PLAN

PROPOSED HOUSE CONVERSION



DRAWING NO. PL.004
DATE 3.3.23
SCALE 1:50

MR AND MRS PUREWAL

147 UPPER WOODCOTE ROAD CAVERSHAM BERKS RG4 7JR