



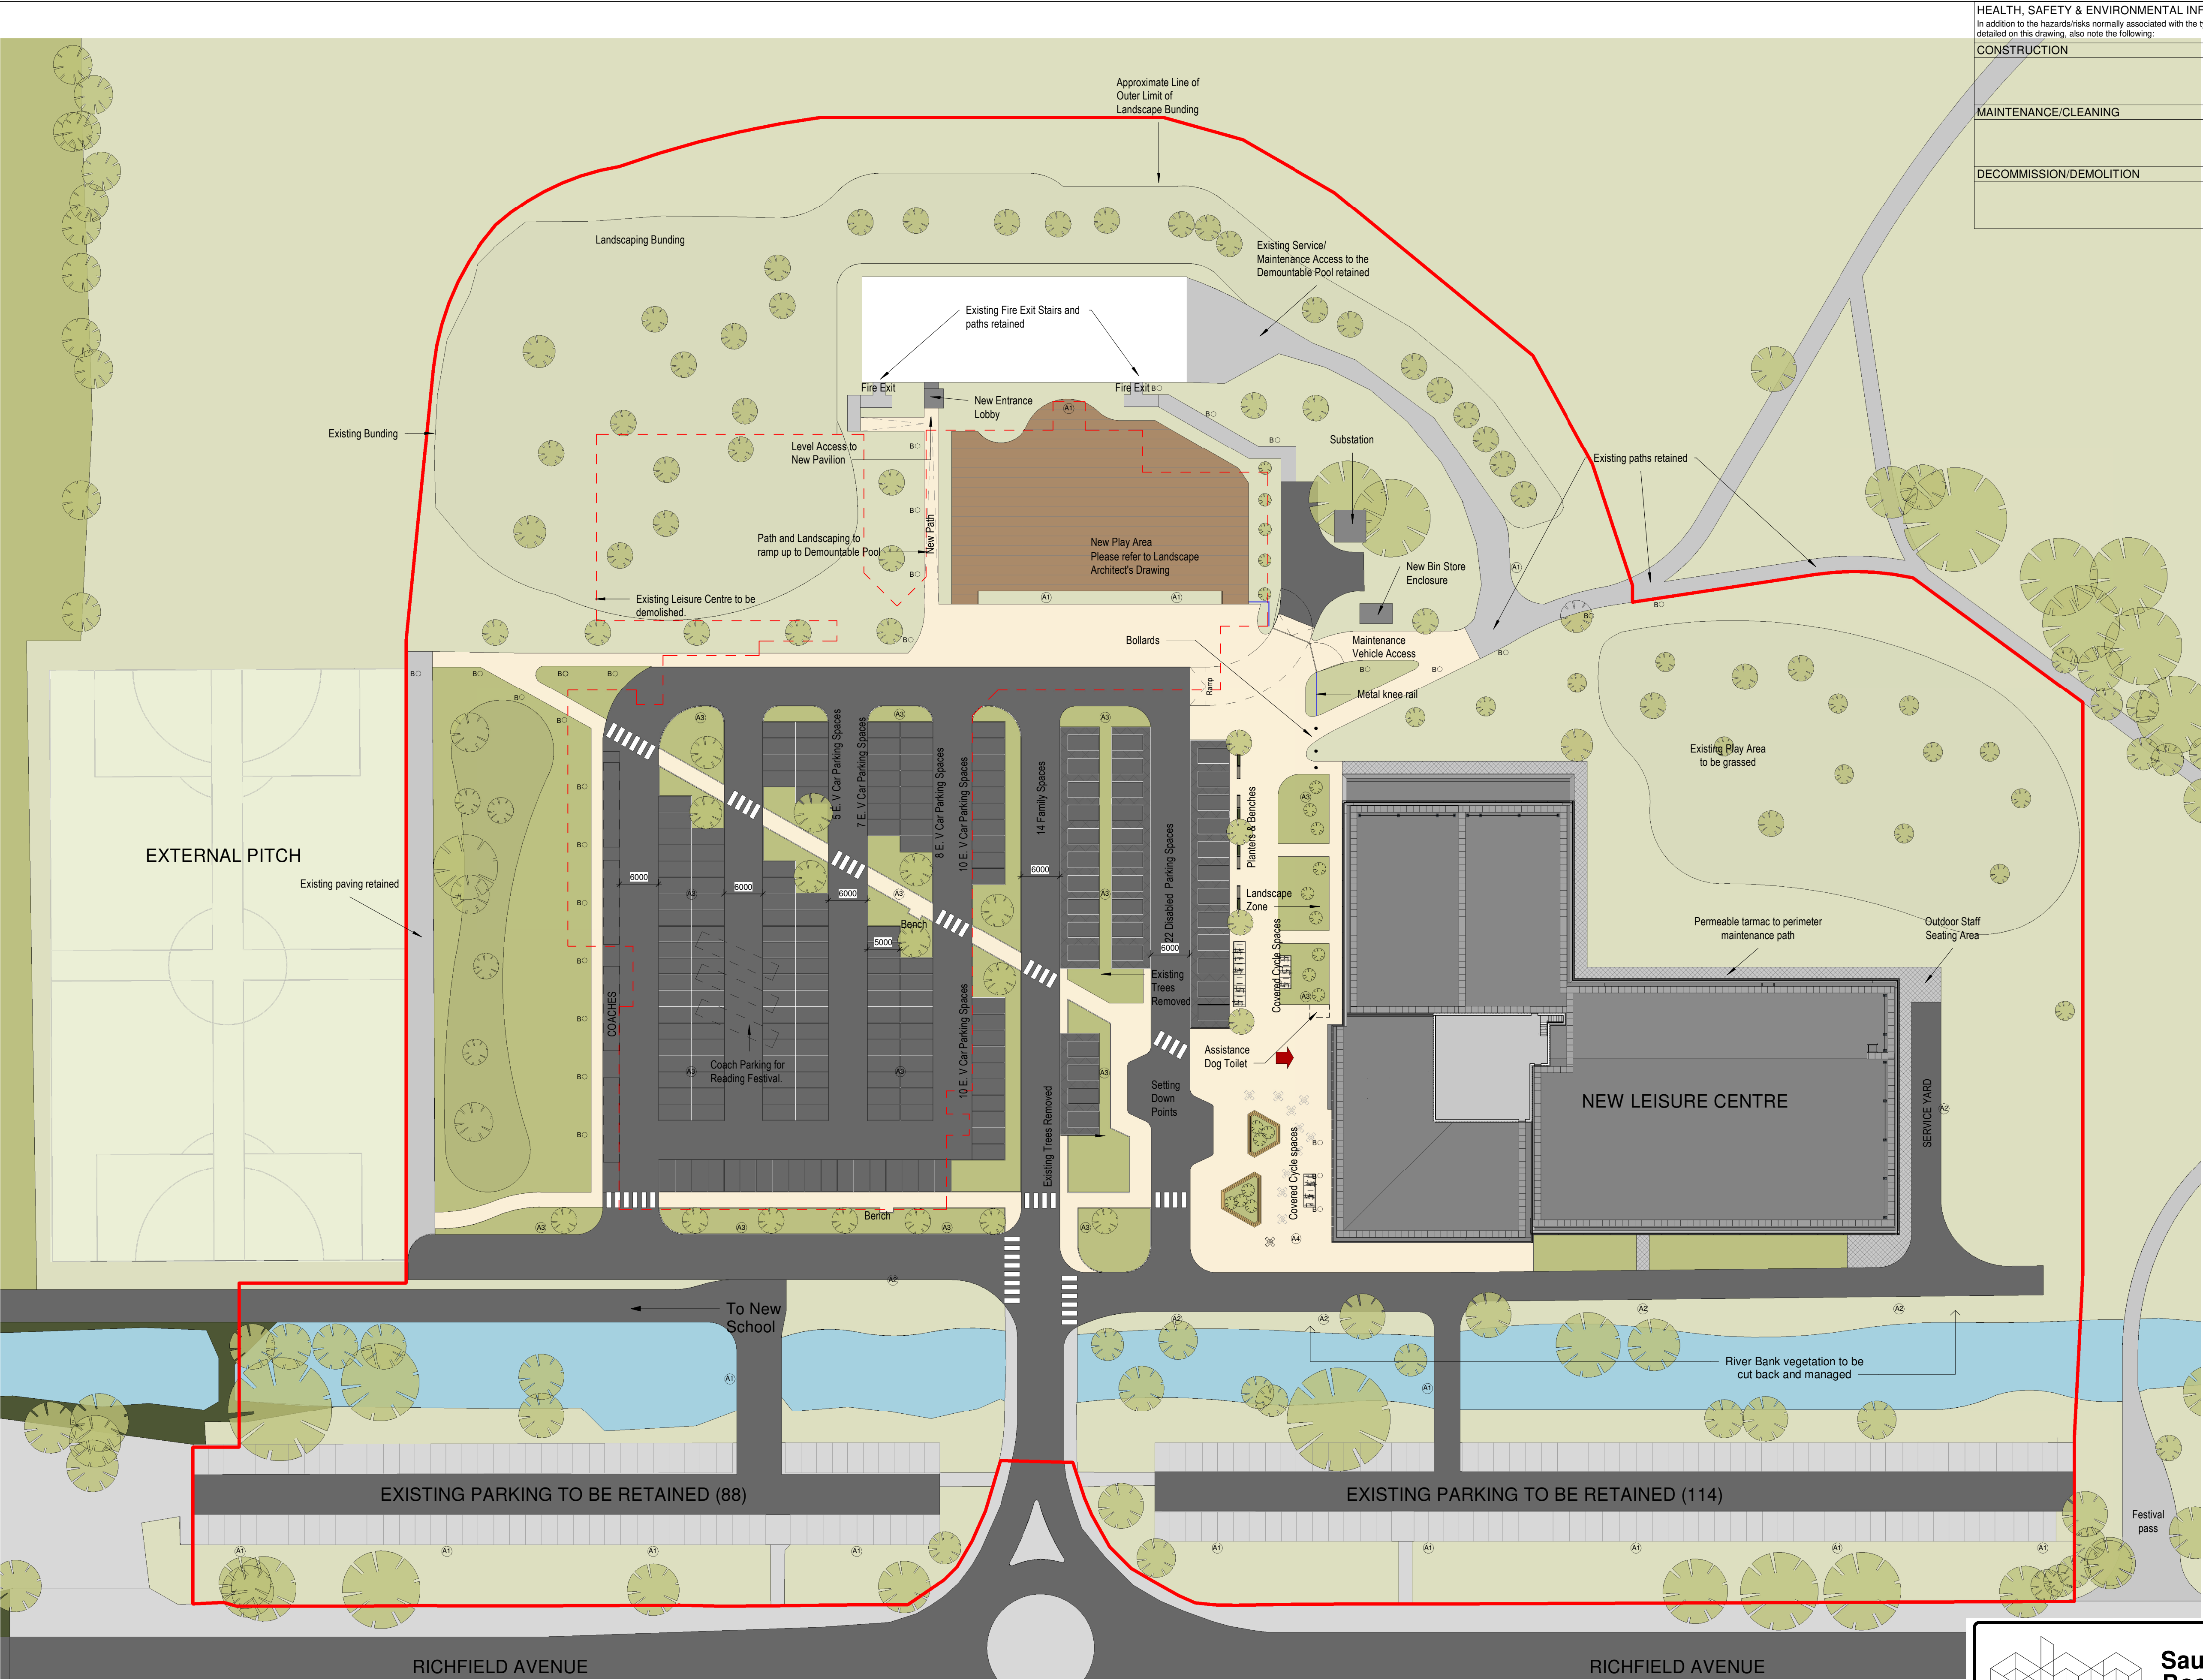

HEALTH, SAFETY & ENVIRONMENTAL INFORMATION	
In addition to the hazards/risks normally associated with the types of work detailed on this drawing, also note the following:	
CONSTRUCTION	
No.	Note
1	All dimensions to be verified on site by GENERAL CONTRACTOR prior to any work, setting out or shop drawings being prepared.
2	Drawings not to be scaled. Work to figured dimensions only.
3	© copyright SAUNDERS BOSTON LIMITED. All rights reserved. This drawing remains the property of SAUNDERS BOSTON LIMITED at all times and may not be reproduced or copied in whole or in part without their prior written consent.
MAINTENANCE/CLEANING	
4	This drawing and related specifications are for use only in the stated location.
5	This drawing is to be read in conjunction with all other Consultants drawings and specifications.
DECOMMISSION/DEMOLITION	
6	Drainage has not been surveyed and any/all pipe locations and below ground drainage runs are indicative.
7	It is assumed that all works will be carried out by a competent contractor who will be working, where appropriate, to an approved method statement.

NORTH

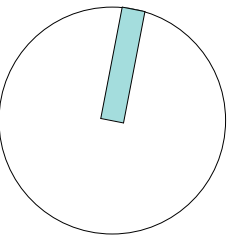

Scale 1:500
0 5 10 15 25m

Total car parking spaces = 390

- Retained Existing parking spaces= 202
- New car parking spaces = 188

Proposed Parking

- 112 Parking spaces
- 22 DDA
- 14 Family spaces
- 40 E.V. Parking/ Charging Points
- 188 Car spaces in total

+ 4 Coaches


+ 40 (20 Hoops) Cycling Spaces,
10 of those Covered

Lighting Key

- (A1) External LED 6m column mounted luminaire
Ref: FTS.3.LA103.FW
- (A2) External LED 6m column mounted luminaire
with spill shed
Ref: FTS.3.LA103.NR
- (A3) External LED 6m column mounted luminaire
with spill shed
Ref: FTS.3.LA103.SY
- (A4) External LED 6m column mounted luminaire
with spill shed
Ref: FTS.3.LA103.AY
- (B) External Illuminated Bollard
Ref: DEB.LO13.PAY.DO

For details of lighting see schedule on
Thornley & Lumb 'External Lighting Drawing'

Proposed Site Plan
1 : 500

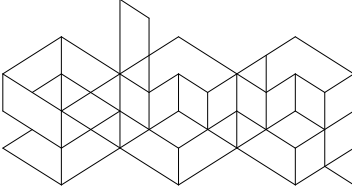 Saunders Boston Architects		The Generator, The Gallery, King's Wharf The Quay, Exeter EX2 4AN T 01392 346627 www.saundersboston.co.uk	
Eastern Gate House, 119 Newmarket Road, Cambridge CB5 8HA T 01223 367133 office@saundersboston.co.uk			
STAGE 3		Scale As indicated @A1	
SBA Project Code 1790		Revision P4	
Drawn TZ	Date 02/26/19	project 1790	originator zone level type role number -SBA-RM-XX-DR-A-5003
Checked CW	Suitability Code S3		