



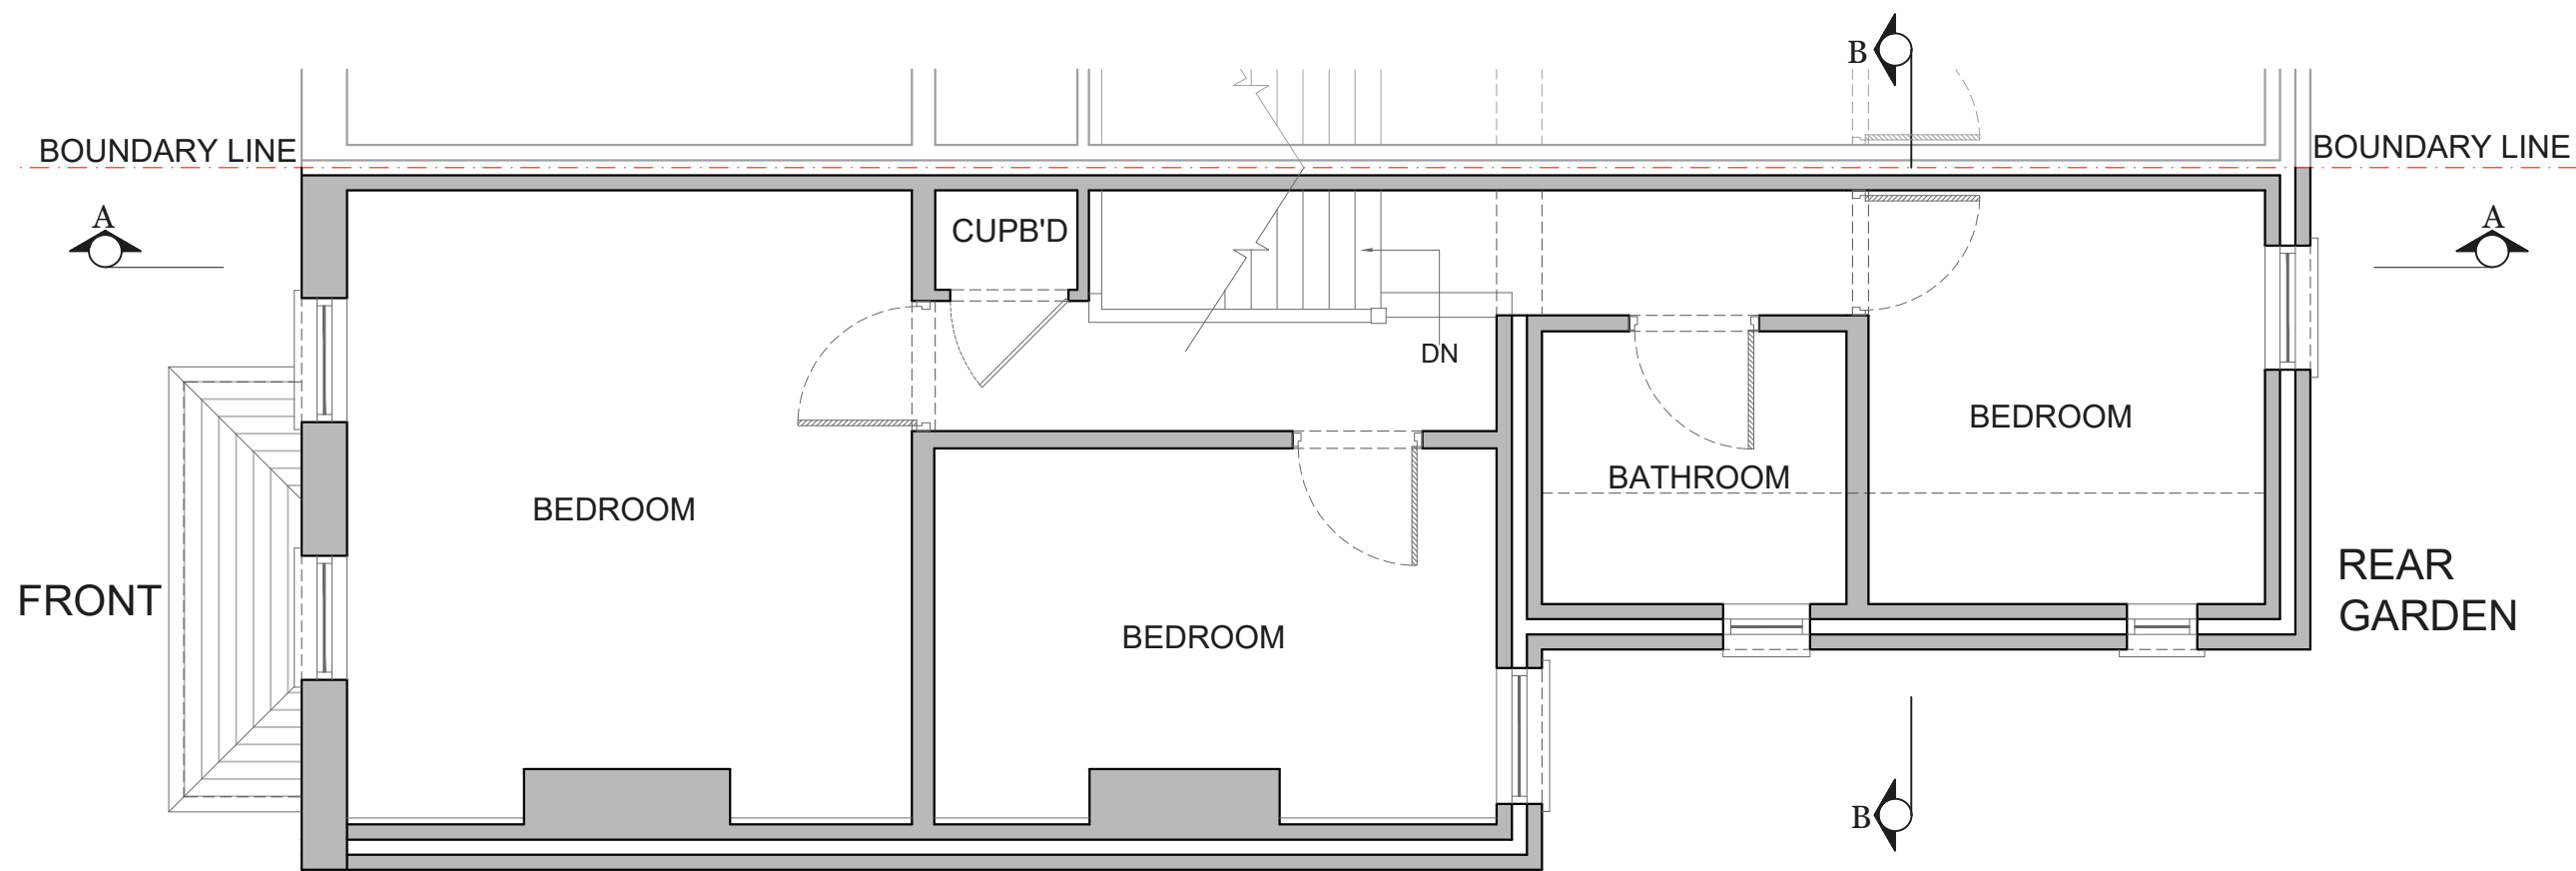

EXISTING FIRST FLOOR PLAN
SCALE 1:50

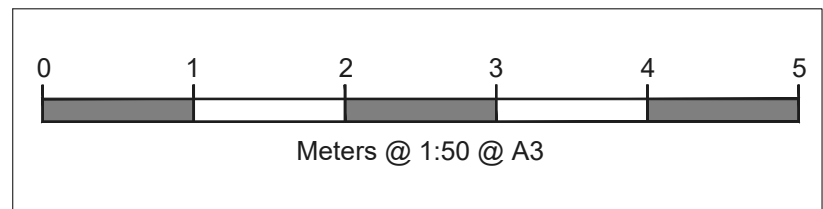

NOTES		
REV	DATE	NOTES
CLIENT		
MR BOUEDO & MRS PERILLA		
PROJECT		
3 WOSLEY ROAD, CAVERSHAM RG4 8BY		
DRAWING TITLE		
EXISTING FIRST FLOOR PLAN		
SCALE		
1:50@A3		
DATE		DRAWN
03-04-23		SN-R
DRAWING NO.	REV.	
PP-02		
		
		
LOFTPLAN DESIGNS LIMITED 1 Saturn House, Calleva Park Aldermaston, Reading RG7 8HA Telephone: (01256) 881041 Email: customerservices@loftplan.co.uk www.loftplan.co.uk		