


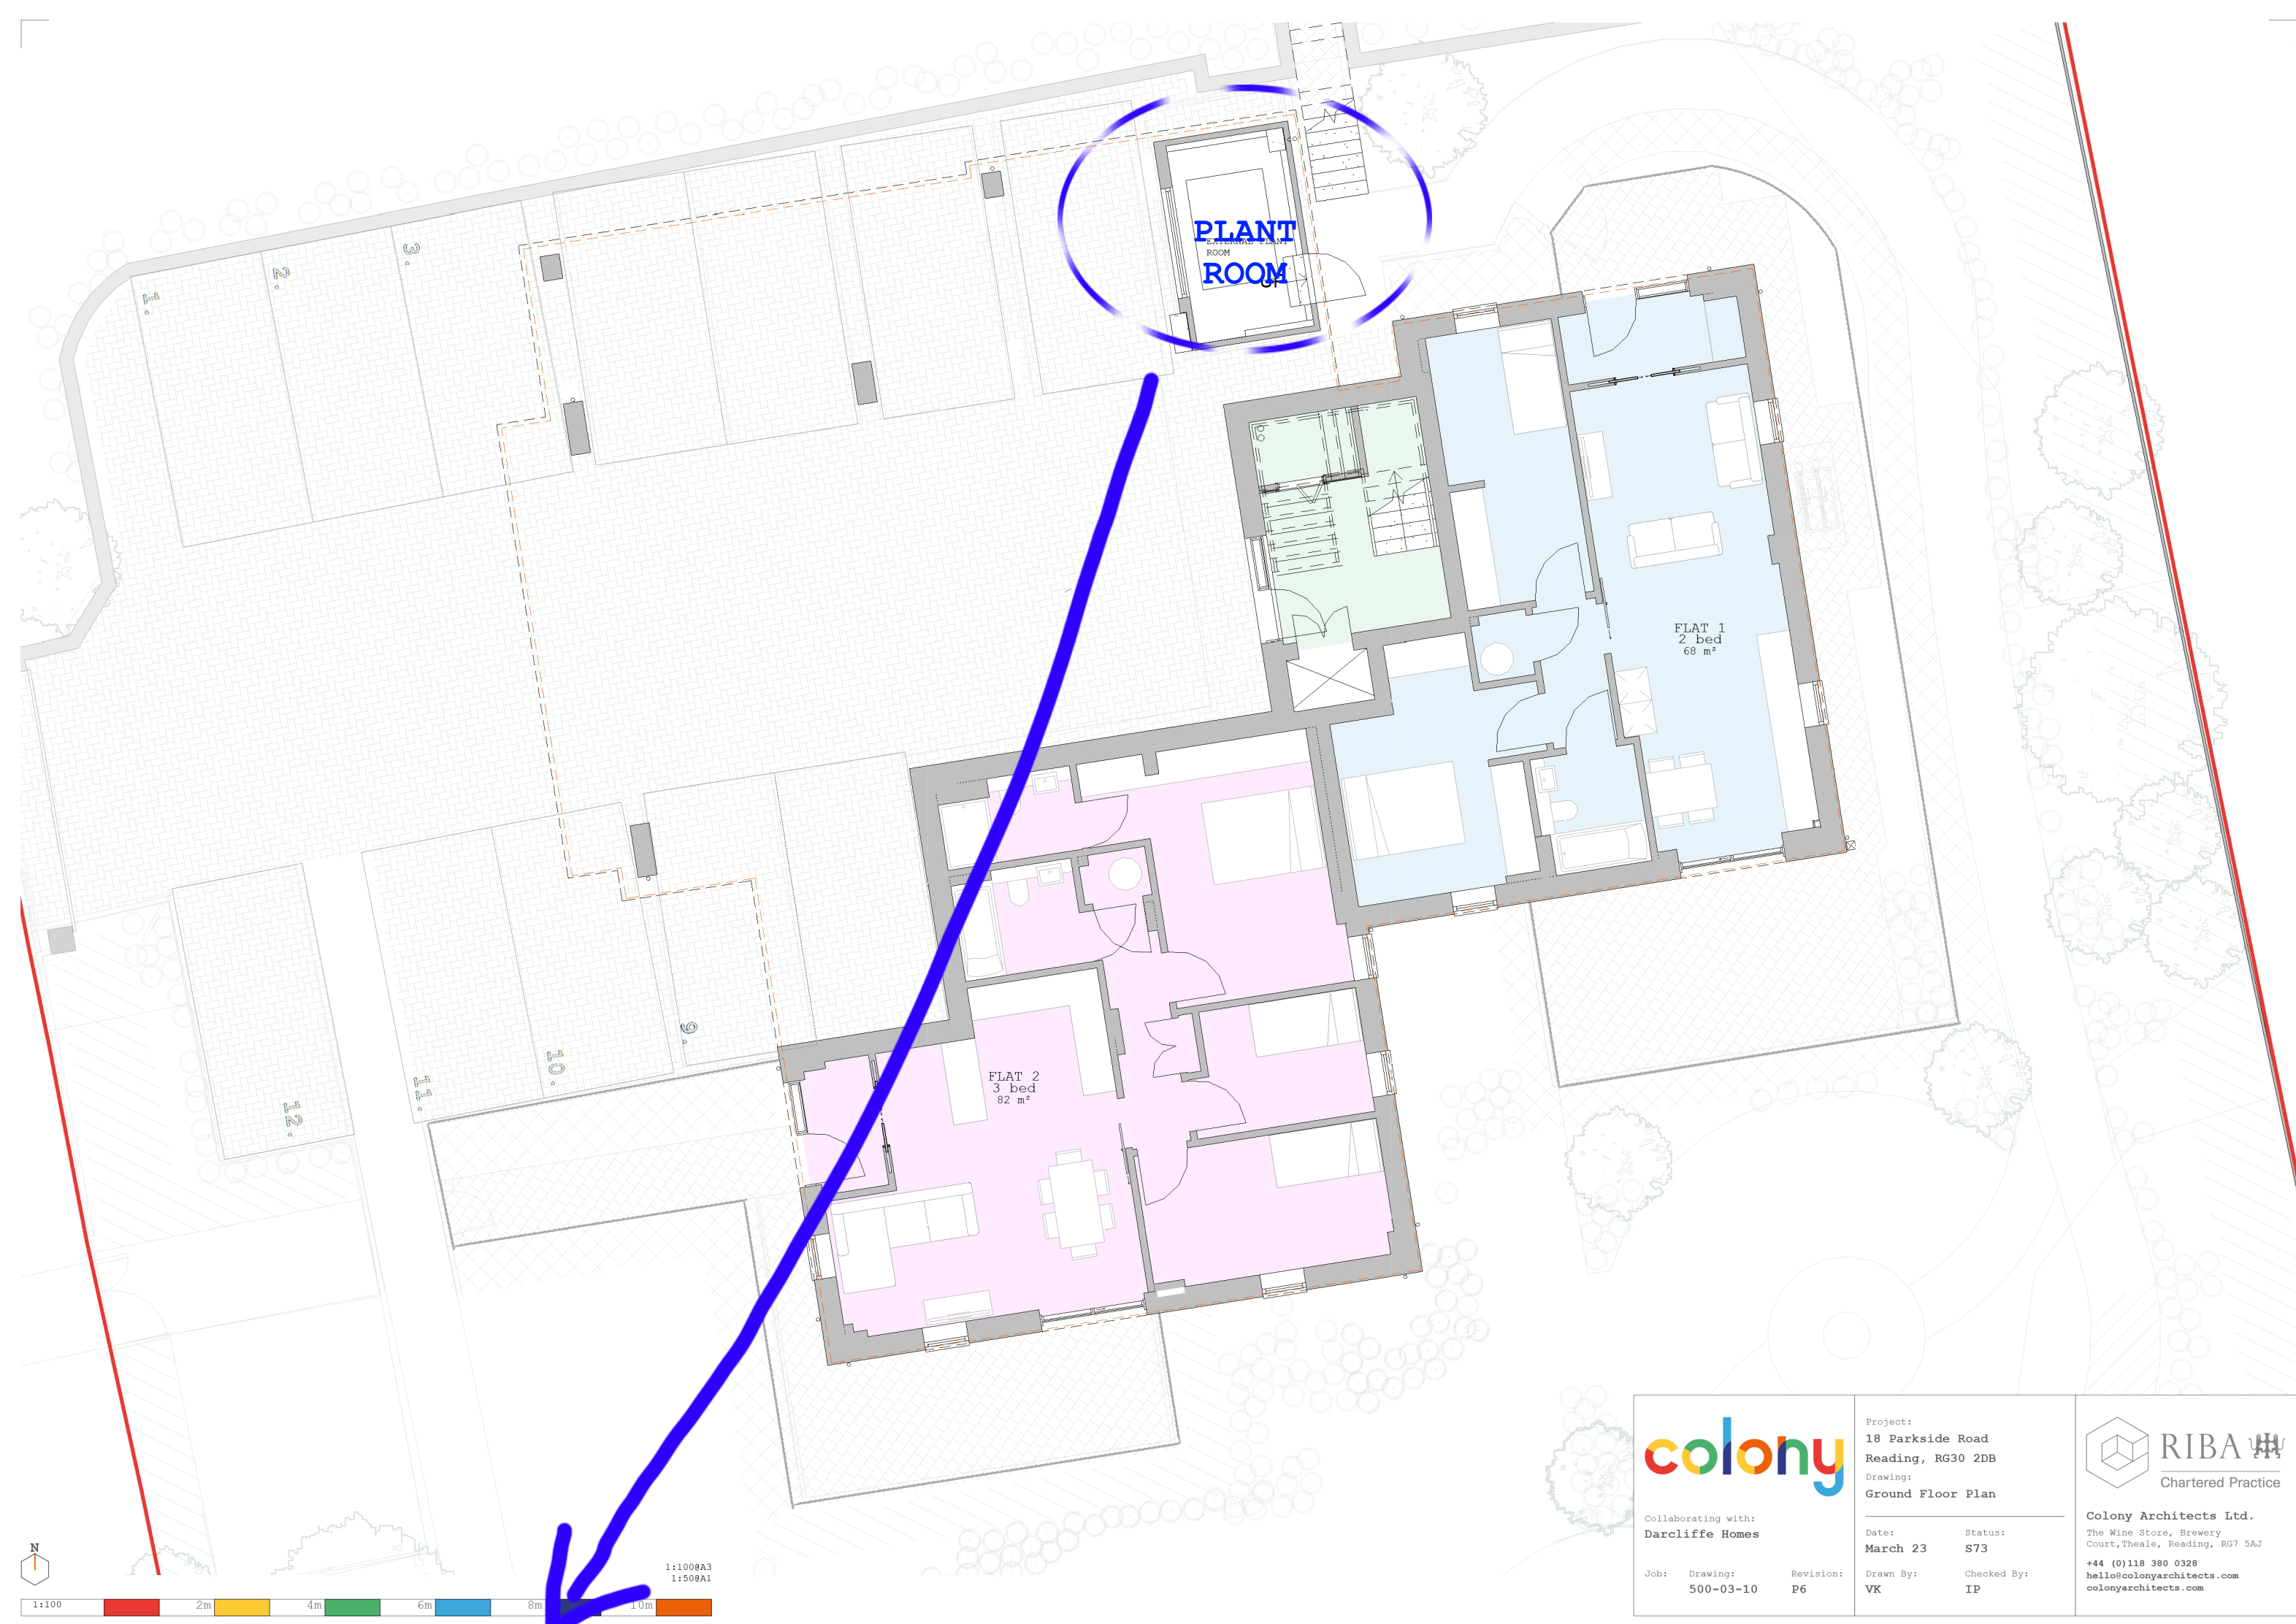

PLANT ROOM

FLAT 1
2 bed
68 m²

FLAT 2
3 bed
82 m²



1:1008A3
1:508A1

 Collaborating with: Darcliffe Homes		Project: 18 Parkside Road Reading, RG30 2DB		 RIBA Chartered Practice
		Drawing: Ground Floor Plan		
Job:	Drawing: 500-03-10	Revision: P6	Date: March 23	Status: S73
			Drawn By: VK	Checked By: IP
Colony Architects Ltd. The Wine Store, Brewery Court, Theale, Reading, RG7 5AJ +44 (0)118 380 0328 hello@colonyarchitects.com colonyarchitects.com				