


| REV | COMMENTS | DATE |
|-----|----------|------|
|     |          |      |

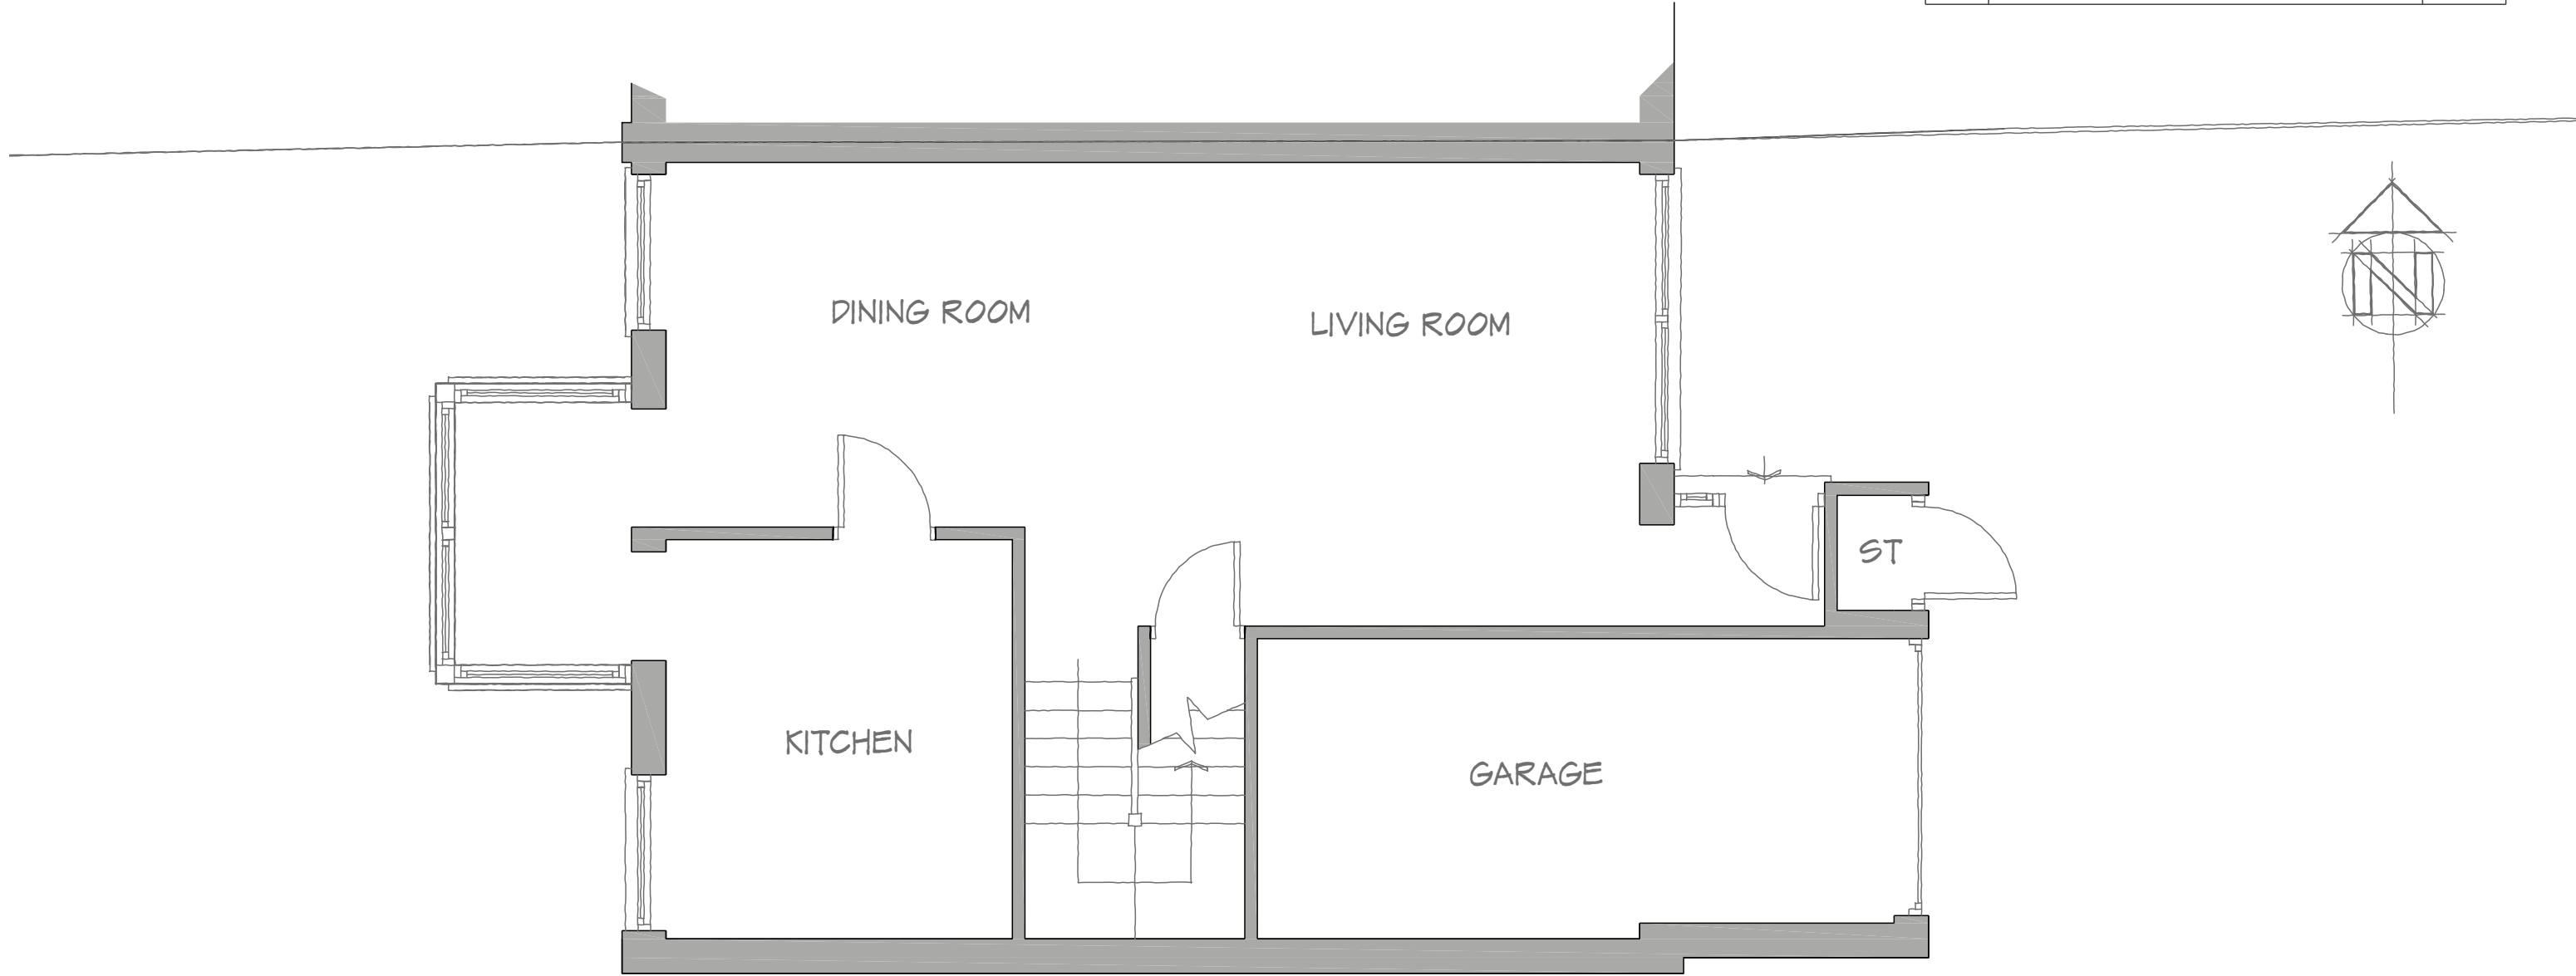

GROUND FLOOR PLAN



SHAUN•TANNER

ARCHITECTURE & PLANNING

[www.stlarchitecture.co.uk](http://www.stlarchitecture.co.uk)
[studio@stlarchitecture.co.uk](mailto:studio@stlarchitecture.co.uk)
0118 989 0808

|         |                                               |          |         |             |              |
|---------|-----------------------------------------------|----------|---------|-------------|--------------|
| CLIENT  | Mr & Mrs R. Brashares                         |          |         |             |              |
| PROJECT | 7 Hertford Close, Caversham, Reading, RG4 6QL |          |         |             |              |
| DRAWING | EXISTING GROUND FLOOR PLAN                    |          |         |             |              |
| STATUS  | survey                                        |          |         |             | DATE Aug2022 |
| SCALE   | 1:50 @ A3                                     | DRAWN DN | CHECKED | NO 3859/101 | REV          |

1:50 scale Bar  
This Drawing has been produced for printing onto A3 size paper,



THIS DRAWING MUST NOT BE SCALED UNLESS ISSUED FOR PLANNING PURPOSES. ALL DIMENSIONS ARE TO BE VERIFIED PRIOR TO SETTING OUT, COMMENCING WORK, OR PRODUCTION OF FABRICATION DRAWINGS. REPORT ANY DISCREPANCIES TO THE SUPERVISING OFFICER IMMEDIATELY. ©