




All dimensions are to be checked on site before work commences.
Figured dimensions to be taken in preference to scaled dimensions.
If in doubt please ask.
© Copyright reserved.

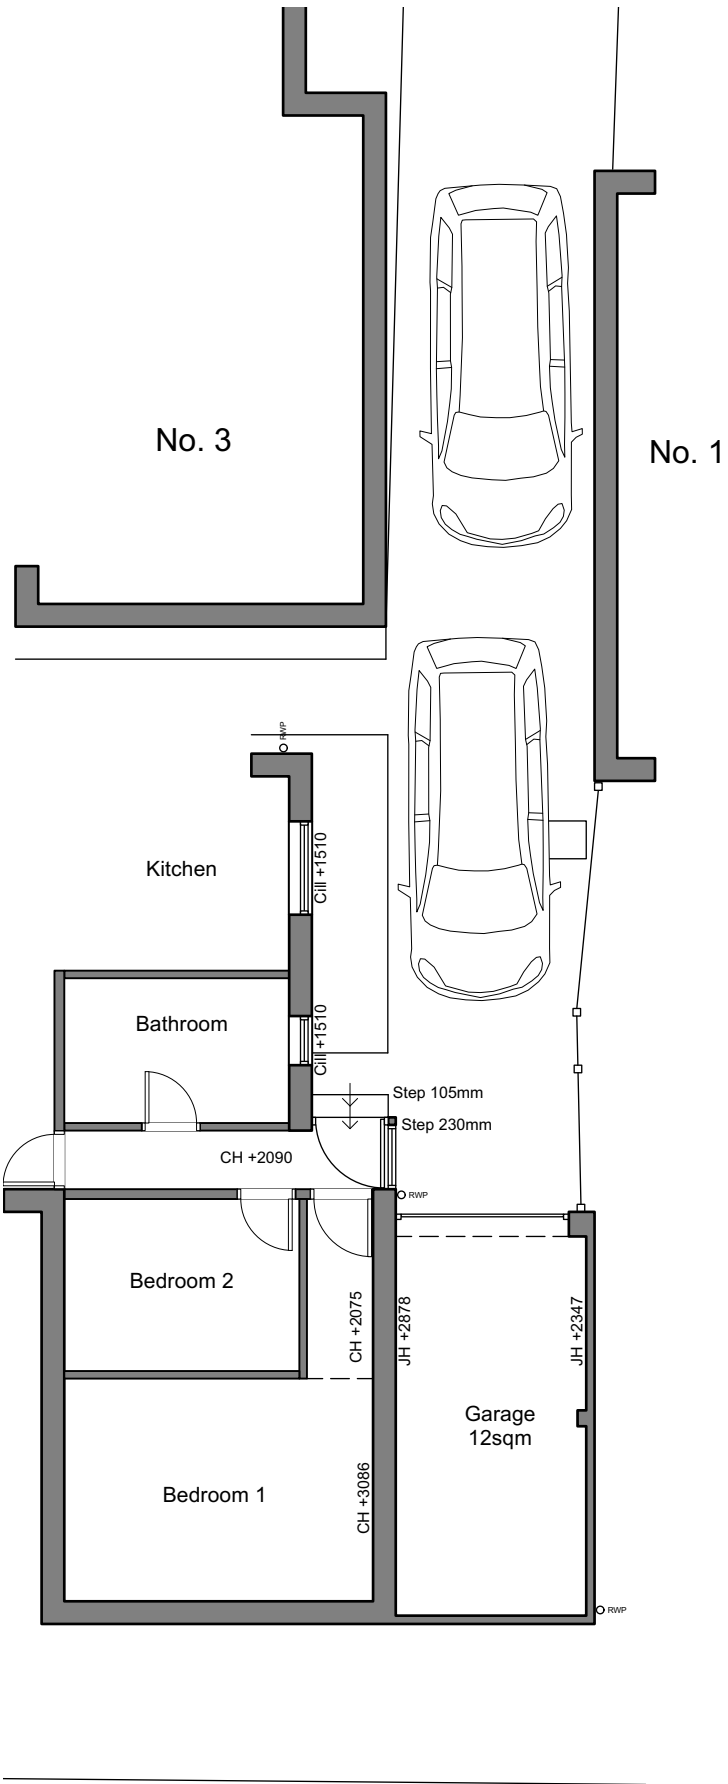

Existing Ground Floor Plan

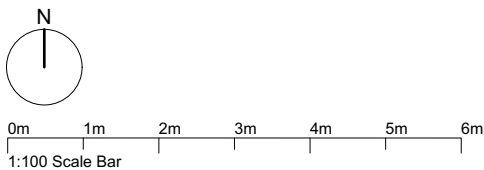

Existing Side (East) Elevation

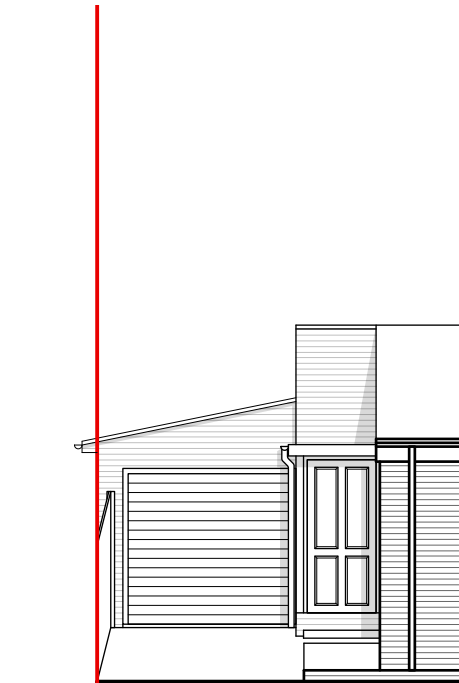

Existing Front (North) Elevation

P1	Issued for Planning		23/06/23	LN
Rev	Notes		Date	Initial
Status				
Planning				
HOLTHAM+NEWMAN ARCHITECTS				
The Design Studio, Lockey Farm, Sindlesham Road, Arborfield, Reading, Berkshire RG2 9JH			T: 07971 316497 E: hello@hnarchitects.co.uk	
Project: 5 Wealden Way Tilhurst RG30 6DA				
Client C. Hopkins				
Drawing Title: Existing Floor Plans and Elevations				
Scale: 1:100 @A3		Dwg. No.:		Rev.:
Drawn by: LN		2314 - S100		P1
Date: May 2023				