




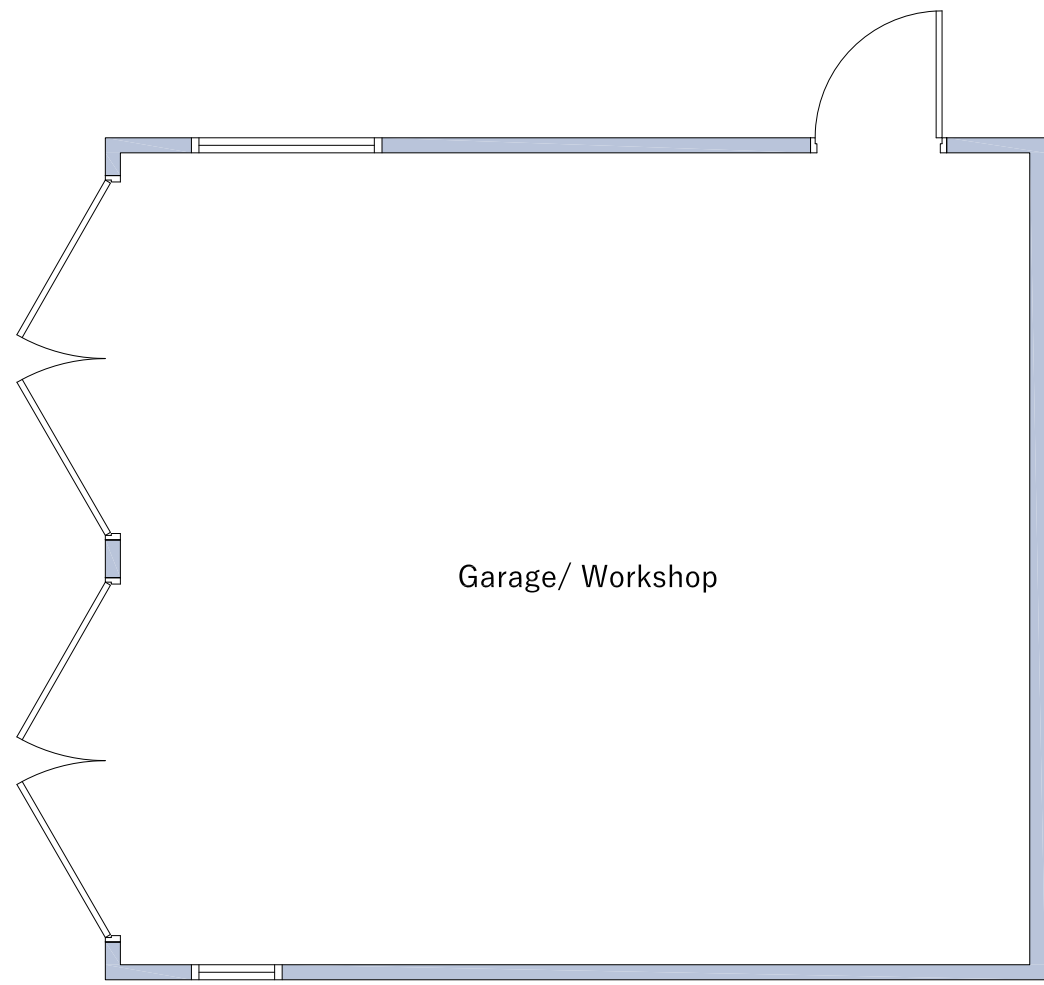


EXISTING GROUND FLOOR PLAN

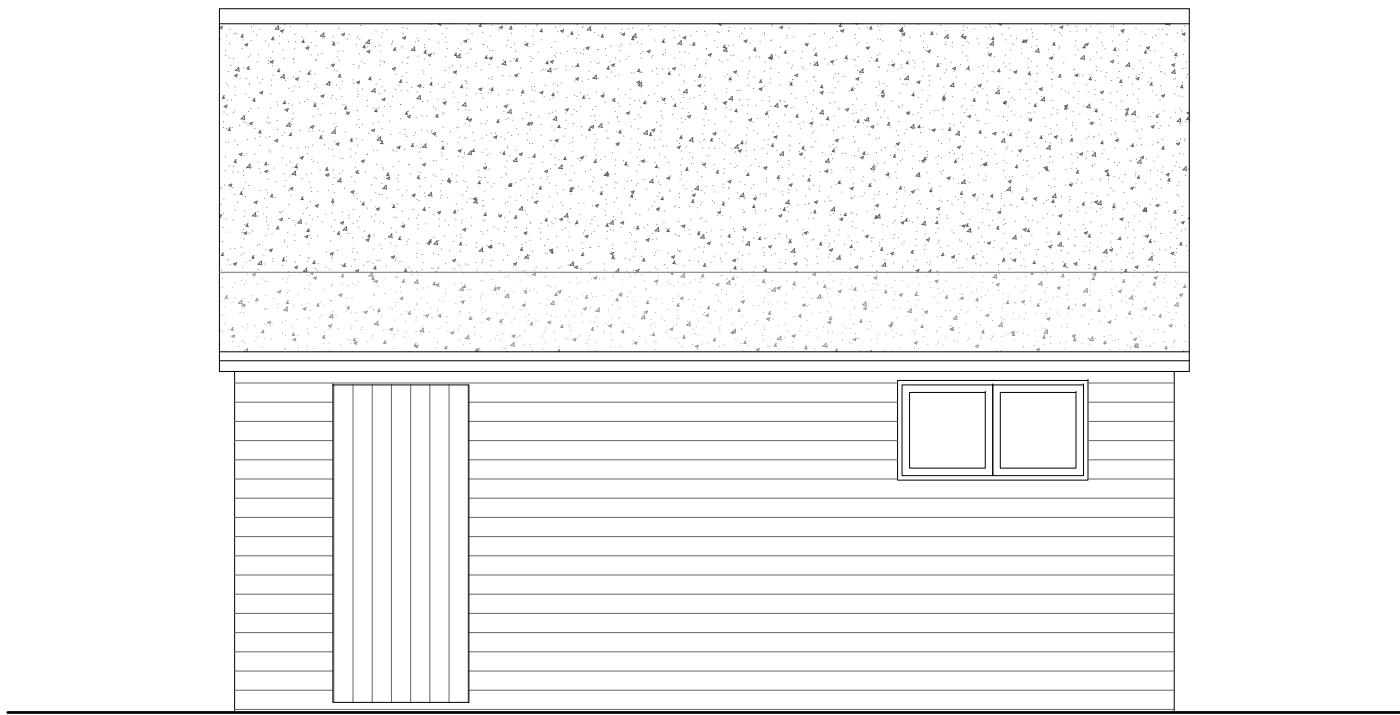

EXISTING FRONT(N) ELEVATION

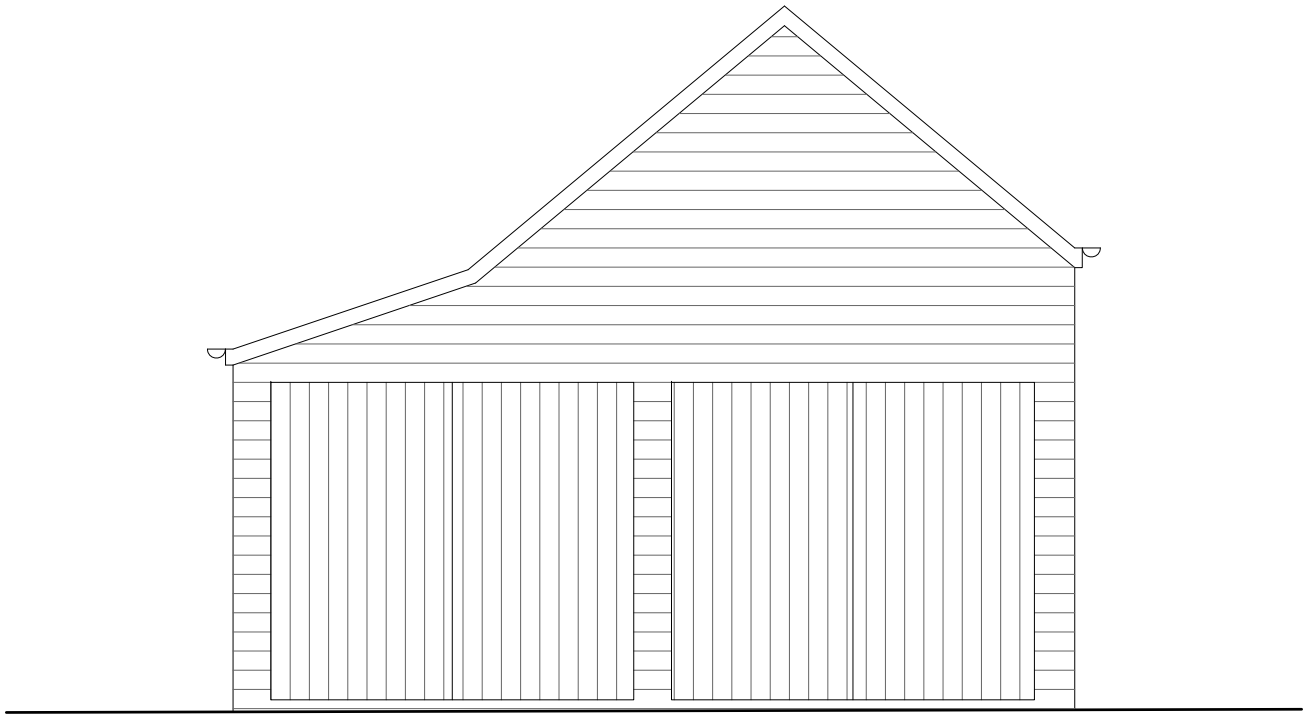

EXISTING SIDE(W) ELEVATION

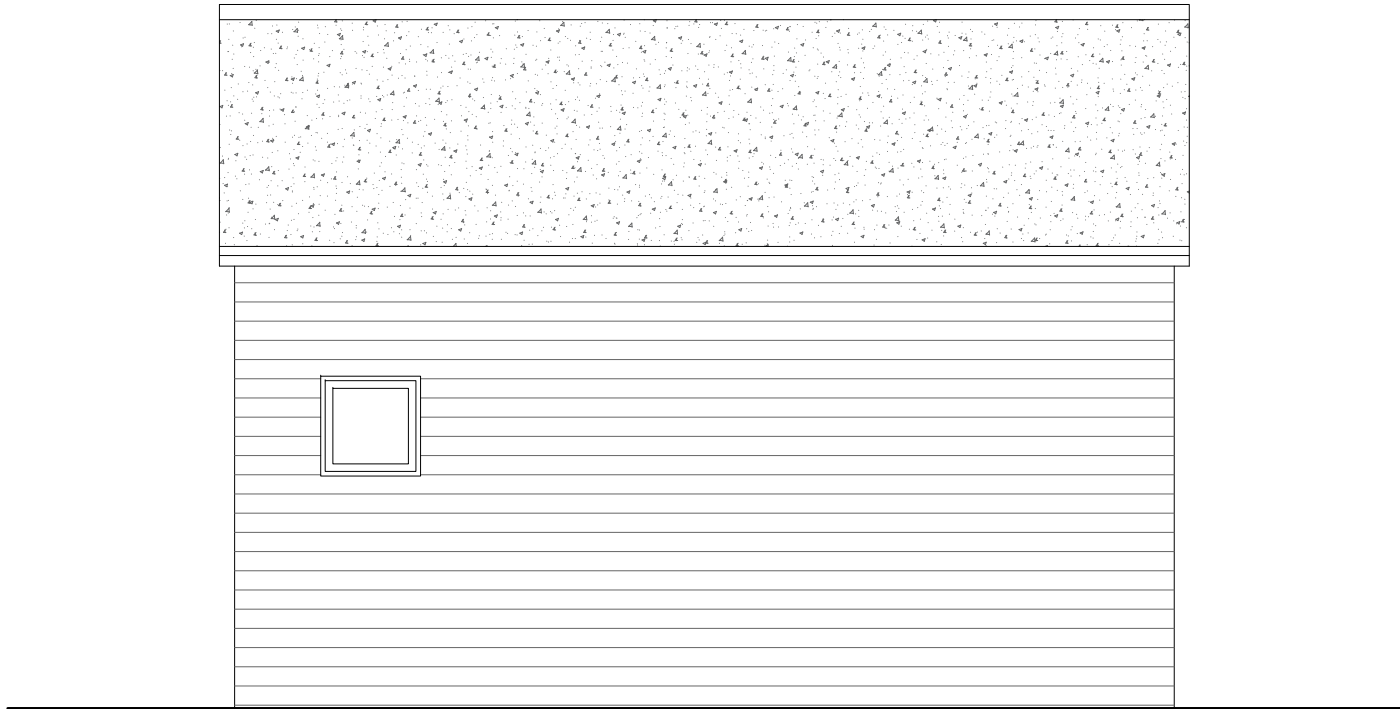

PROPOSED REAR(S) ELEVATION



PROPOSED SIDE(E) ELEVATION



www.philipwadge.co.uk
info@philipwadge.co.uk
01635 736440

PROJECT
New Dwelling to replace garage

AT
139 Chapel Hill
Tilehurst
Reading
RG31 5DD

CLIENT
Mr & Mrs Rickard

TITLE
EXISTING FLOOR PLANS AND ELEVATIONS

DATE
25/05/23

SCALE
1:50 @ A1
1:100 @ A3

DRAWING NUMBER
22075/PL/04

Rev
C

All Rights Reserved © Philip Wadge Associates Ltd 2023